

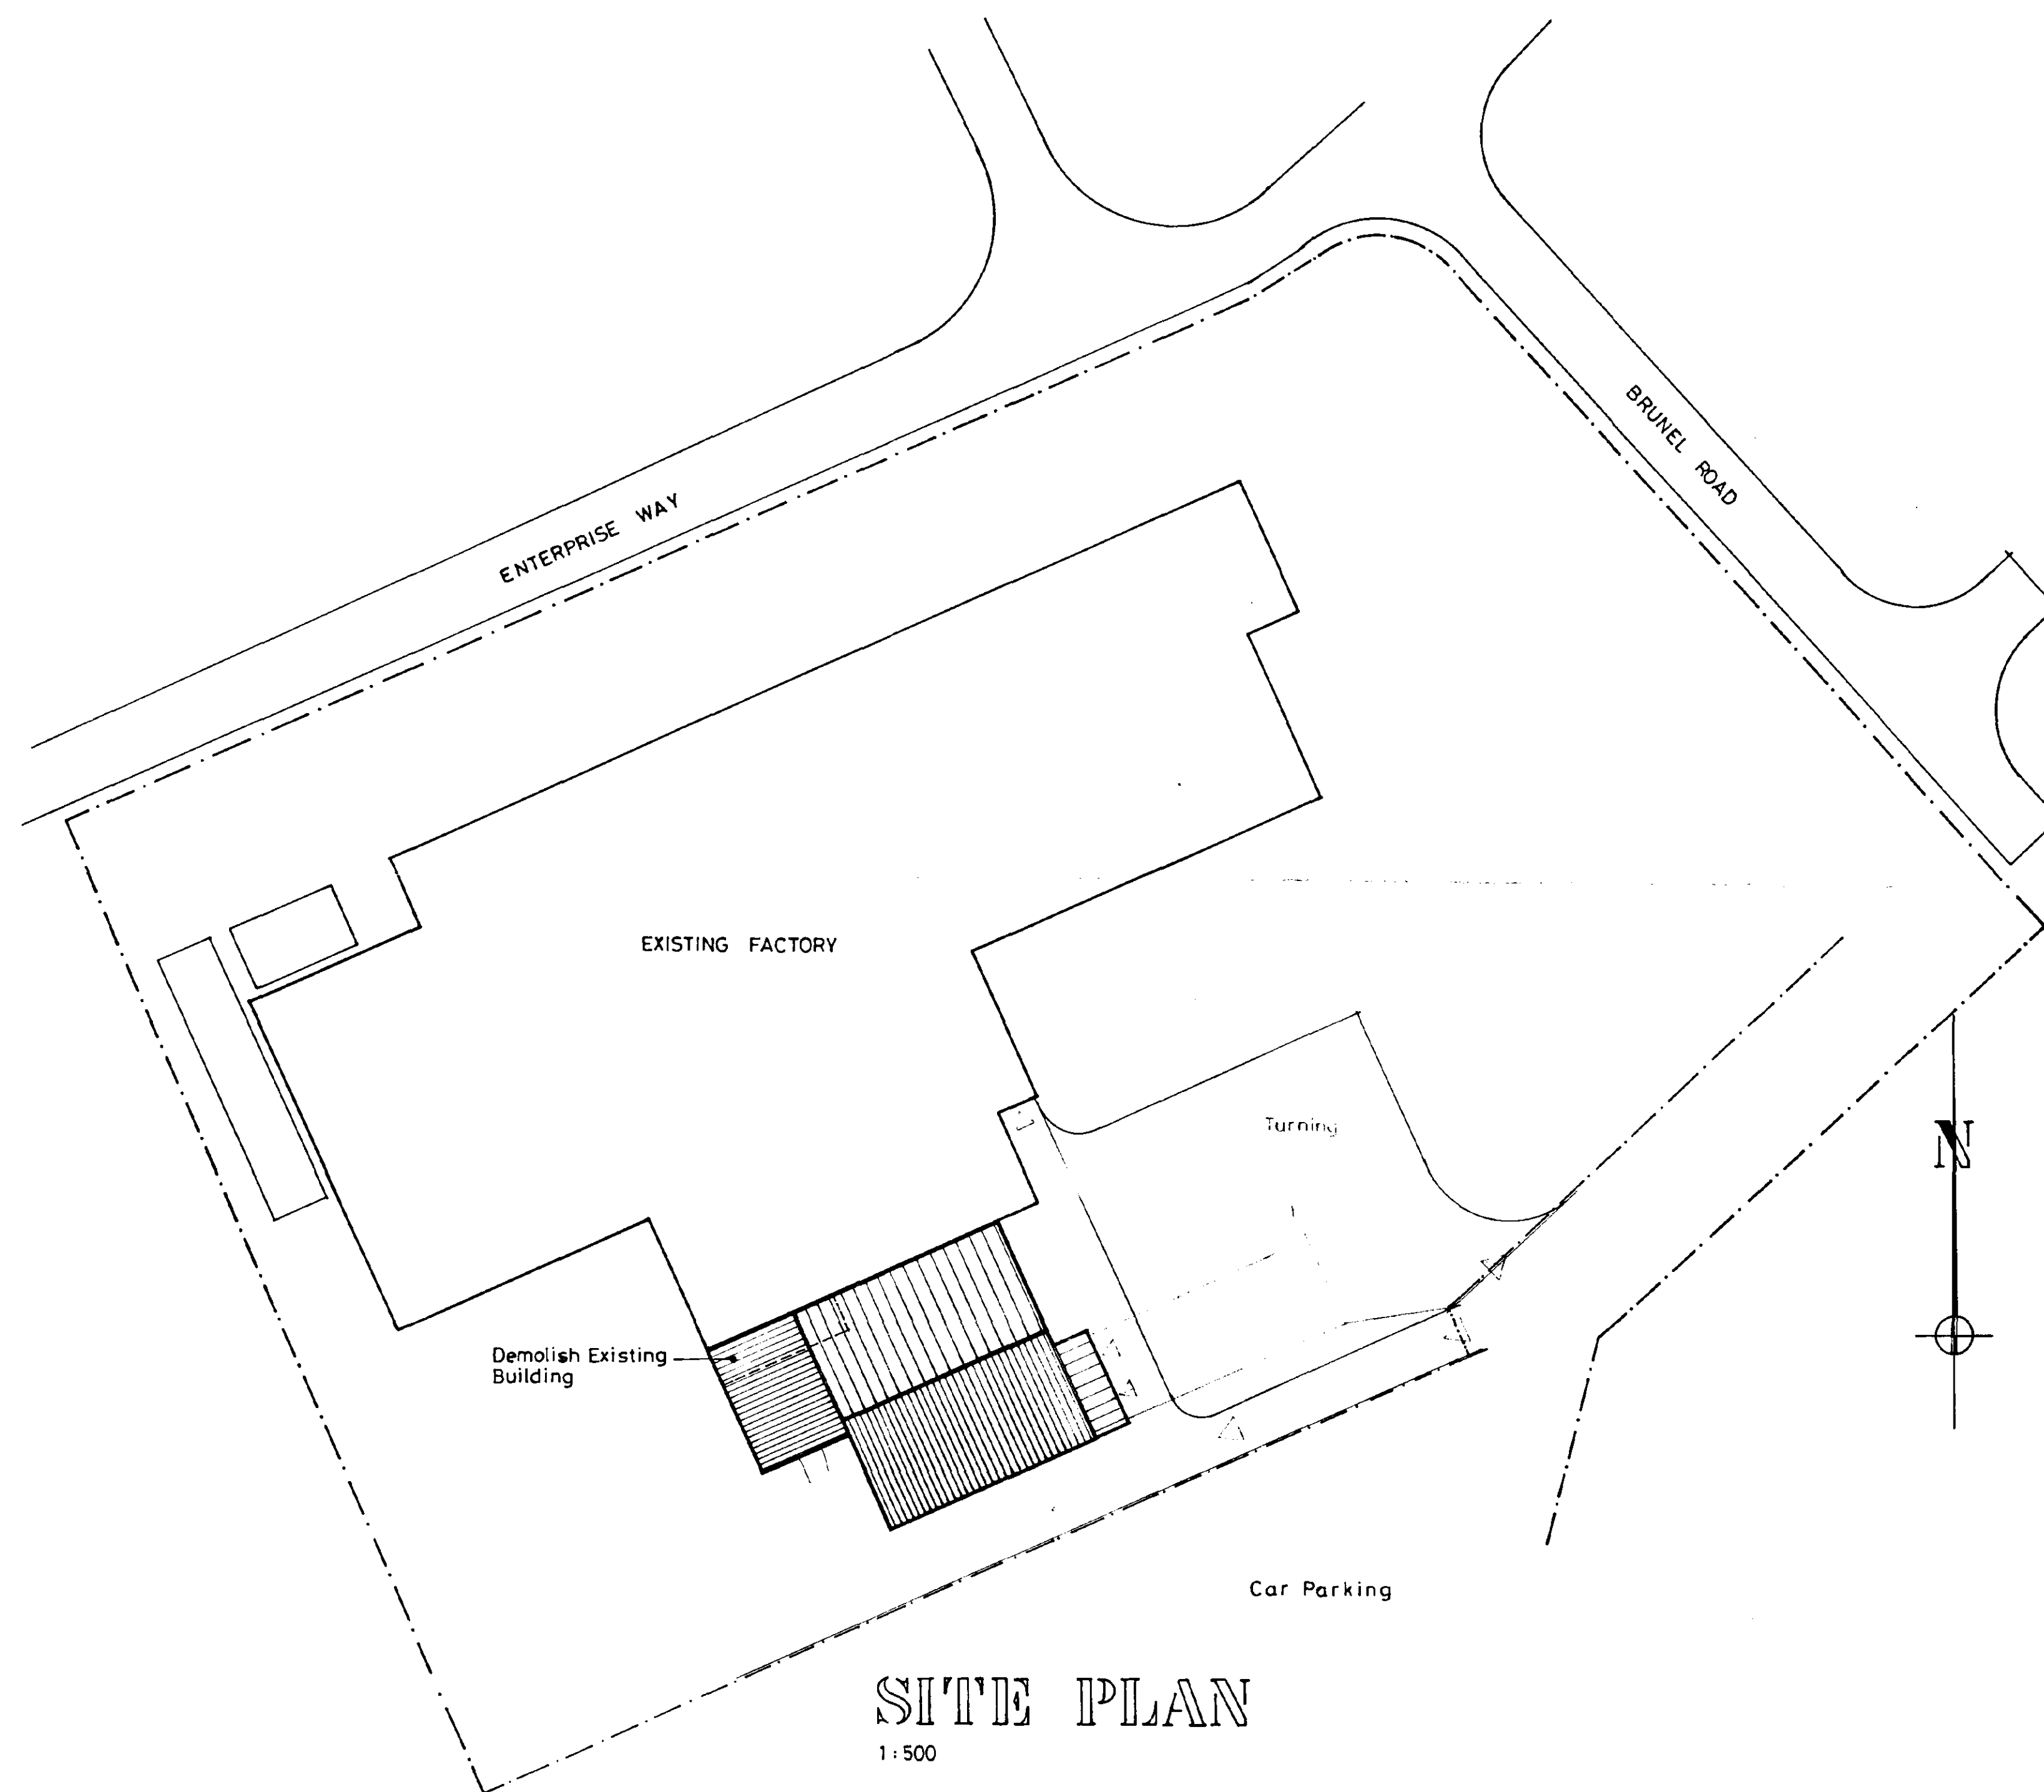


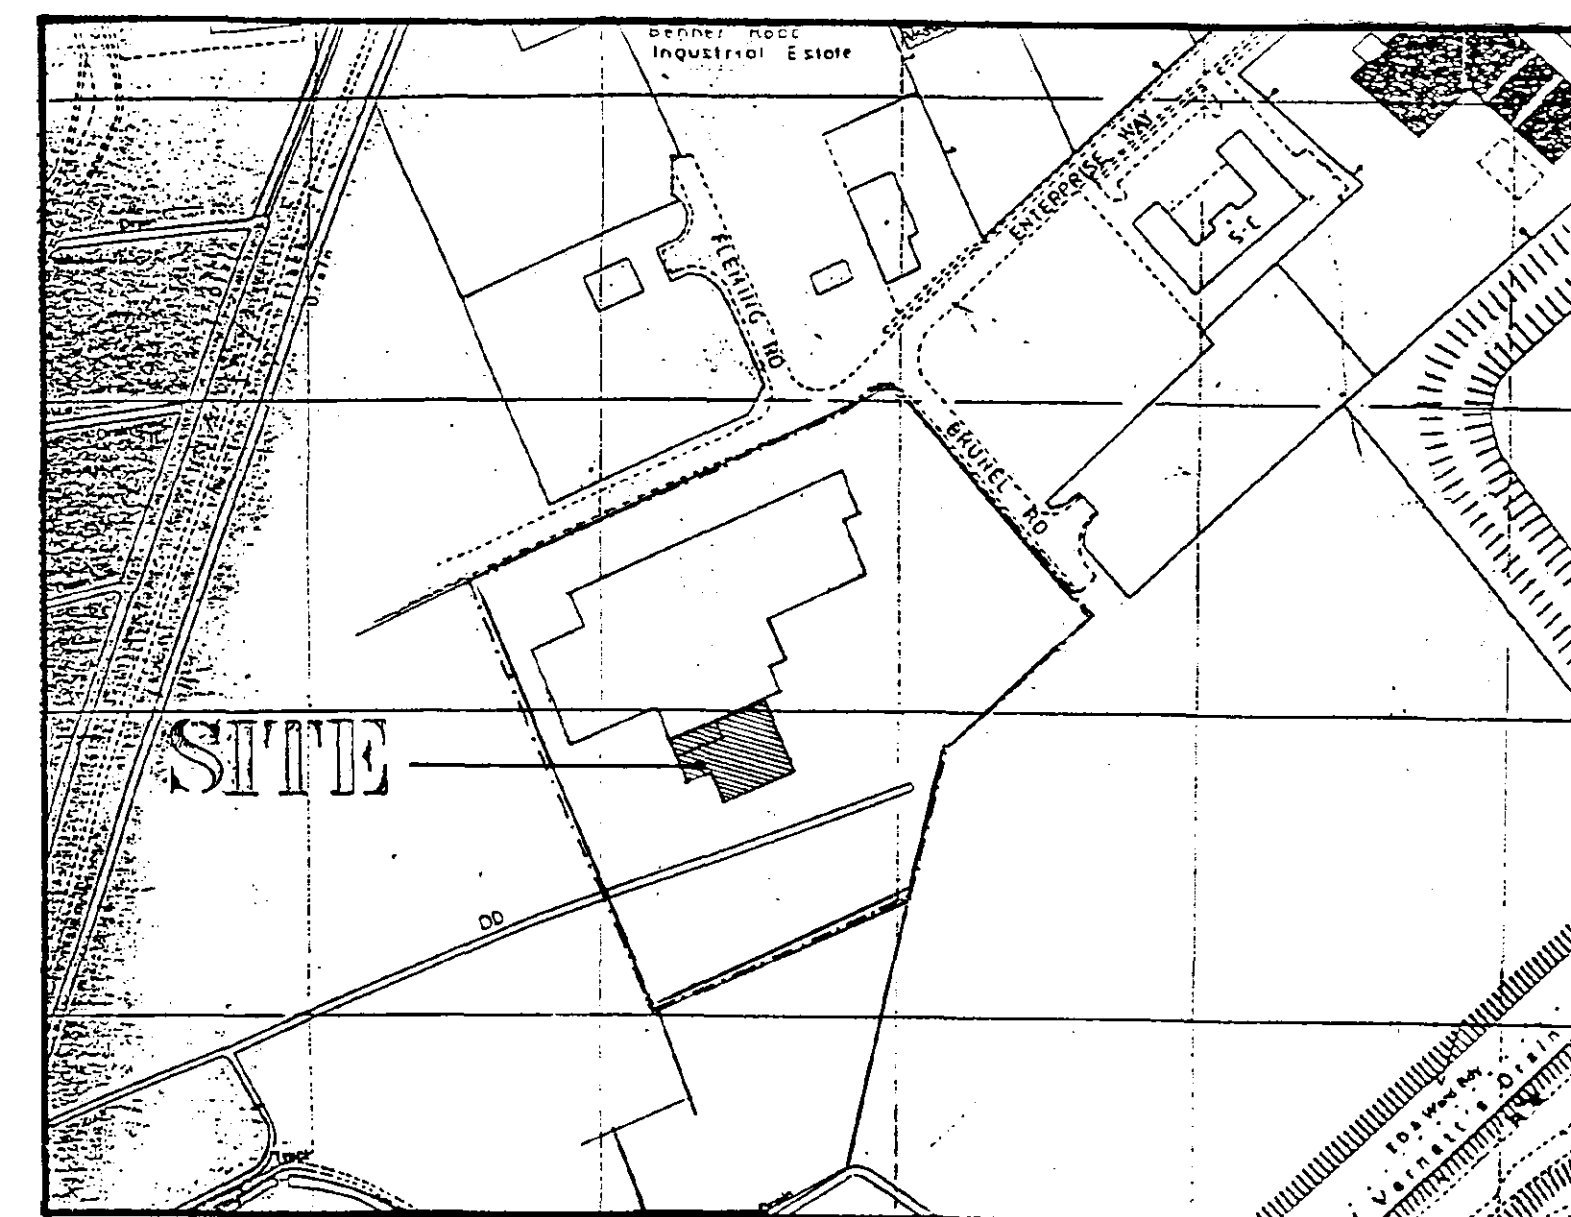


**DETERMINED
PLAN**


Rev		Date	Remarks
08		08 APR 1998	
SRC STRUCTURAL RICHARDSON CHENG LTD CONSULTING STRUCTURAL AND CIVIL ENGINEERS 15 HIGH STREET, STALING, Lincs. PE11 1TN. Tel: 07751 112660 Fax: 07751 112635			
PROJECT: H. HARGRAVE & CO BRUNEL ROAD PINCHBECK			
TITLE: EXTENSION TO CHILL ROOM AND PROCESS AREAS FOR MALTON BACON FACTORY LTD.			
Scale		AS INDICATED	
Date		APRIL 1998	
Drawn		GRM	
DRAWING No. 15898/01			REV

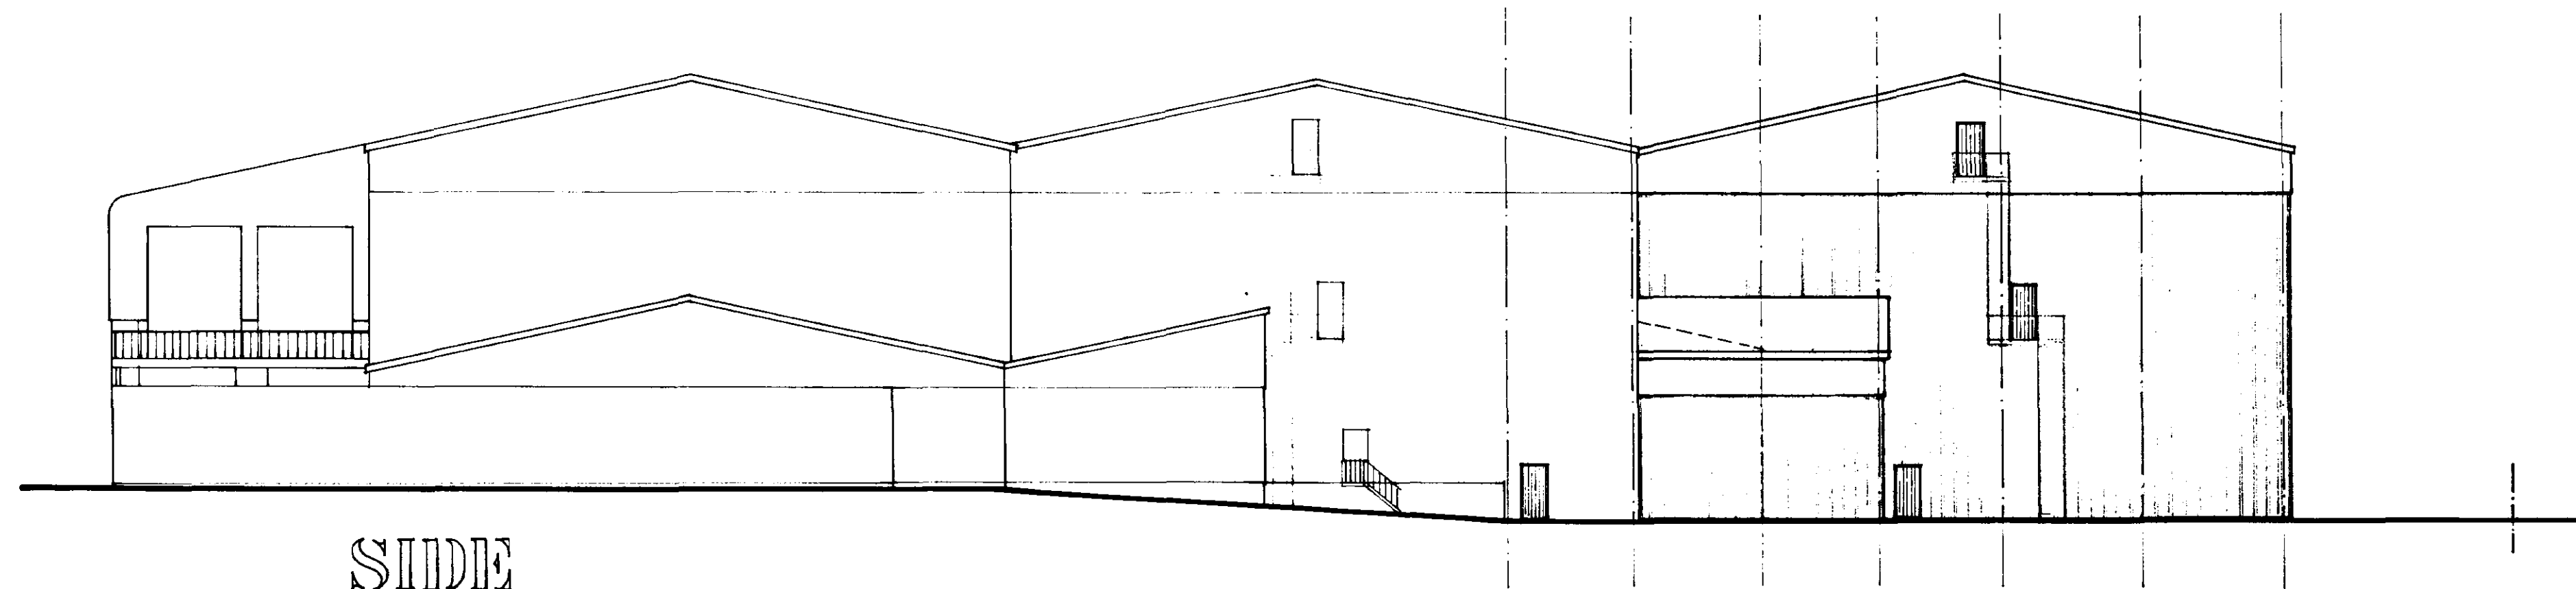

SIDE

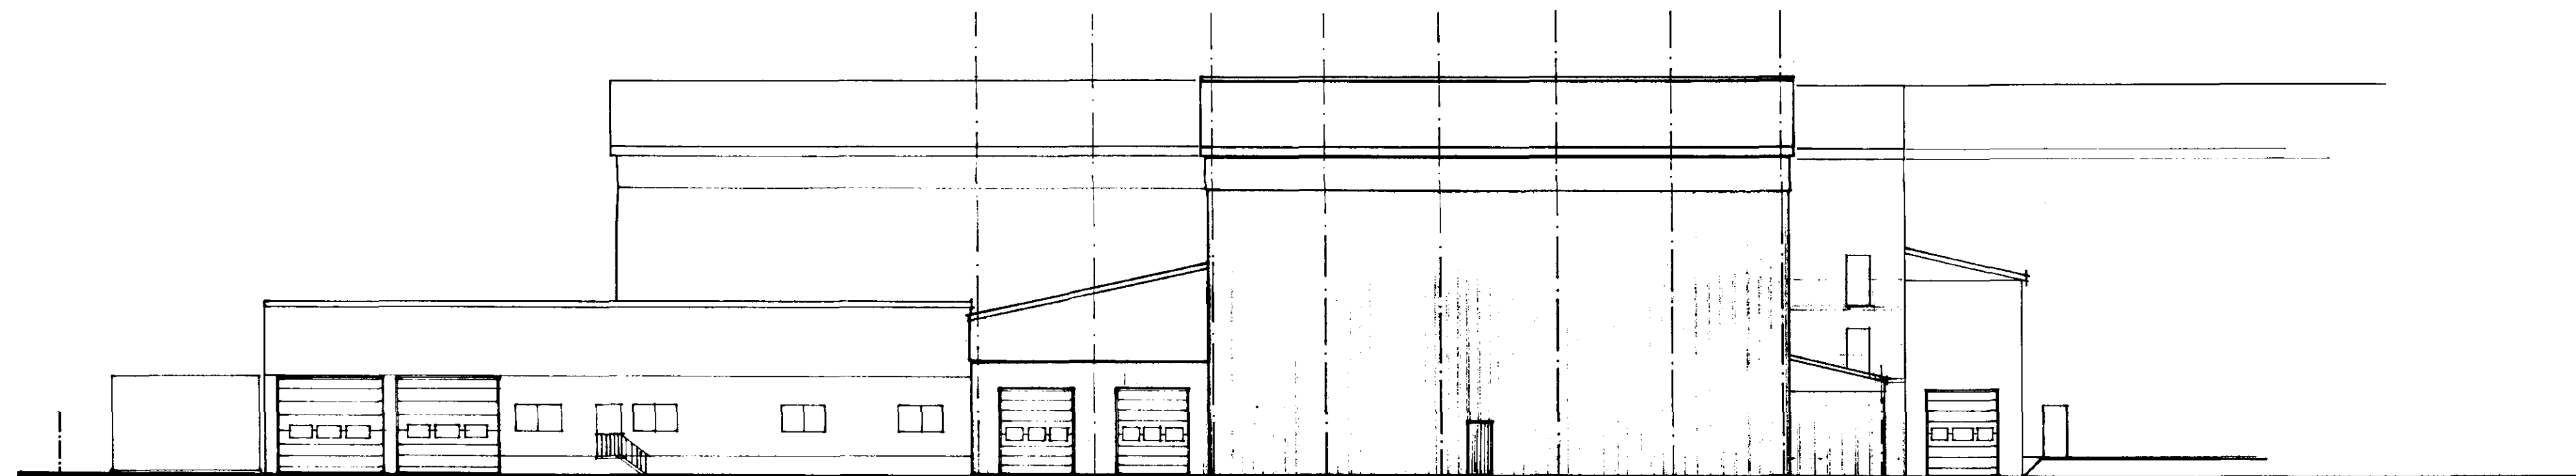

REAR

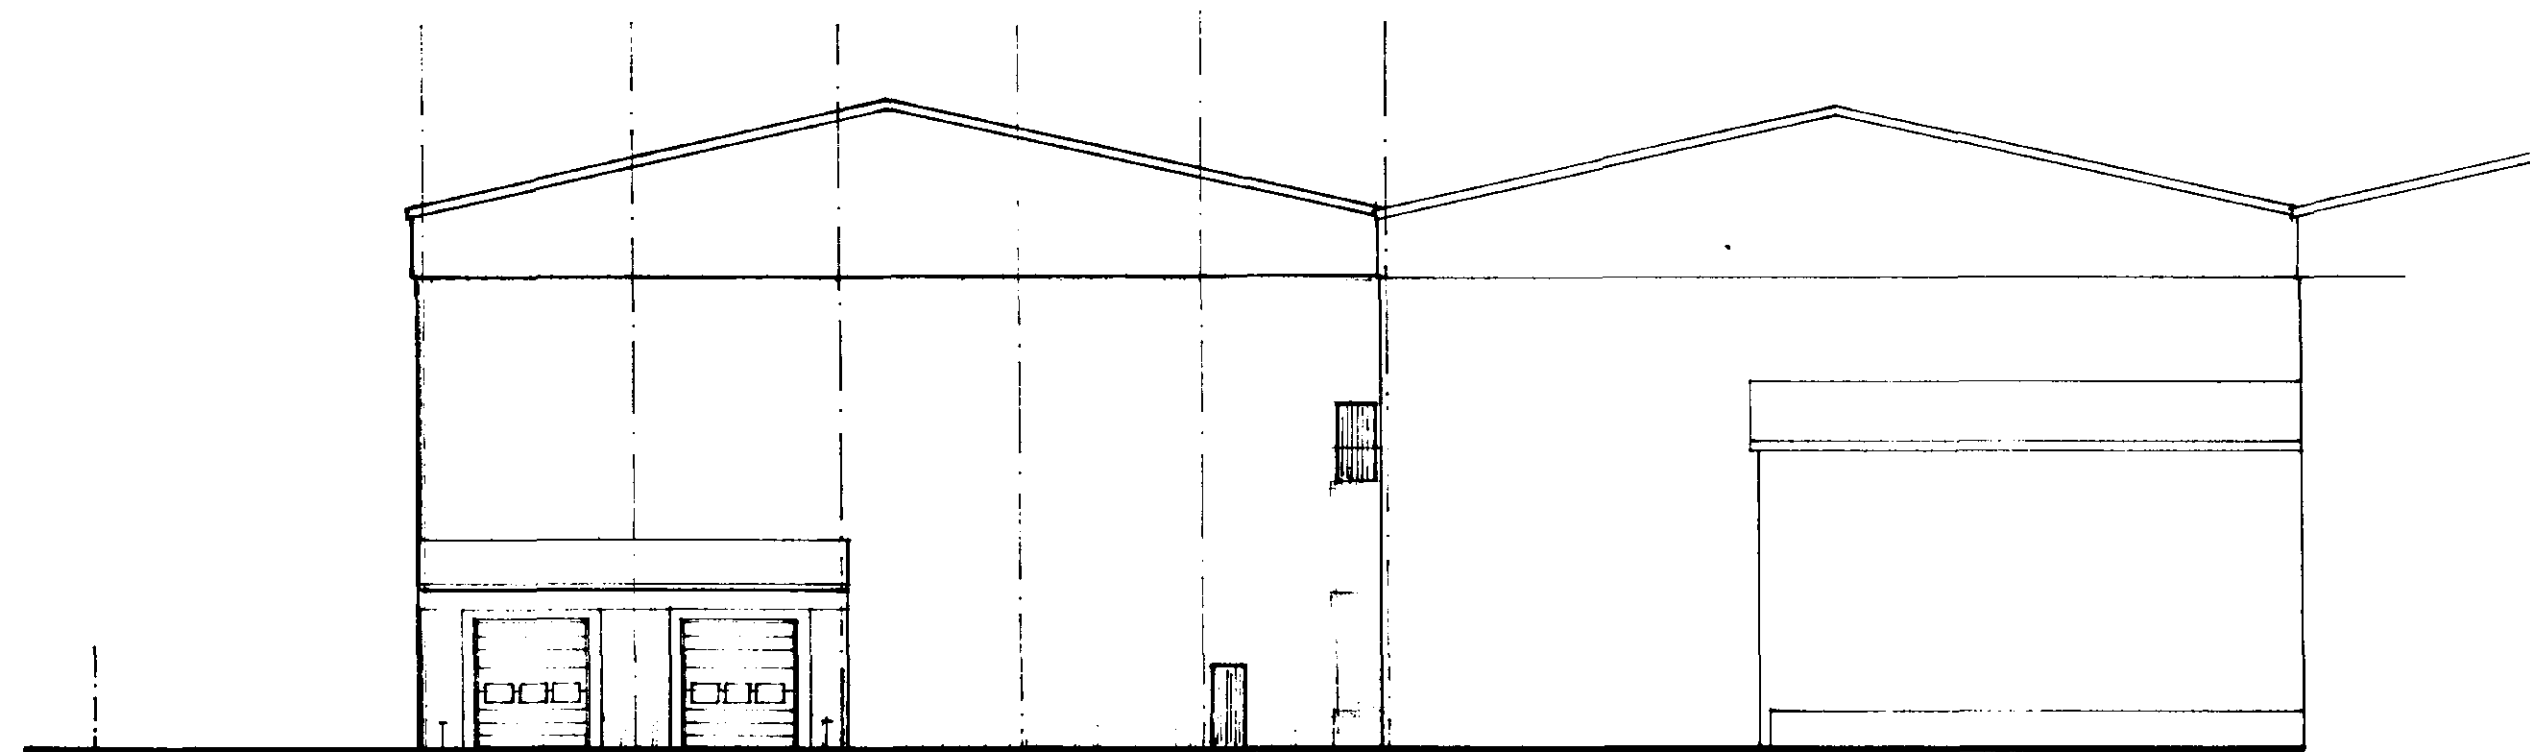


SIDE

ELEVATIONS

Rev		Date	Remarks
0		08 APR 1998	Ref: 0382/98
SRC SIDEBOTTOM RICHARDSON CHENG LTD CONSULTING STRUCTURAL AND CIVIL ENGINEERS 16 HIGH STREET, SPALDING, Lincs PE11 1TW Tel: 01775 712660 Fax: 01775 712635			
PROJECT		H. HARGRAVE & CO BRUNEL ROAD PINCHBECK	
TITLE		EXTENSION TO CHILL ROOM AND PROCESS AREAS FOR MALTON BACON FACTORY LTD.	
Scale	1/200		
Date	APRIL 1998		
Drawn	GRM		
DRAWING No.		15898/03	REV


DETERMINED
PLAN

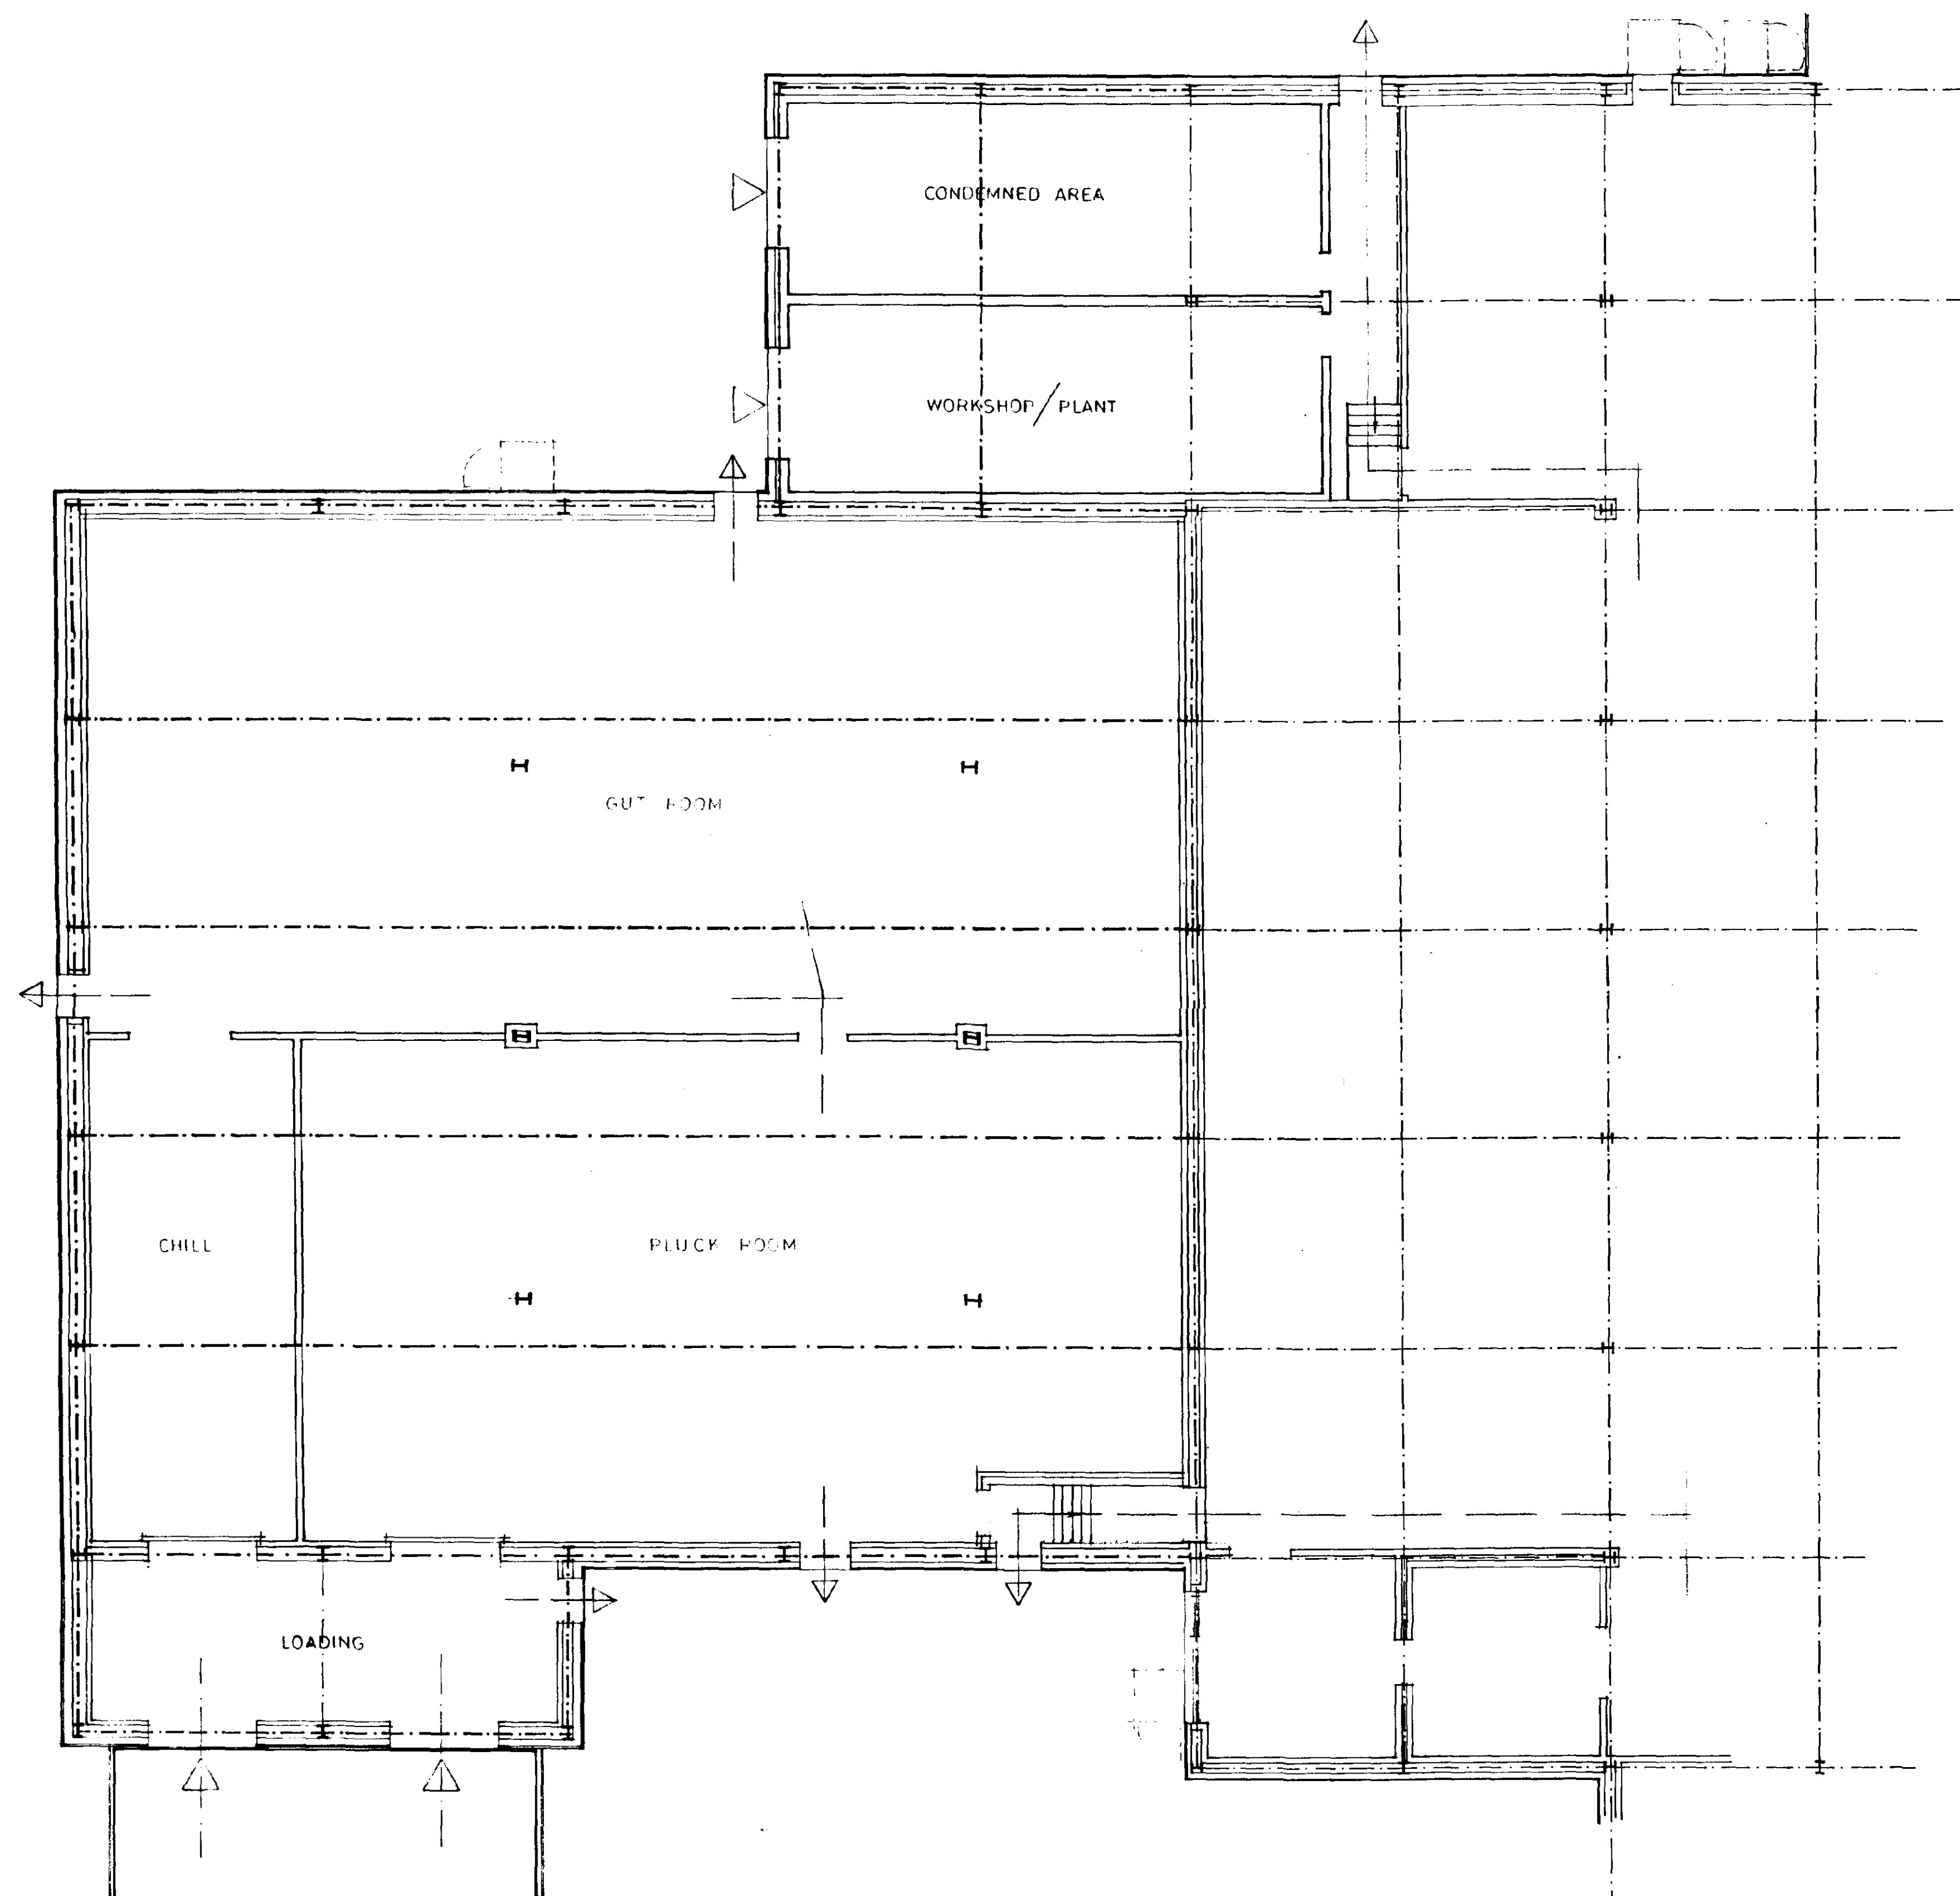

GROUND FLOOR PLAN

DETERMINED
PLAN

Rev 14 May 98		
Rev	Date	Remarks
SRC SIGEBOTTOM RICHARDSON CHENG LTD CONSULTING STRUCTURAL AND CIVIL ENGINEERS 15 HIGH STREET SPALDING Lincs PE11 1TW Tel: 07751 712660 Fax: 07751 712635		
PROJECT H. HARGRAVE & CO BRUNEL ROAD PINCHBECK		
TITLE EXTENSION TO CHILL ROOM AND PROCESS AREAS FOR MALTON BACON FACTORY LTD.		
Scale	1/100	
Date	APRIL 1998	
Drawn	GRM	
DRAWING No. 15898/04		REV

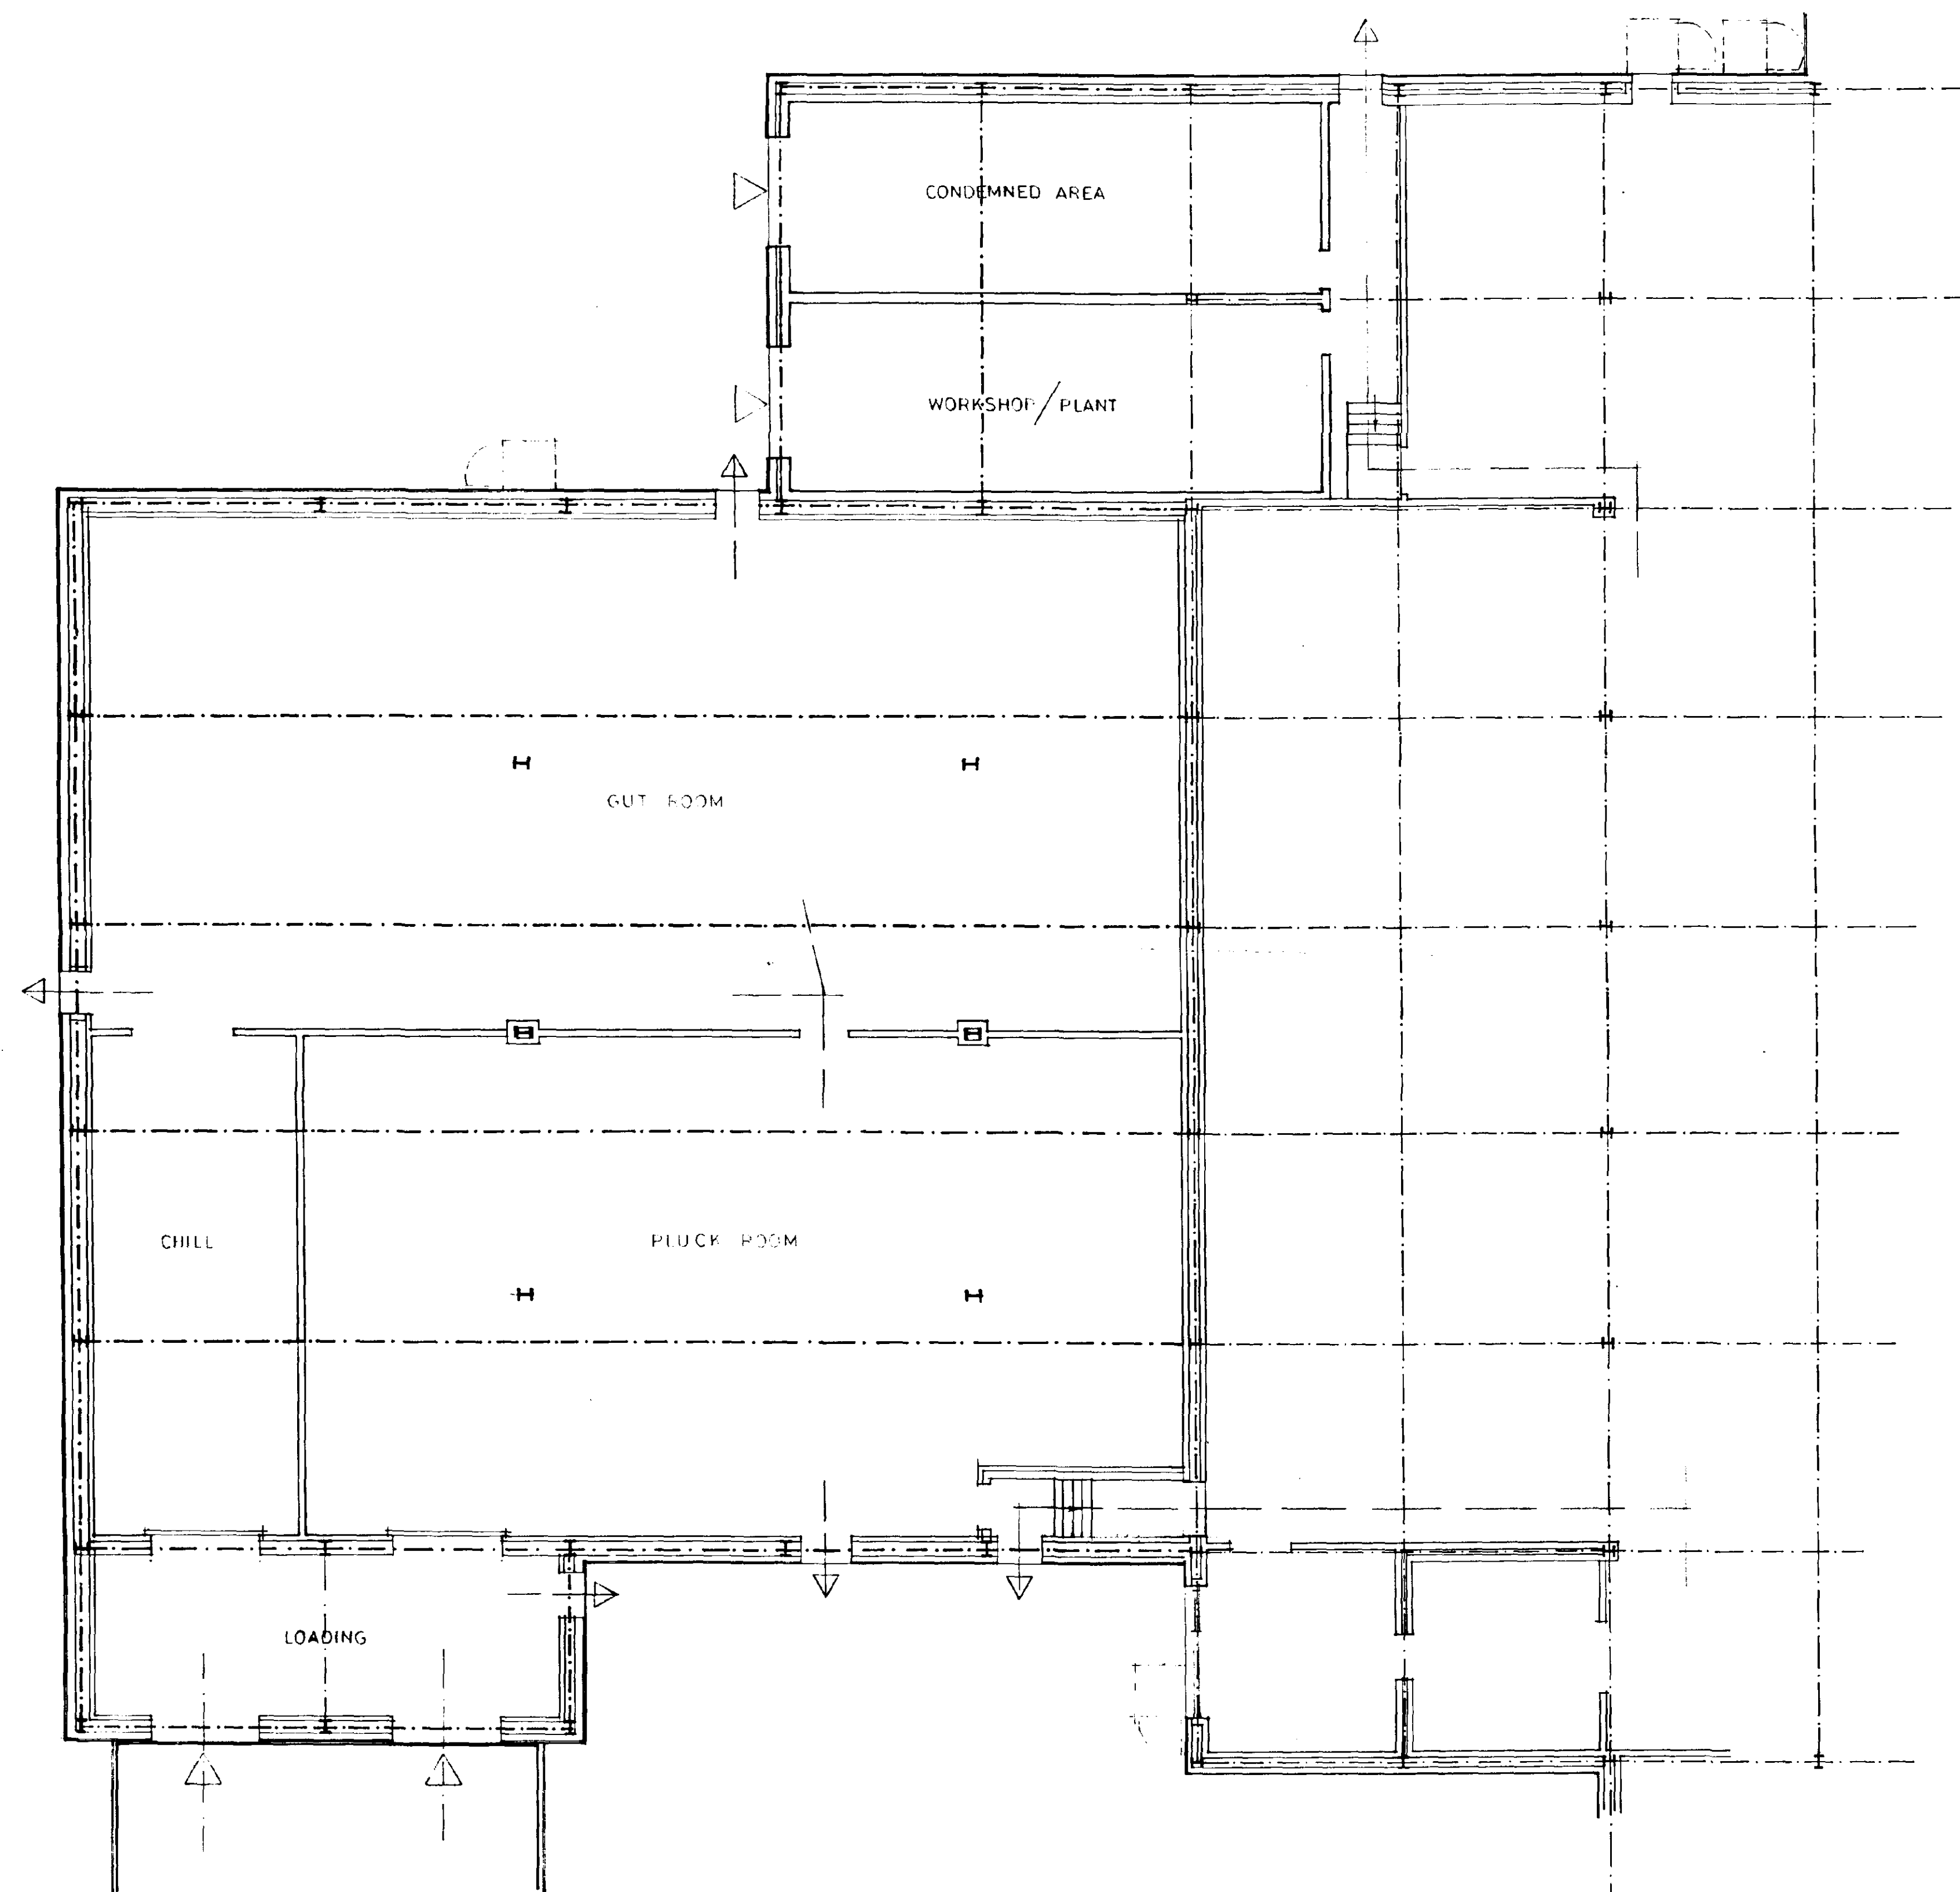

GROUND FLOOR PLAN

DEFINITION
OF AREA

		Reed 18 May 98
Rev	Date	Remarks
SRC SIDEROTTOM RICHARDSON CHENG LTD CONSULTING STRUCTURAL AND CIVIL ENGINEERS 15 HIGH STREET, STALING LINGS PE11 1TW Tel: 0775 712660 Fax: 0775 712635		
PROJECT H. HARGRAVE & CO BRUNEL ROAD PINCHBECK		
TITLE EXTENSION TO CHILL ROOM AND PROCESS AREAS FOR MALTON BACON FACTORY LTD.		
Scale	1/100	
Date	APRIL 1998	
Drawn	GRM	
DRAWING No. 15898/04		REV