
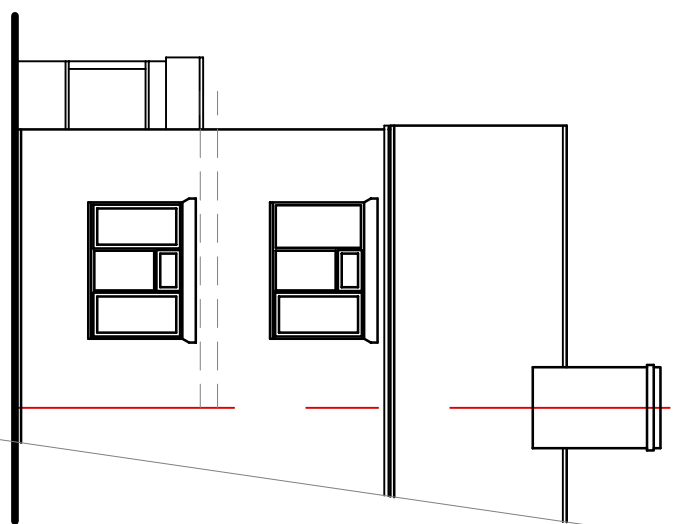
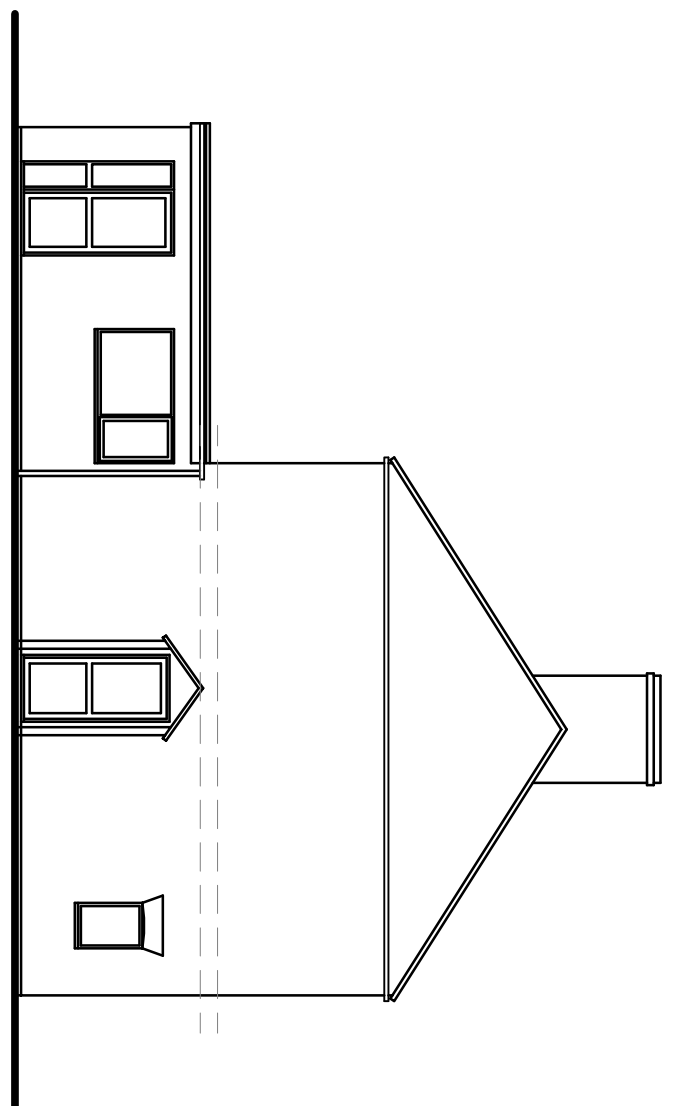
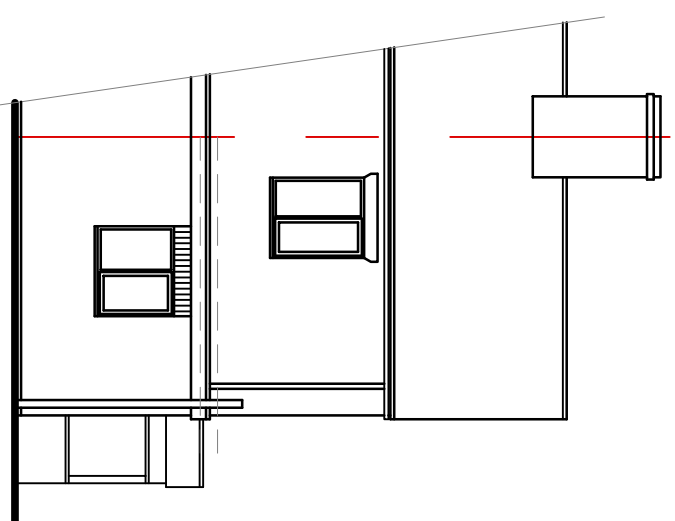
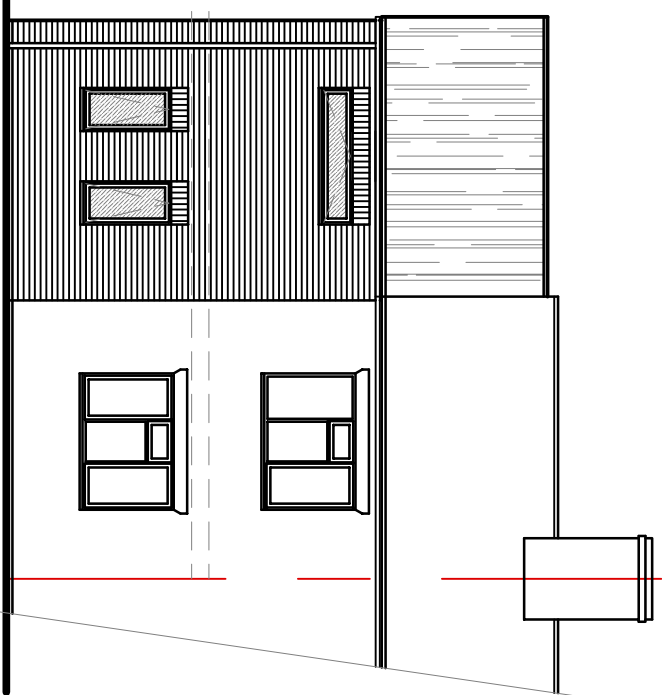
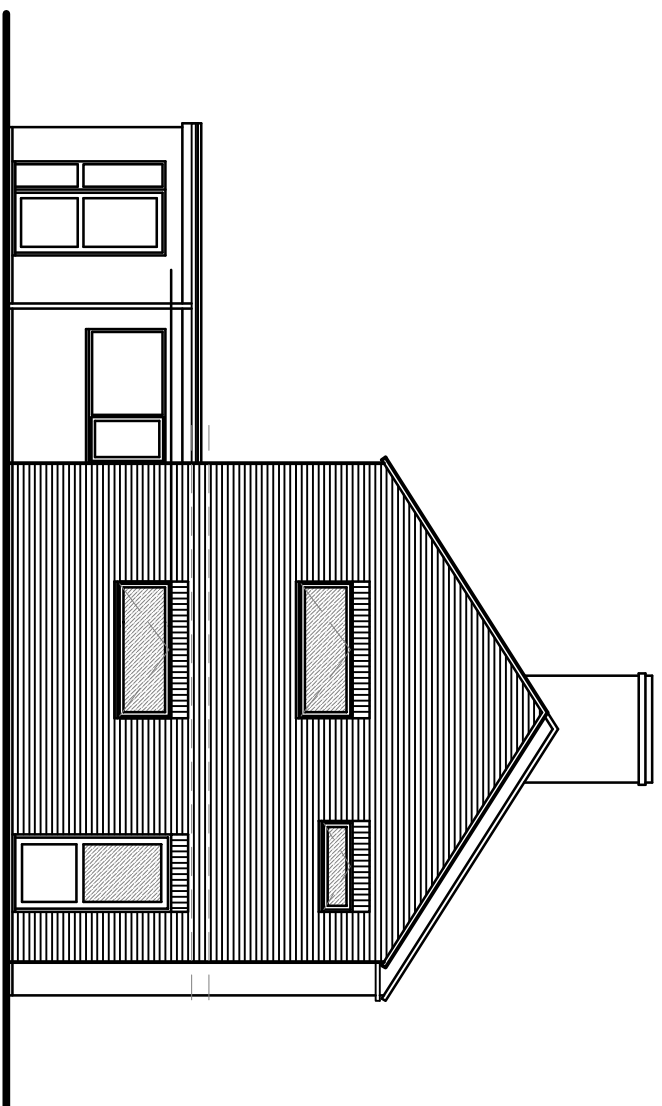
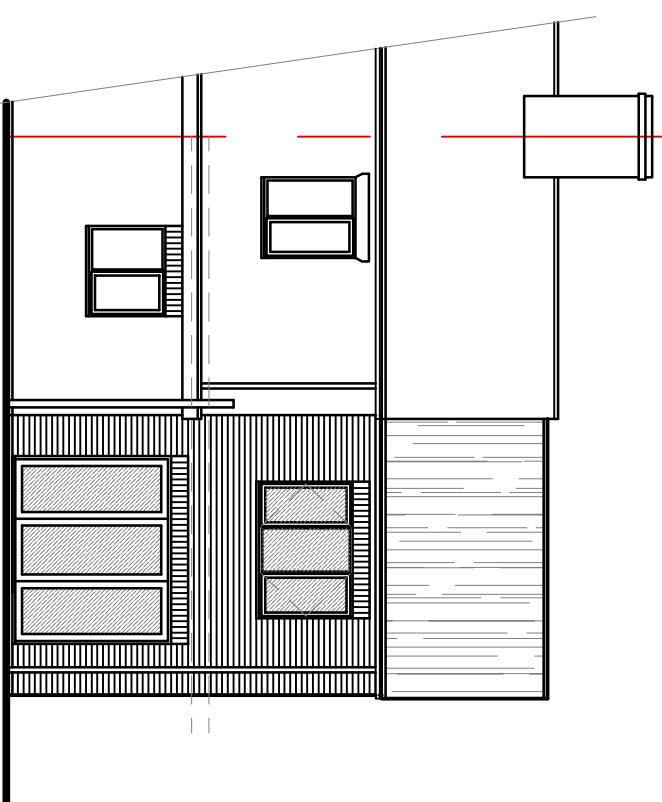
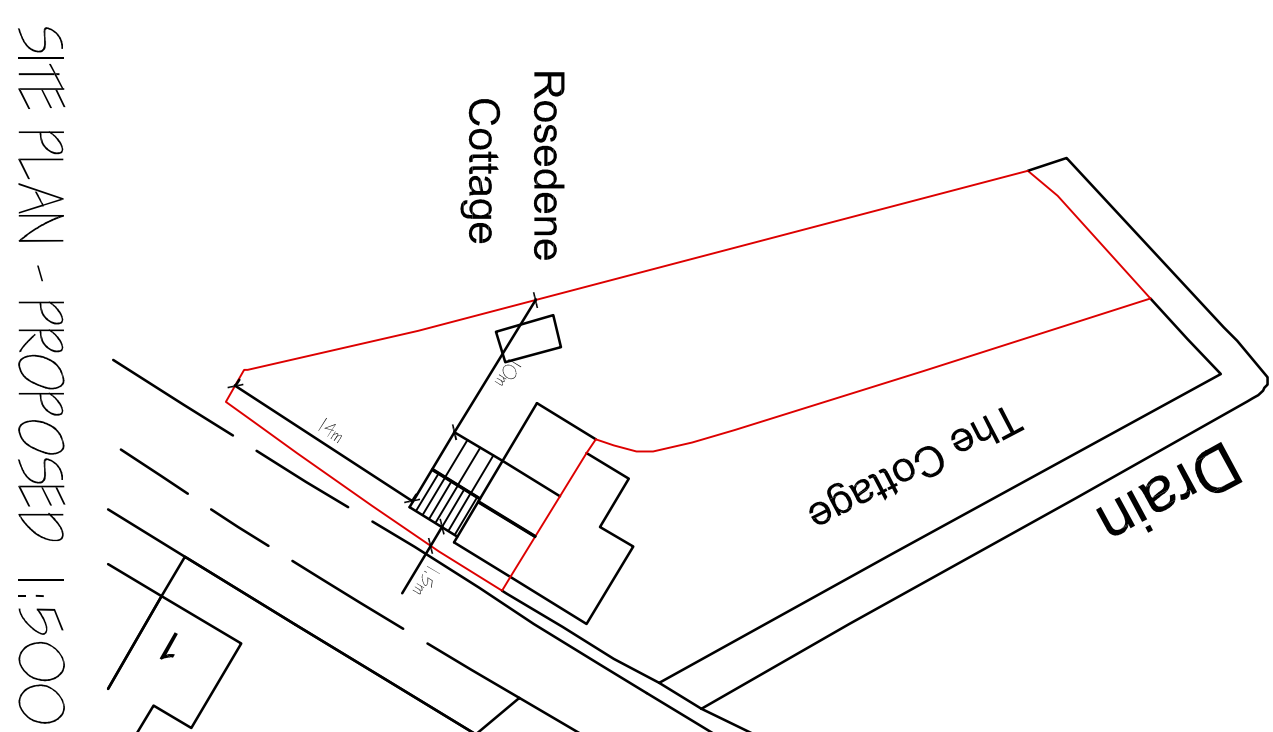
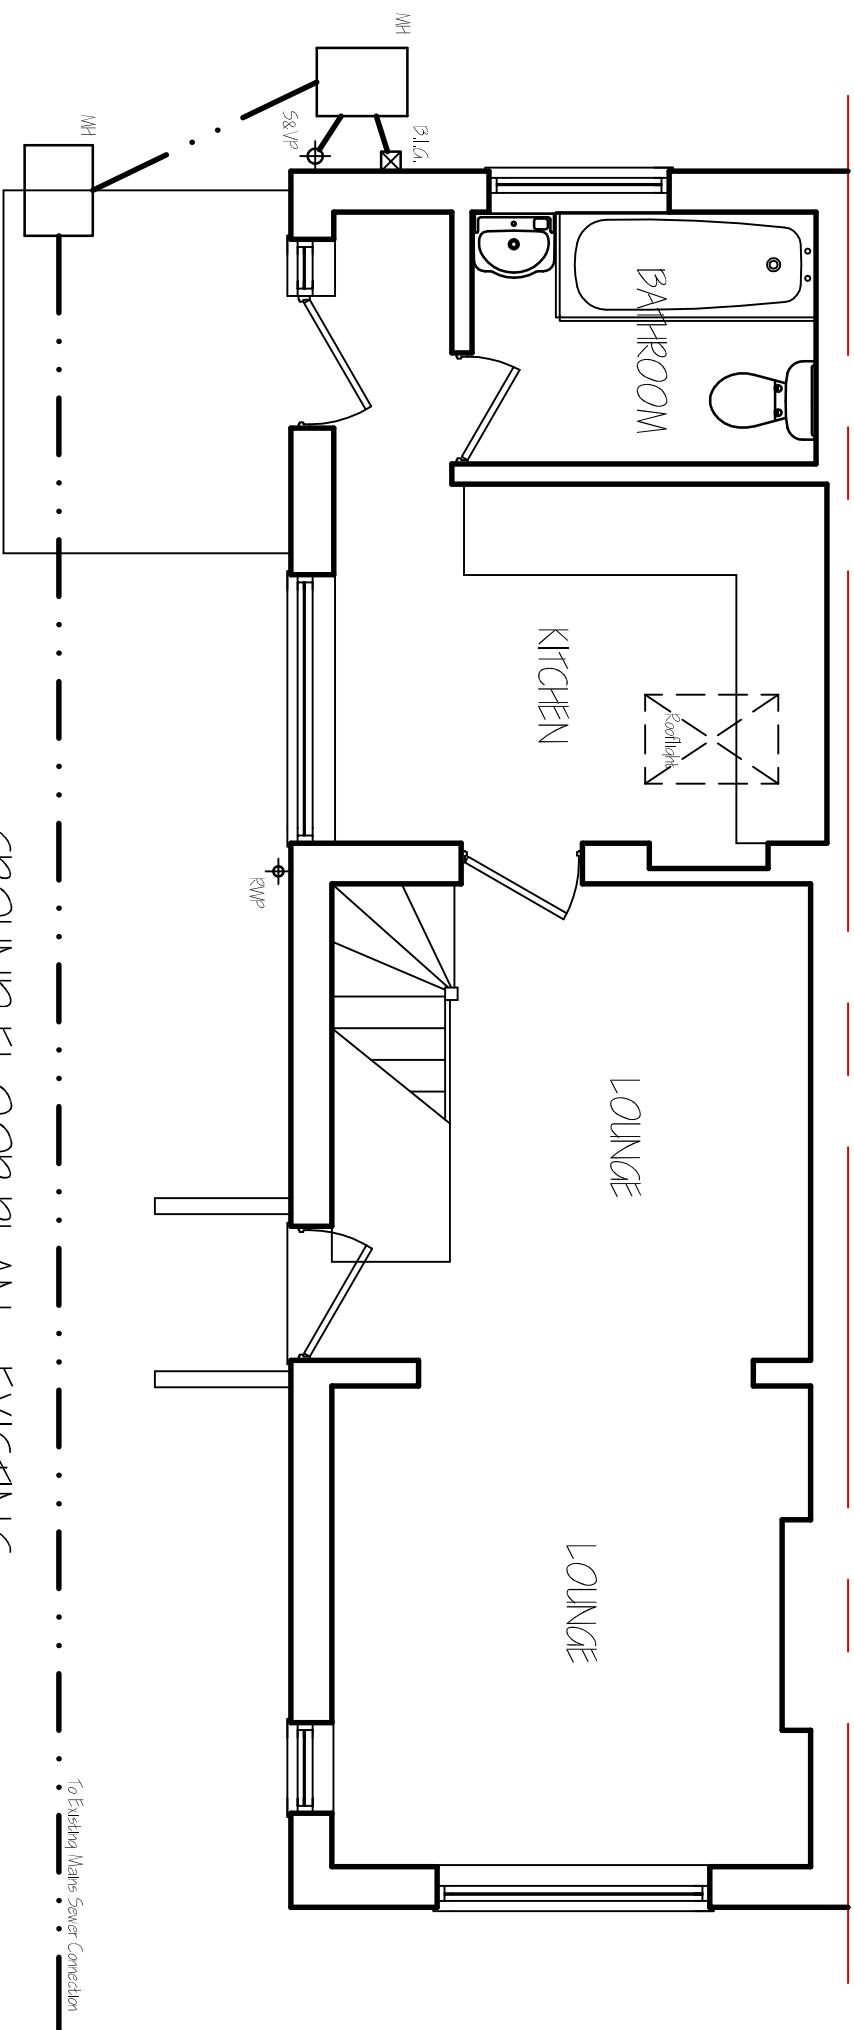
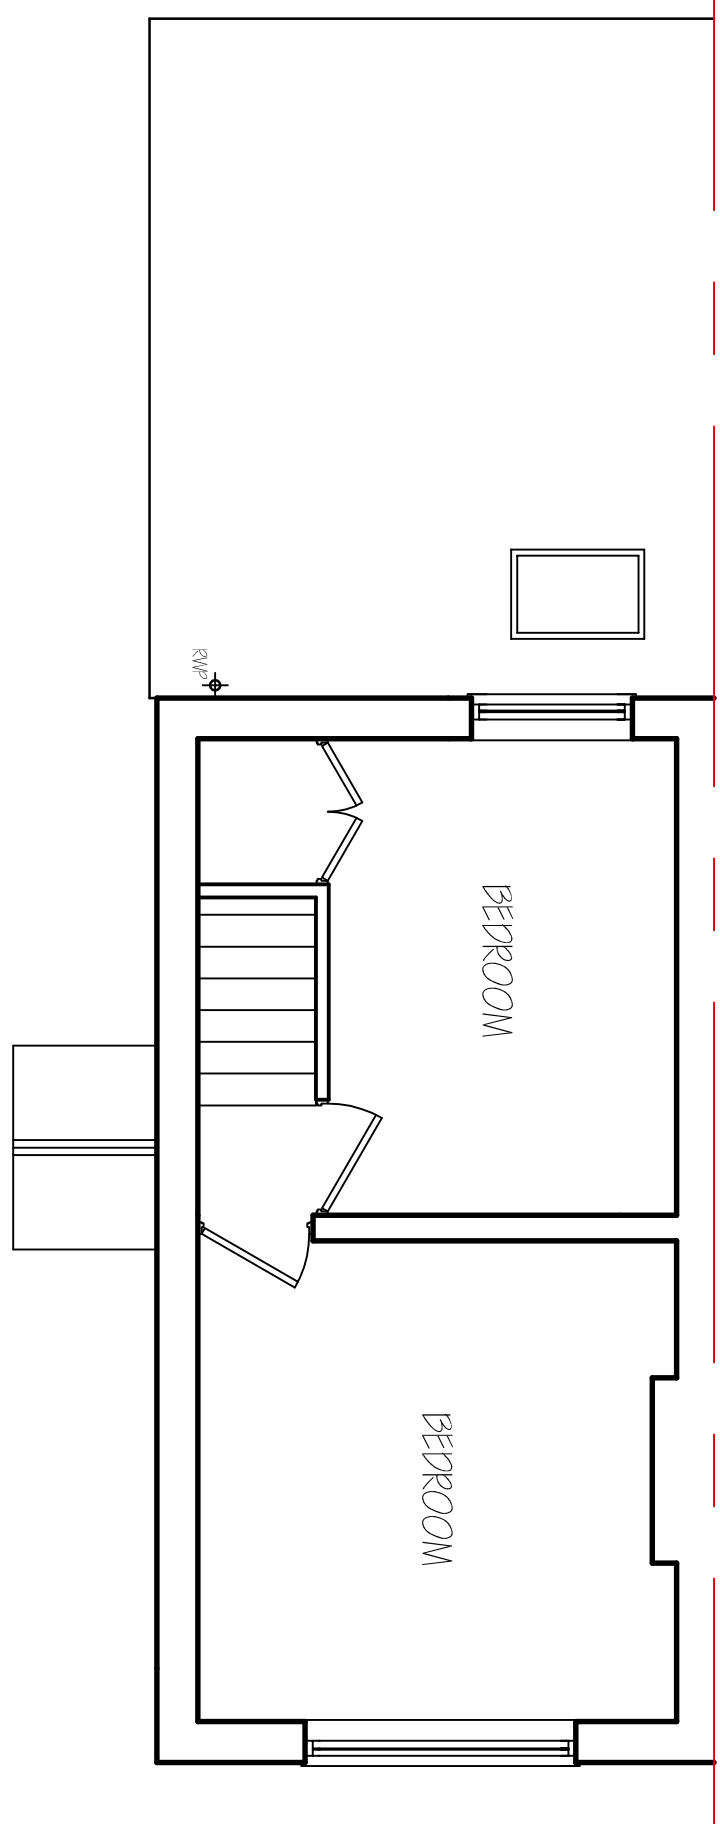
 
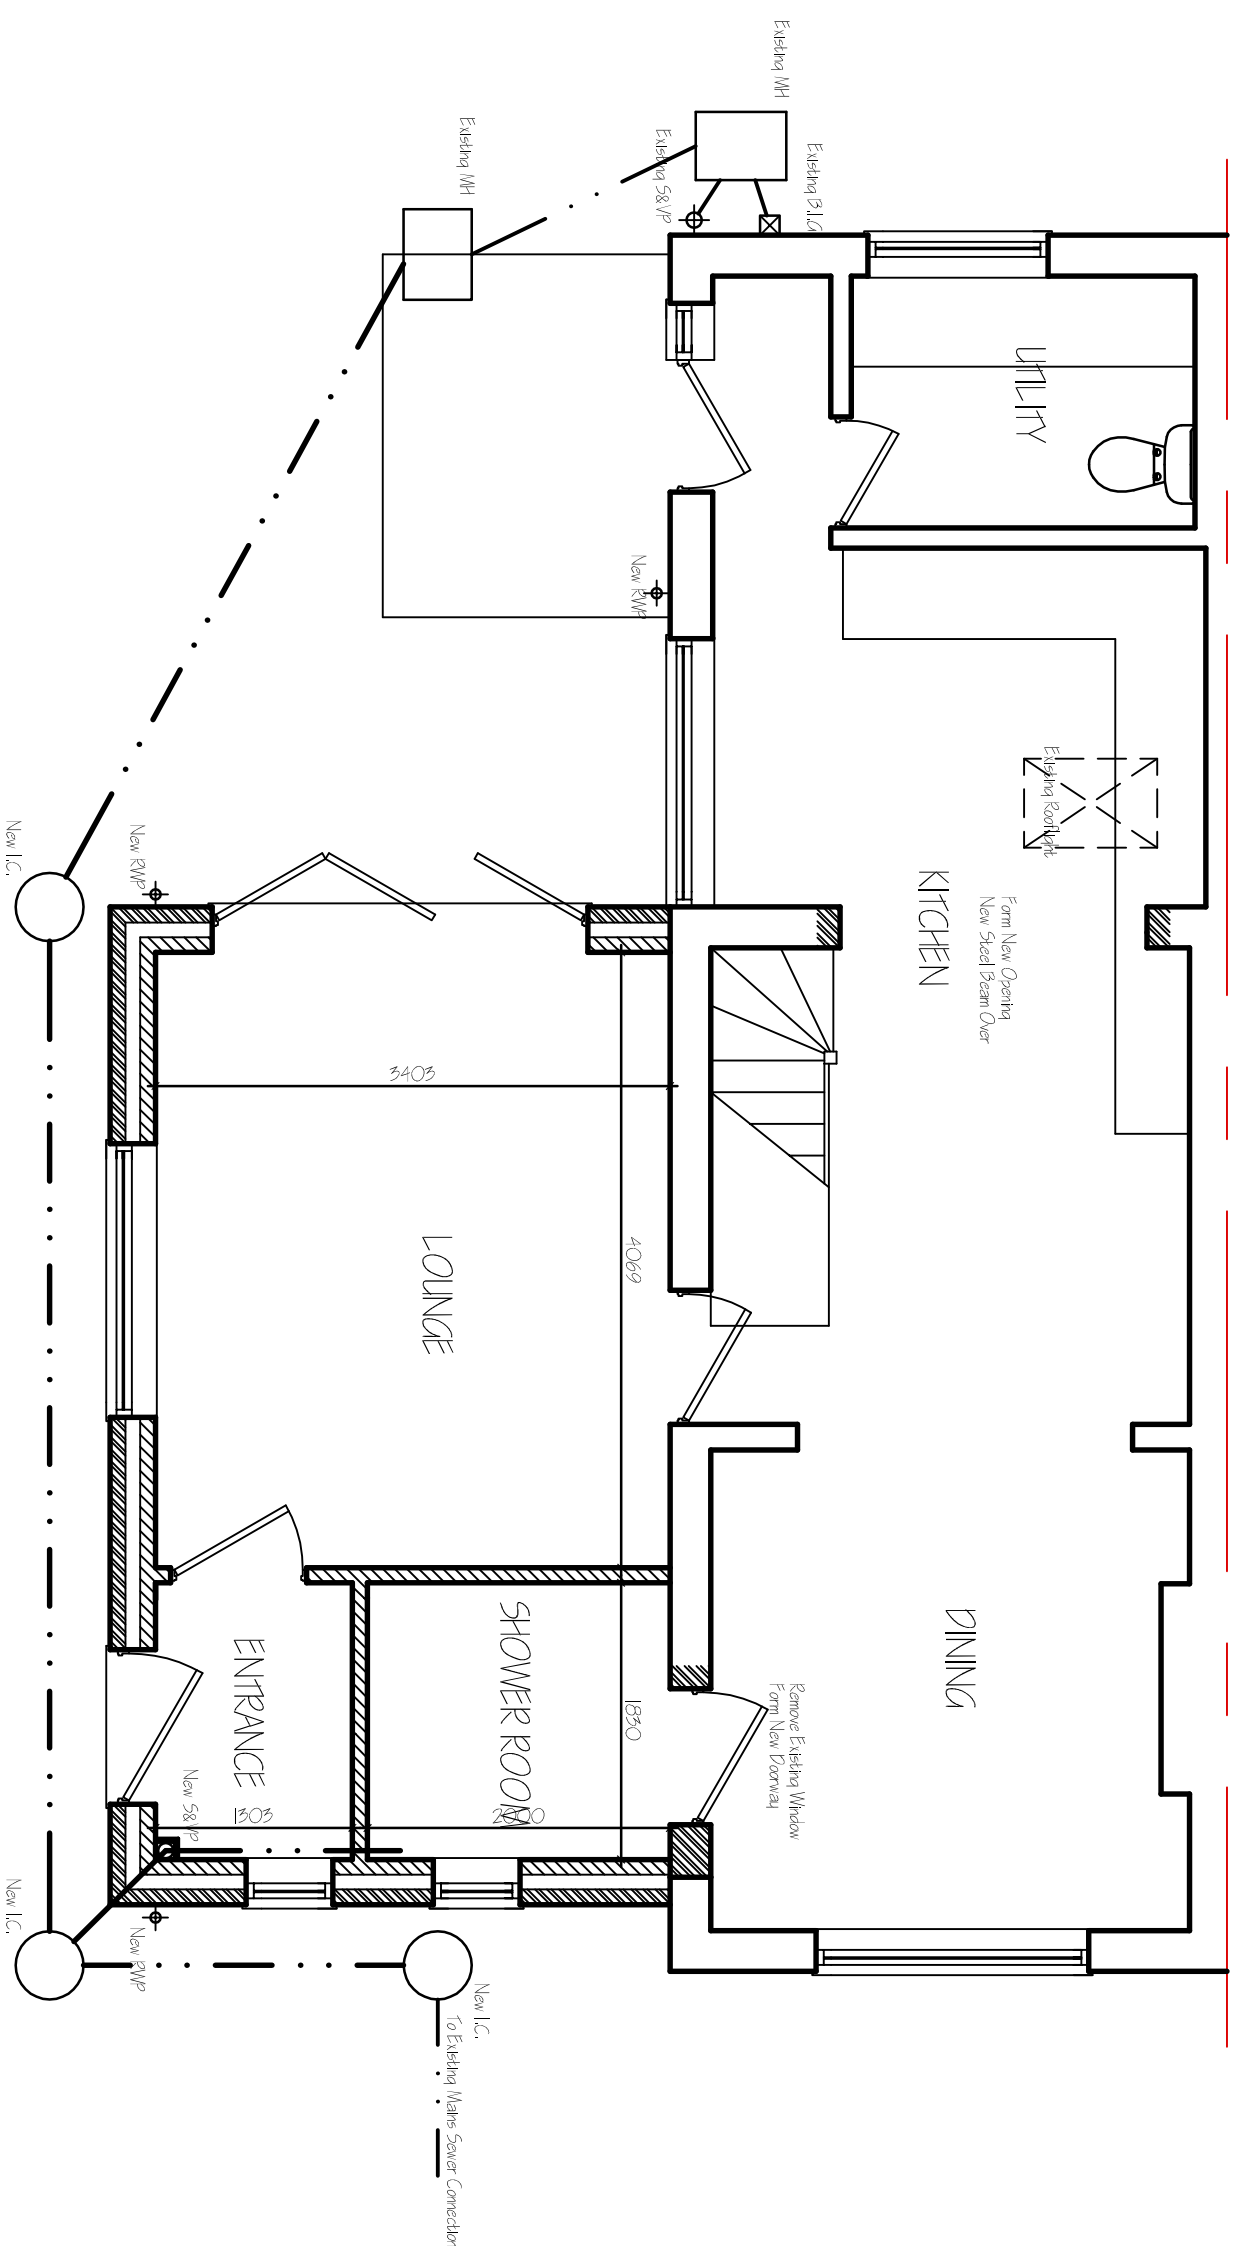


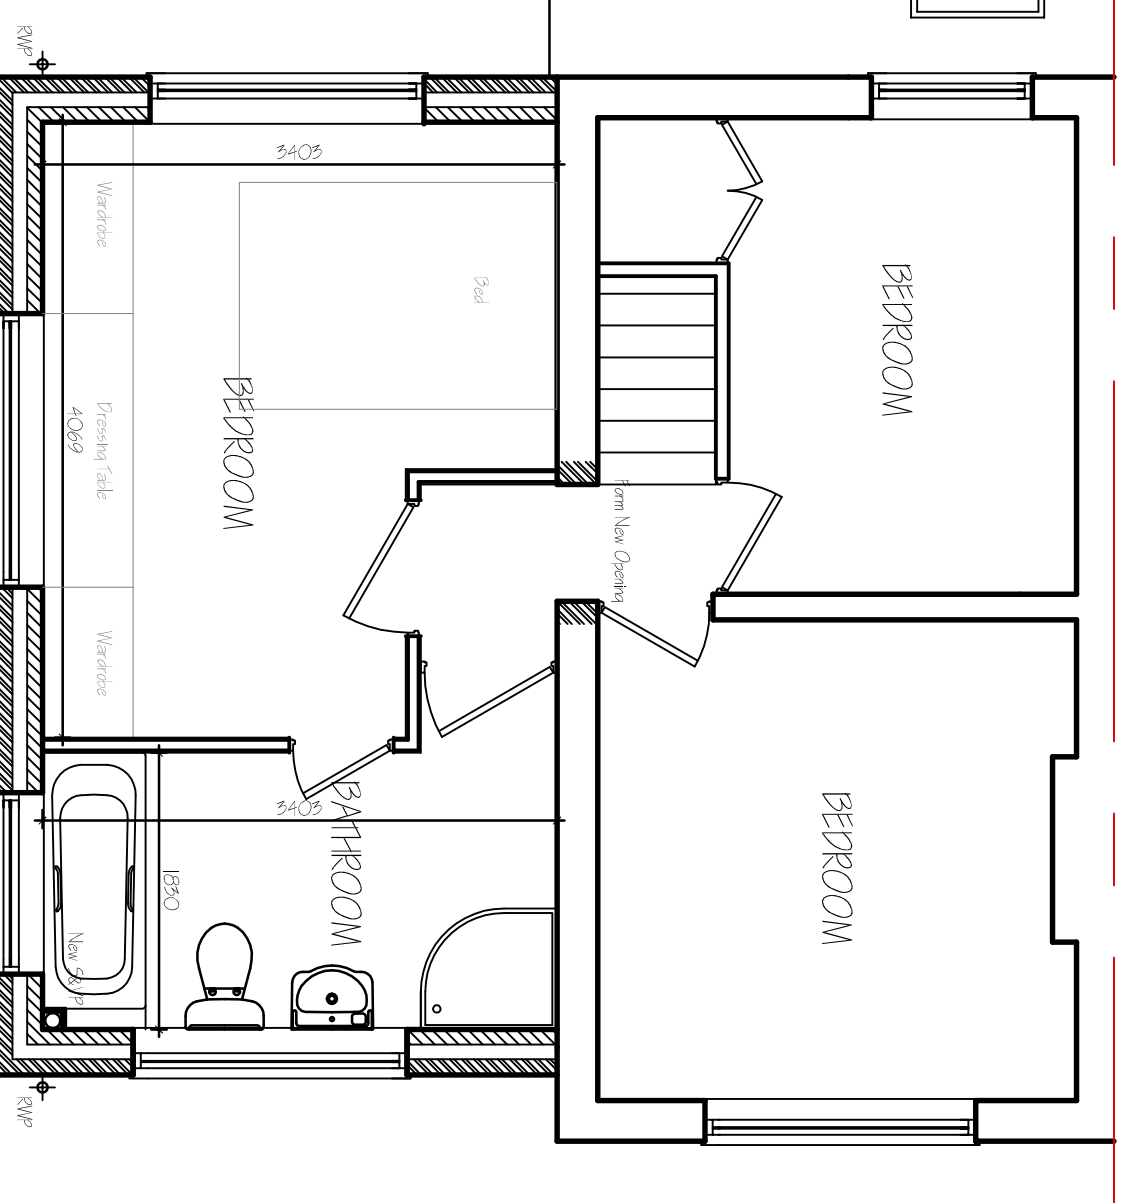

C	CLIENT ARBUJUMS	PRE-2017
B	CLIENT ARBUJUMS	PRE-2017
A	CLIENT ARBUJUMS	PRE-2017
ref.	revision	date

G. R. MERCHANT LTD.
11, ENG AMICE FMO

**ARCHITECTURAL, STRUCTURAL
AND LAND DRAINAGE
CONSULTANTS**

4 Wrights Mews
12A Park Road, Holbeach,
Spalding, Lincs, PE12 7EE
Tel: 01406 490800
Fax: 01406 425744
E-Mail: gr-merchant@btconnect.com

Project:
ALTERATIONS AND EXTENSION
'ROSEDELE COTTAGE' MILL GREEN ROAD
PINCHBECK
SPALDING, Lincs. PE11 3PU

Client
MR C FOOTE

Drawing	FLOOR PLANS - EXISTING & PROPOSED ELEVATIONS - EXISTING & PROPOSED SITE PLAN - PROPOSED & LOCATION PLAN		
Job Ref.	317-17	Drawing No.	OLC
Date	MAR 2017	Drawn	SLB

1:50, 1:100 (Unless Otherwise Stated)

DO NOT SCALE FROM THIS DRAWING
 The drawing is descriptive and must not be altered, copied, reproduced or used for any other purpose.

Over the past 10 years, the use of the Internet has increased dramatically. The Internet has become a primary source of information for many people, and it has become an important tool for businesses. The Internet has also become a major source of entertainment and social interaction. The Internet has changed the way we live and work, and it has become an integral part of our lives.