

Materials: -
Roof Tiles - Redland Saxon Highland Black
Walls - Jub exterior render - Colour 1075

Do not scale from this drawing
The Contractor is to check all dimensions
on site and report discrepancies to the Architect
All rights described in Chapter IV of the
Copyright, Designs and Patents Act 1988 have
been generally asserted ©




Front Elevation




Side Elevation



Rear Elevation

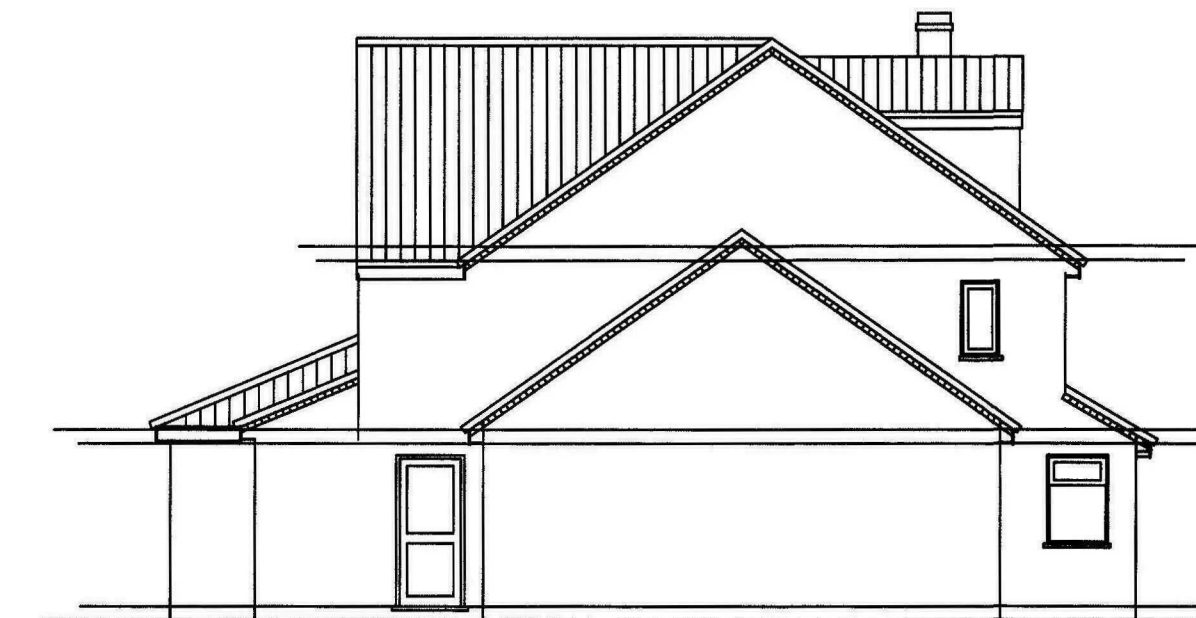

Side Elevation

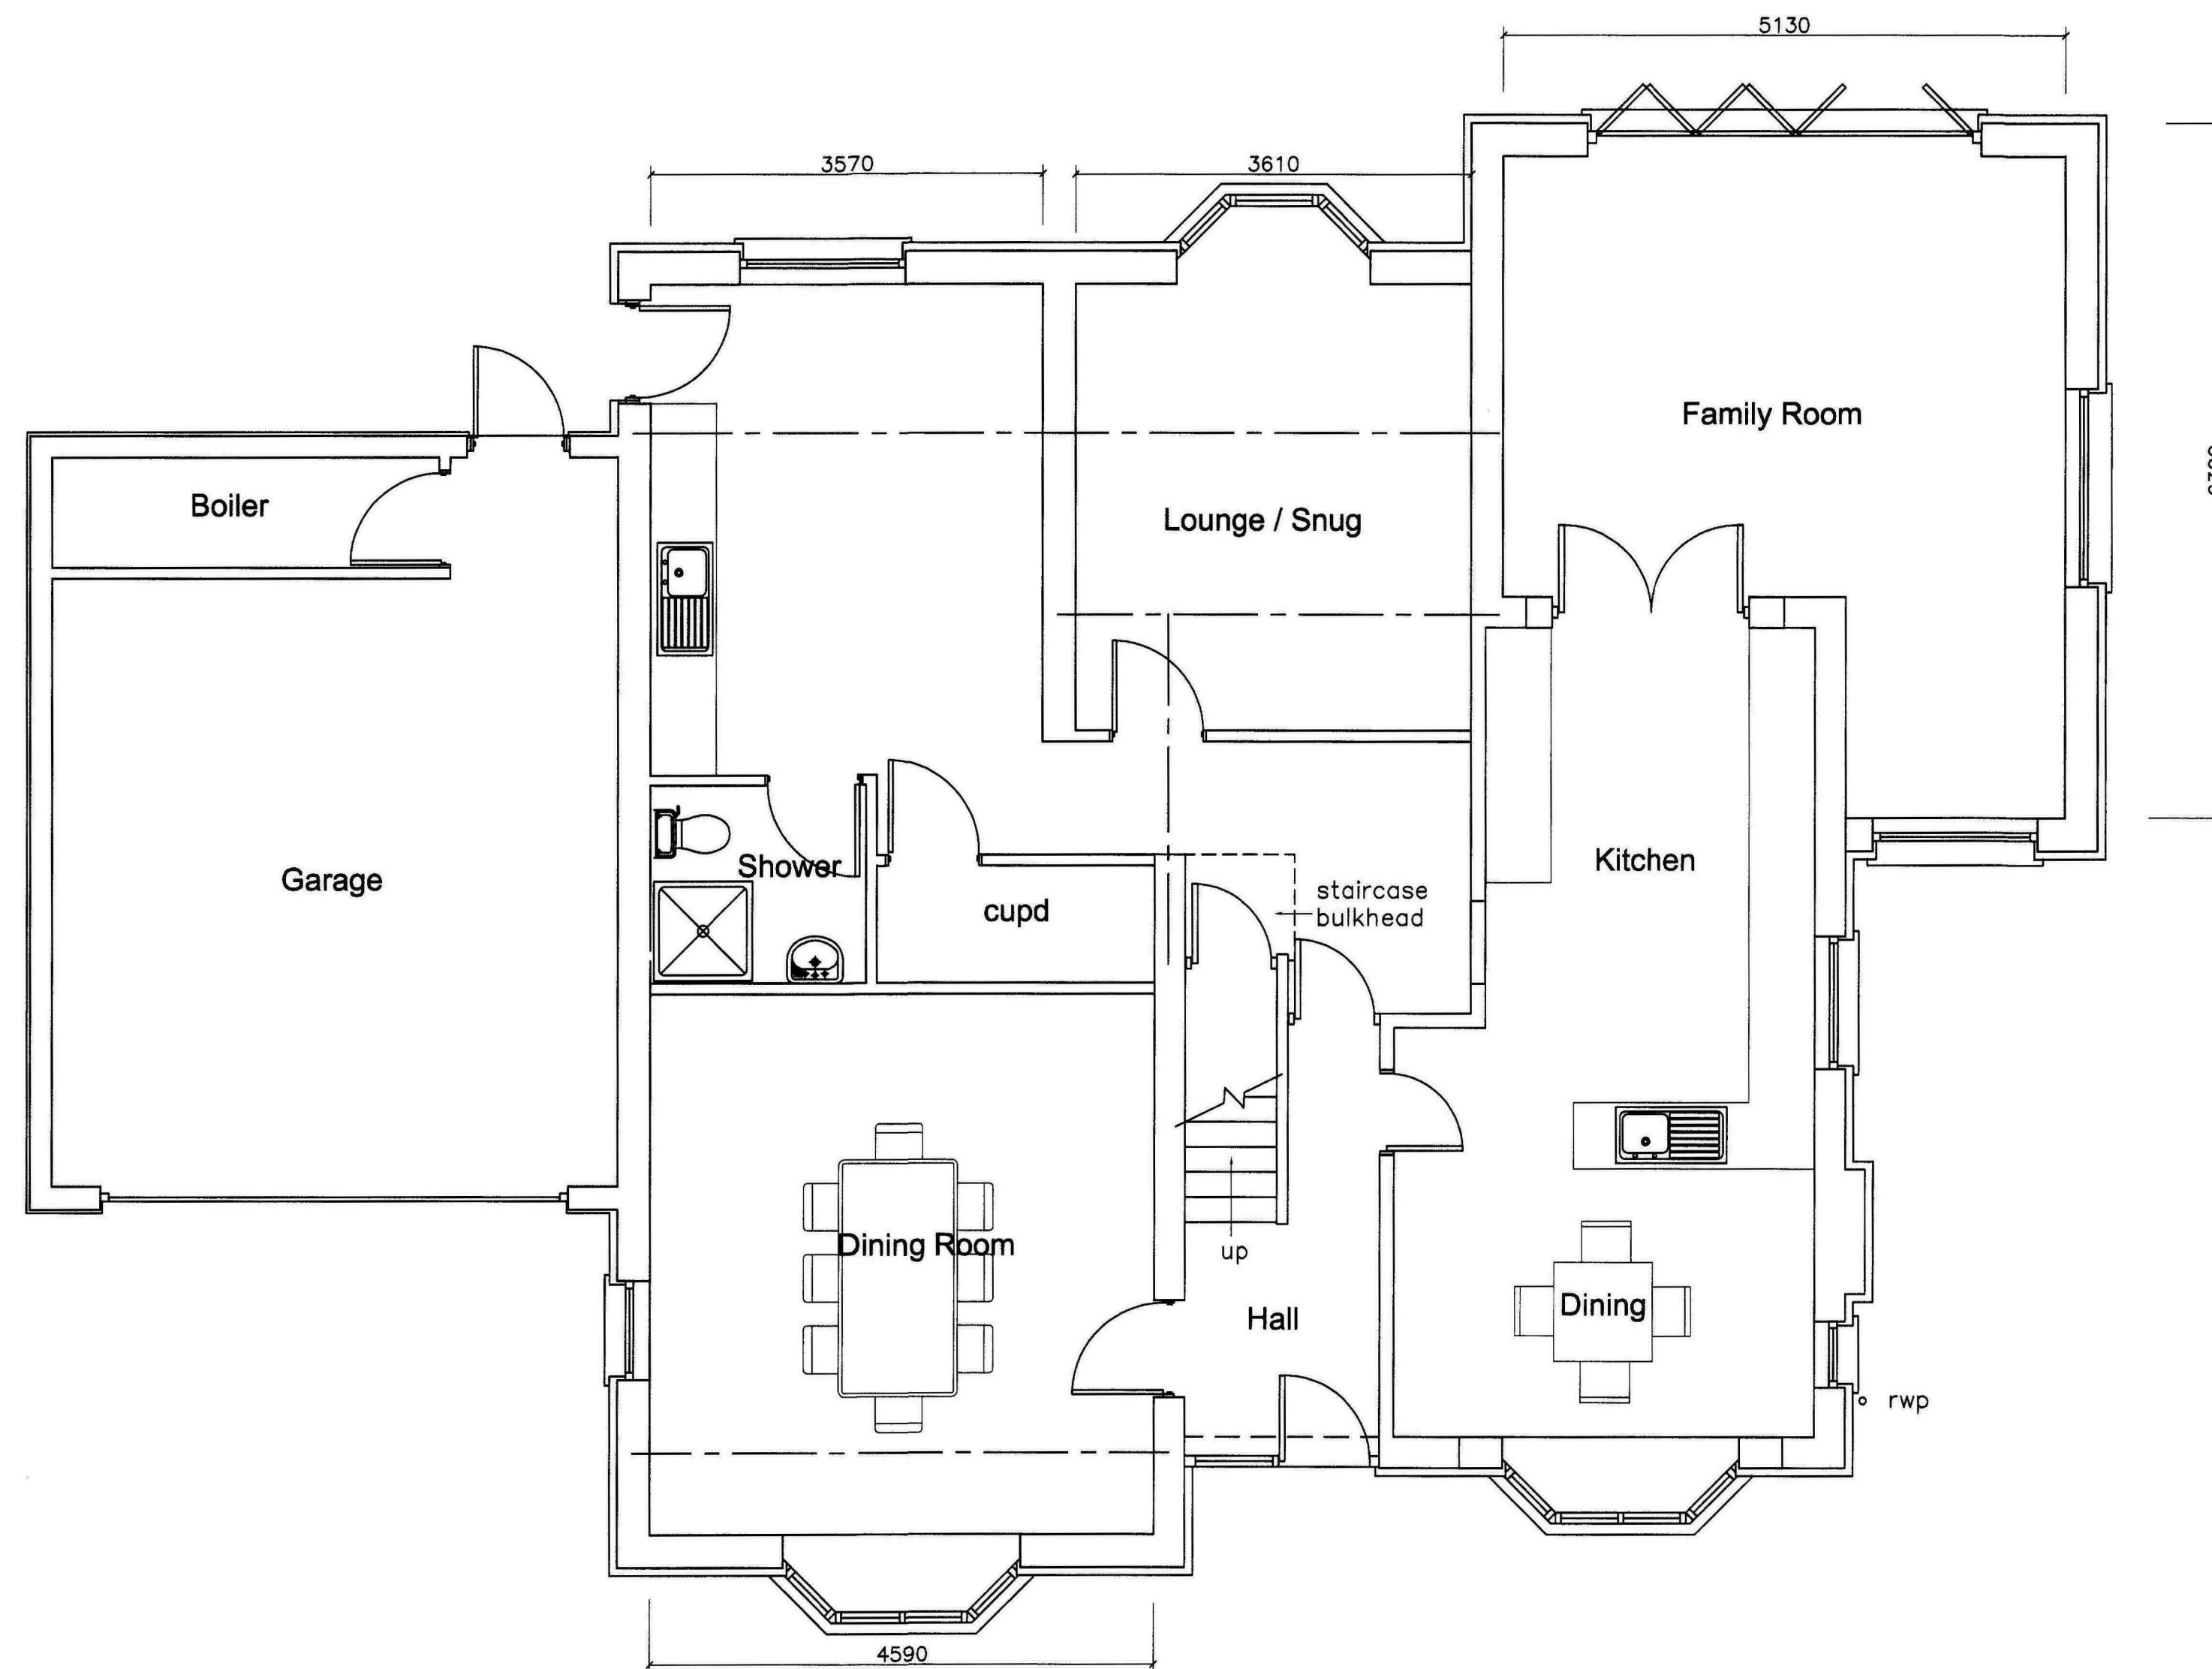

Ground floor plan

Plan 1:5000
1:5000
Ref: 0387-0

AMENDED PLAN
A1

Rev B 15.06.09
Windows amended in accordance with
Planning officers comments

PROJECT
Mayberry House
Slip Drive
West Pinchbeck
Spalding


DRAWING

Proposed Elevations and
Ground floor Plan


scale 1:50 @ A1 date March 10

number
01-VM-10B

Do not scale from this drawing
The Contractor is to check all dimensions
on site and report discrepancies to the Architect
All rights described in Chapter IV of the
Copyright, Designs and Patents Act 1988 have
been generally asserted ©

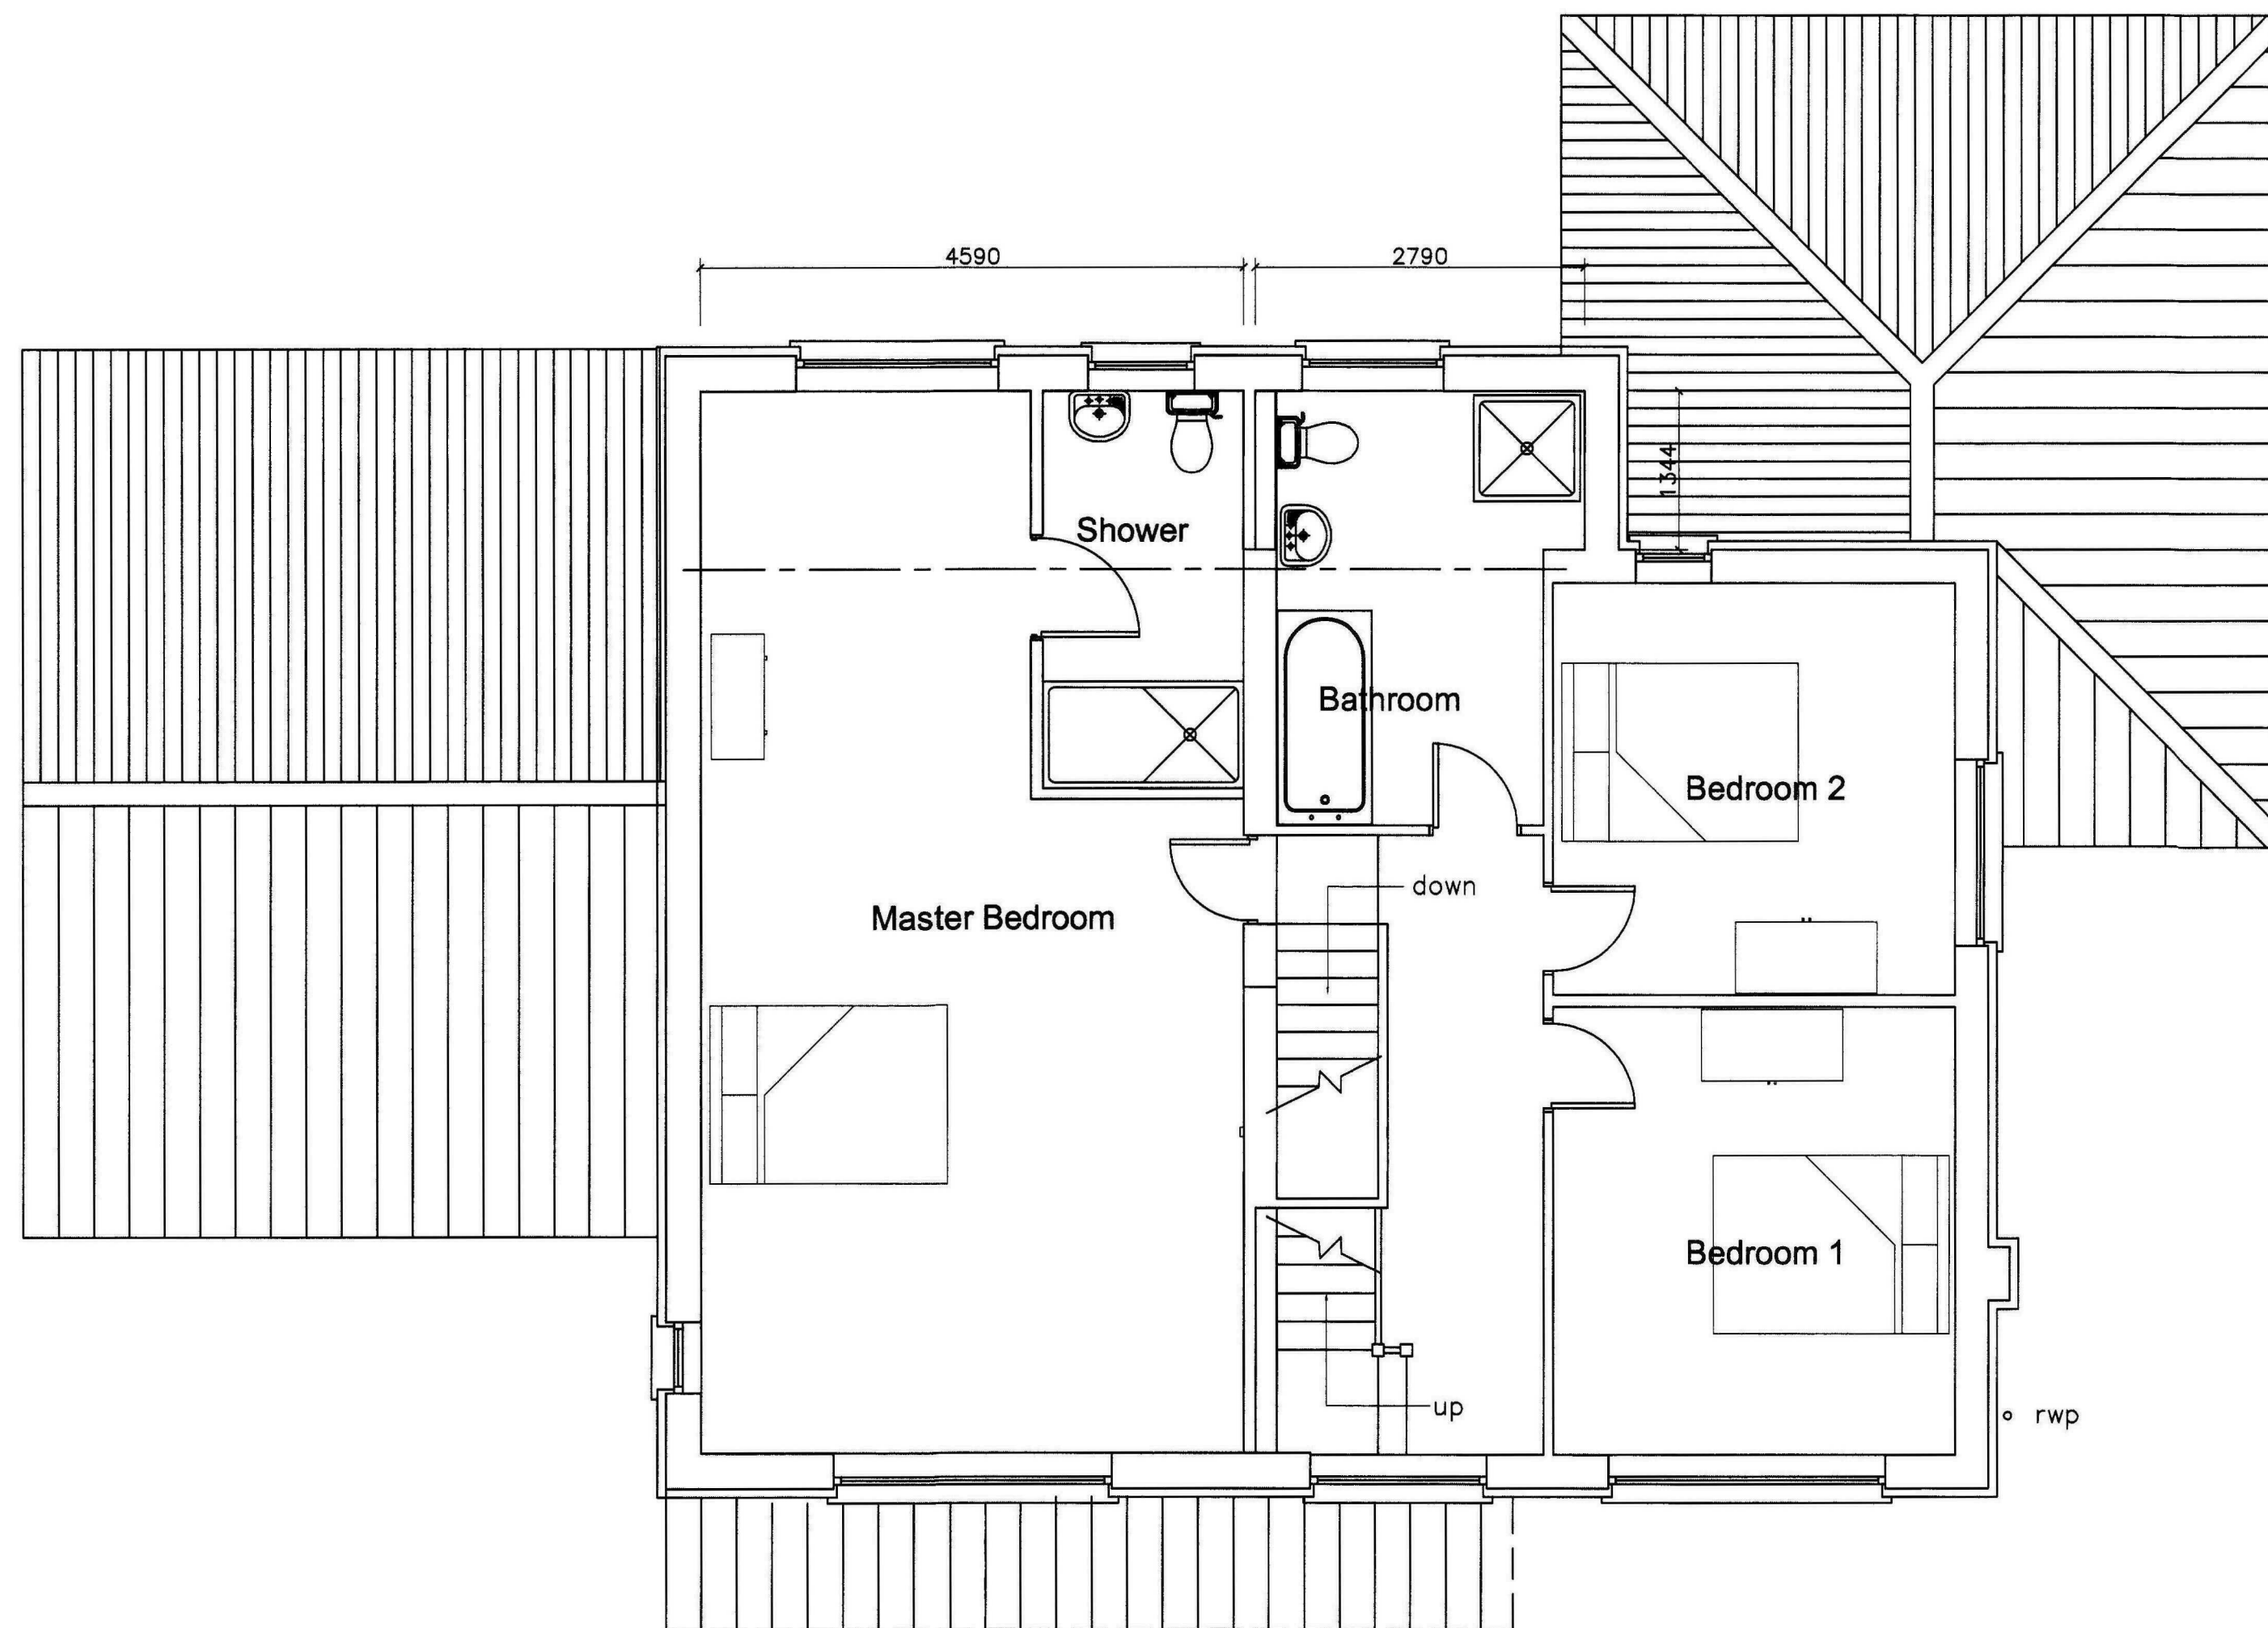

First floor plan

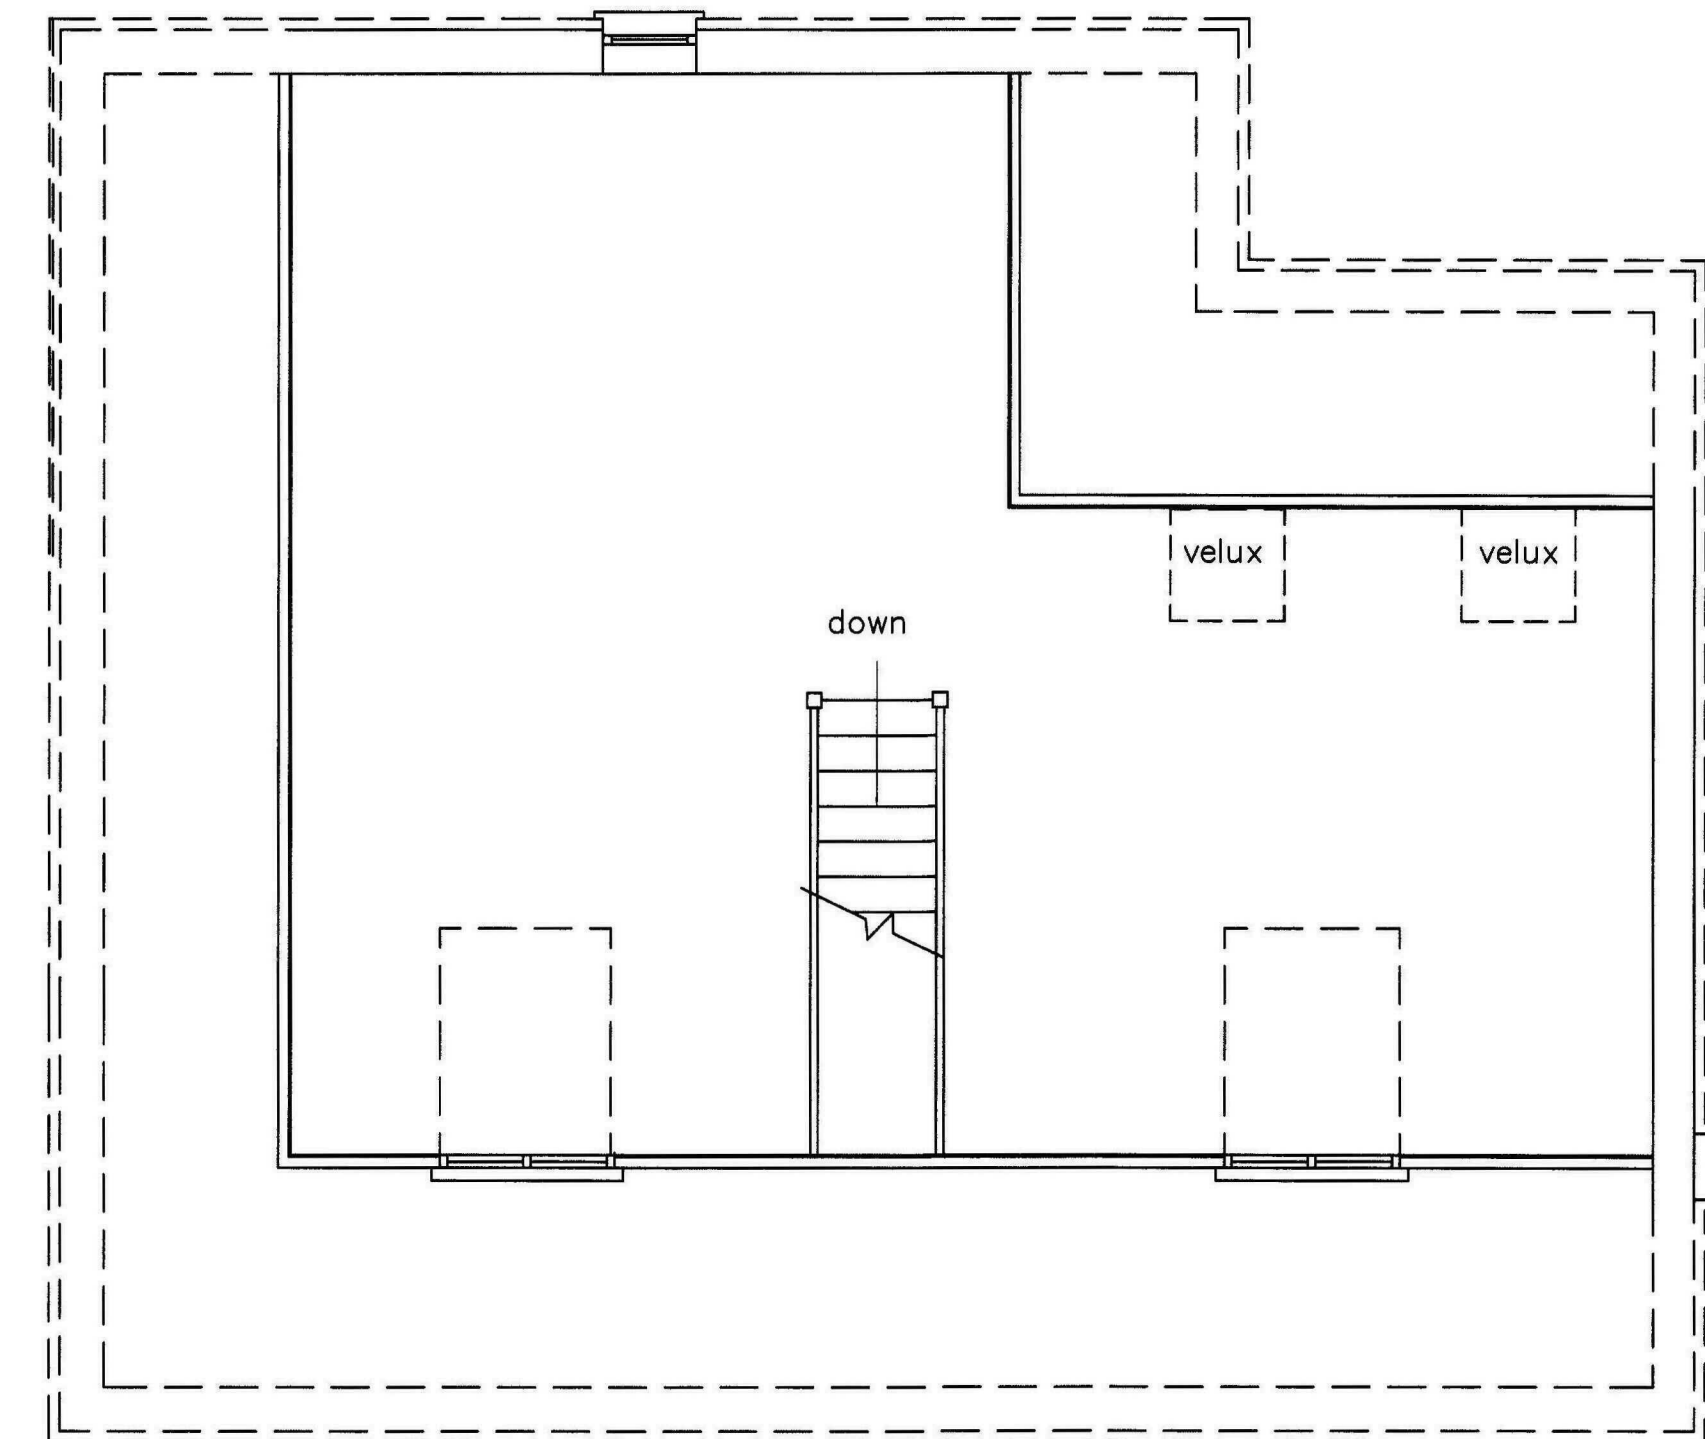

Roof space plan

Planned by the
11/07/10
Ref: 0387-10

AMENDED PLAN
Ref: A1

Rev B 15.06.09
Windows amended in accordance with
Planning officers comments

PROJECT
Mayberry House
Slip Drove
West Pinchbeck
Spalding

DRAWING

Proposed First and Second
floor plans

scale	date
1:50 @ A1	March 10

number

02-VM-10 B