


NORTH



193

3239

239

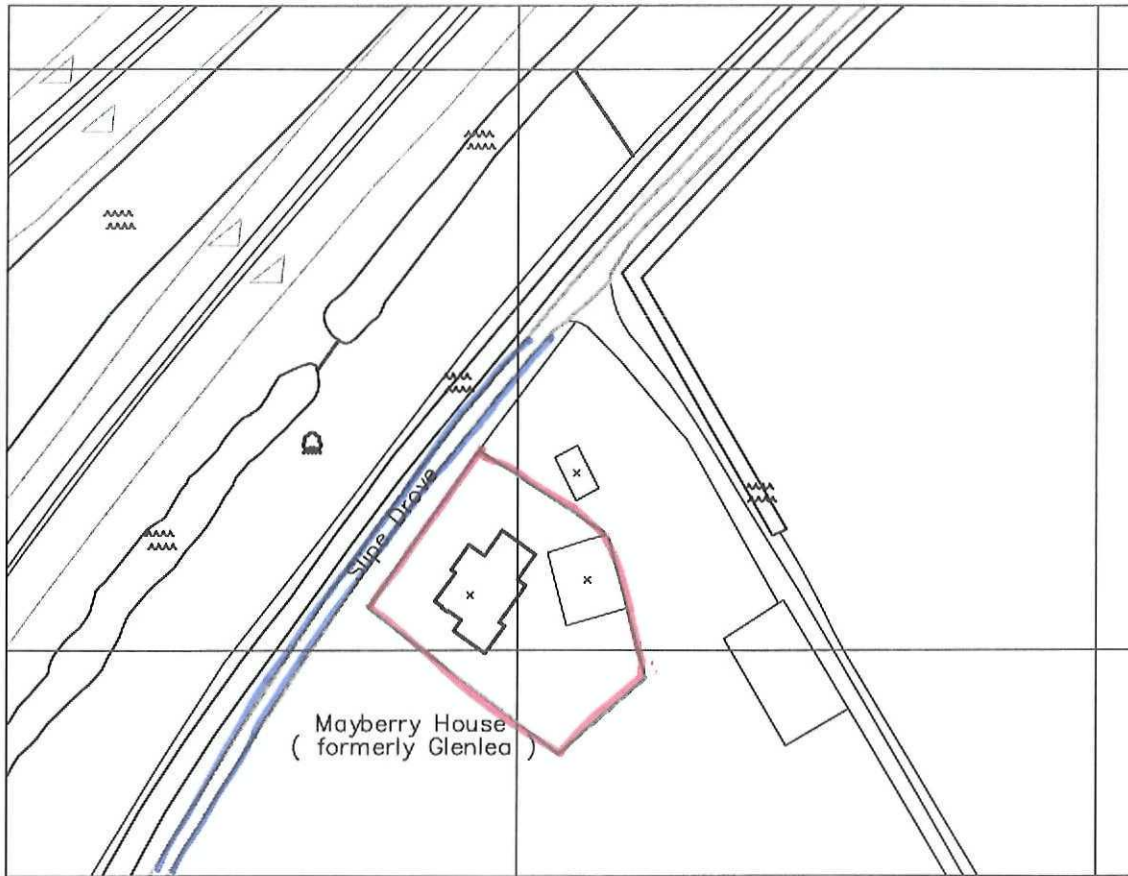

238

3237

193

PROJECT
Mayberry House, (formerly Glen Lea)
Slupe Drove,
West Pinchbeck, Spalding

drawn

wmf

check

scale

1:1250

date

May 10

DRAWING

Location Plan

ref

number


rev

05-VM-10

NORTH



Mayberry House (formerly Glen Lea)
Slips Drive
0387-10

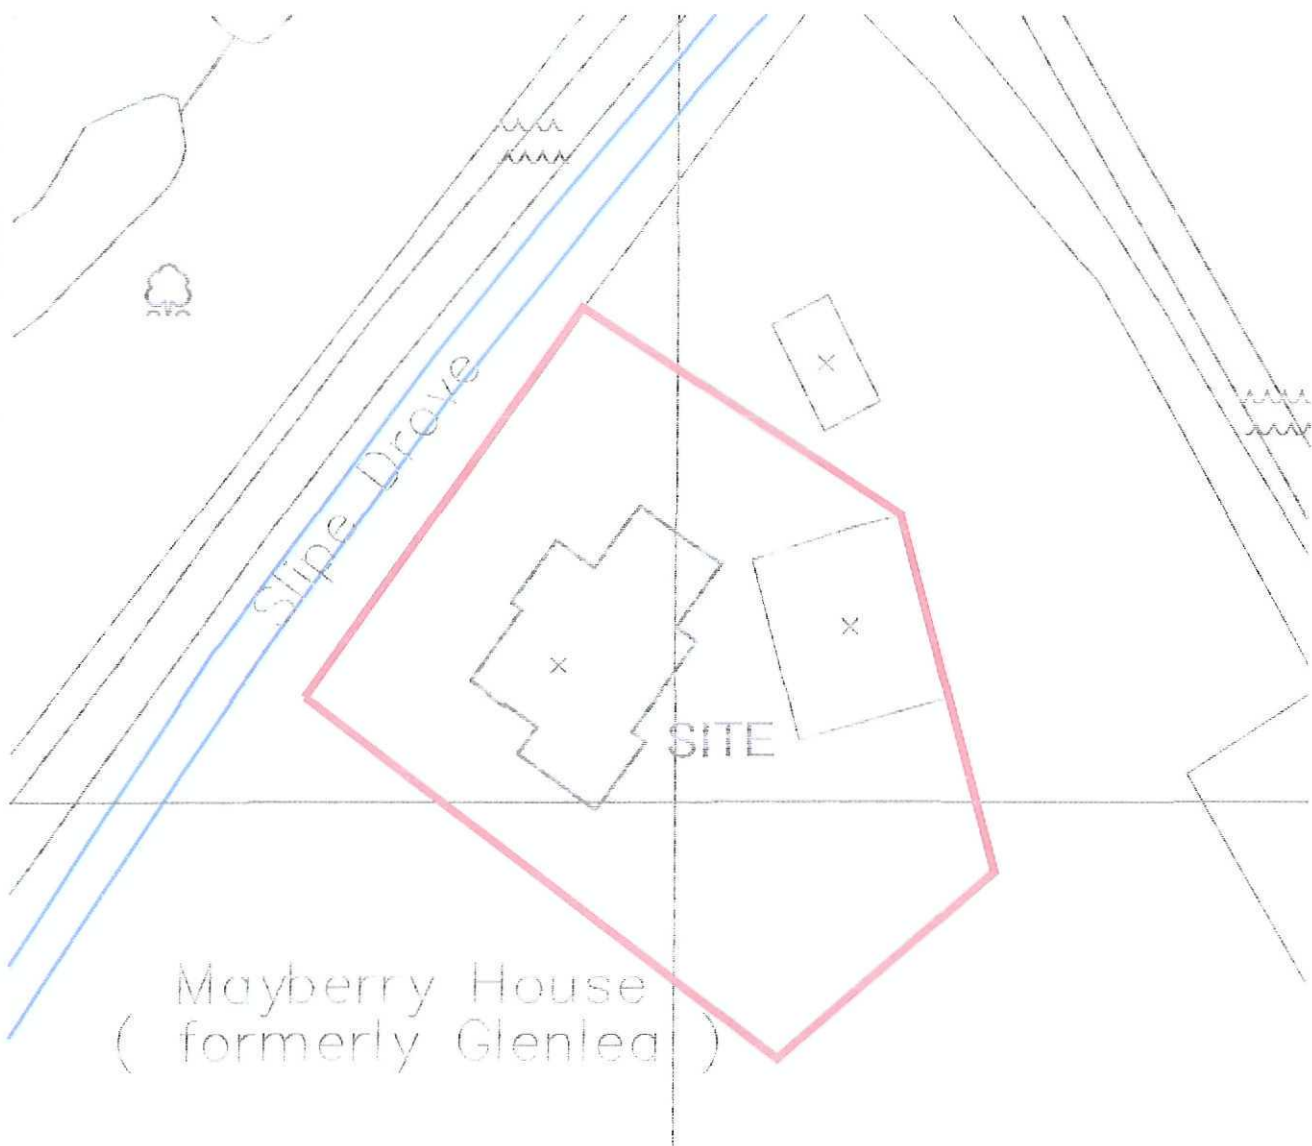

Mayberry House
(formerly Glenlea)

PROJECT
Mayberry House, (formerly Glen Lea)
Slips Drive,
West Pinchbeck, Spalding

drawn
wmt
scale
1:500

checked
date
May 10

DRAWING


Block Plan

04-VM-10


Do not scale from this drawing
The Contractor is to check all dimensions
on site and report discrepancies to the Architect
All rights described in Chapter IV of the
Copyright, Designs and Patents Act 1988 have
been generally asserted ©




Front Elevation

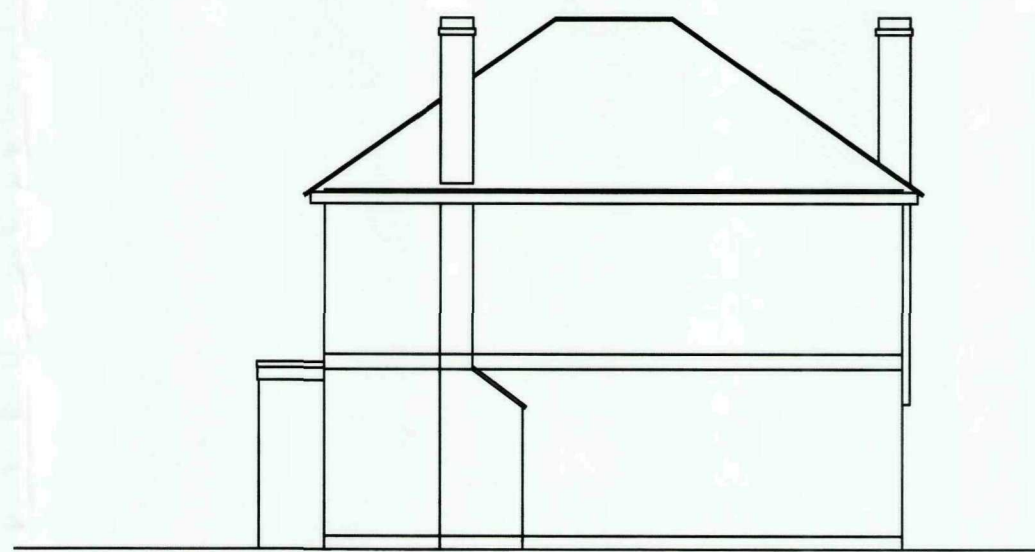


Side Elevation

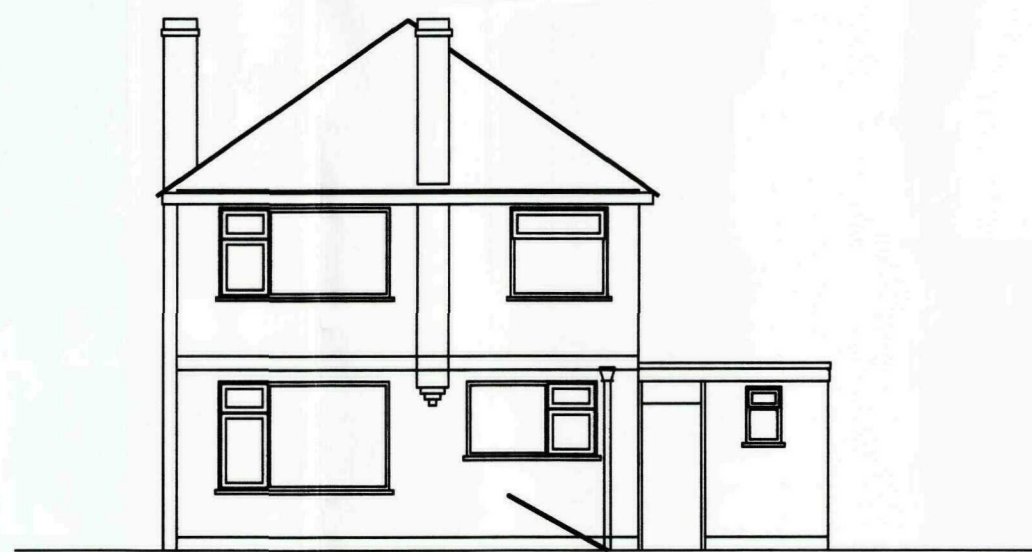


Rear Elevation

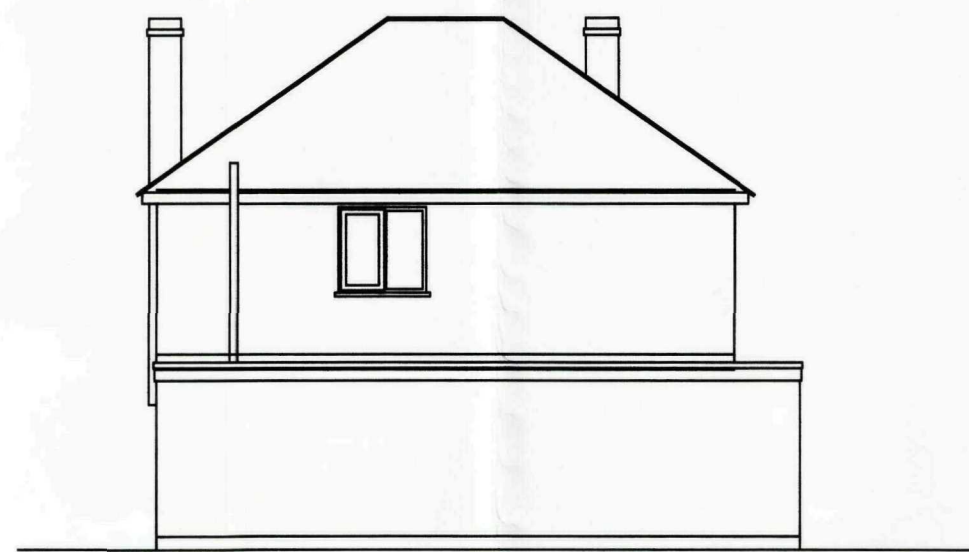


Side Elevation

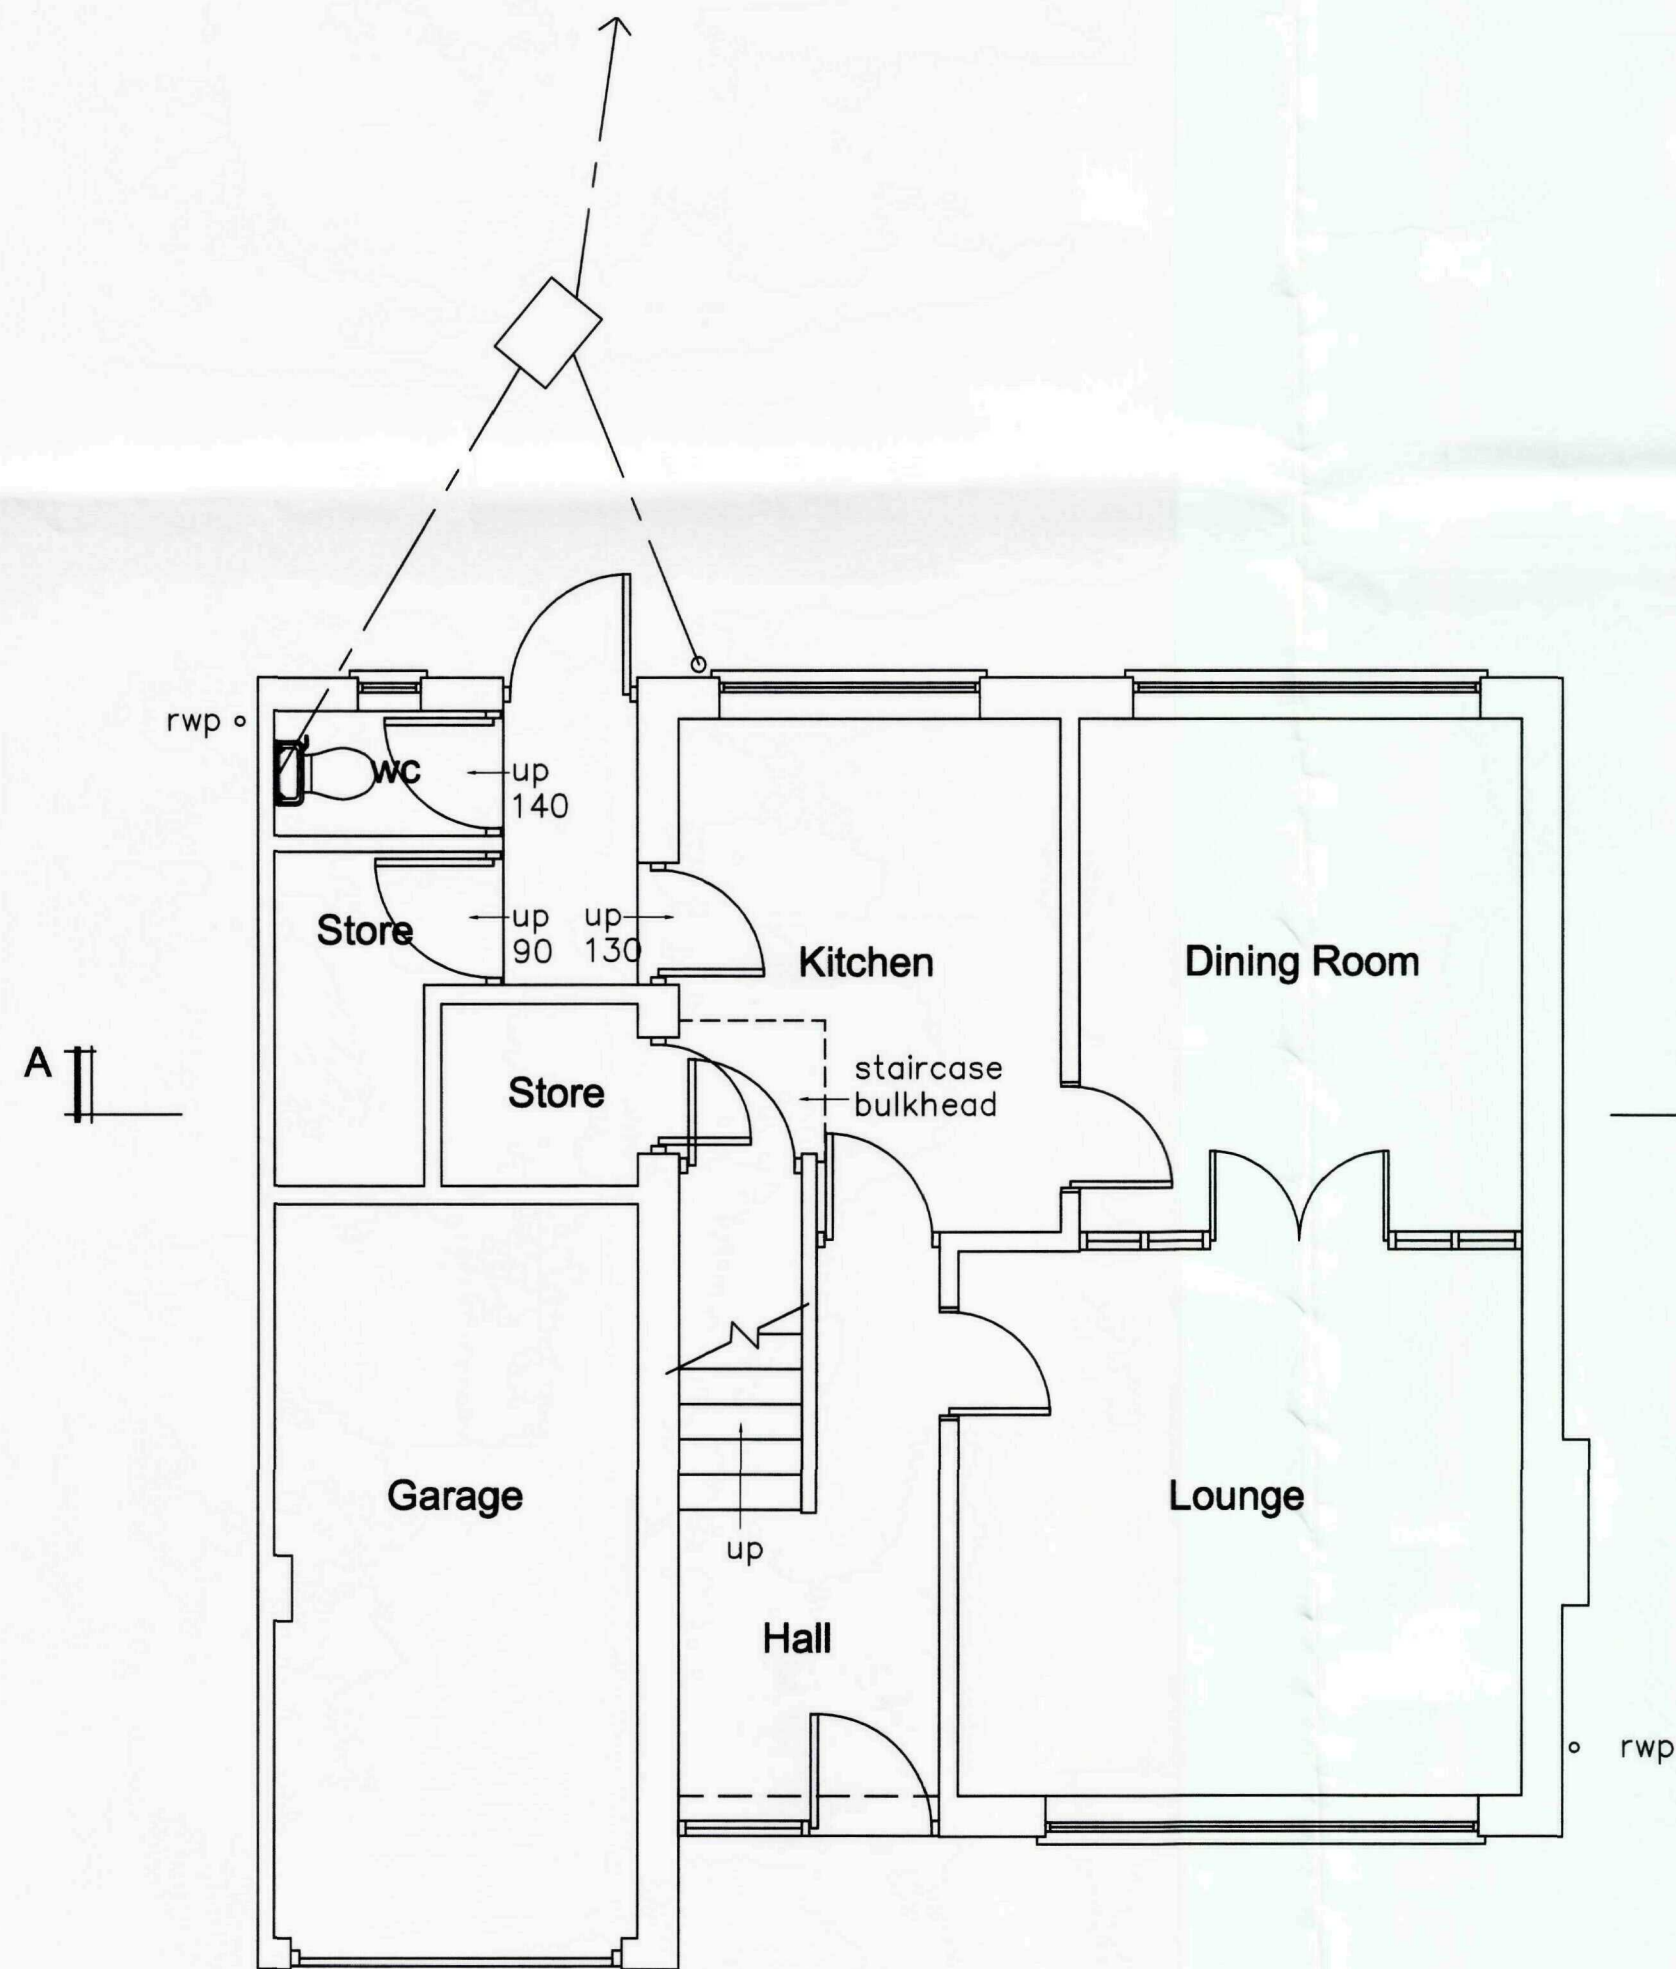

Ground floor plan

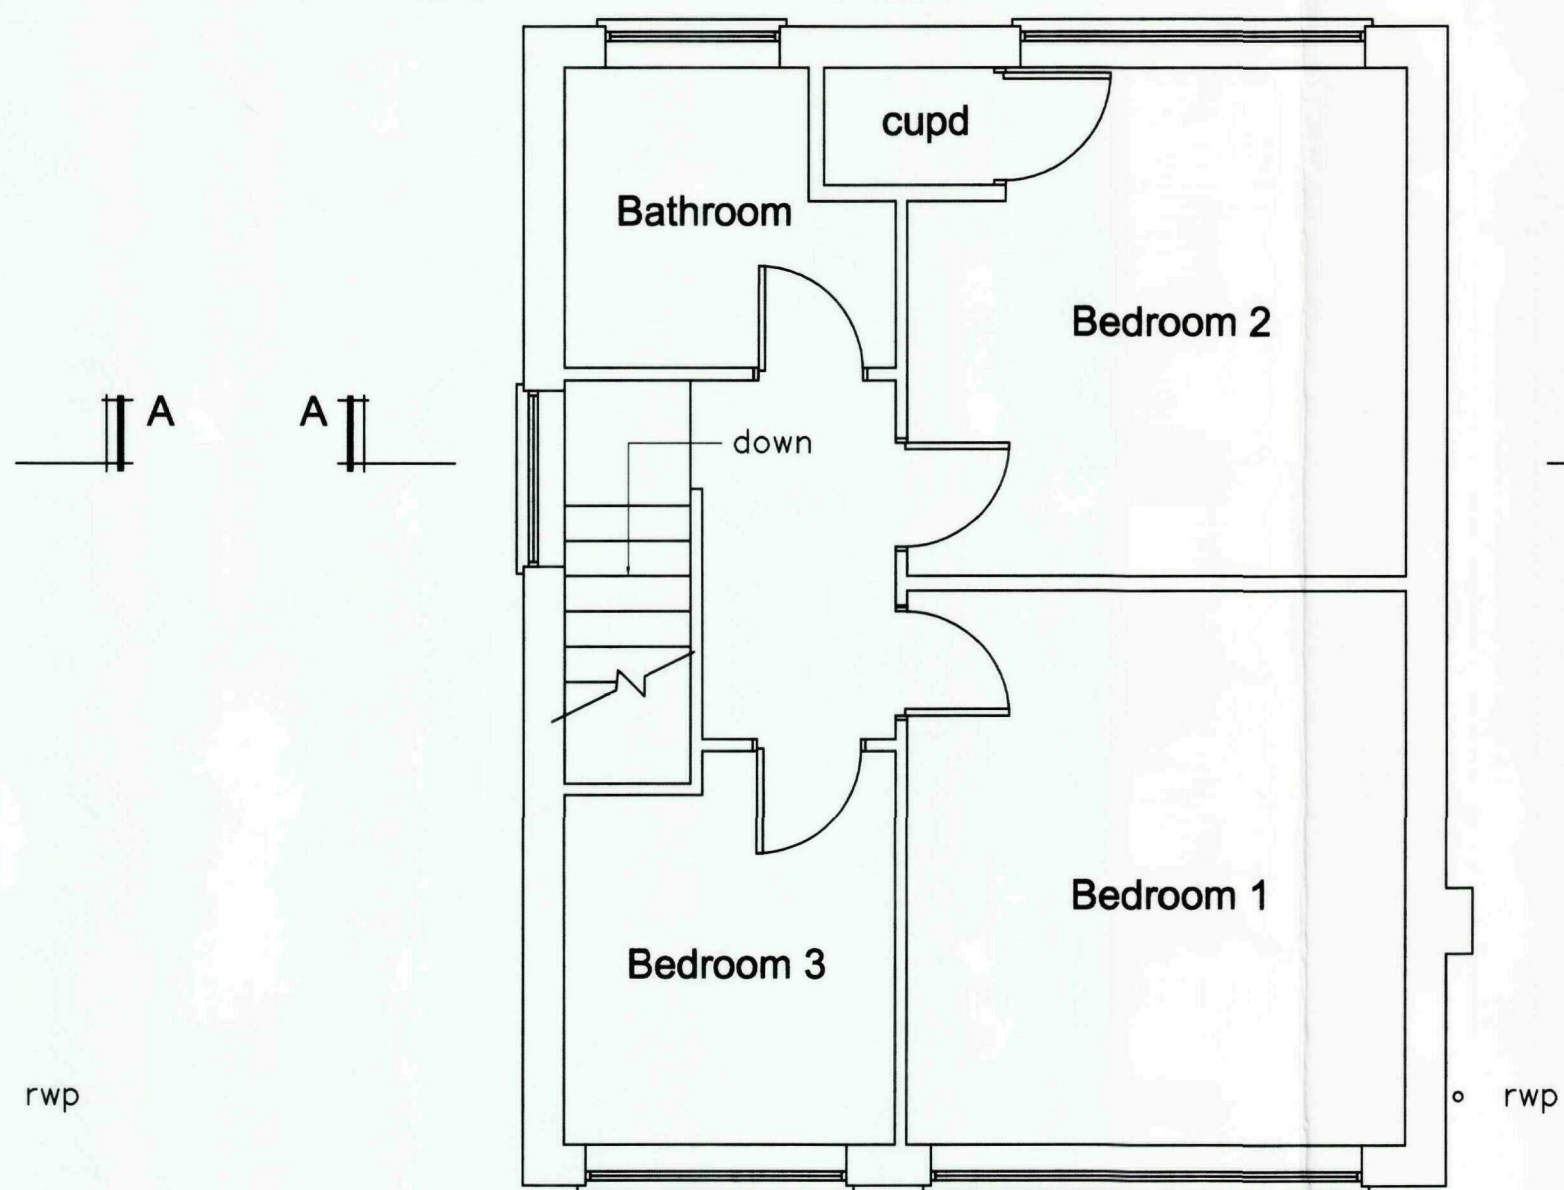

First floor plan

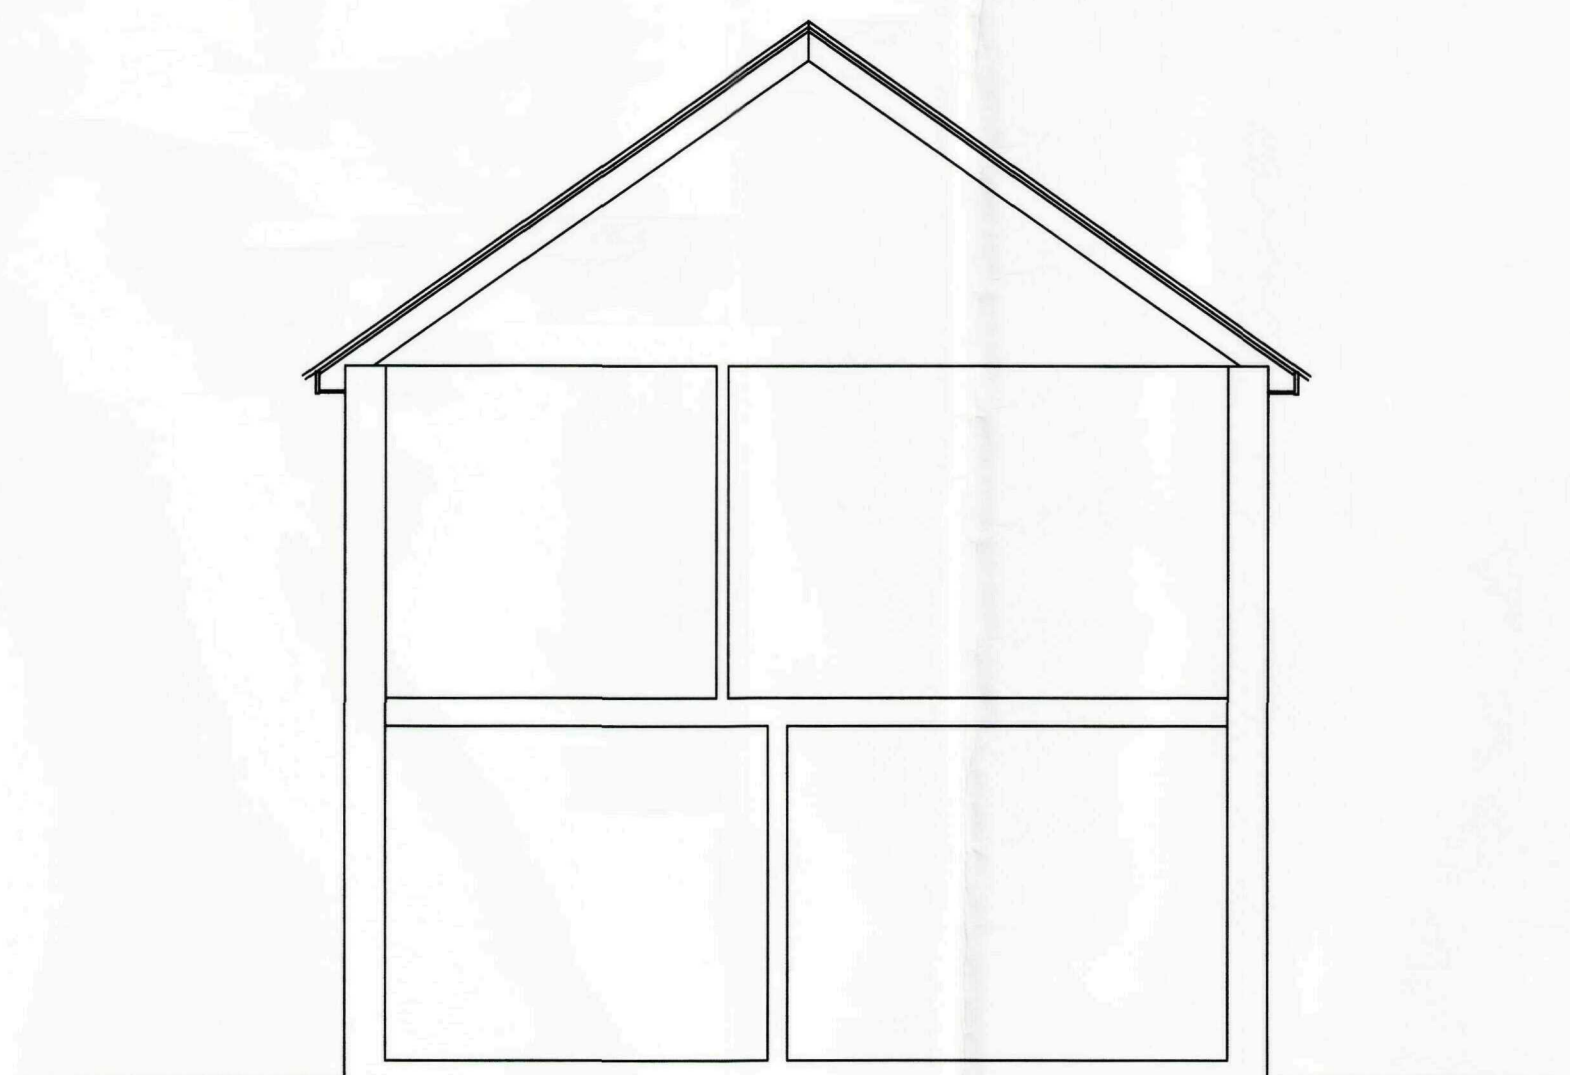

Section A-A

SHDC
Planning & Development
11 MAY 2010
Ref: 0387-10

PROJECT
Mayberry House
Slip Drove
West Pinchbeck
Spalding

DRAWING
Survey as existing

scale
1:50 @ A1

date
March 10

number
03-VM-10

Do not scale from this drawing
The Contractor is to check all dimensions
on site and report discrepancies to the Architect
All rights described in Chapter IV of the
Copyright, Designs and Patents Act 1988 have
been generally asserted ©





Front Elevation




Side Elevation



Rear Elevation

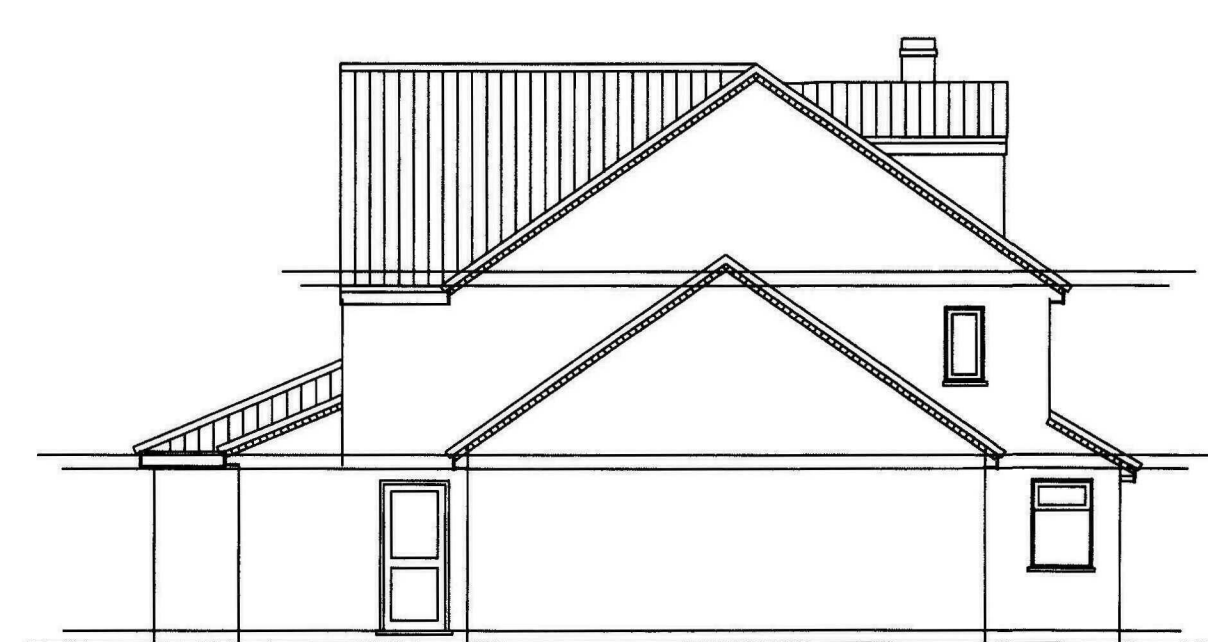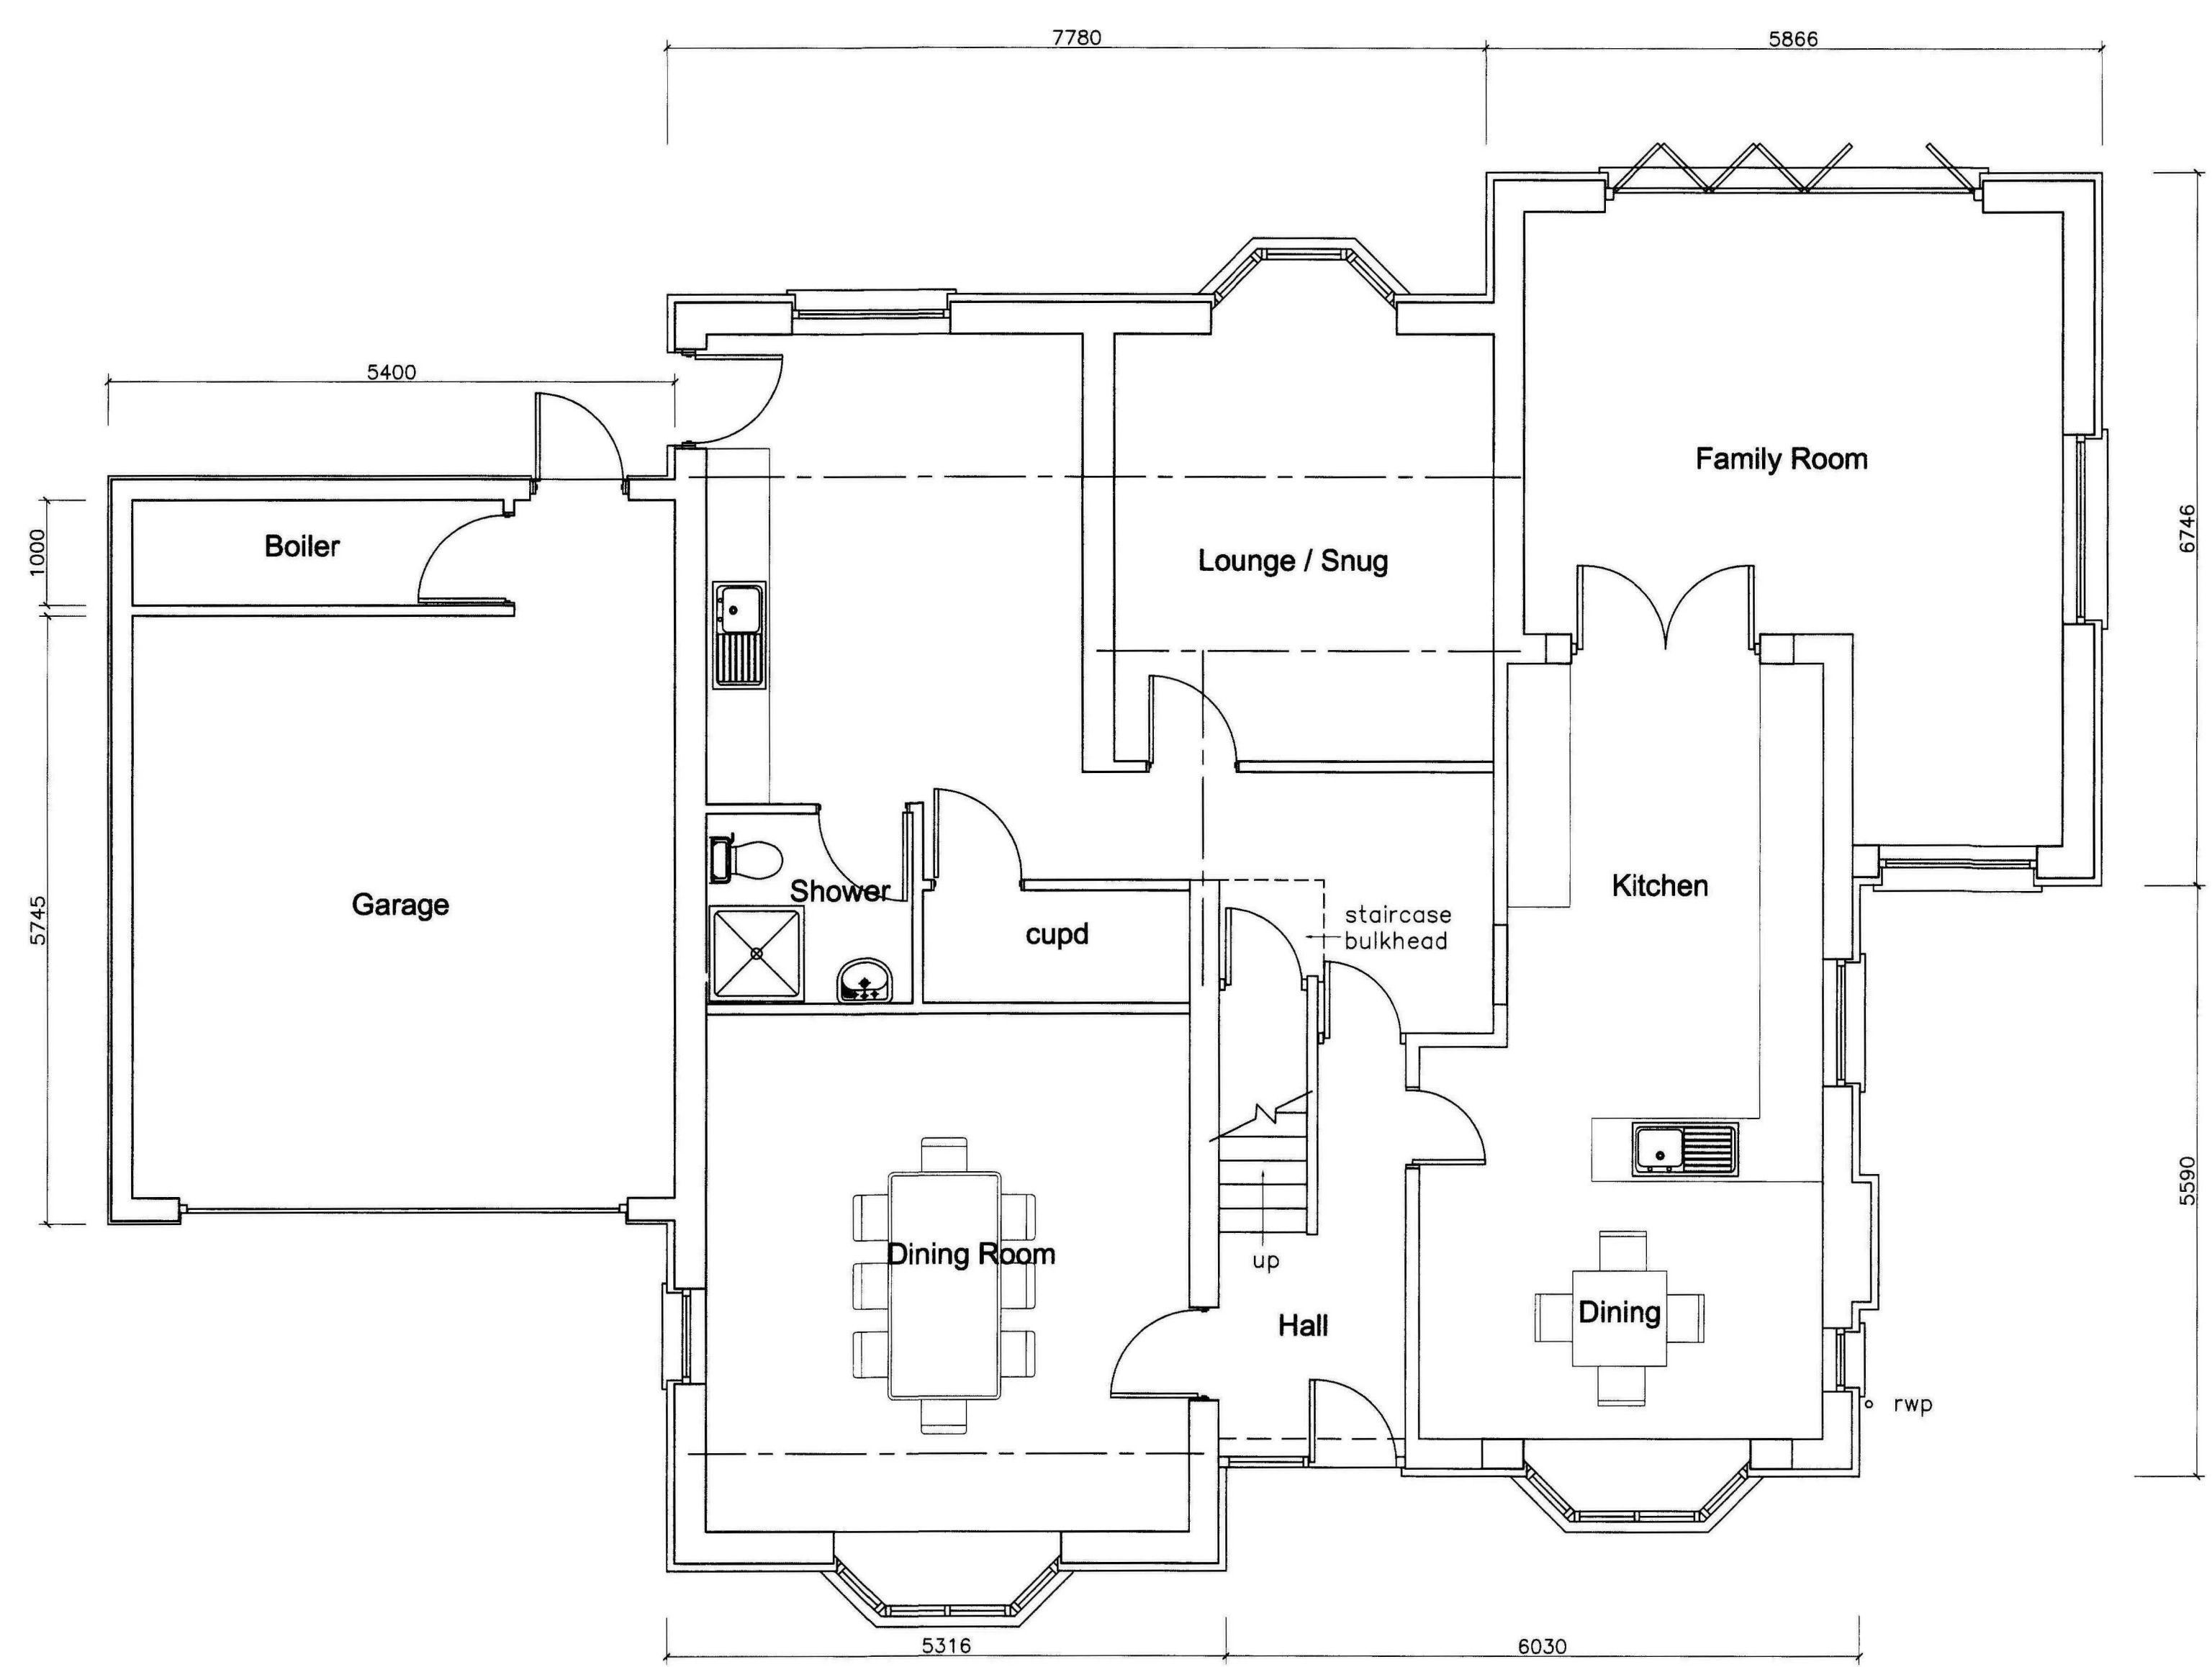

Side Elevation

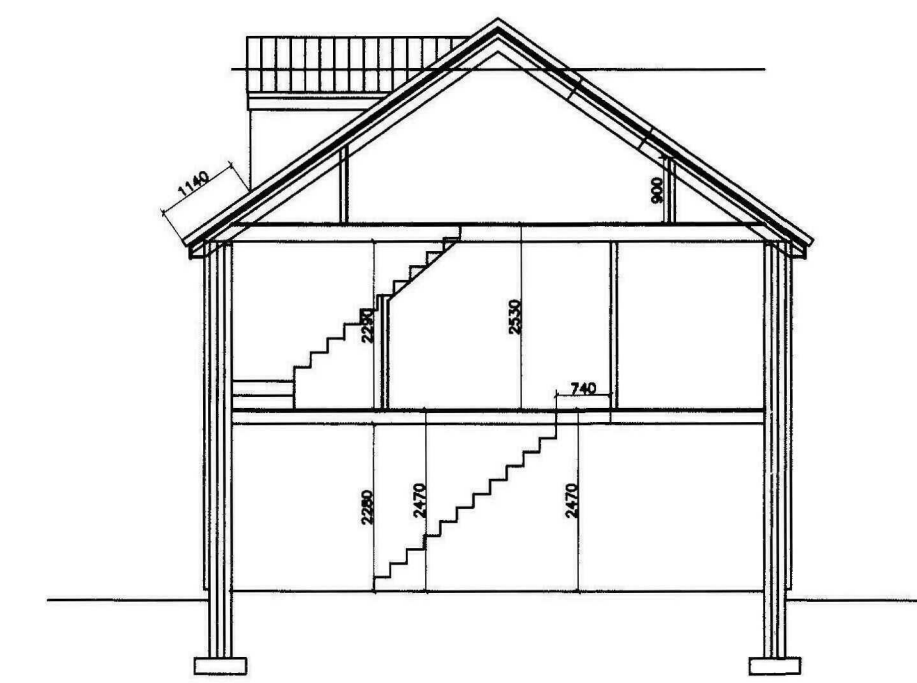

Section A-A


11 MAY 2010
Ref: 0357-10

PROJECT
Mayberry House
Slip Drove
West Pinchbeck
Spalding


DRAWING
Proposed Elevations and
Ground floor Plan

scale 1:50 @ A1	date March 10
number 01-VM-10A	

Do not scale from this drawing
The Contractor is to check all dimensions
on site and report discrepancies to the Architect
All rights described in Chapter IV of the
Copyright, Designs and Patents Act 1988 have
been generally asserted ©

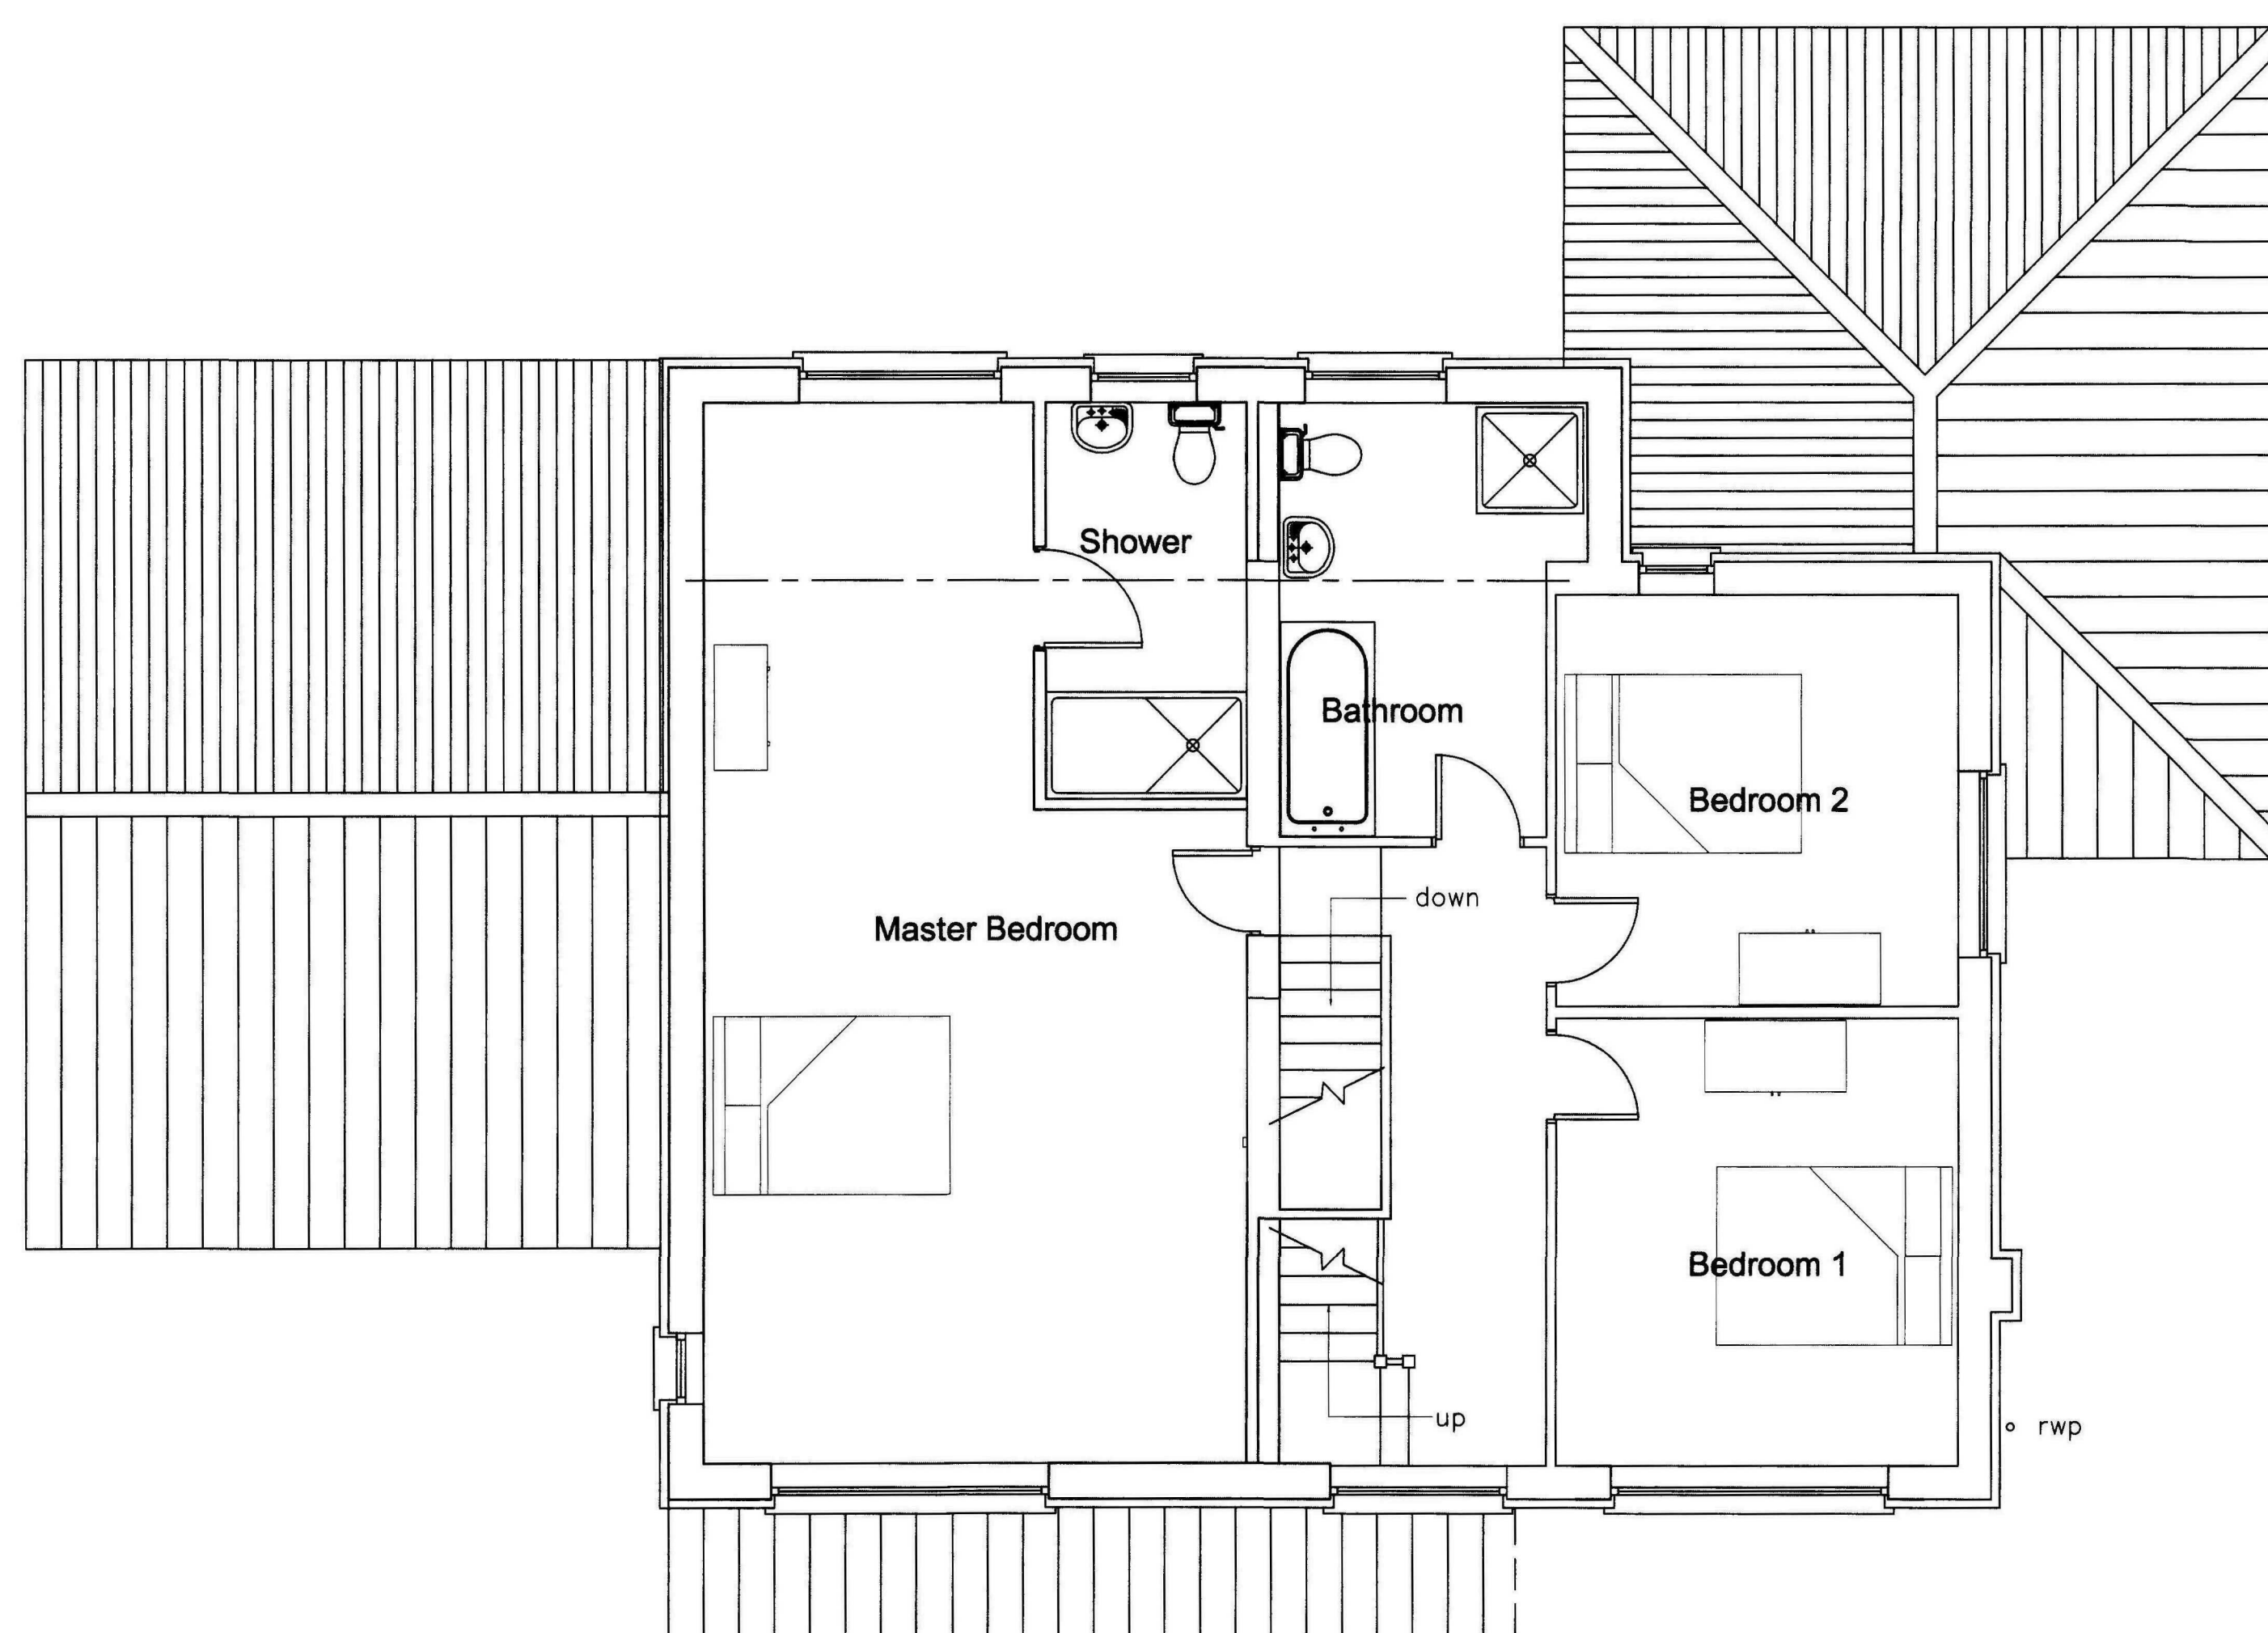

First floor plan

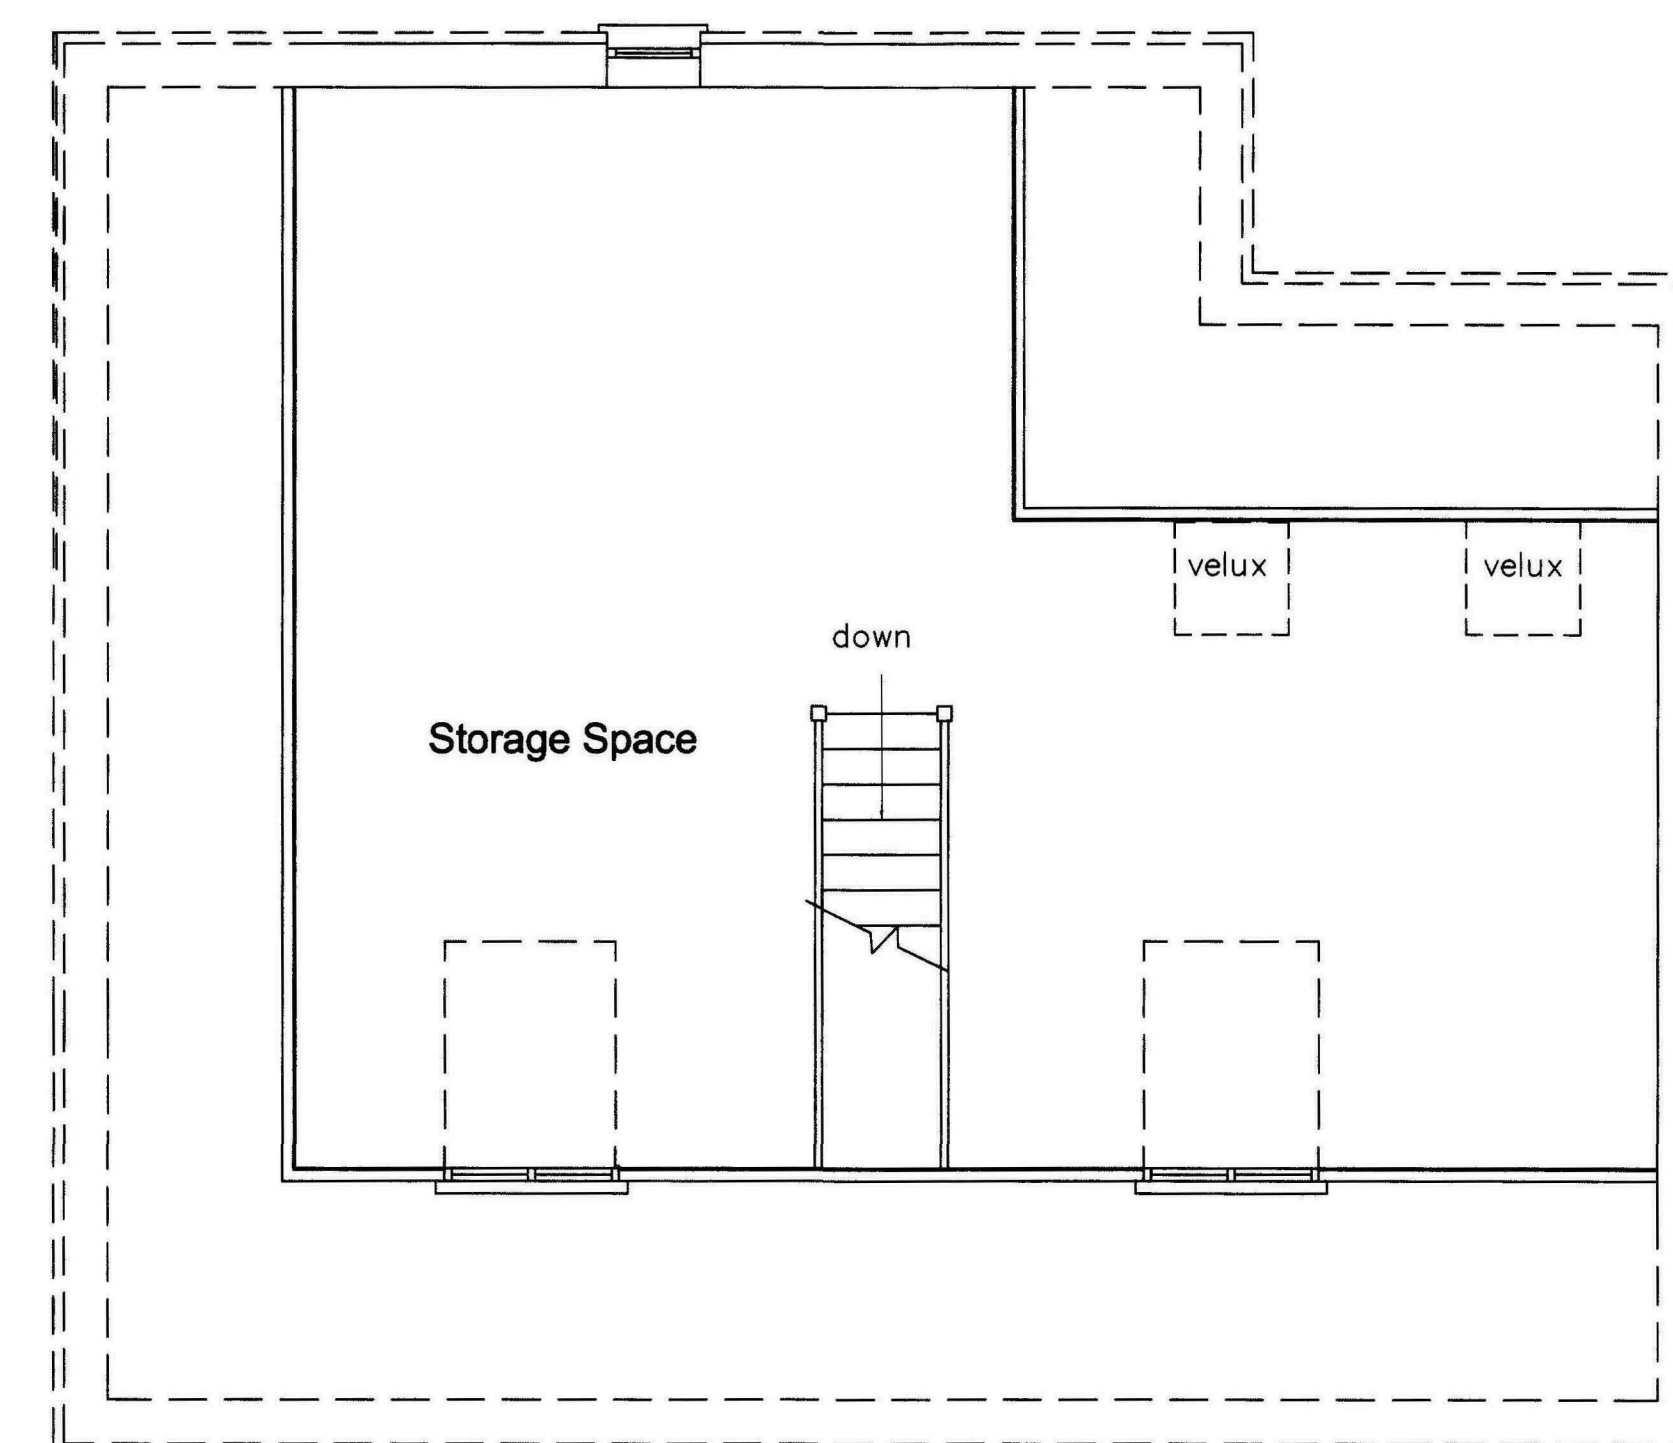

Roof space plan

SP-01
Planning & Development
11 MAY 2010
Ref: 0357-10

PROJECT
Mayberry House
Slippe Drove
West Pinchbeck
Spalding

DRAWING

Proposed First floor and
Roof Space Plans

scale
1:50 @ A1

date
March 10

number
02-VM-10 A