


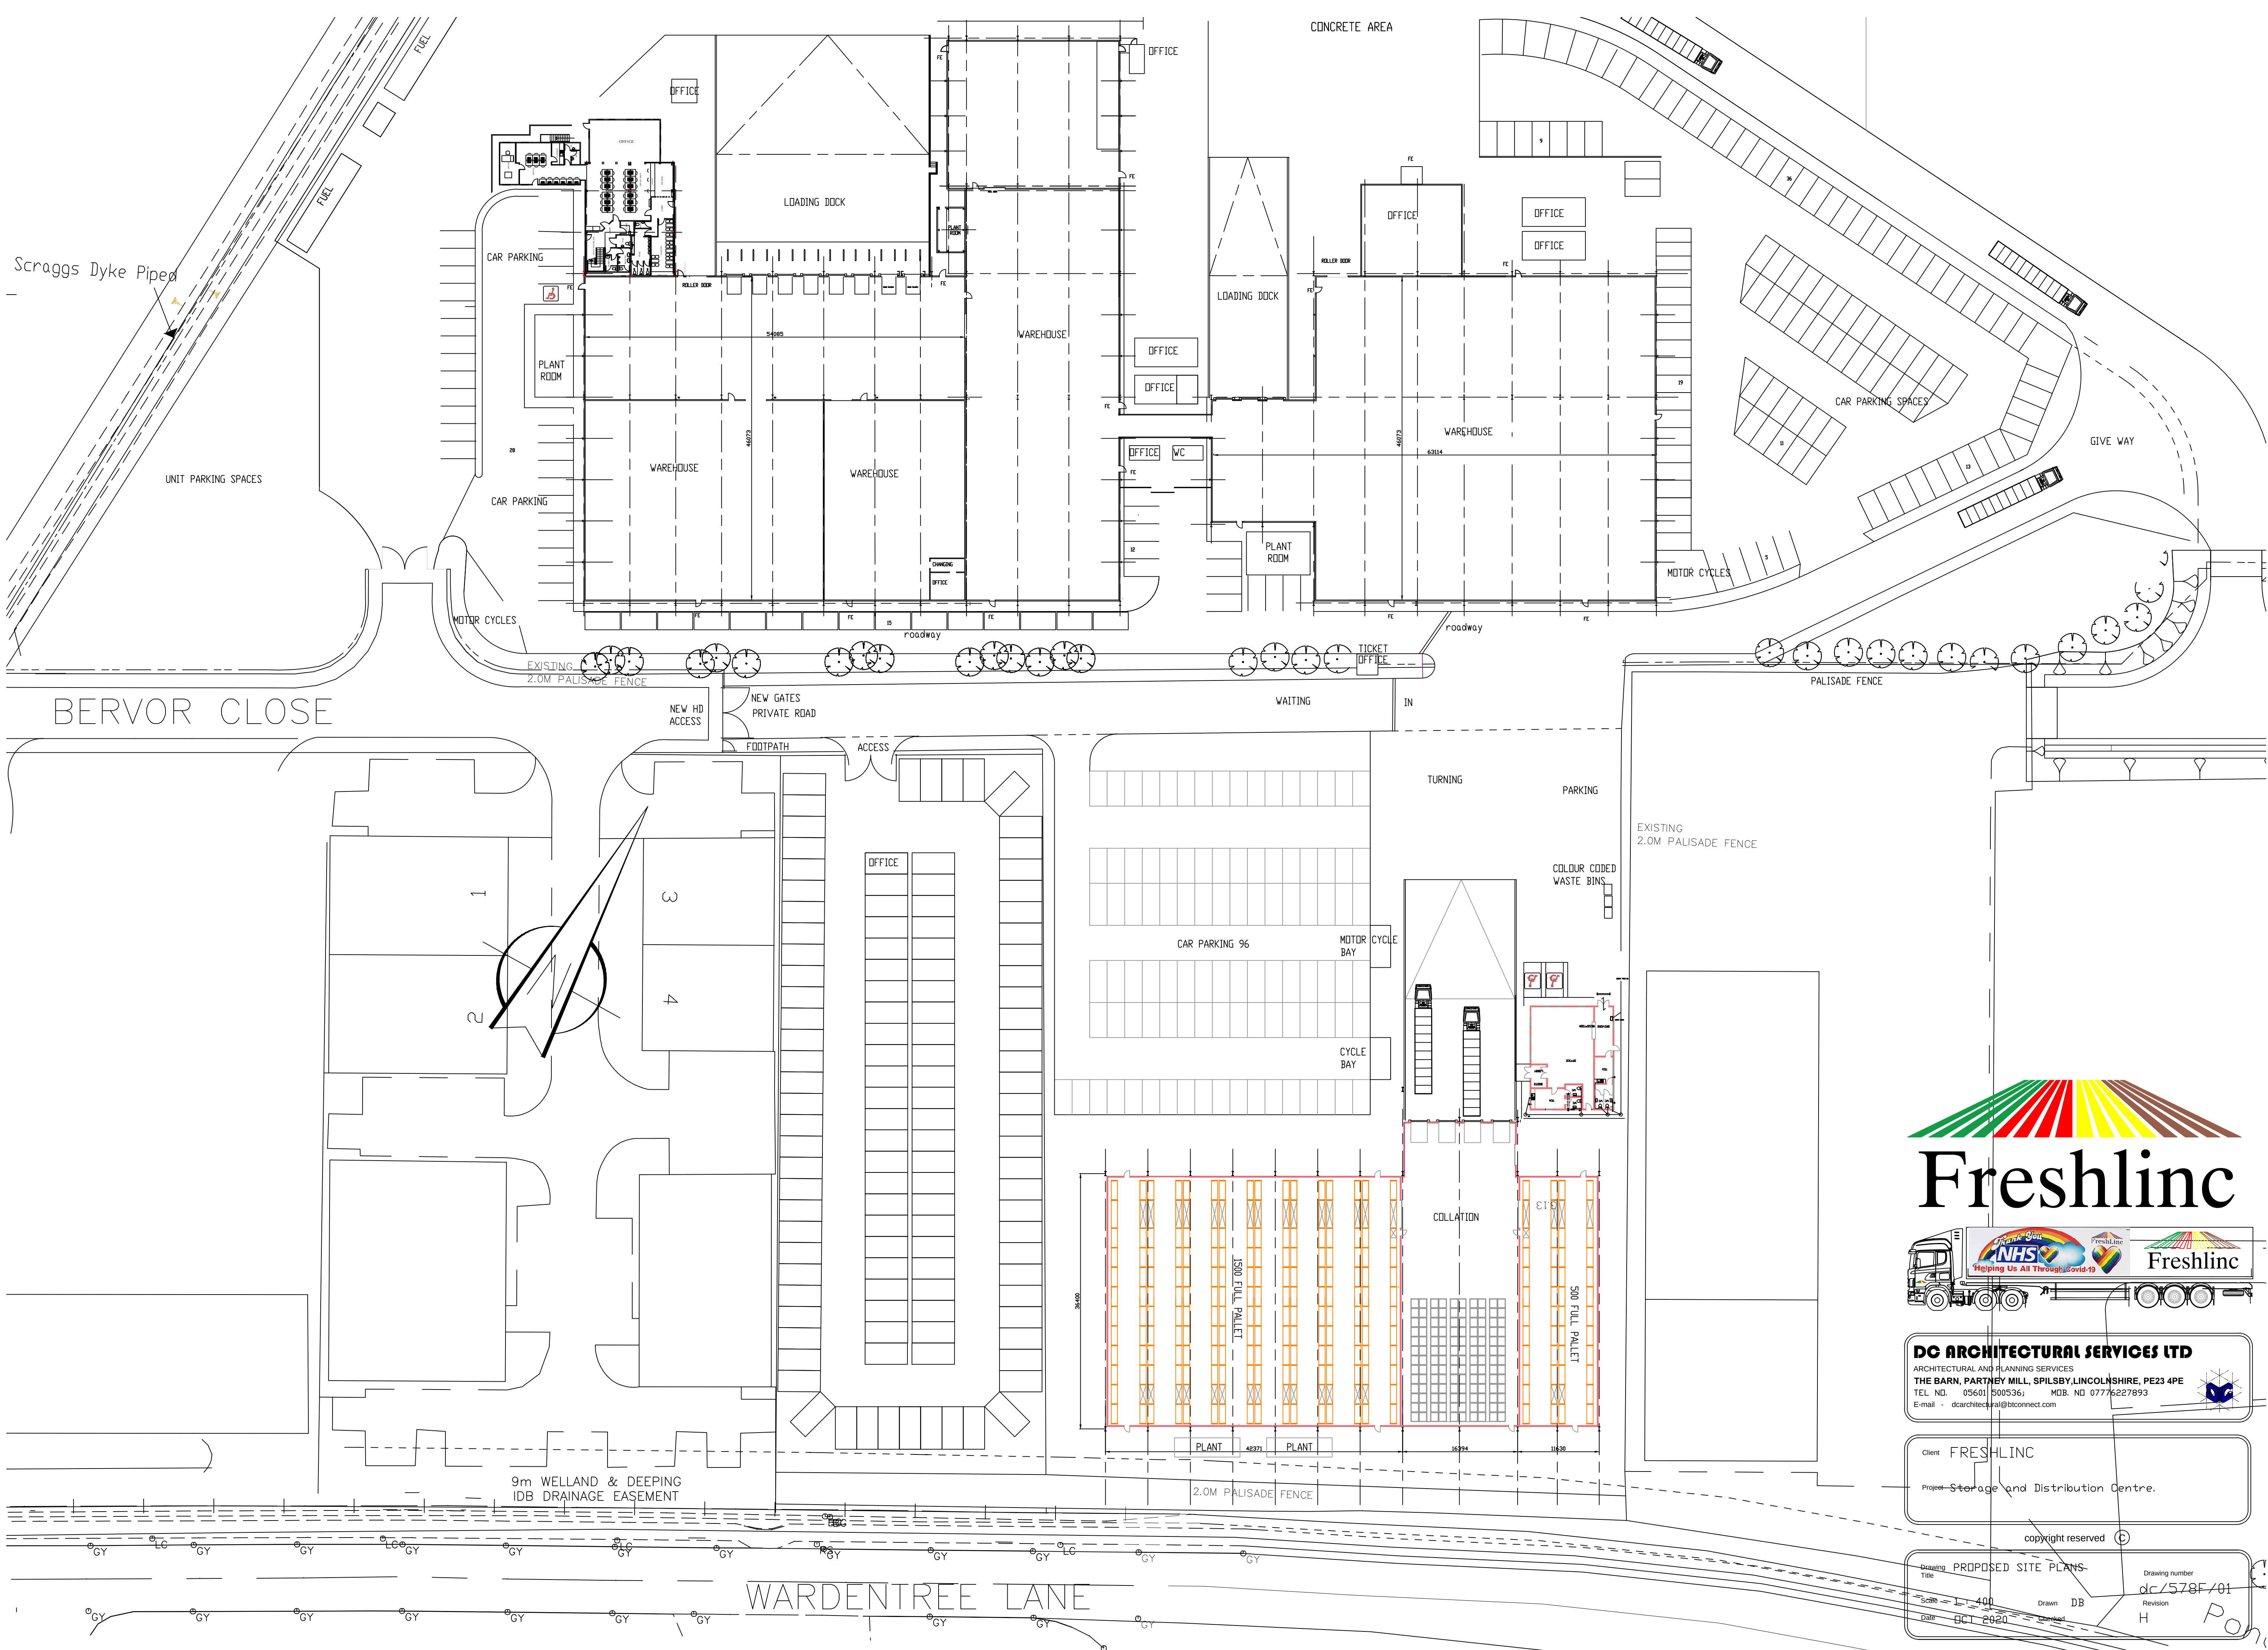

DC ARCHITECTURAL SERVICES LTD
ARCHITECTURAL AND PLANNING SERVICES
THE BARN, PARTNEY MILL, SPILSBY, LINCOLNSHIRE, PE23 4PE
TEL. NO. 05601 500536; MGB. NO 07776227893
E-mail - dcarchitectural@btconnect.com

Client FRESHLINE
Project Storage and Distribution Centre.

copyright reserved ©
Drawing Title PROPOSED SITE PLANS Drawing number dc/578F/01
Scale 1:400 Drawn DB Revision H
Date OCT 2020