




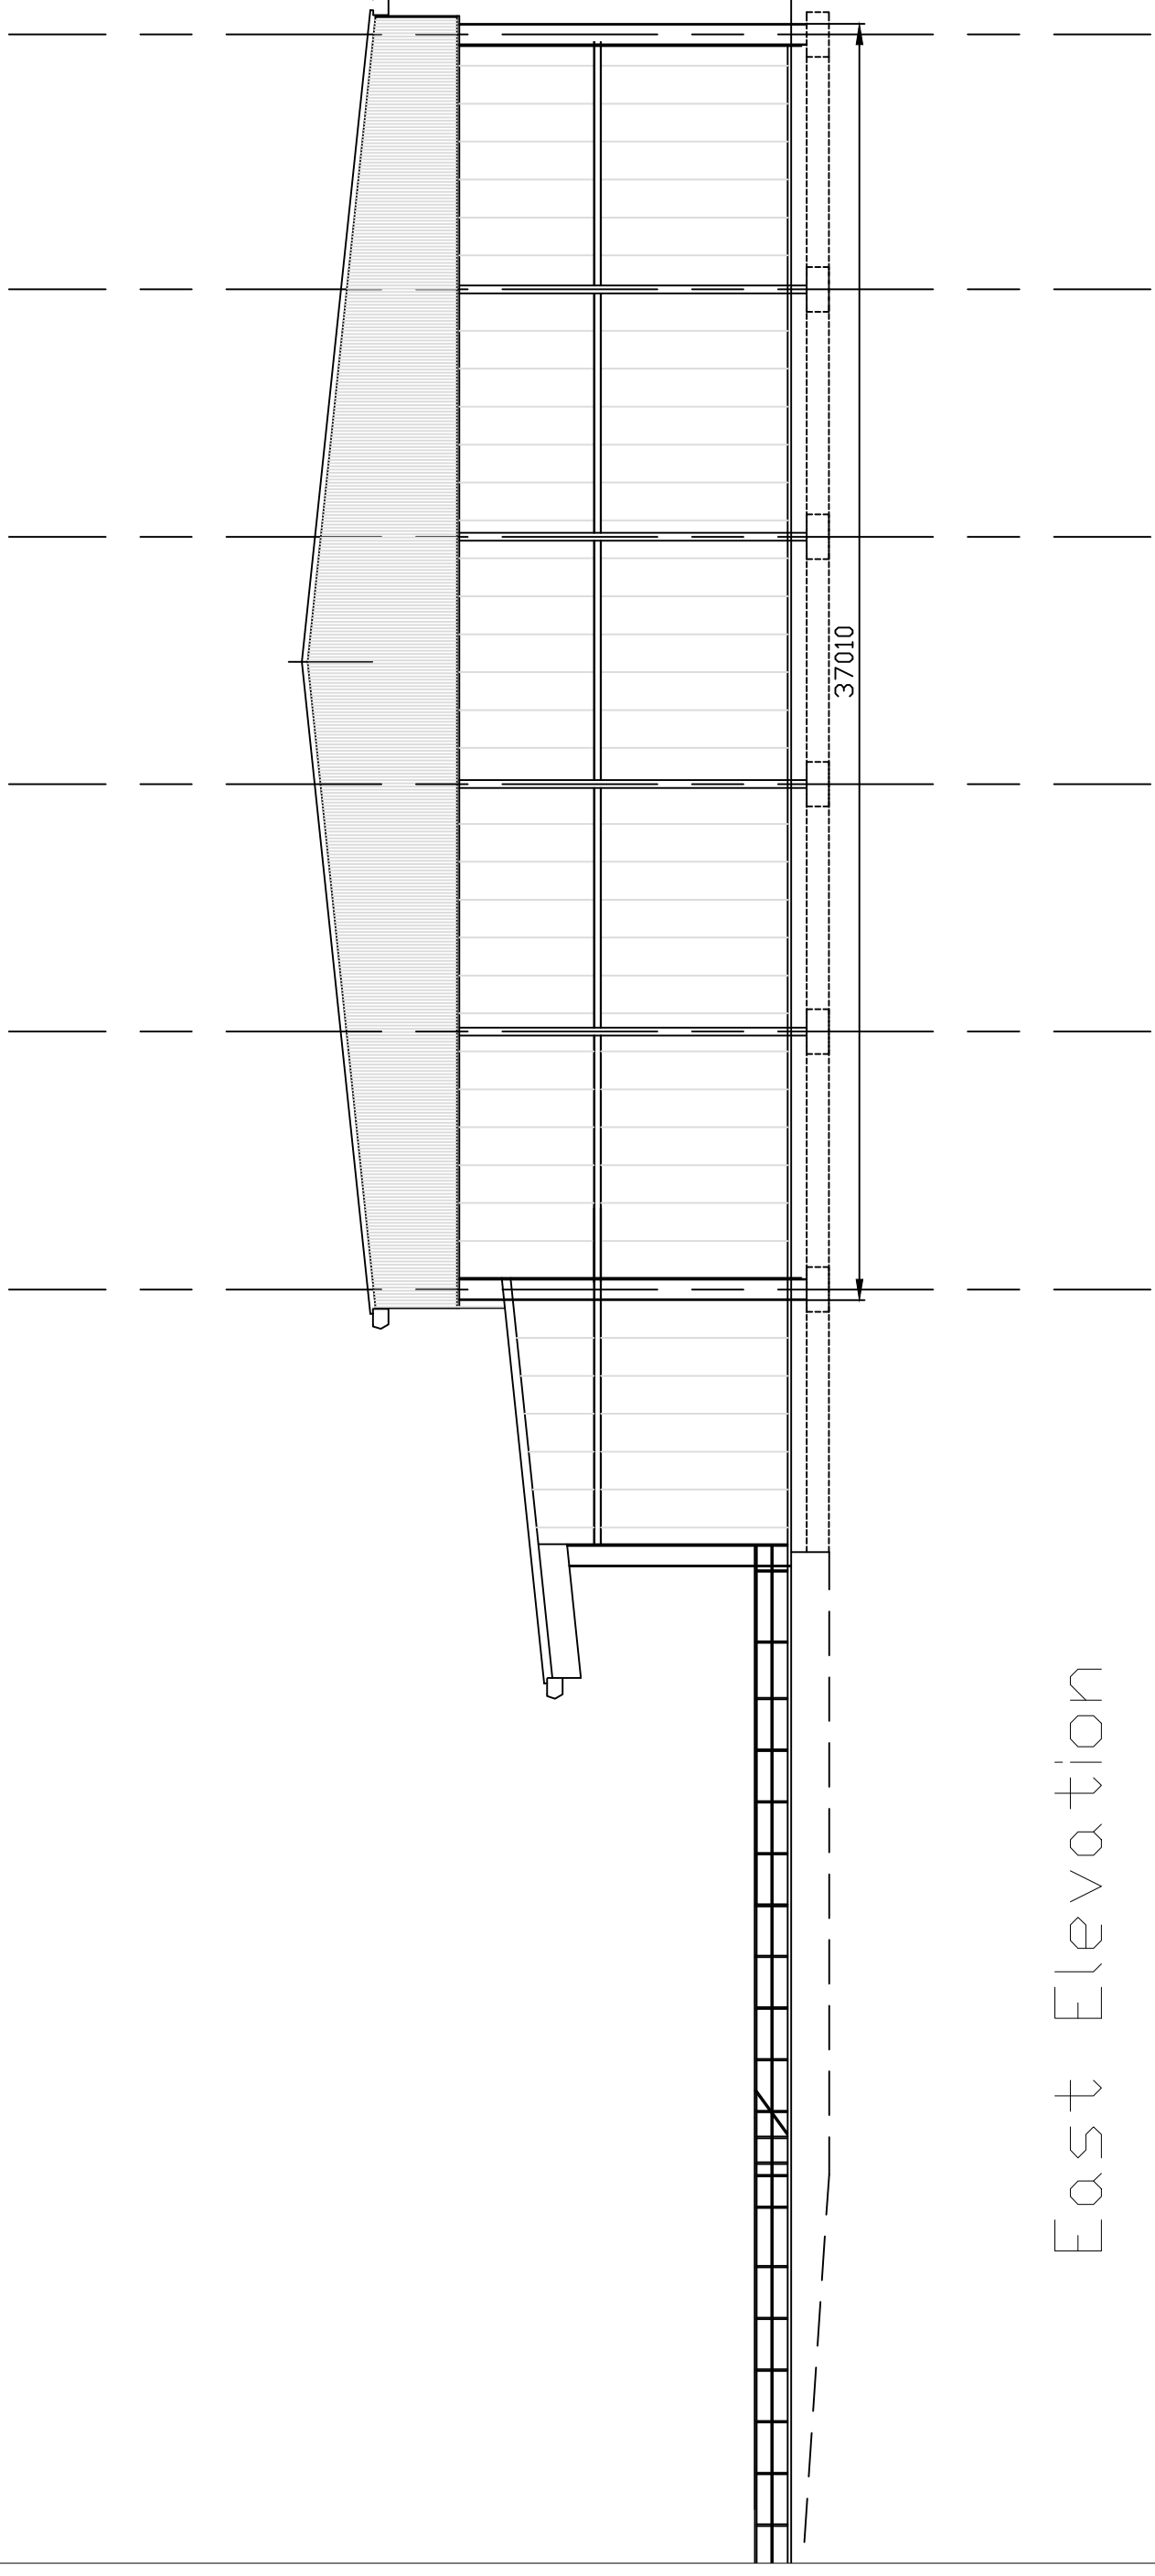


East Elevation

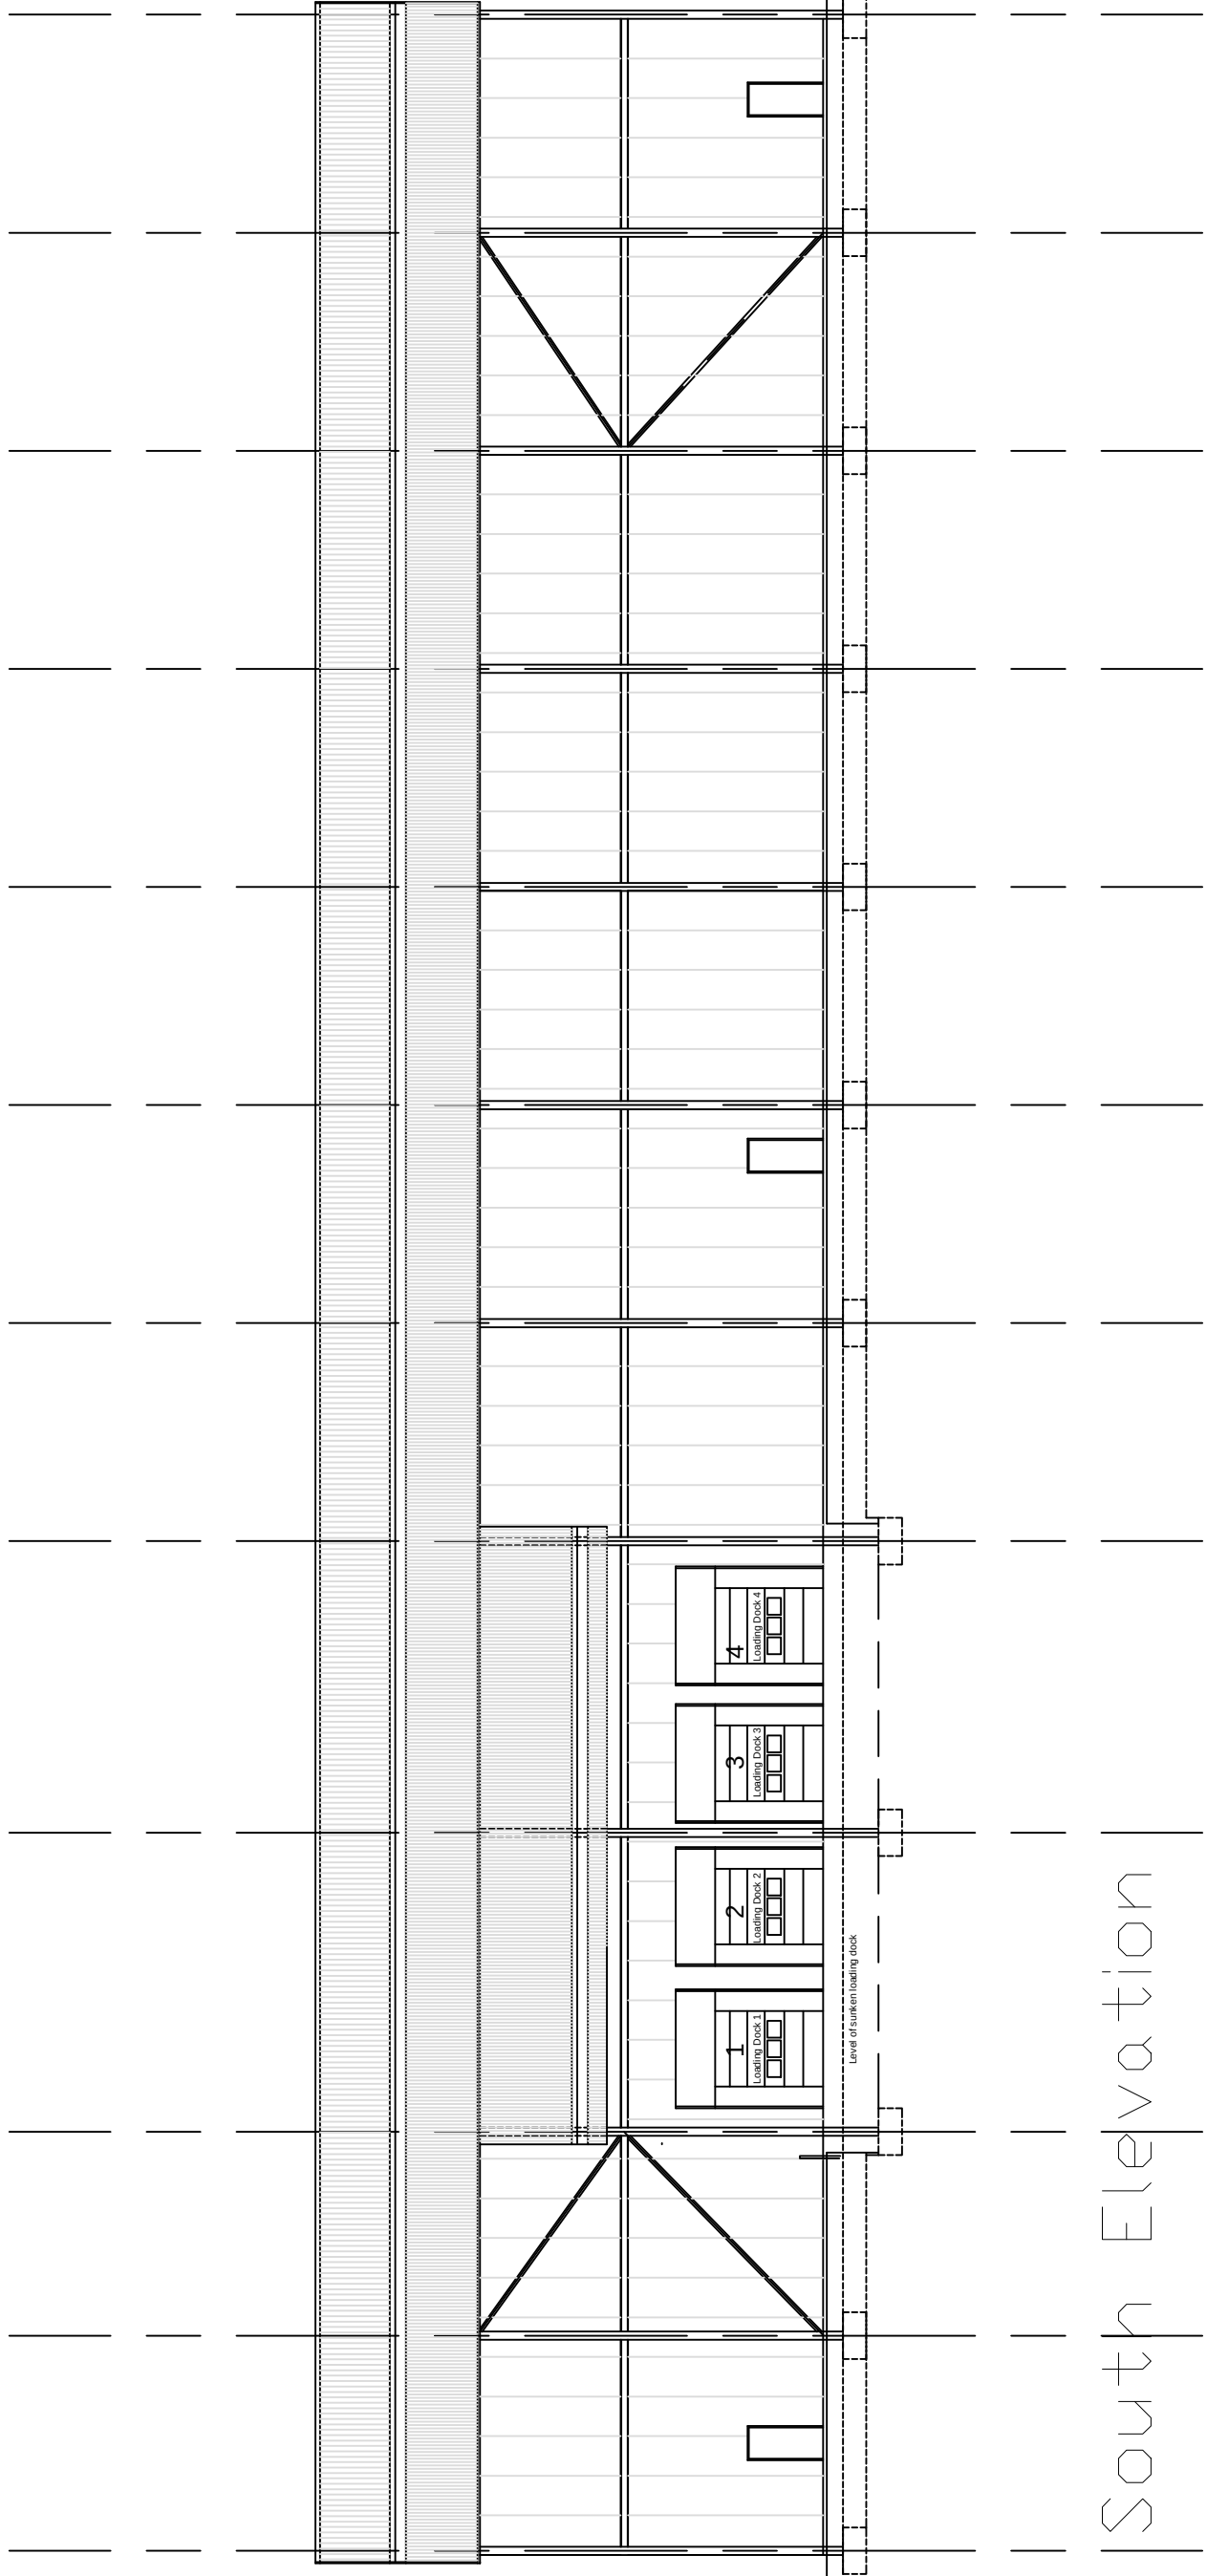


South Elevation

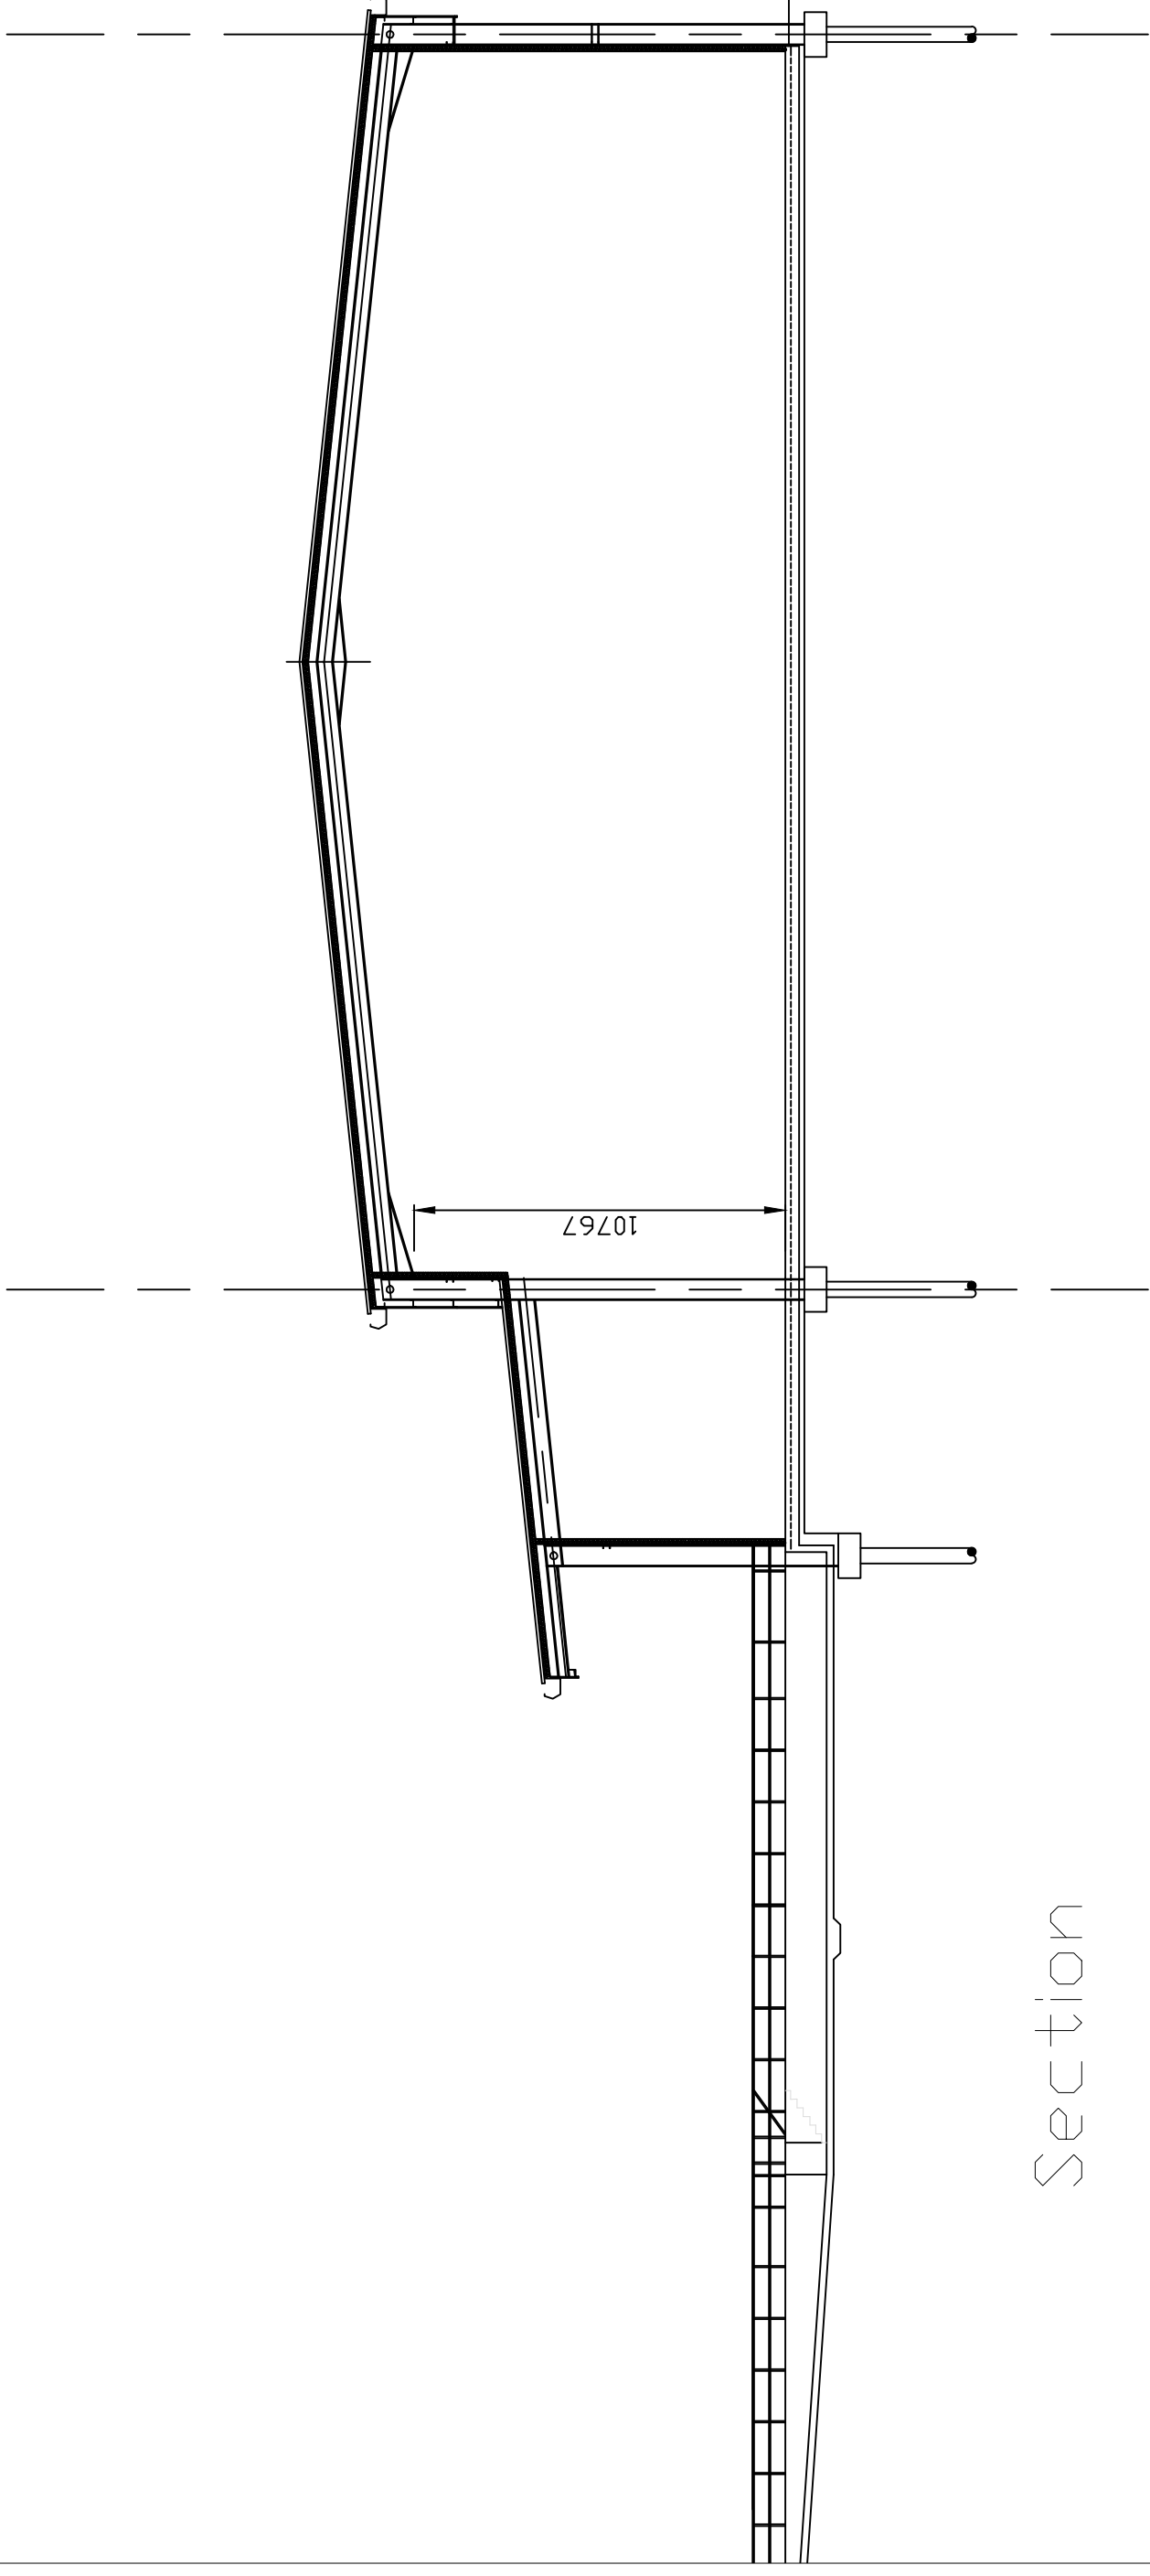


Section

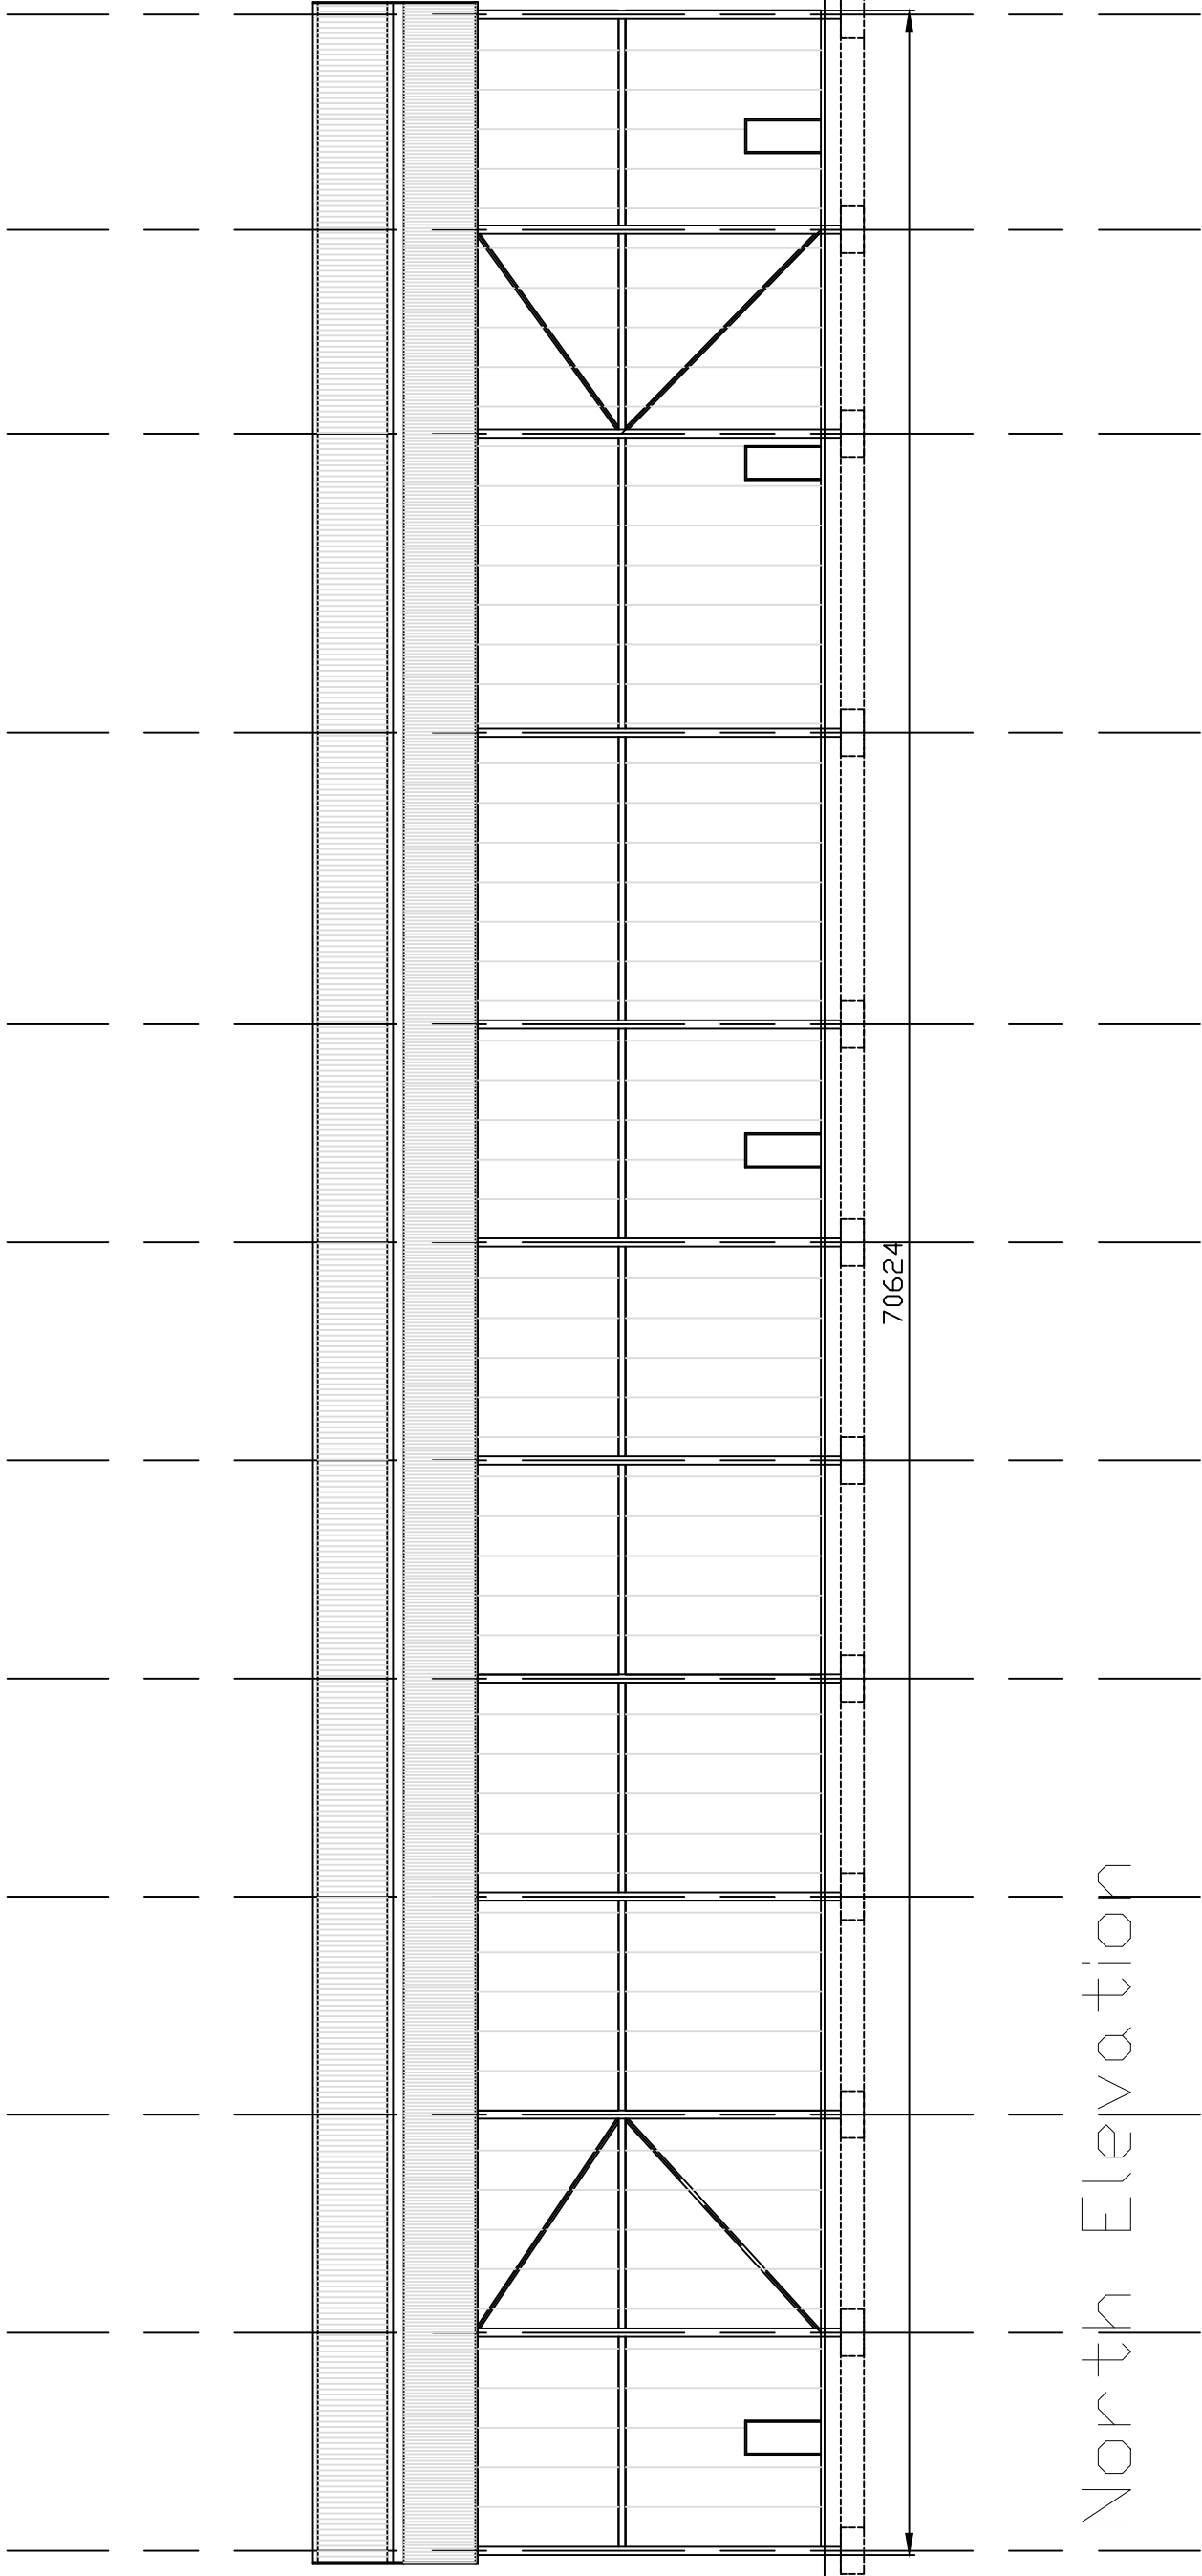


North Elevation

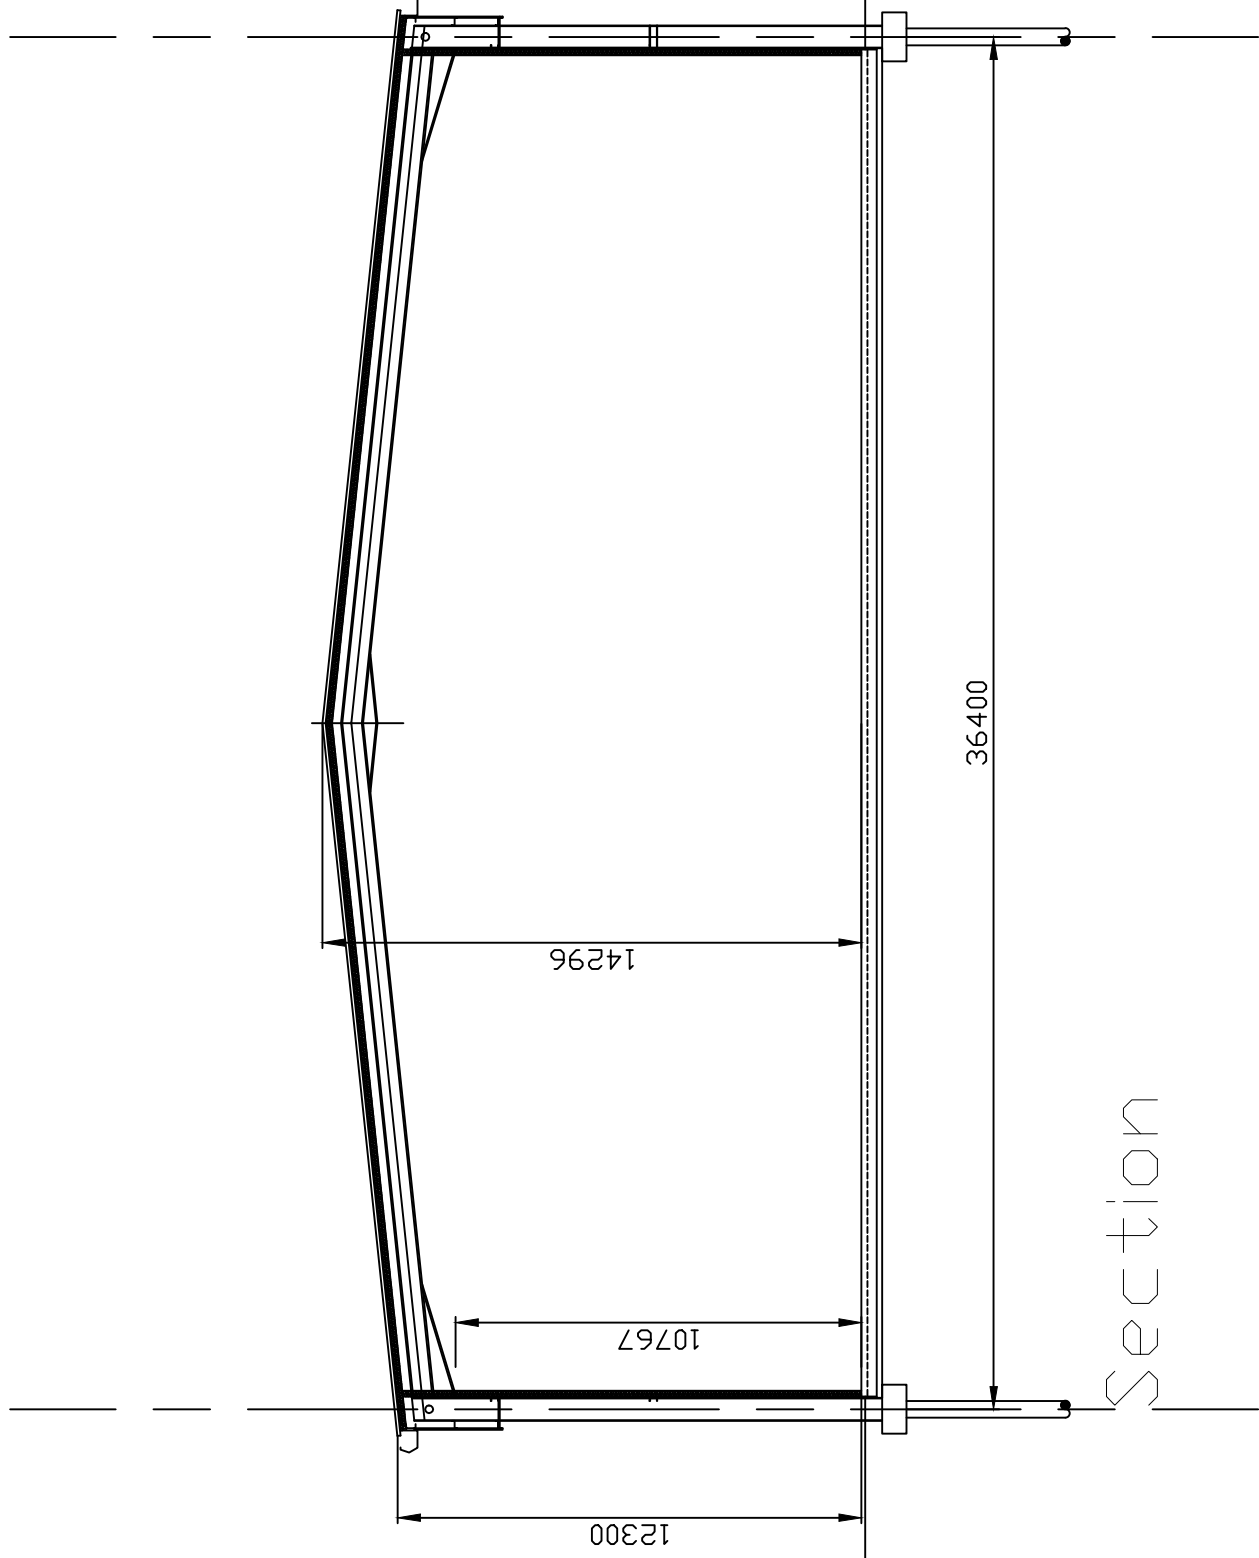

Section

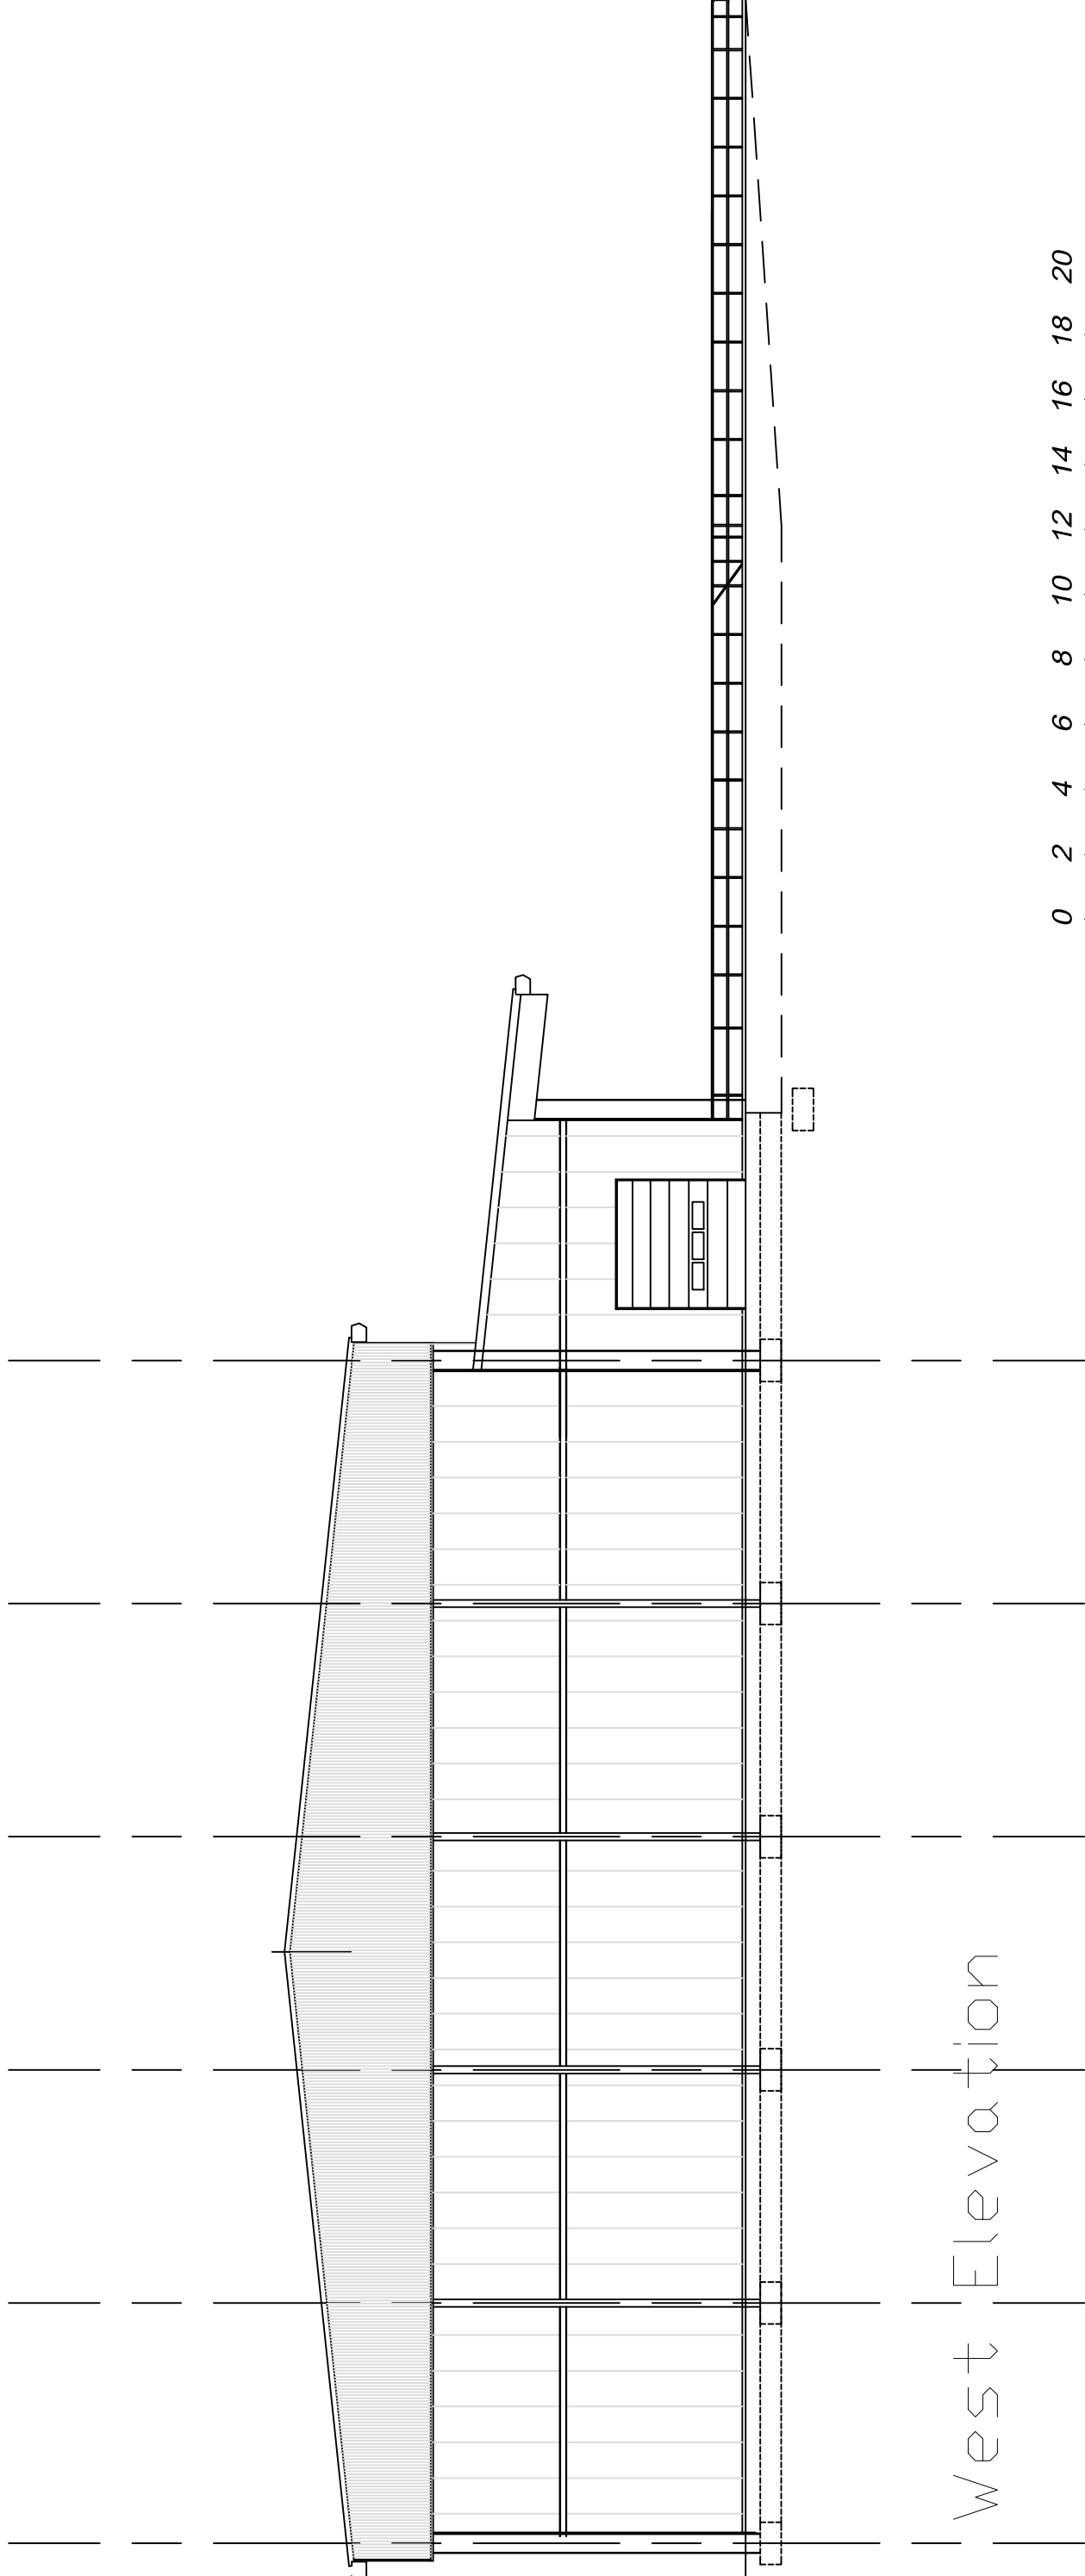

West Elevation

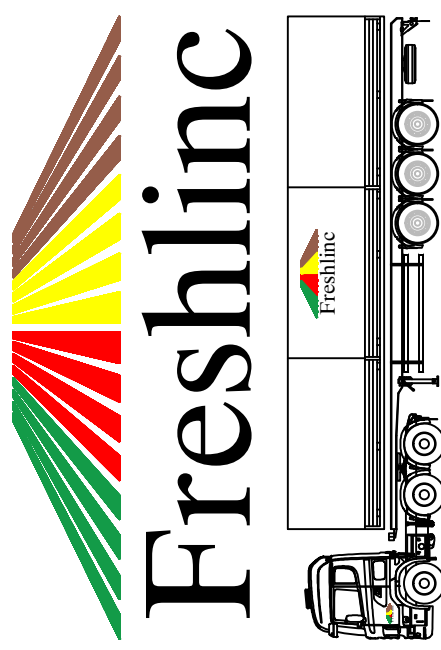

DC ARCHITECTURAL SERVICES LTD
ARCHITECTURAL AND PLANNING SERVICES
THE BARN PARTNEY MILL, SPLSBY LINCOLNSHIRE, PE23 4PE
TEL: 01501 300536 MOB: 07776227893
Email: darchitectural@dcconnect.com



Client: FRESHLINE

Project: Storage and Distribution

copyright reserved ©

Drawing Title	PROPOSED PLANS GROUND FLOOR			Drawing number	dC/587F/03		
Scale	1 : 200	Drawn	DB	Revision	A		
Date	FEB 21	Checked					

0 2 4 6 8 10 12 14 16 18 20

Scale Bar m