




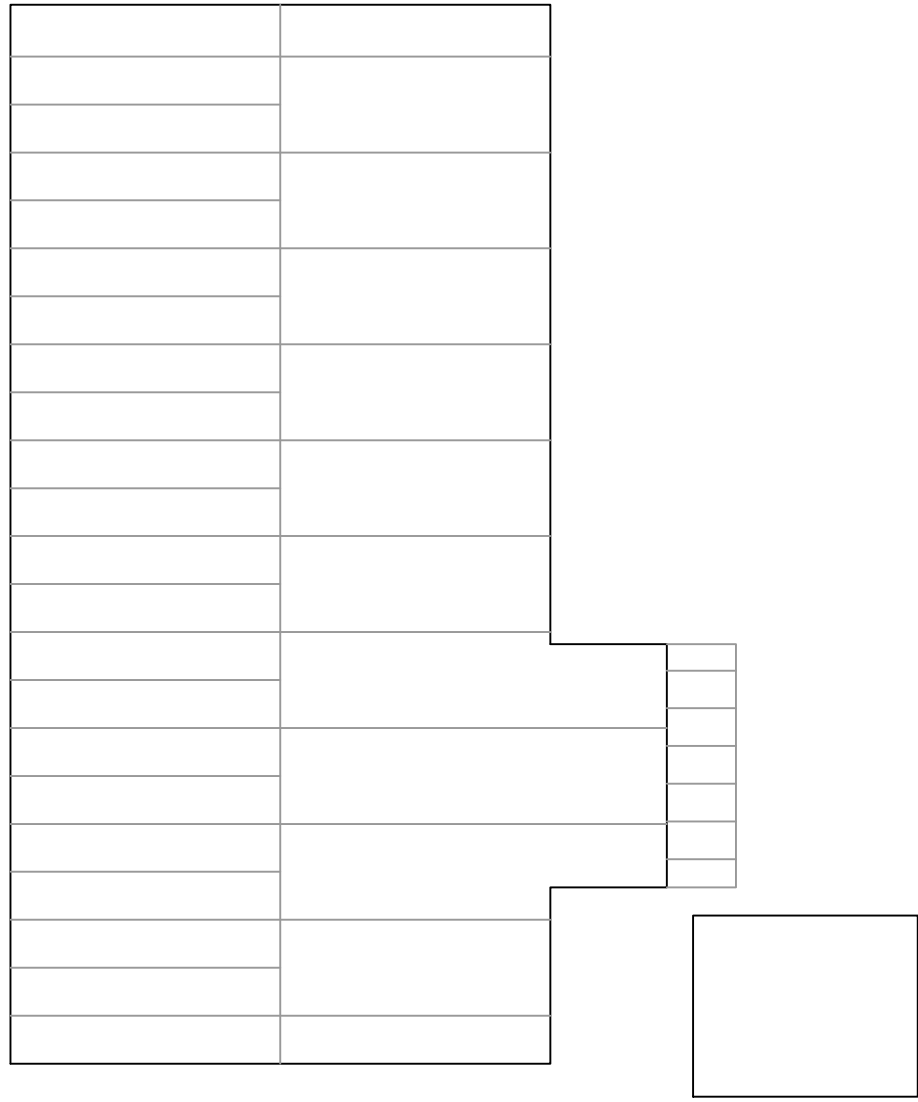

PROPOSED STORE ROOF PLAN

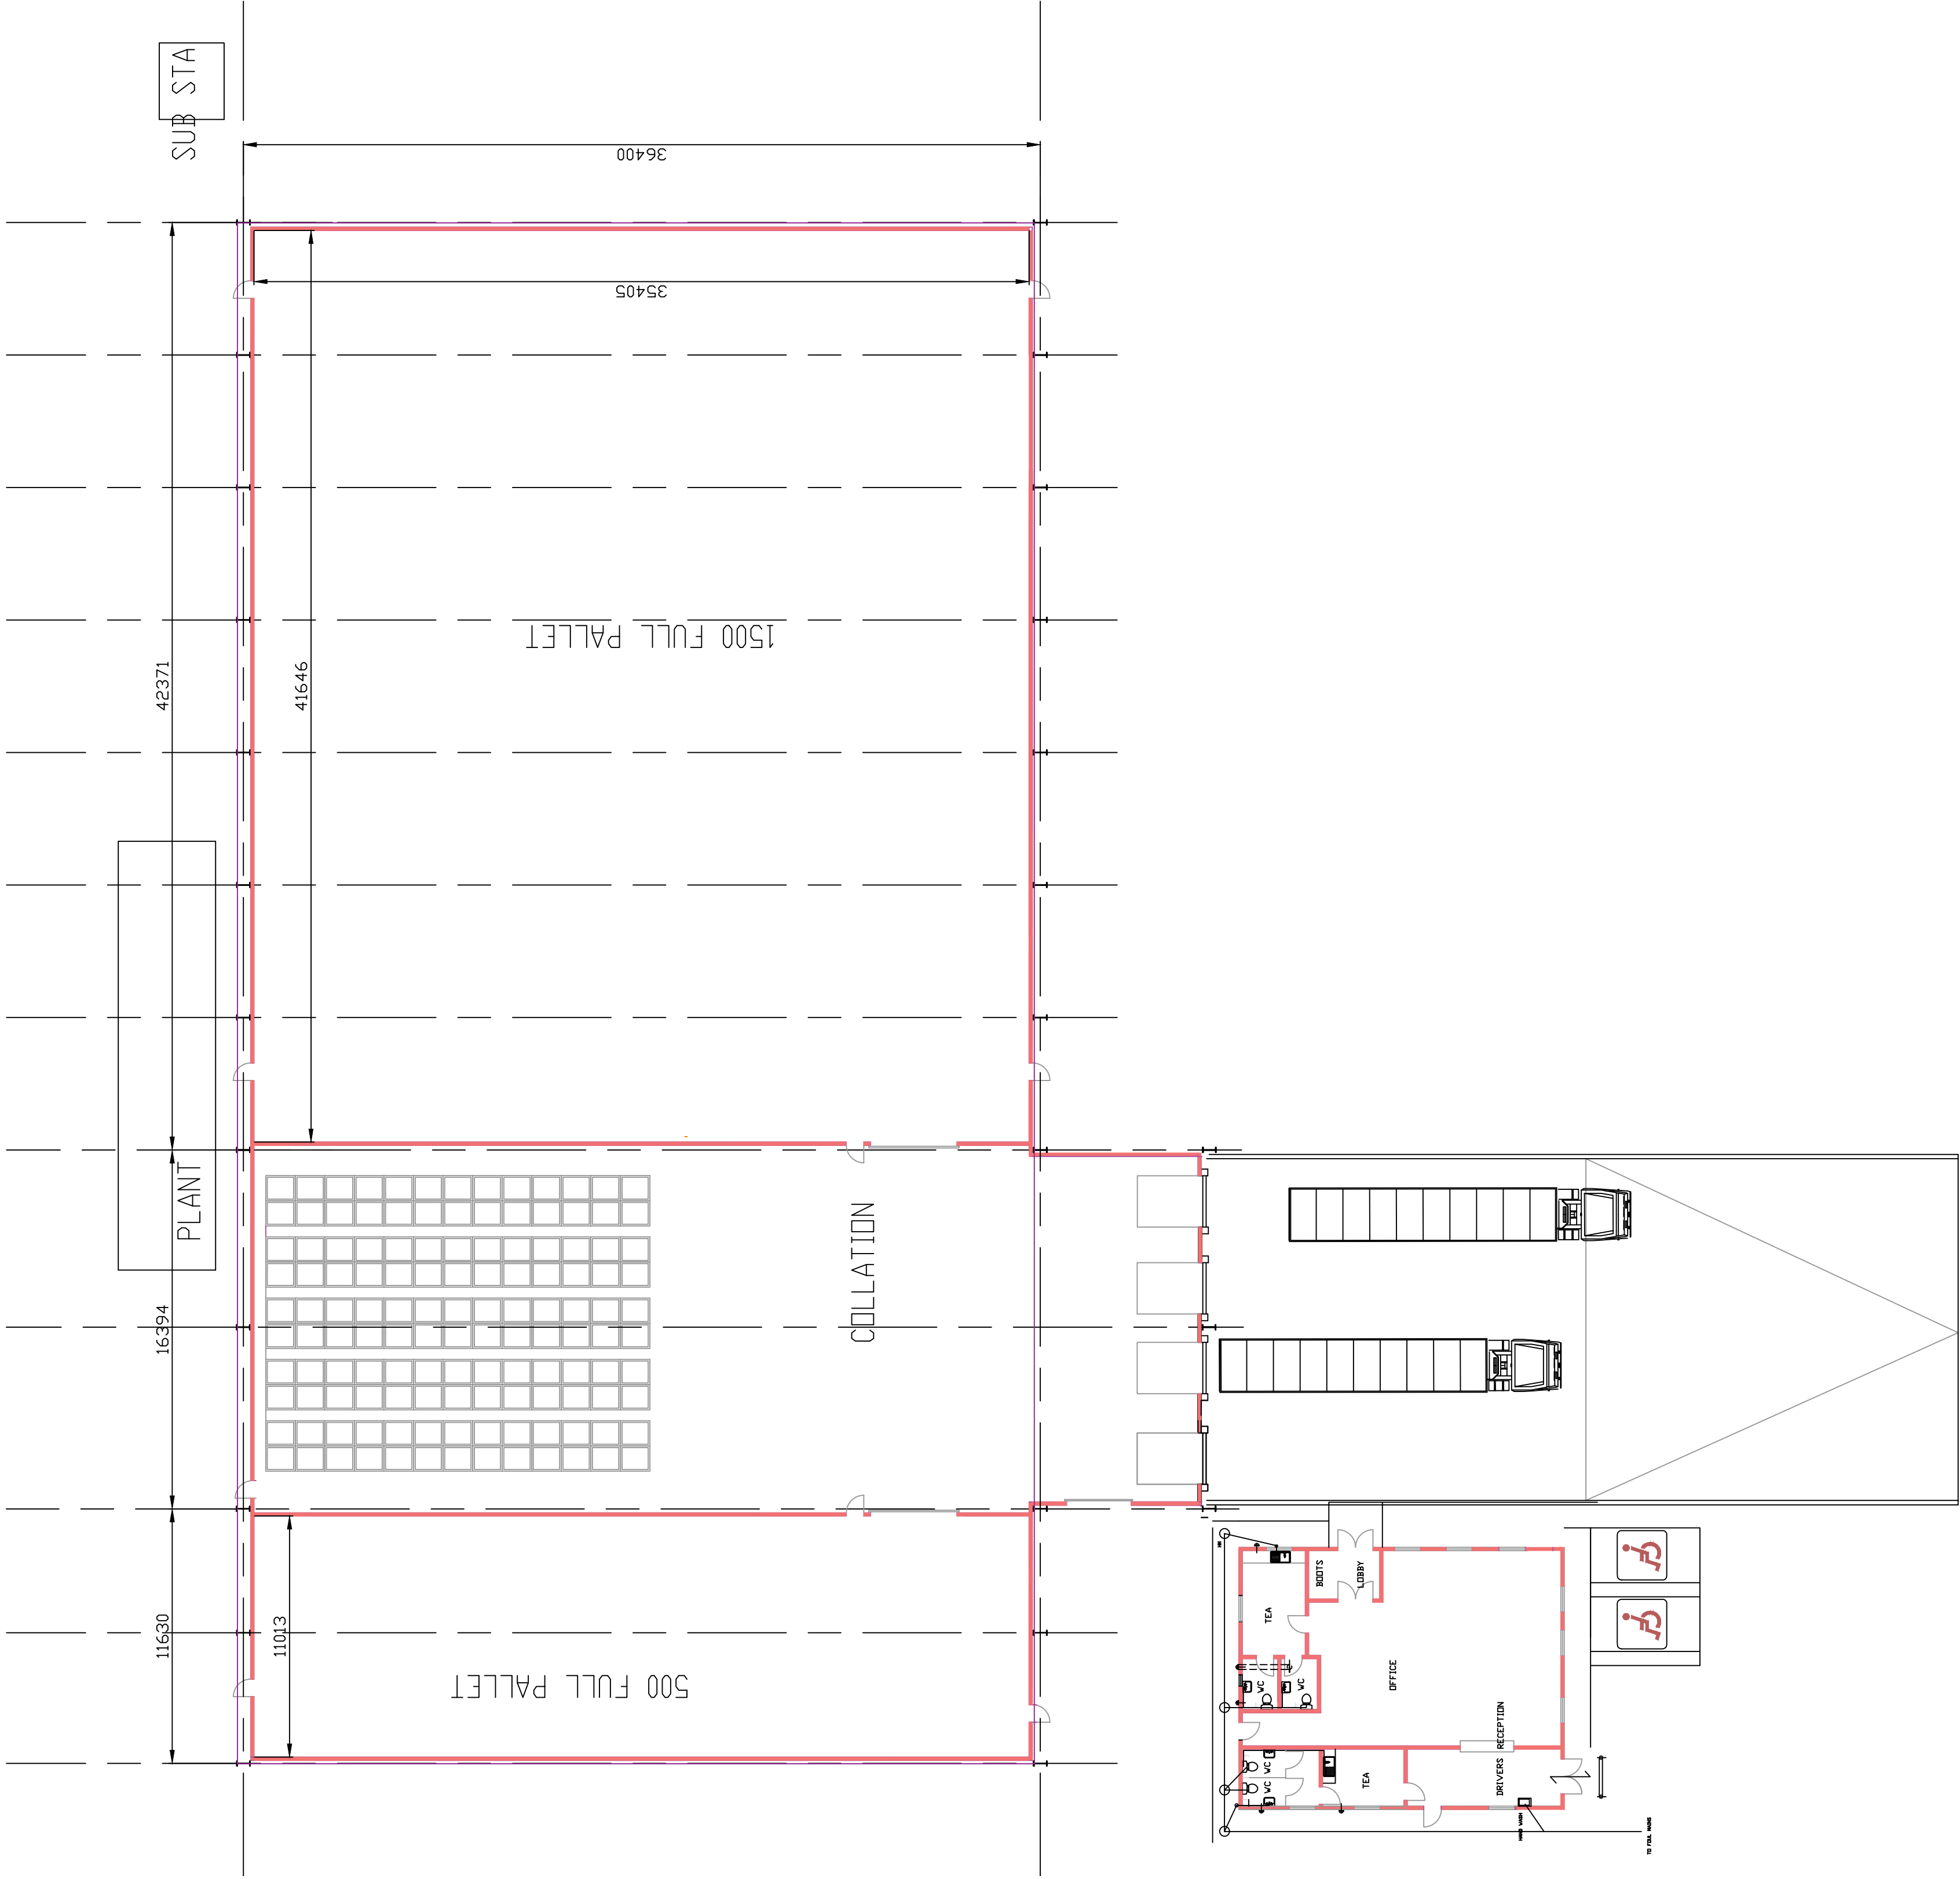

PROPOSED STORE FLOOR PLAN

 

Scale Bar m



DC ARCHITECTURAL SERVICES LTD
ARCHITECTURAL AND PLANNING SERVICES
THE BARN, PARTNEY MILL, SPILSBY, LINCOLNSHIRE, PE22 4PE
TEL: ND 05601 500536J MGB: ND 07776227893
E-mail: dcarchitectural@btconnect.com

Client: FRESHLINE

Project: Storage and Distribution

copyright reserved ©

Drawing Title: PROPOSED FLOOR PLAN
Drawing number: dC/578F/04
Scale: 1 : 200
Date: FEB 21
Drawn: DB
Checked: