
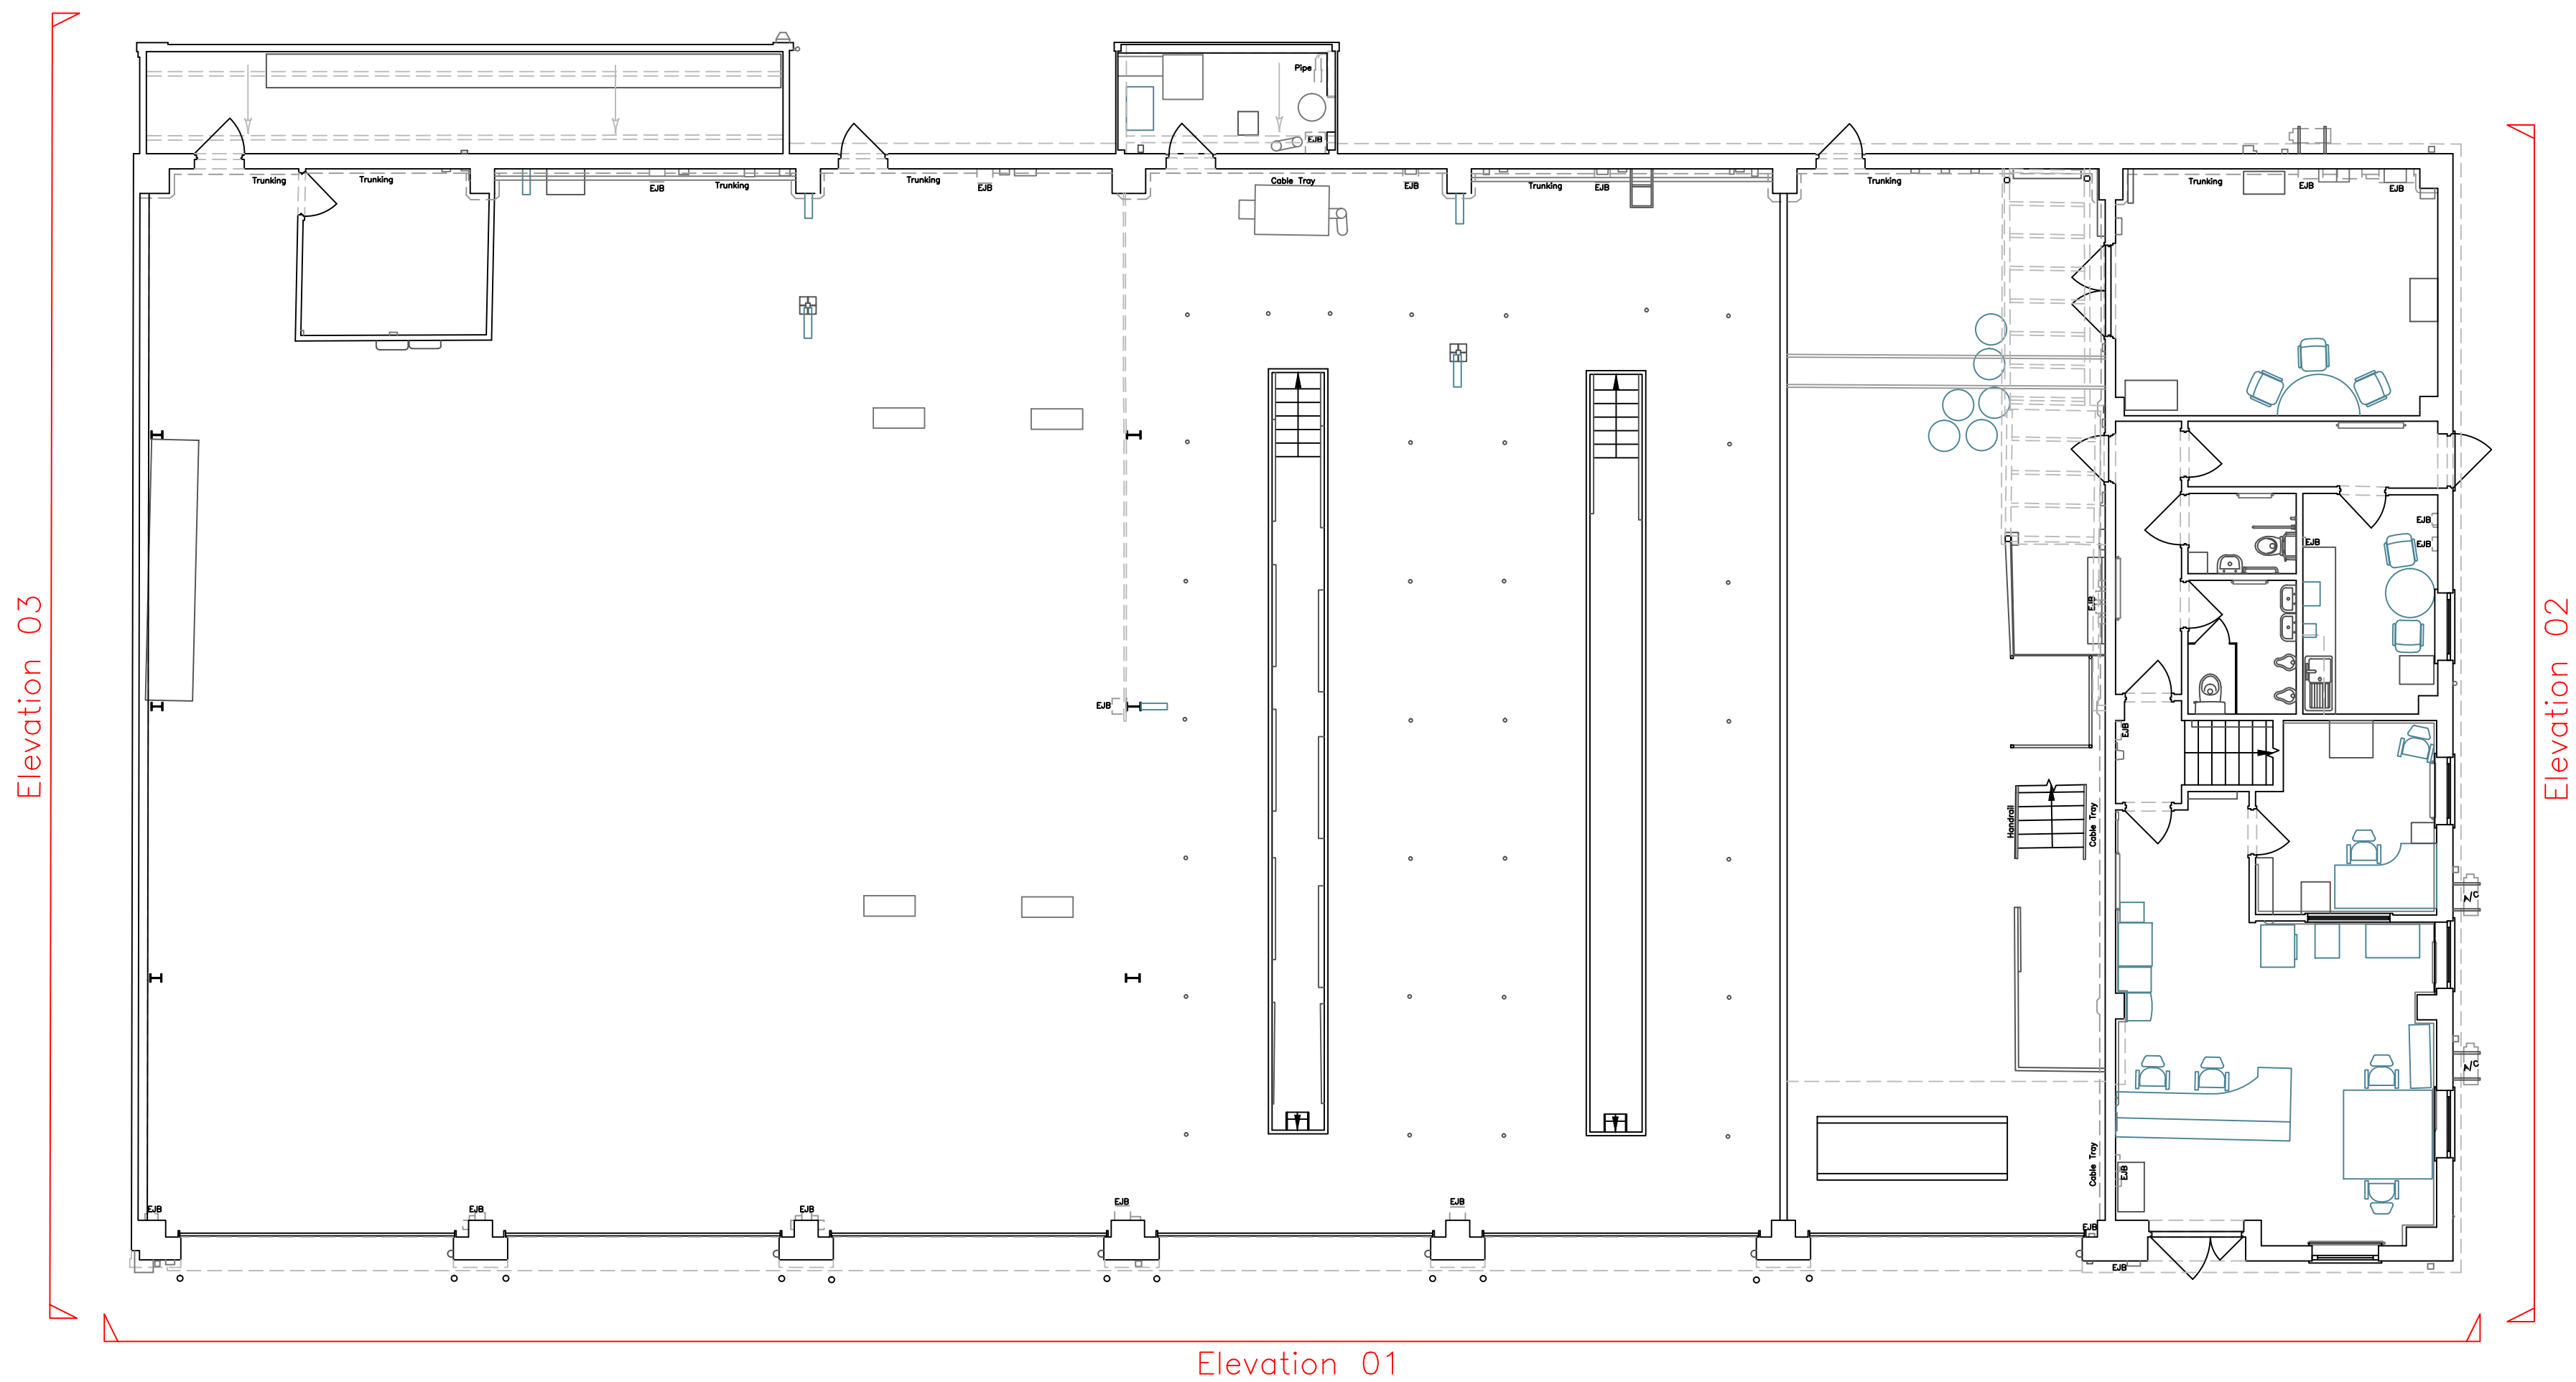
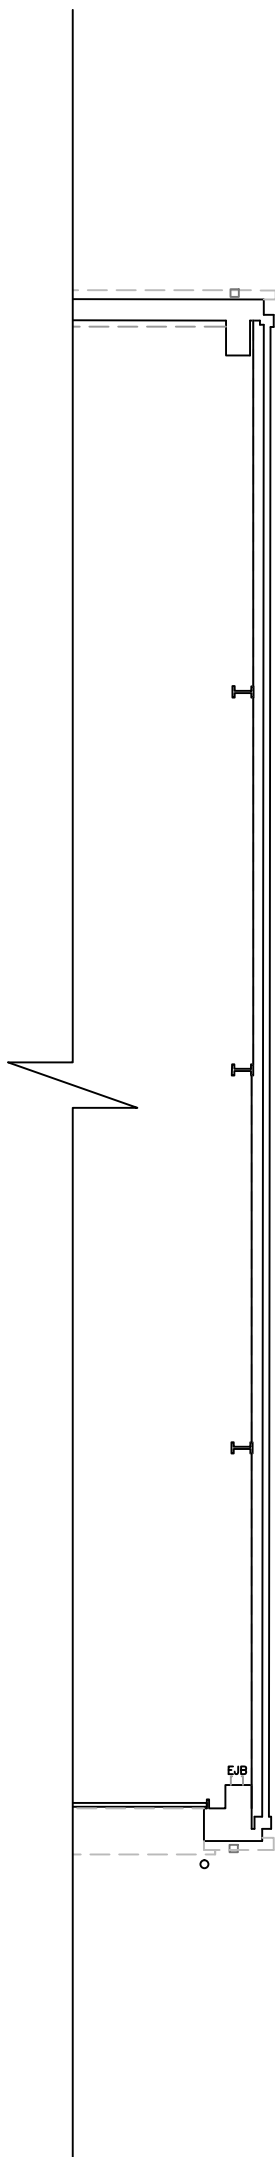


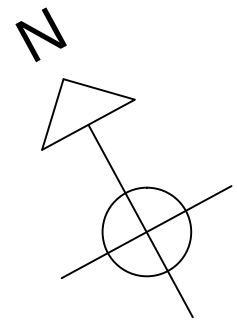


Elevation 01

Elevation 02

Elevation 03

Ground Floor Plan - As Existing

 

Scania Site
Spalding

Ground Floor Plan
As Existing

Drawing No
JHP RS367 - 002

Scale A1@1:100 Revision

Date Jan 2024