


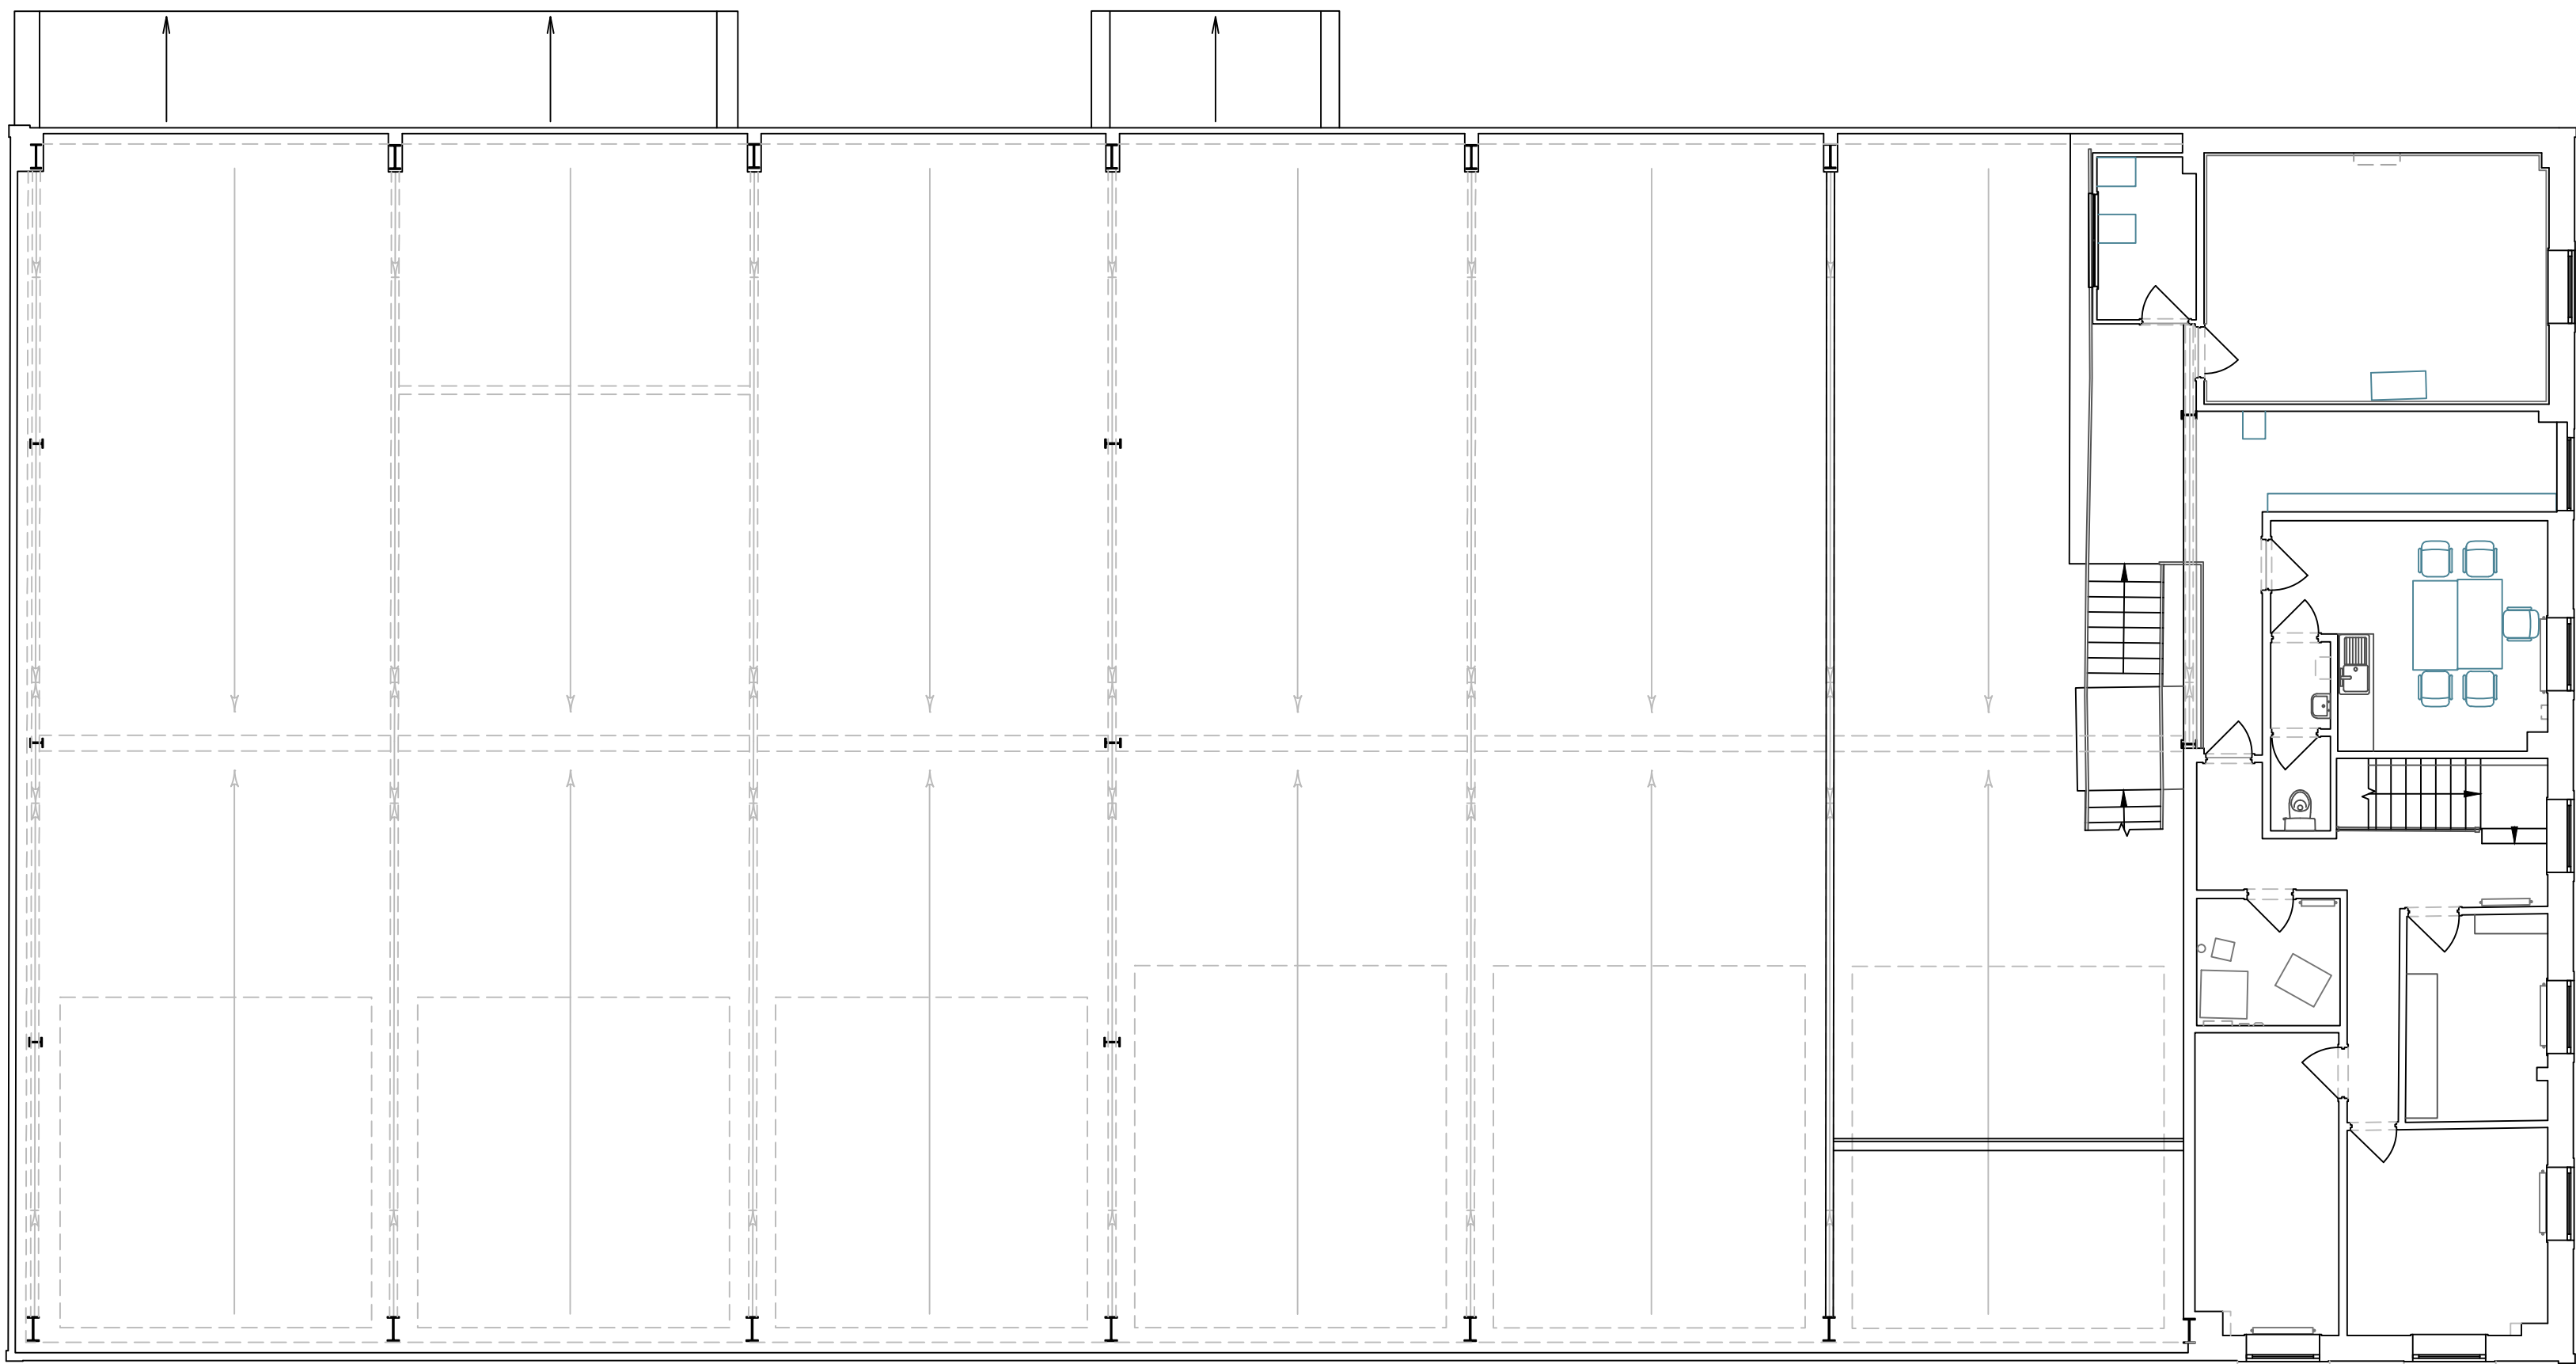


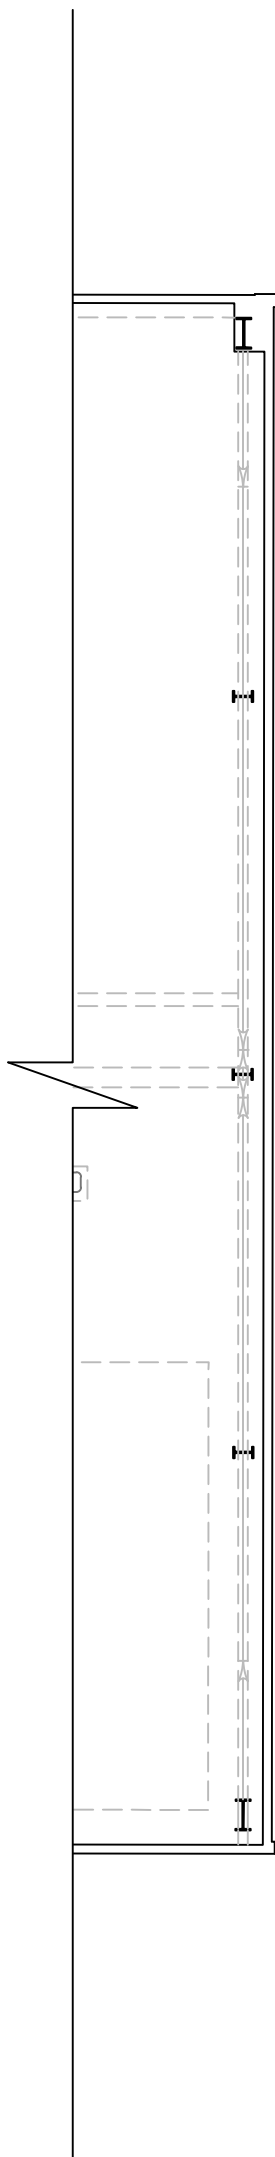

First Floor Plan - As Existing

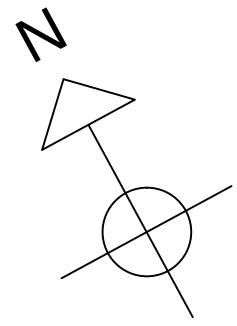

 

Helme + Partners

Scania Site
Spalding

First Floor Plan
As Existing

Drawing No		
JHP RS367 - 003		
Scale	A1@1:100	Revision
Date	Jan 2024	