


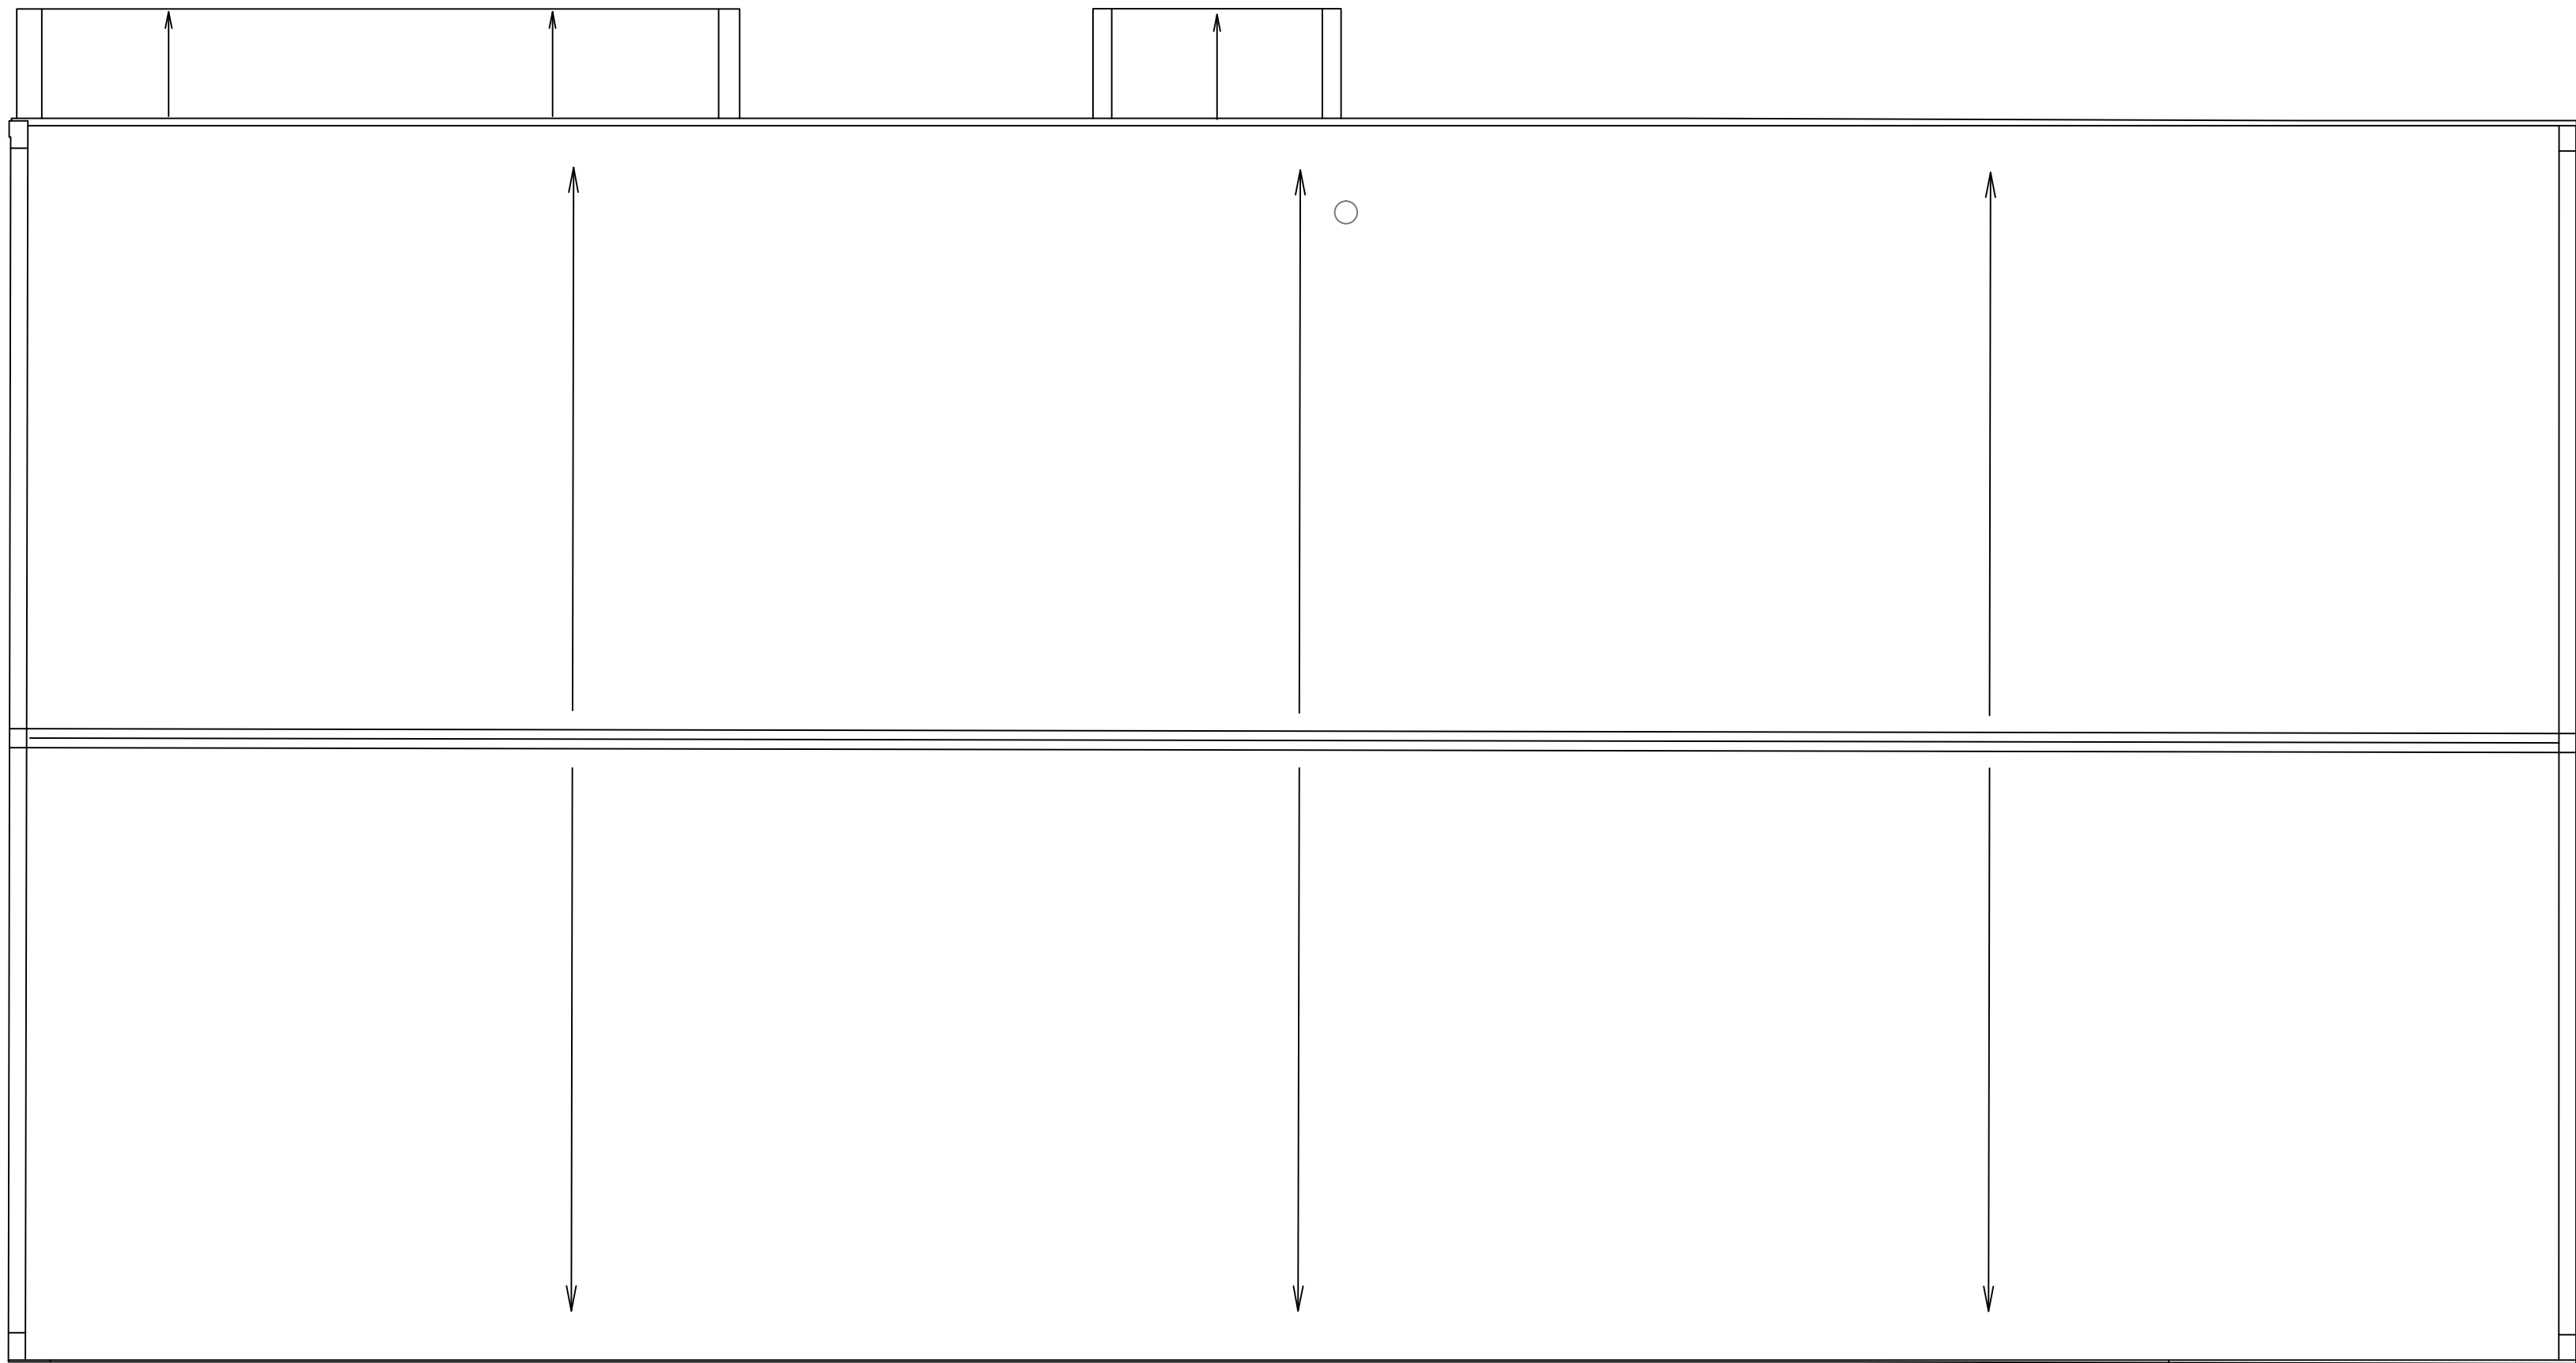


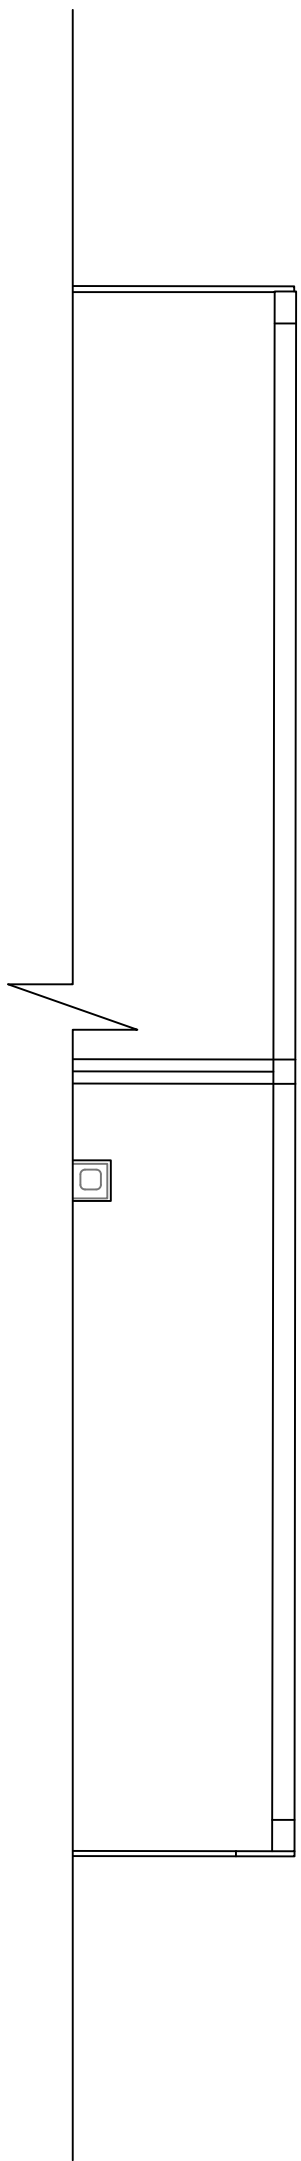

Roof Plan - As Existing

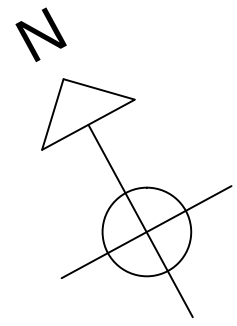

 

Helme + Partners

Scania Site
Spalding

Roof Plan
As Existing

Drawing No		JHP RS367 - 004
Scale	A1@1:100	Revision
Date	Jan 2024	