


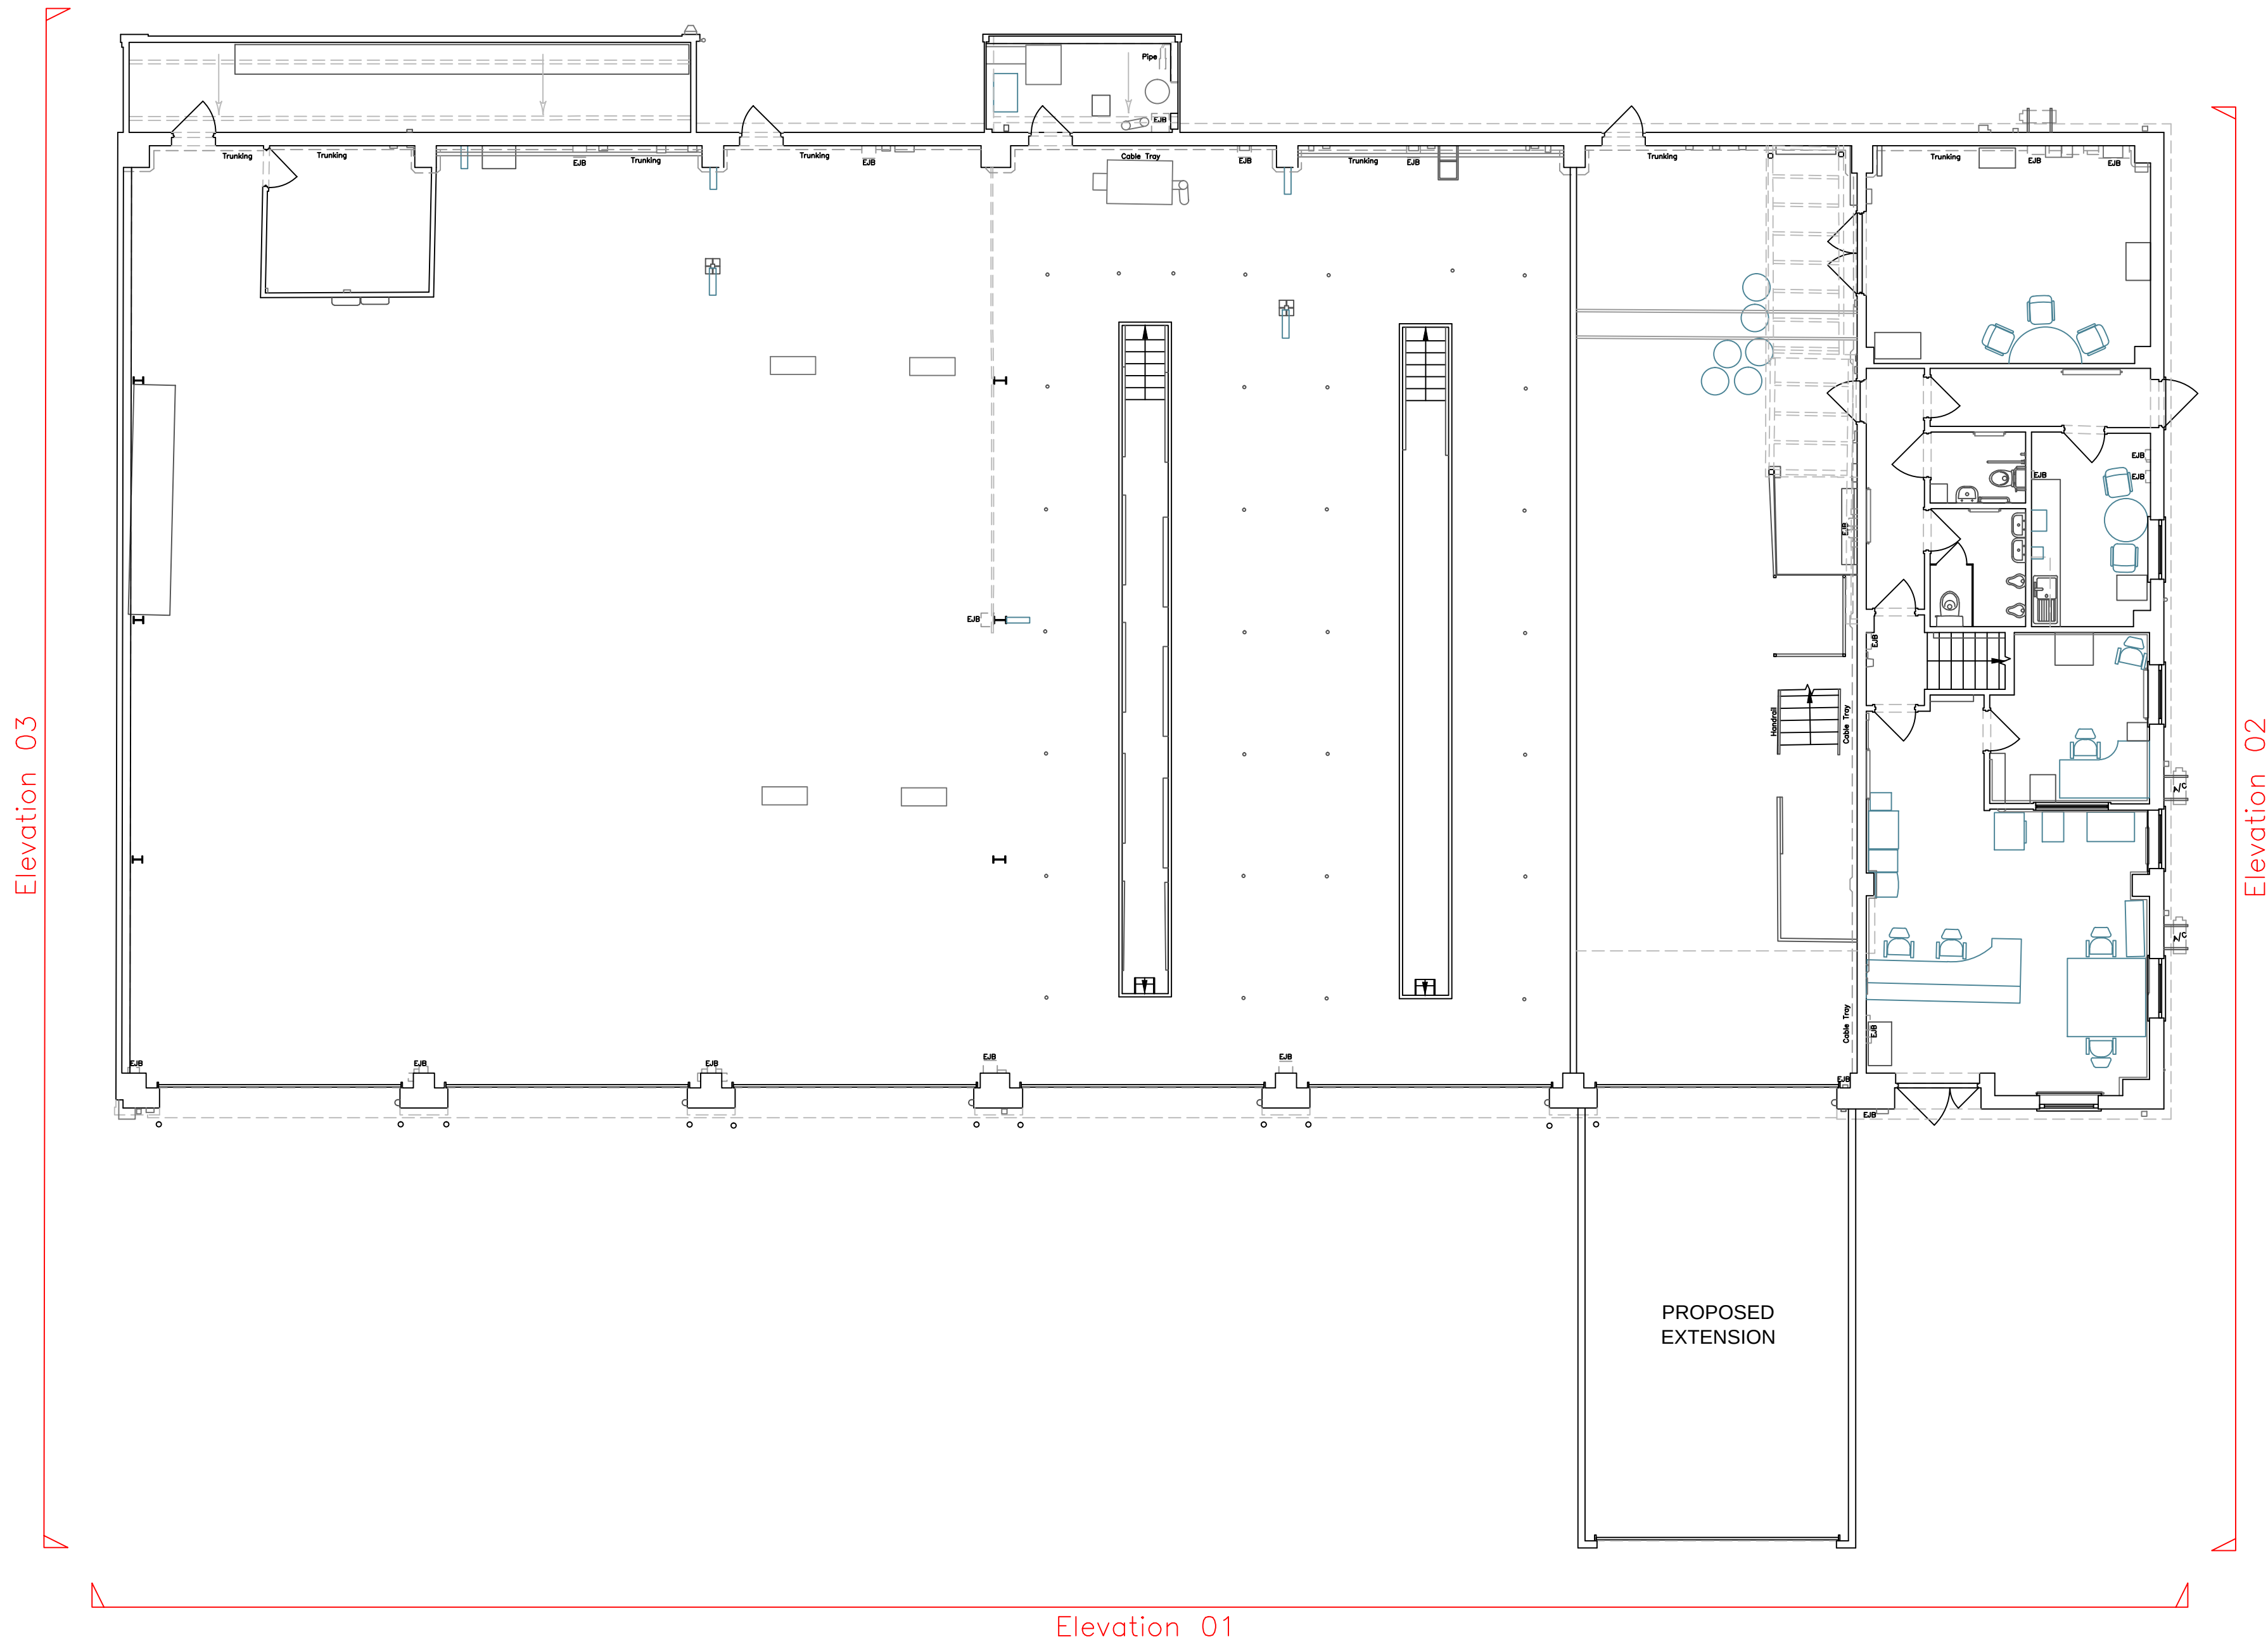


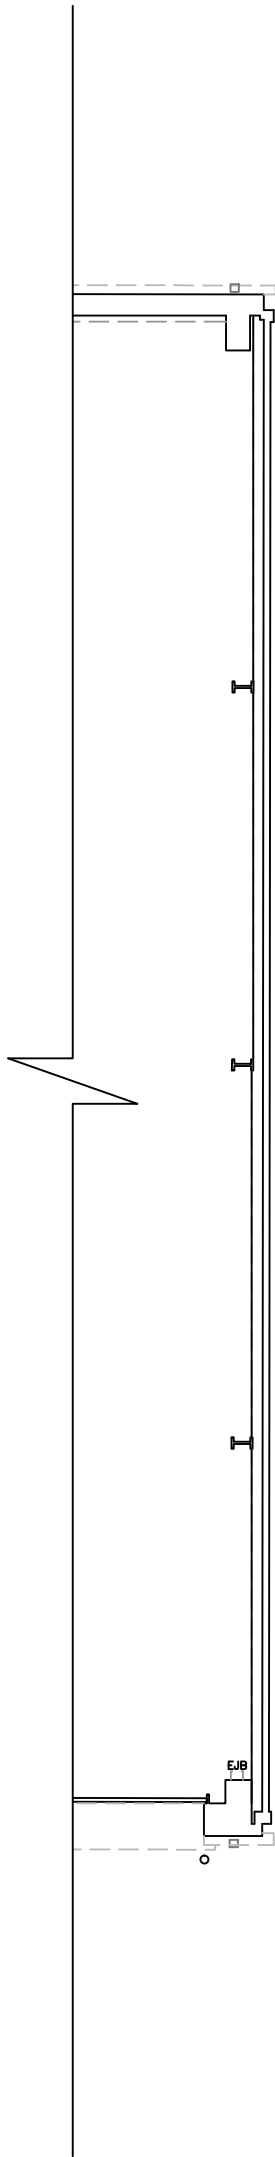

Ground Floor Plan - As Proposed

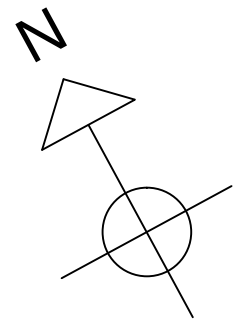

 

Helme + Partners

Scania Site
Spalding

Ground Floor Plan
As Existing

Drawing No		JHP RS367 - 002
Scale	A1@1:100	Revision
Date	Jan 2024	