


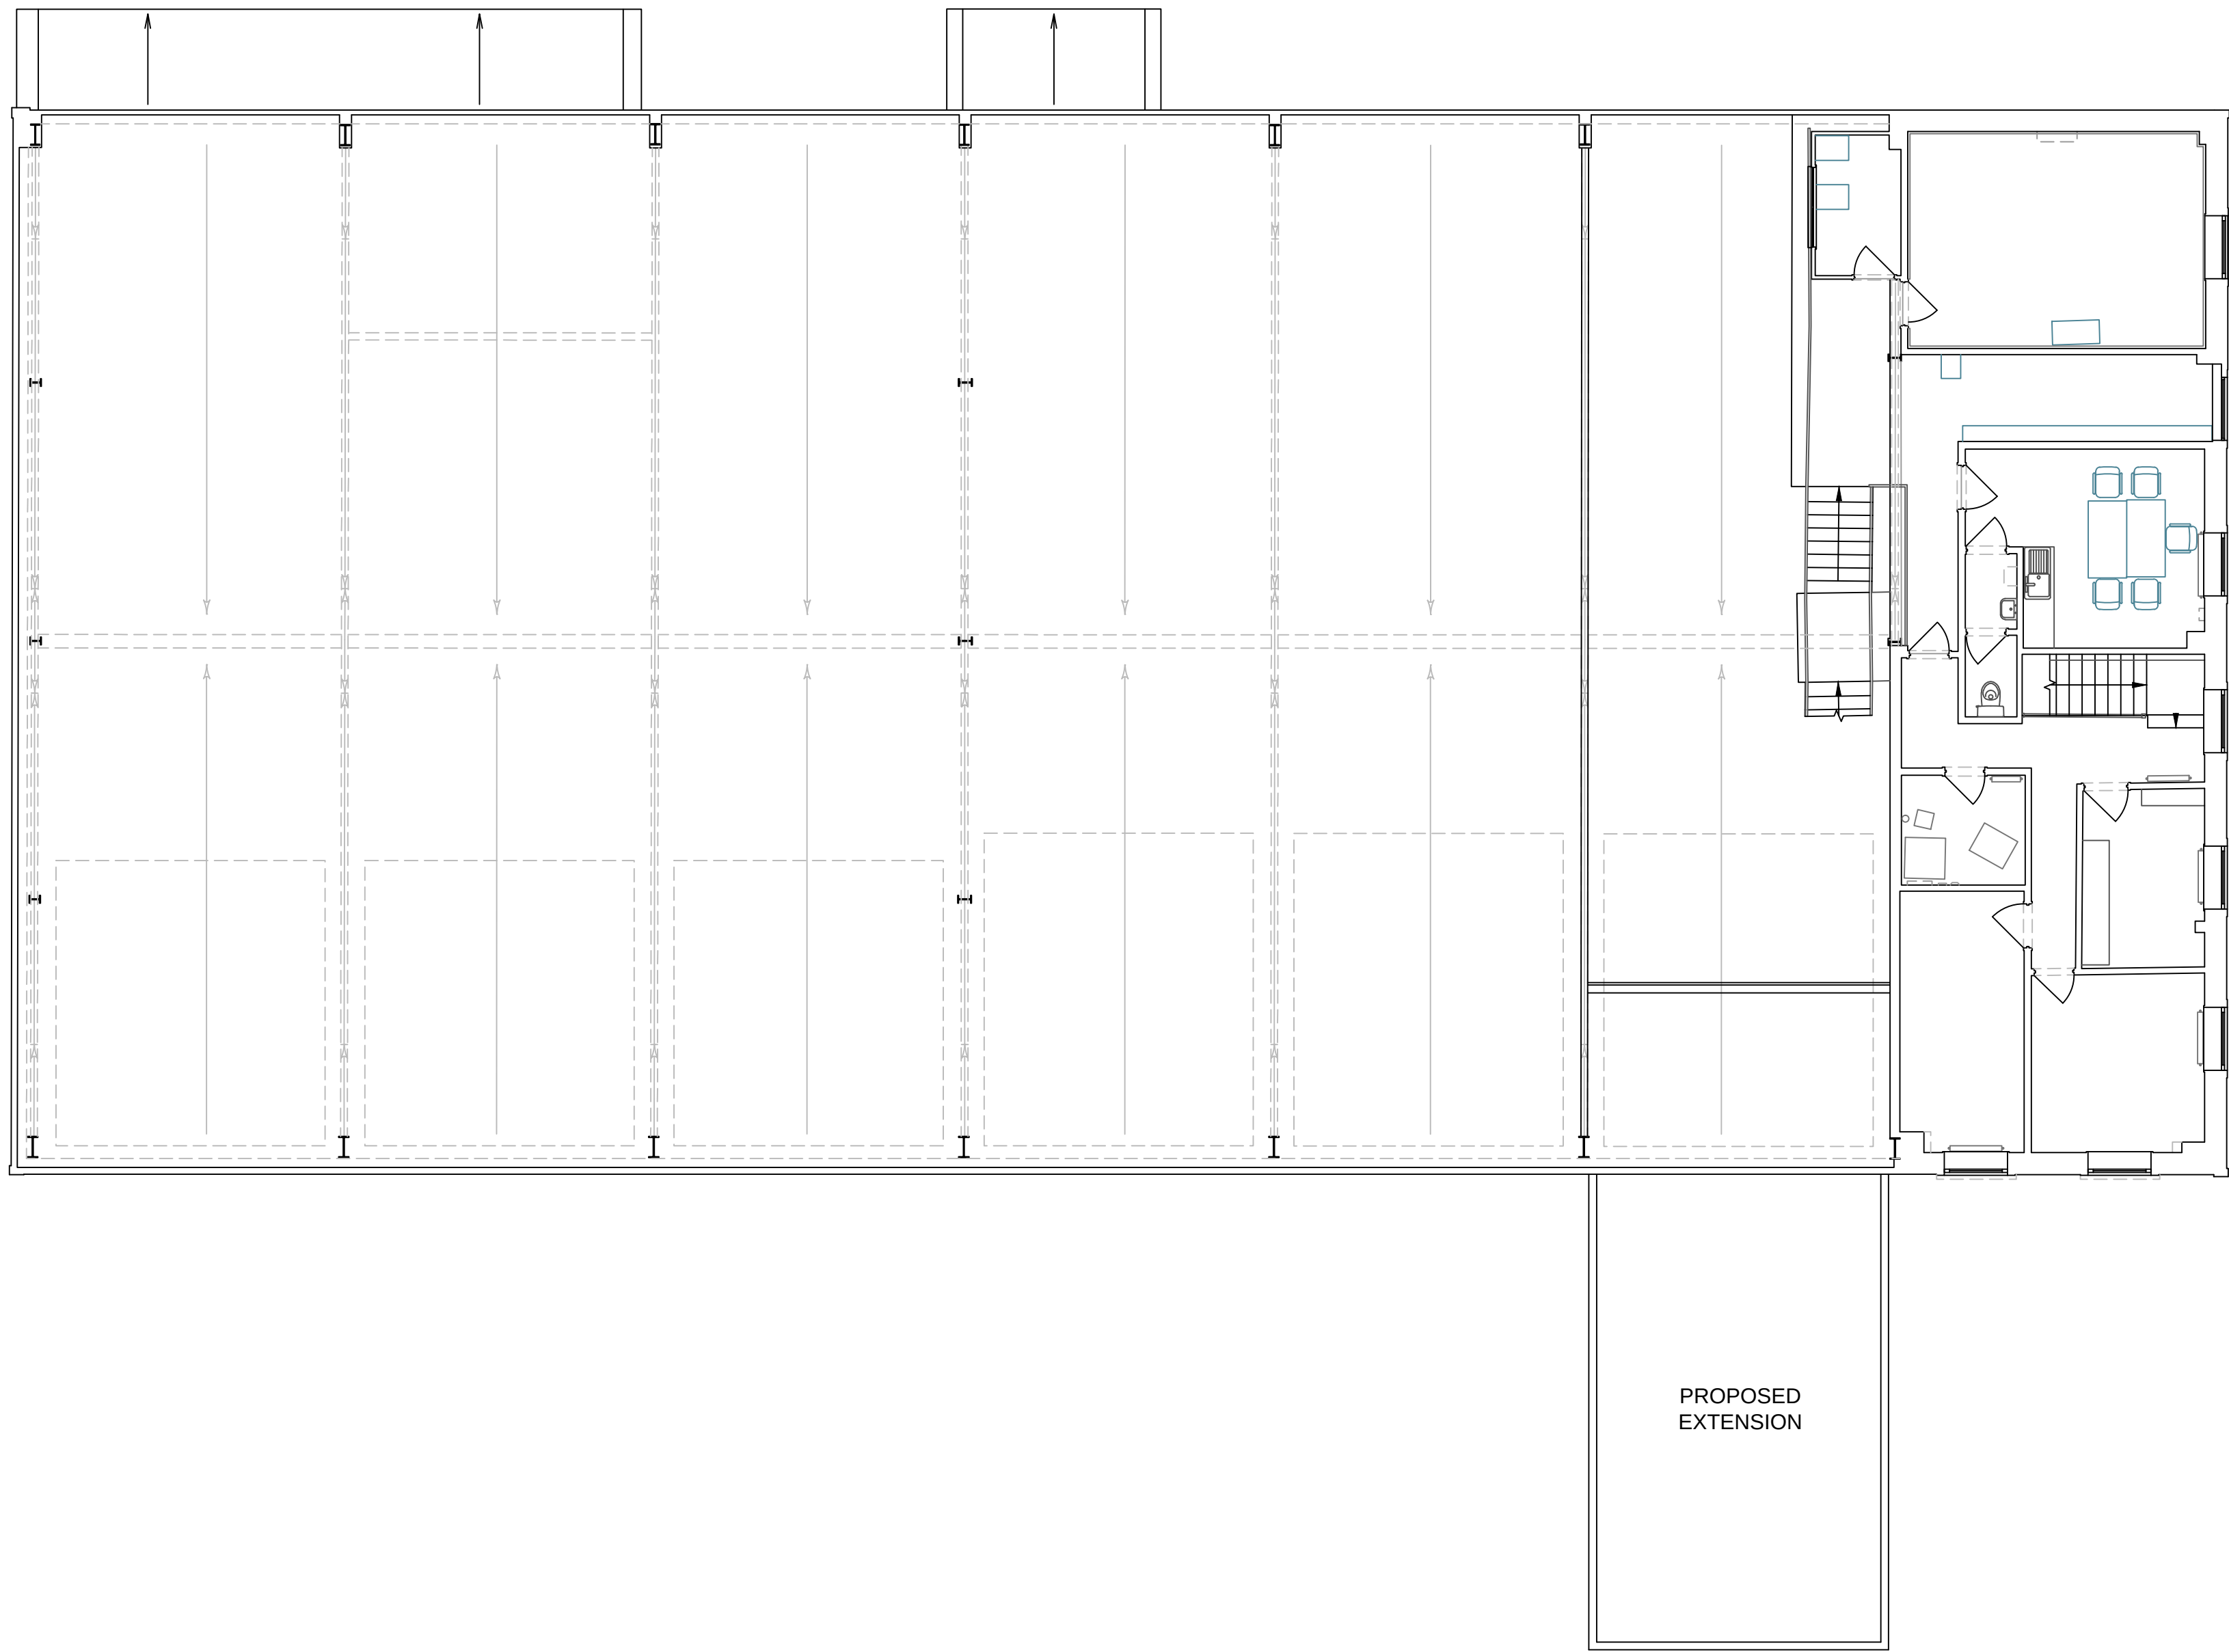


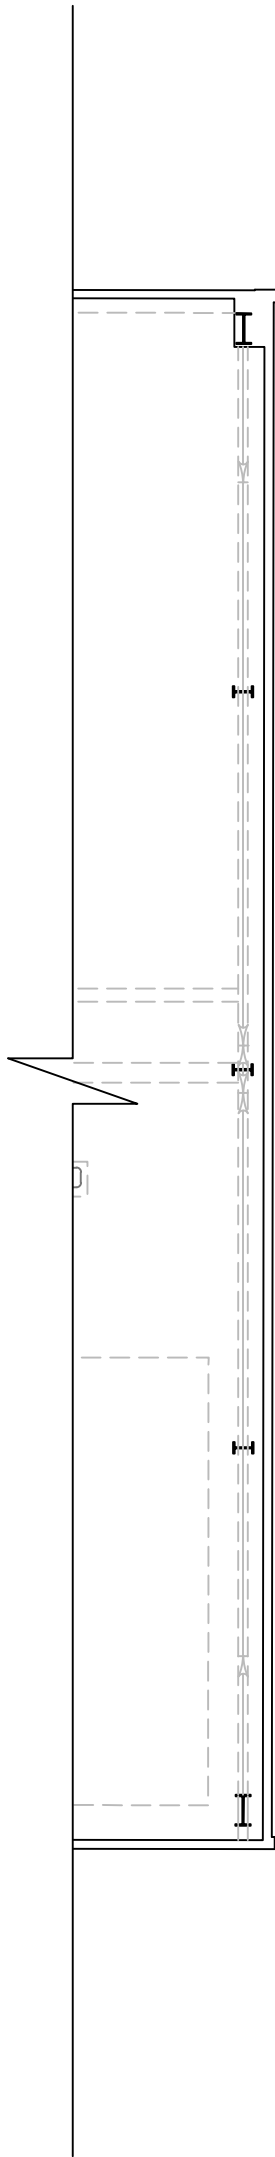

First Floor Plan - As Proposed

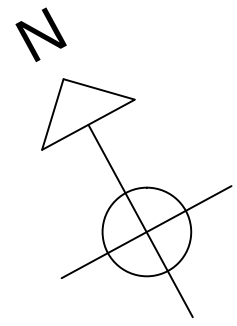

 

Helme + Partners

Scania Site
Spalding

First Floor Plan
As Proposed

Drawing No		JHP RS367 - 008	
Scale	A1@1:100	Revision	
Date	Jan 2024		