


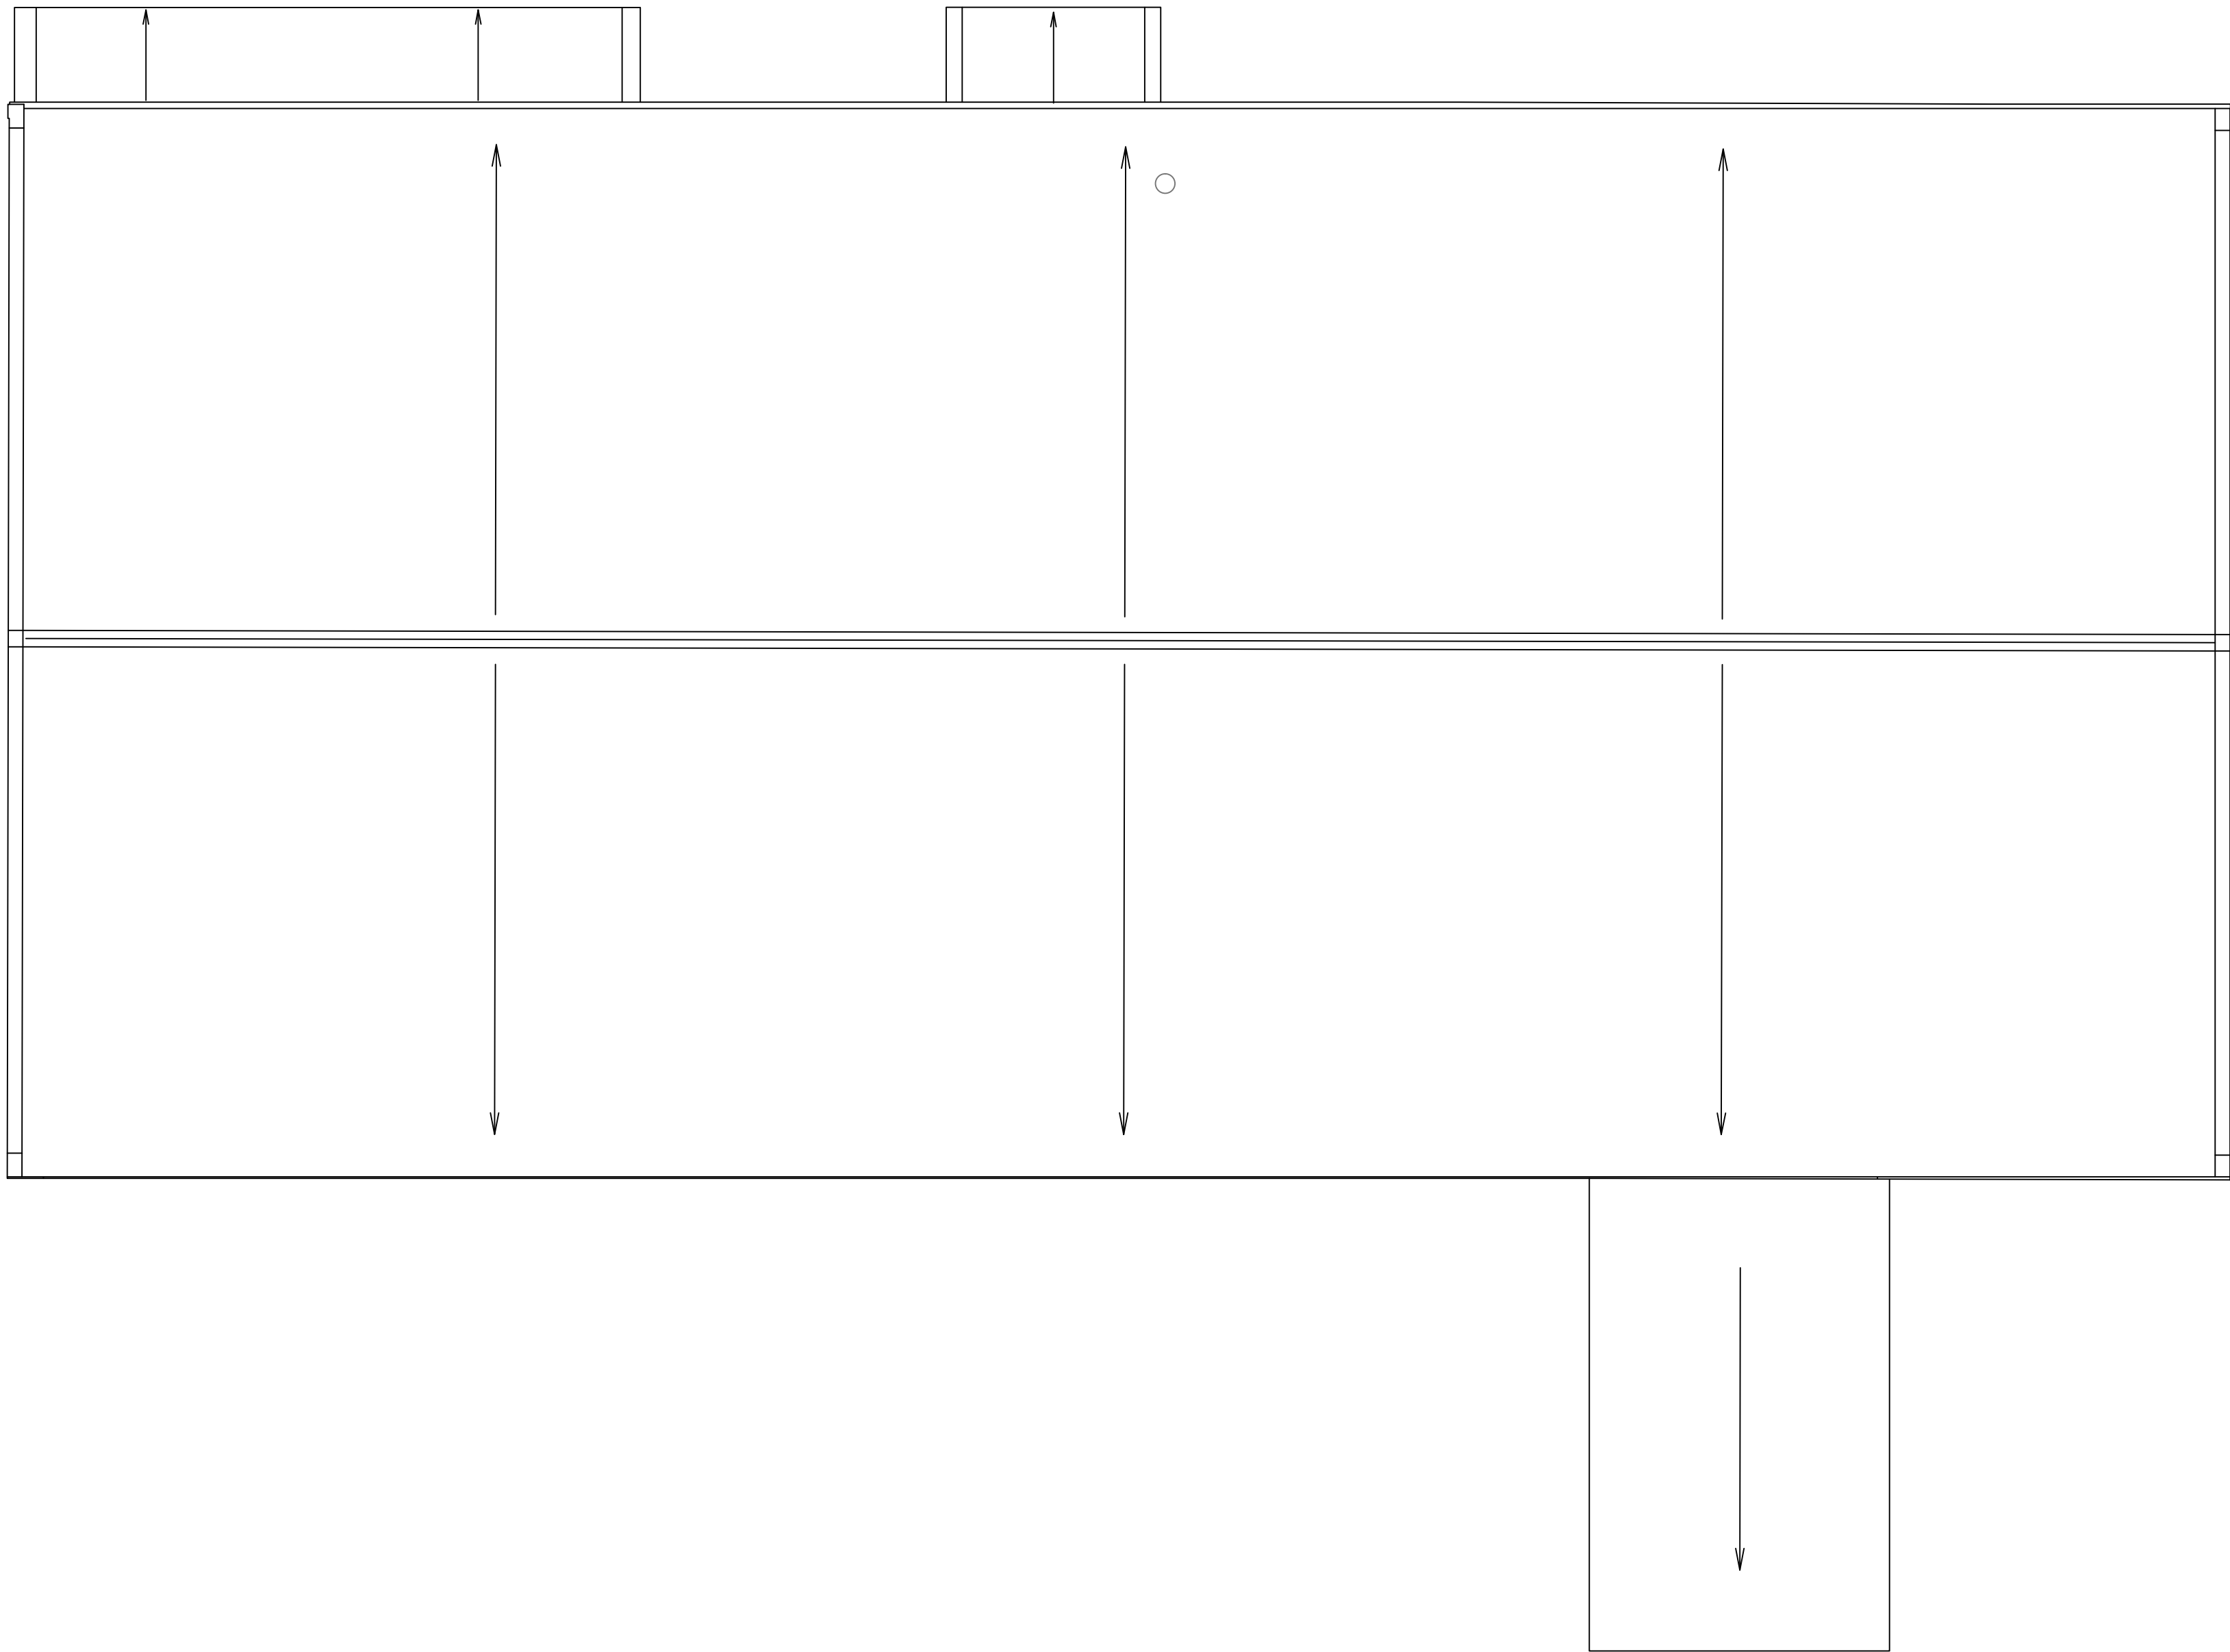


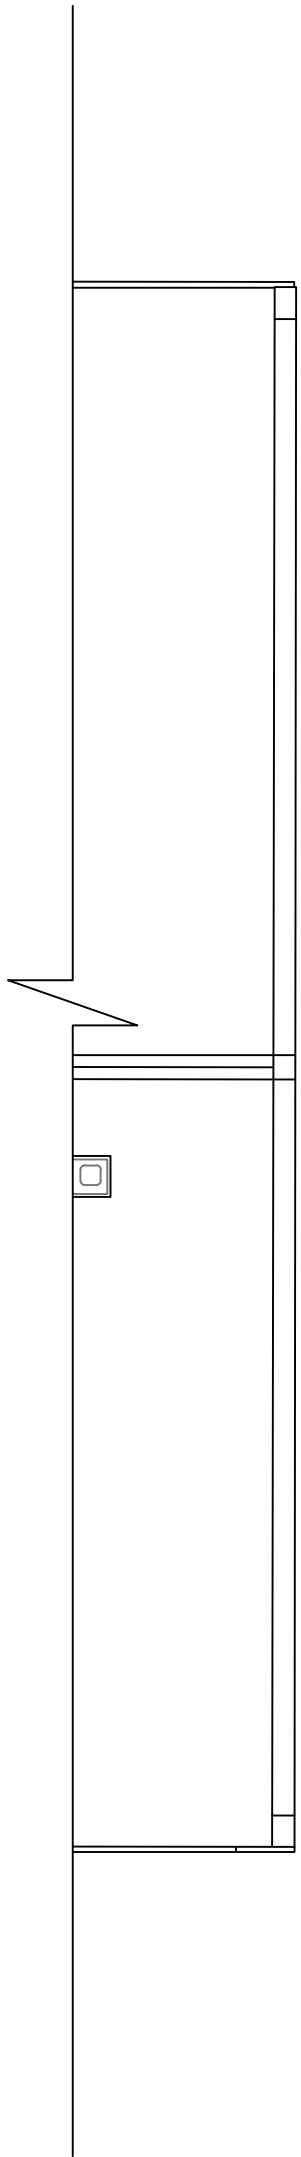

Roof Plan - As Proposed

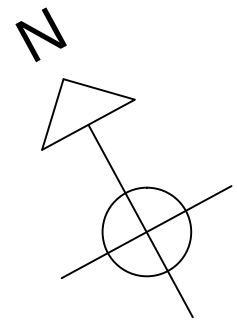

 

Helme + Partners

Scania Site
Spalding

Roof Plan
As Proposed

Drawing No		JHP RS367 - 009	
Scale	A1@1:100	Revision	
Date	Jan 2024		