

Dozen's


Bank

128
2.883



107
1.882

131
13.495

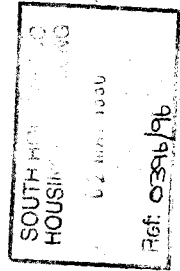

1.2 1000 1000

106
9.389

105
7.556

103
10.133

l r i c t D r a i n

141
8.202

133
9.276

3.7 HECTARES

132
4.132


1.6 H.

143
3.915


1.5 H.

142
8.985




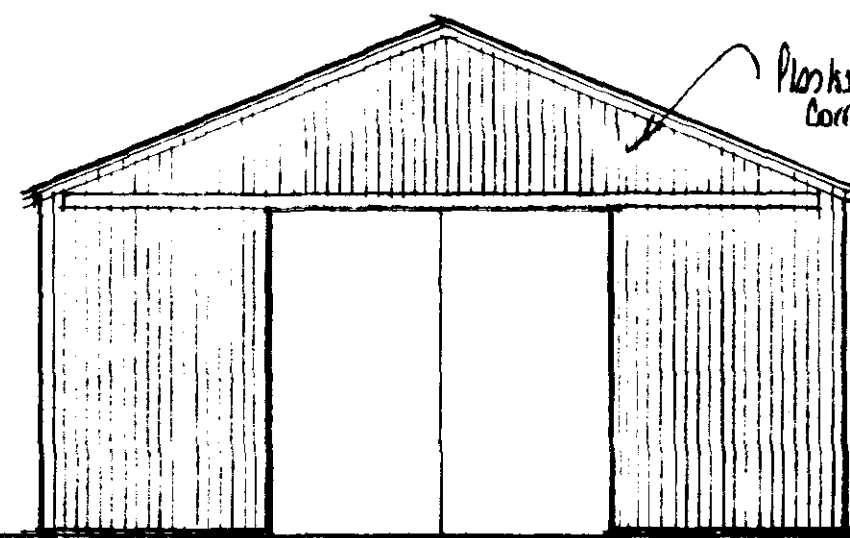


SOUTH ELEVATION.

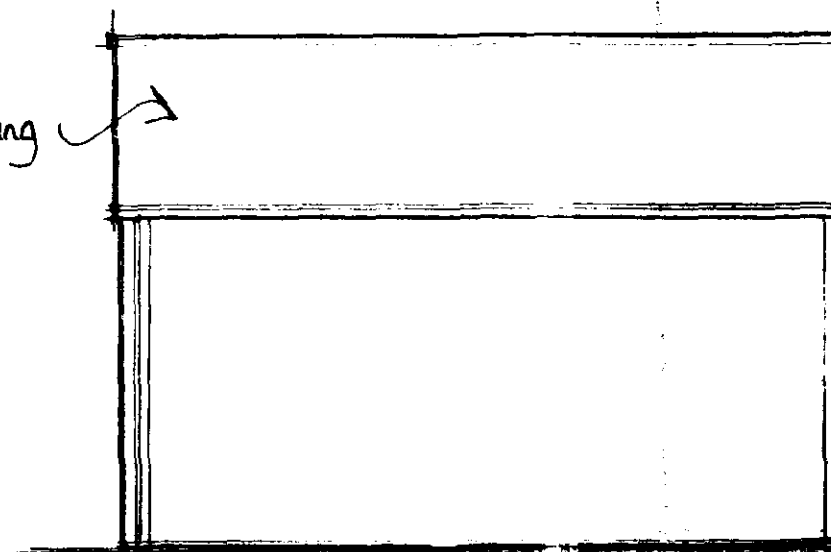


EAST ELEVATION (West similar)

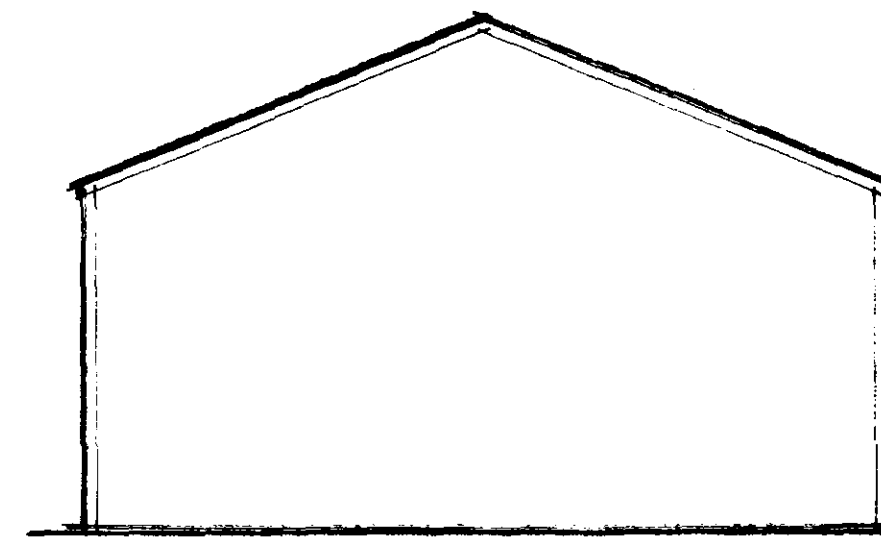

NORTH ELEVATION.

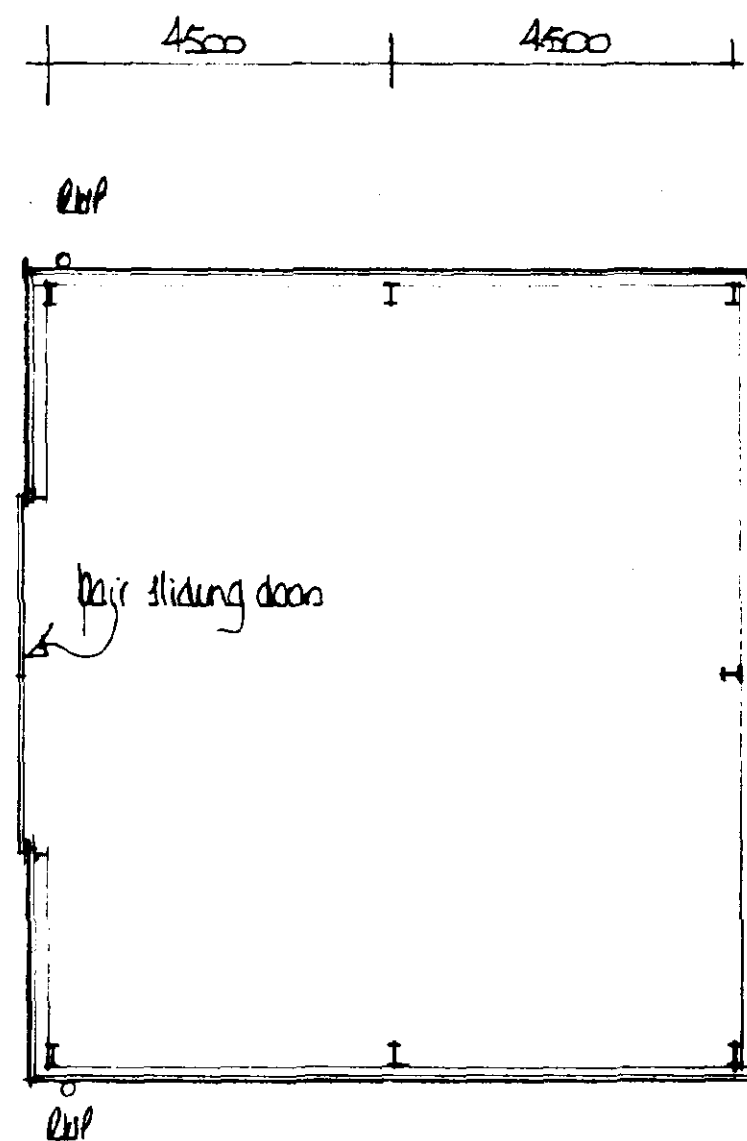


GROUND FLOOR PLAN.

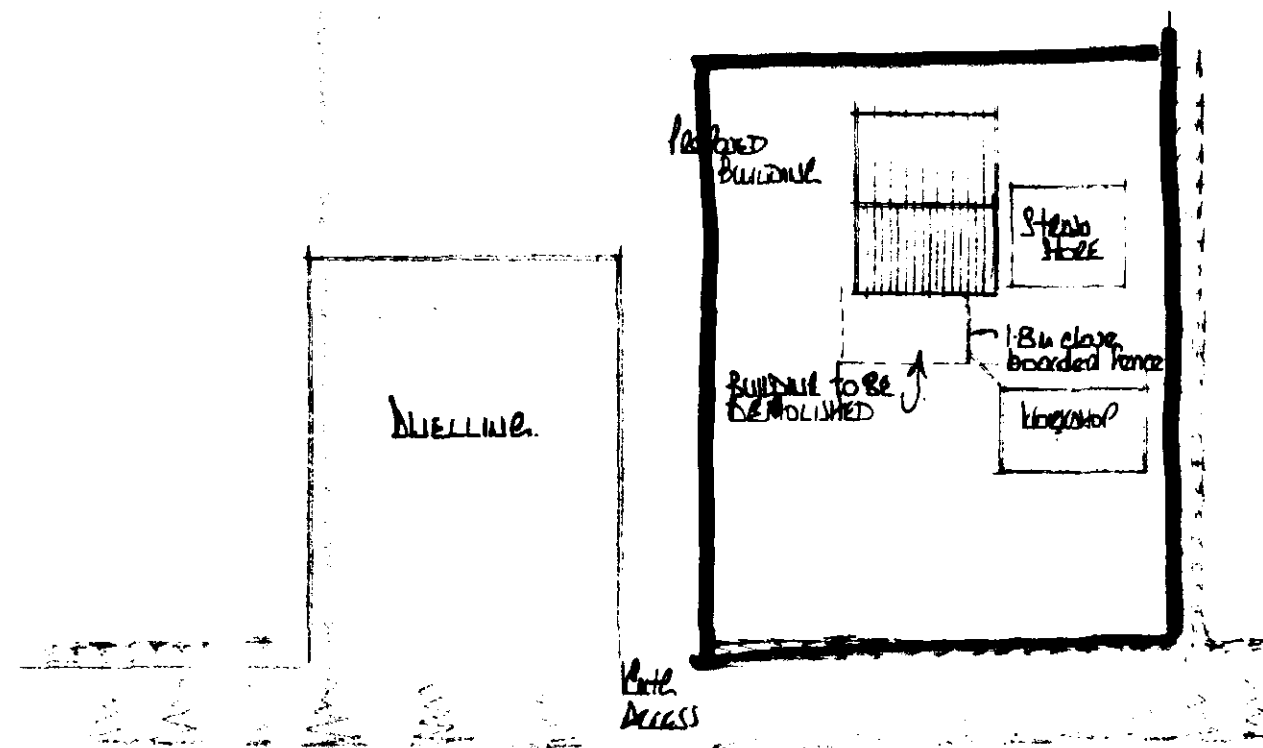


Block Plan 1:500


A		Date	Revisions
© copyright			
East Midlands Design Associates "Willow Lodge", Horseshoe Road, Spalding, Lincs. PE11 3JA Tel: Spalding (0775) 767968			
Client			
MR M. BRIGHTON.			
Job Title			
PROPOSED AGRICULTURAL MACHINE STORE BUILDING SWAY FARM POPE HOLE SPALDING.			
Drawing Title			
Plans & Elevations SOUTH ELEVATION HOUSING 02 MAY 1996 Ref: 0396/96.			
Scale			
1:100			
Date		Drawn by	
APRIL 96		AL.	
Drg. No.		Rev	
96/09/01			

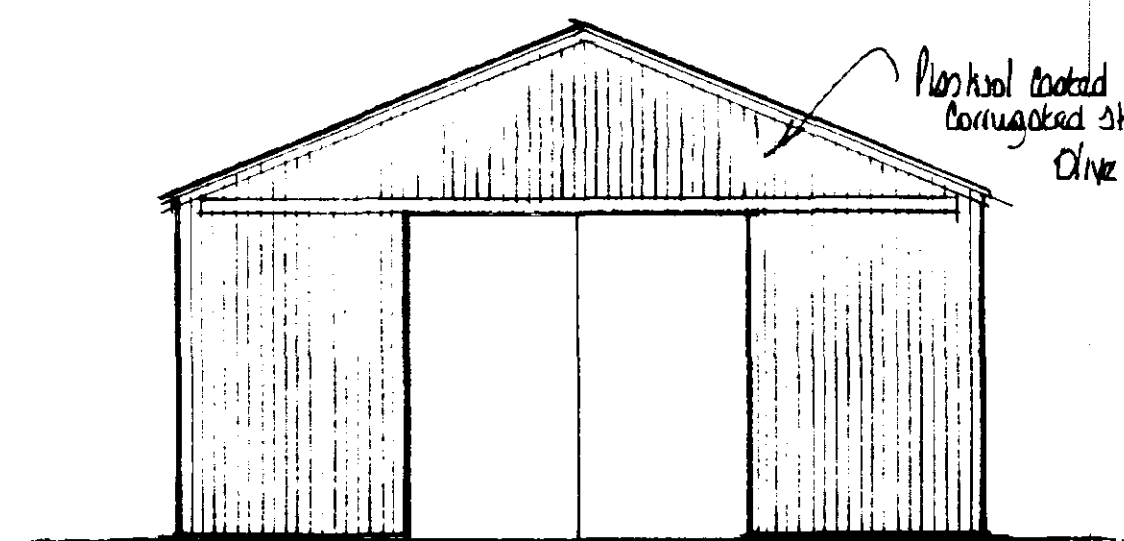


SOUTH ELEVATION.

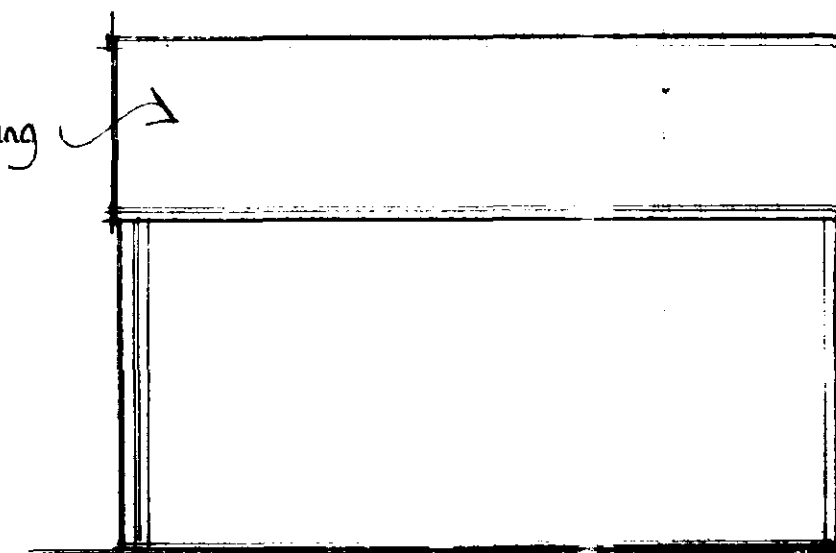


EAST ELEVATION (East similar)

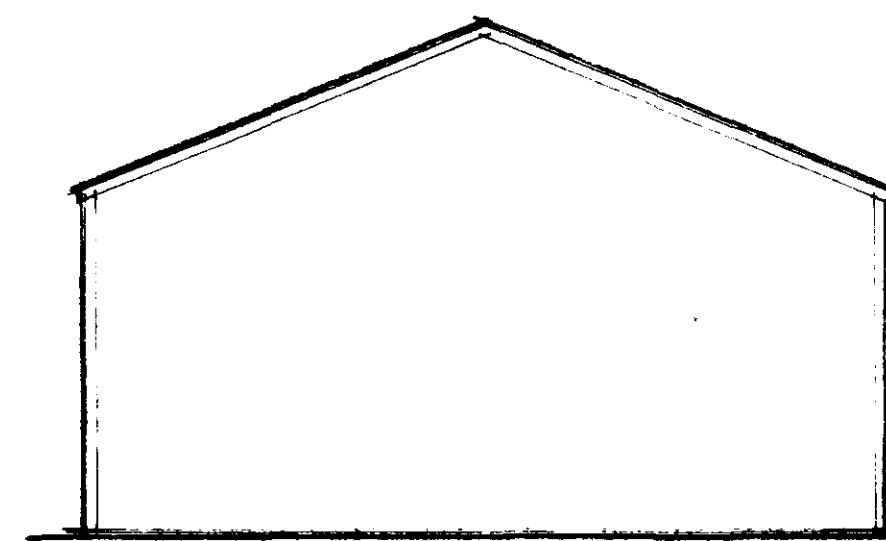

NORTH ELEVATION.

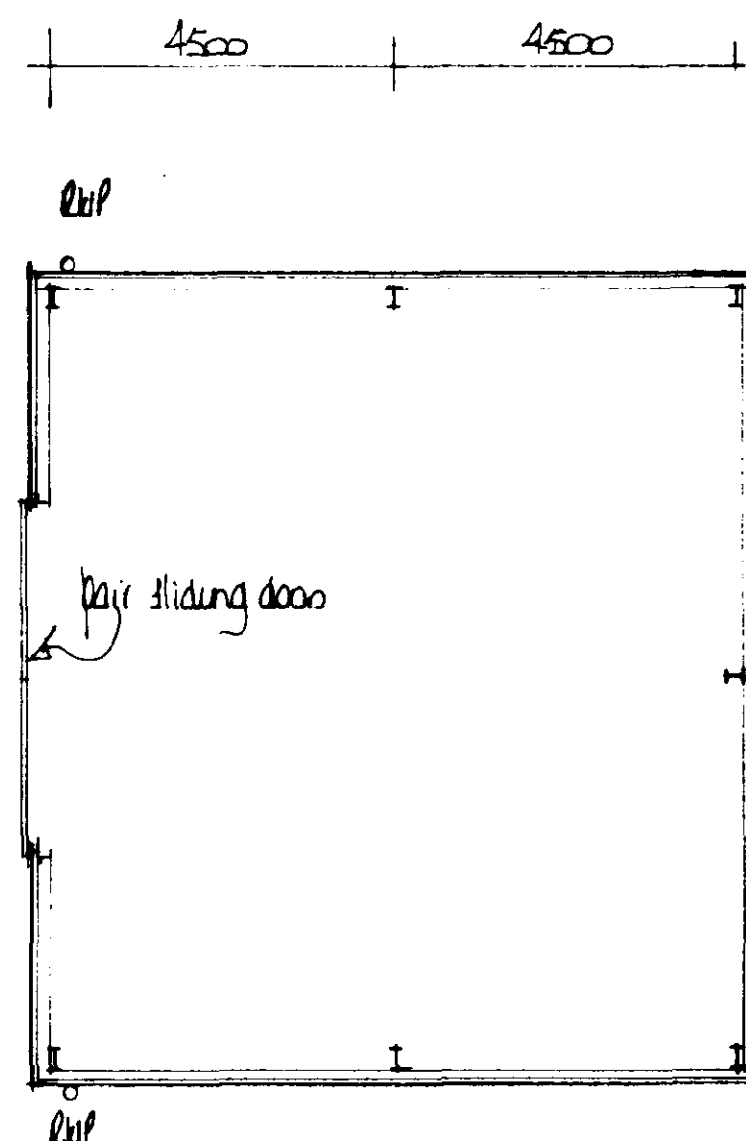

GROUND FLOOR PLAN.

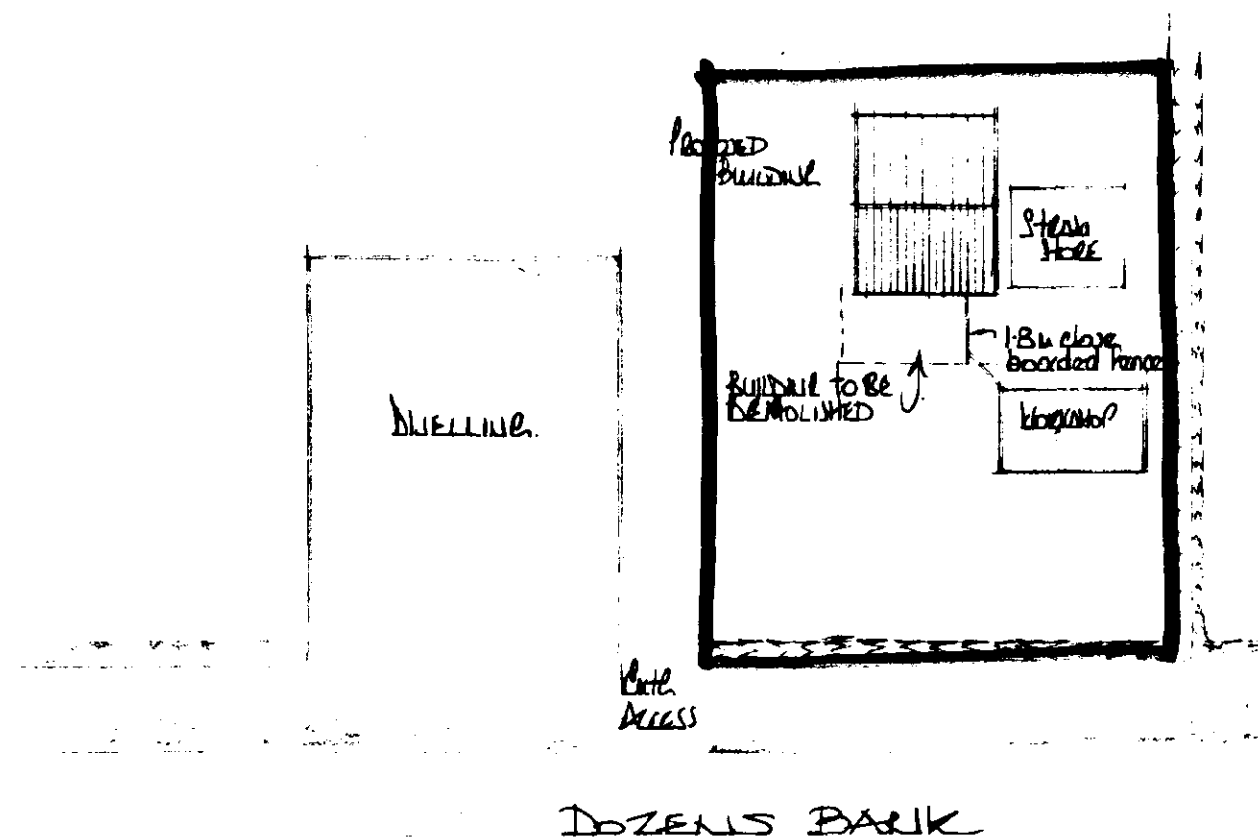

Block Plan 1:500

**DETERMINED
PLAN**

A		Date	Revisions
© copyright			
East Midlands Design Associates "Willow Lodge", Horseshoe Road, Spalding, Lincs. PE11 3JA Tel: Spalding (0775) 767968			
Client MR M. BRIGHTON.			
Job Title Proposed Agricultural MACHINE STORE BUILDING SWING FARM POPE HOLE SPALDING.			
Drawing Title PLAN & ELEVATIONS <div style="border: 1px solid black; padding: 5px; margin: 5px;"> SOUTH HC HOUSING & BUILDING 02 MAR 1996 Ref: 0396/96. </div>			
Scale 1:100			
Date APRIL 96		Drawn by AL	
Drg. No. 96/09/01		Rev	