


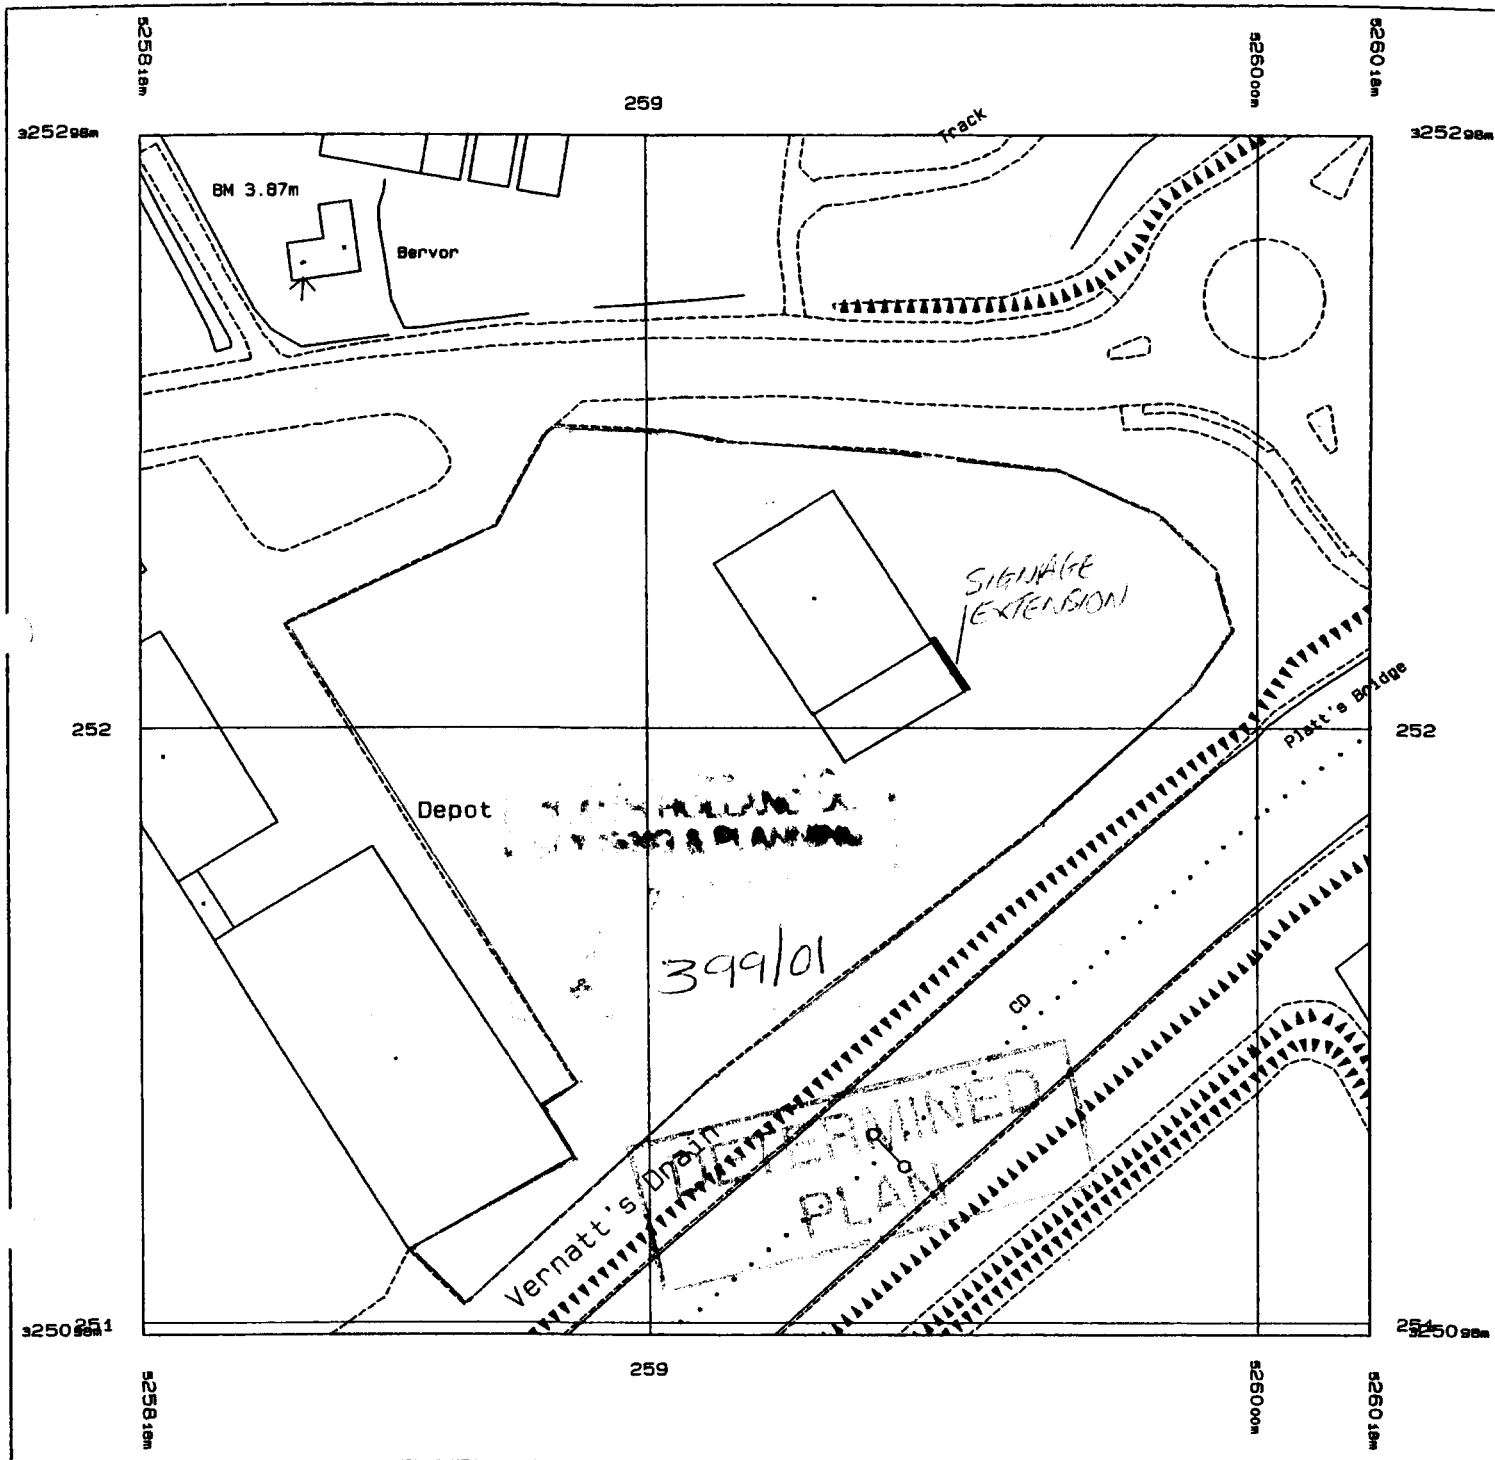

Produced 28 Feb 2000 from Ordnance Survey digital data and incorporating surveyed revision available at this date. © Crown Copyright 2000.

Reproduction in whole or in part is prohibited without the prior permission of Ordnance Survey.

Scale 1: 1250

This Superplan product does not contain all recorded map information.


Part or all of this Superplan is enlarged from mapping produced at one or more of the following scales: 1: 1250, 1: 2500 & 1: 10000

National Grid sheet reference at centre of this Superplan: TF2525


The representation of a road, track or path is no evidence of a right of way.

Centre Coordinates: 525918 325198
Supplied by: Waterstones, Nottingham
Serial Number: 10091



1
 2
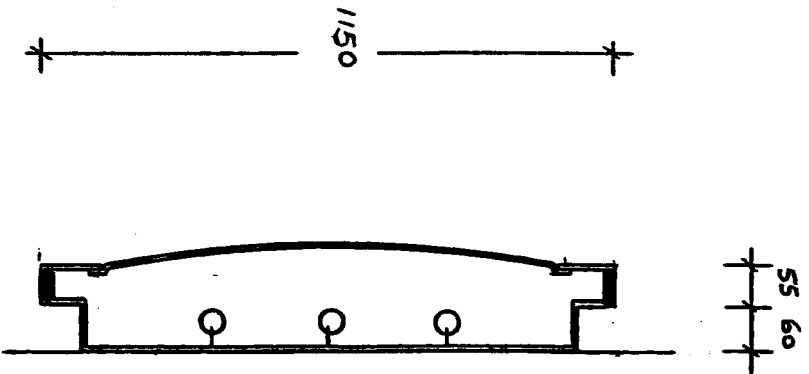


Abstract

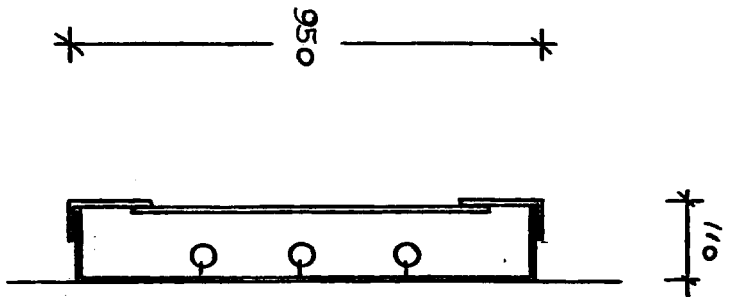


Abstract

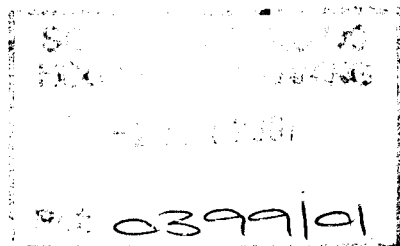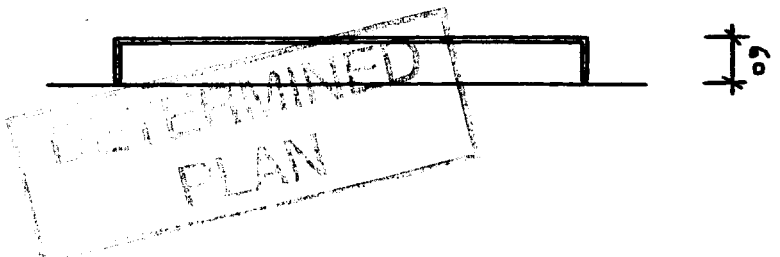


Existing sign

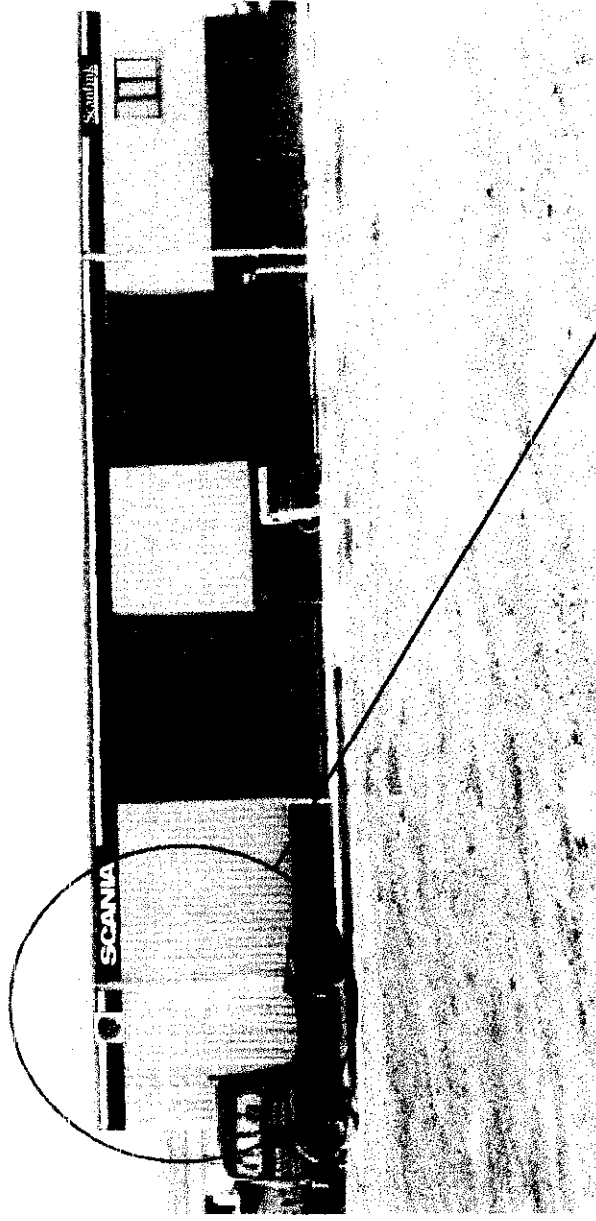

Proposed sign (extension of building and sign)

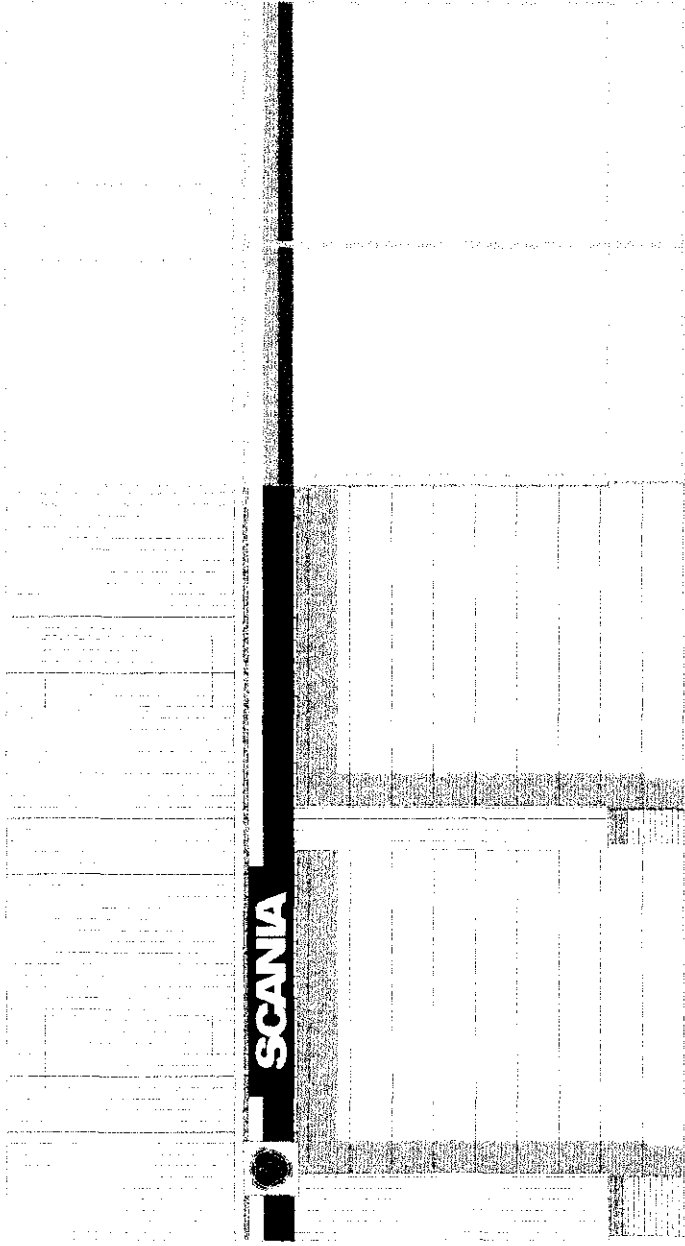

NORTH EAST ELEVATION

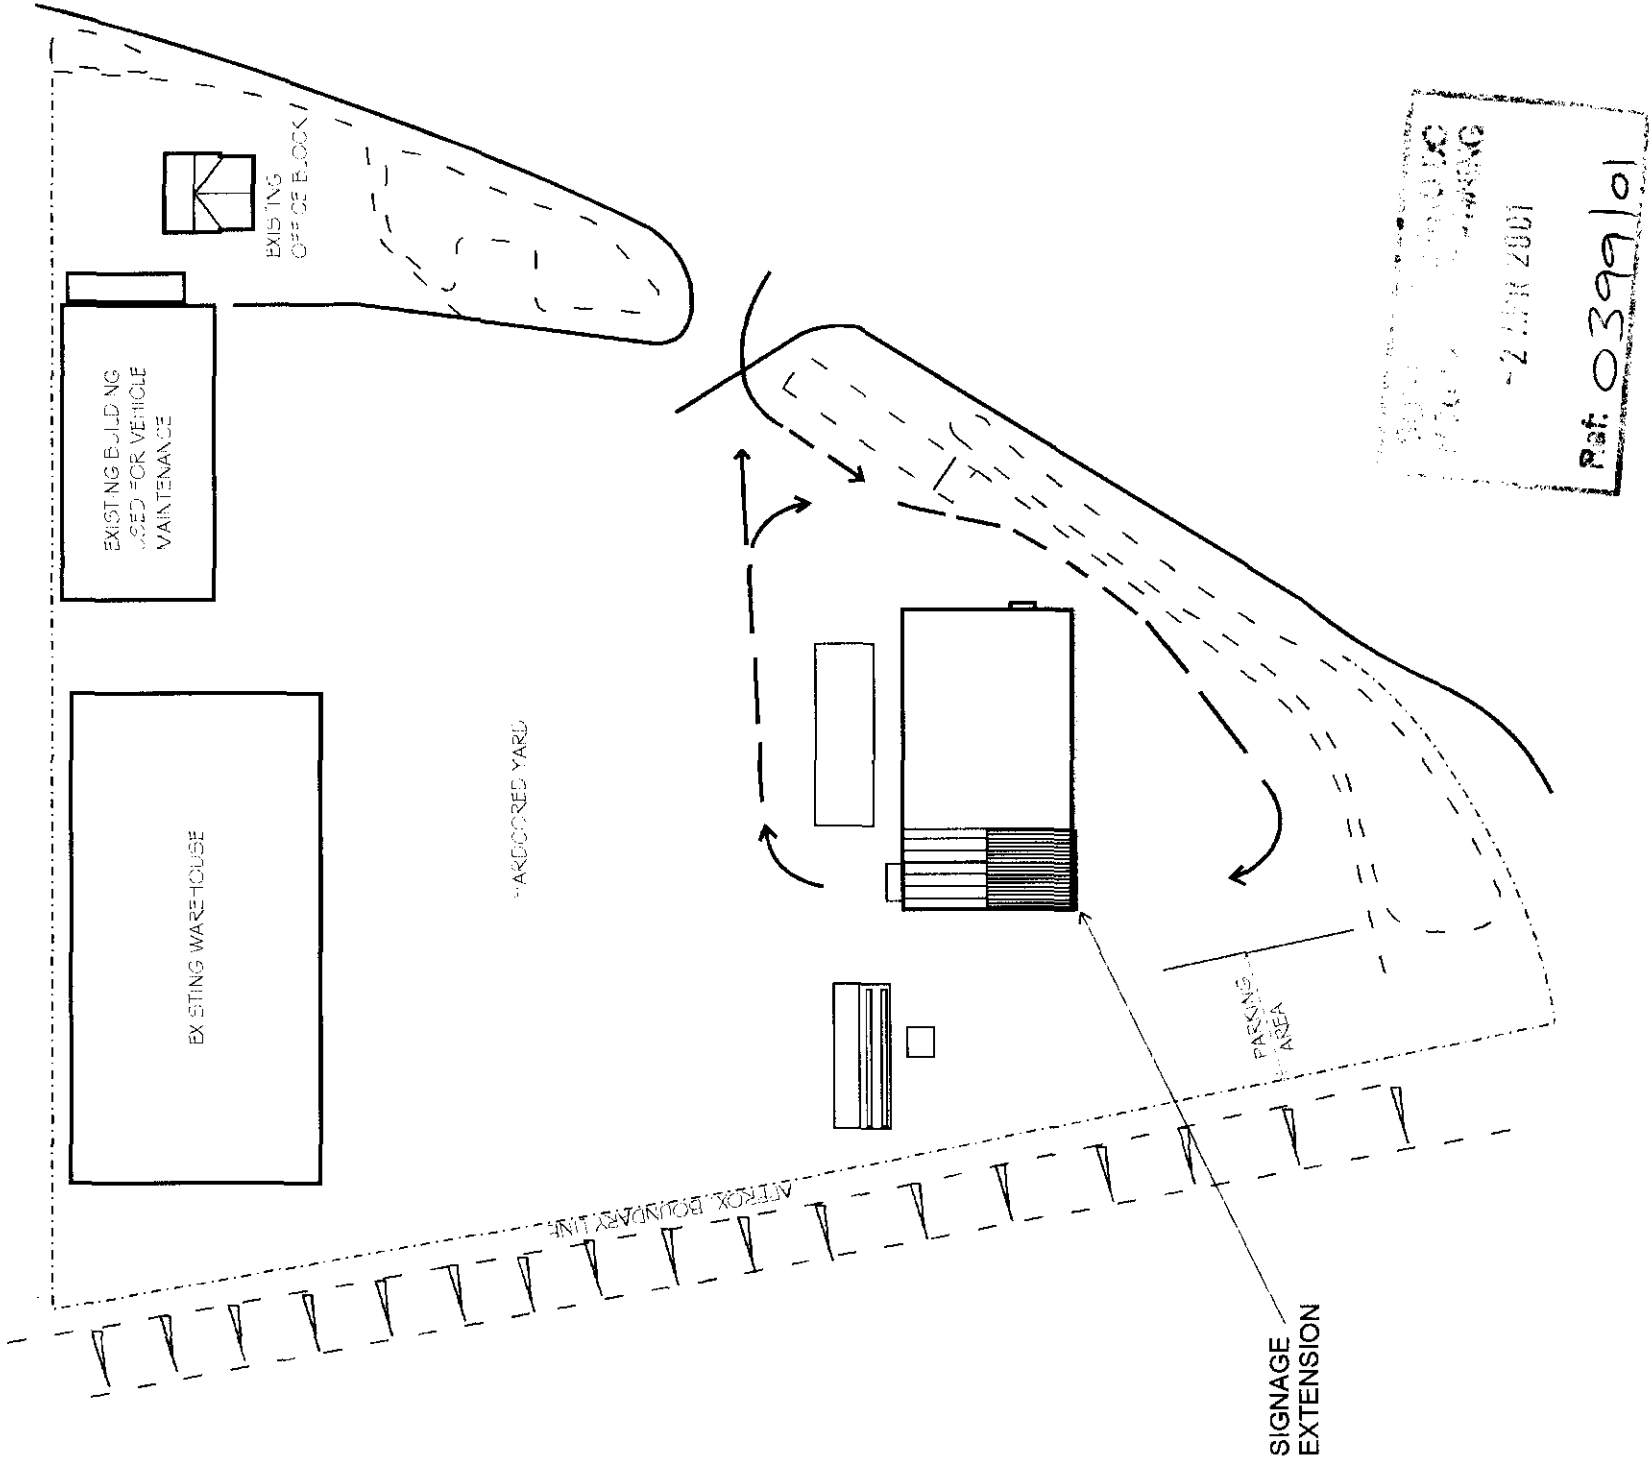

NOTES:
MEASUREMENTS ON THIS DRAWING
ARE APPROXIMATE & SHOULD NOT
BE USED FOR ACTUAL MANUFACTURE

NOTES:

REVISIONS:

Dealer Approval

Signed:

Dated:

TITLE -
Proposed Signage
CLIENT / ADDRESS -
Scania - Spalding

DWG. NO. - 1A0239-00
DATE - 29/03/01
SCALE - 1:1
PAGE - 1/1
REV. NO.

Scania Sign Ltd.
Units 1 & 2, The
Drive, Scania, Spalding,
North Lincolnshire, N7 7AN.
Tel - 01515 970 077
Fax - 01515 940 2452