



Notes:-
All dimensions and setting out to be verified prior to work commencing.
All discrepancies to be notified to this office prior to work commencing.
Do not scale off drawing - use figured dimensions only.


Rev	Revision	Date
a	additional information added following receipt of FRA	14.4.20

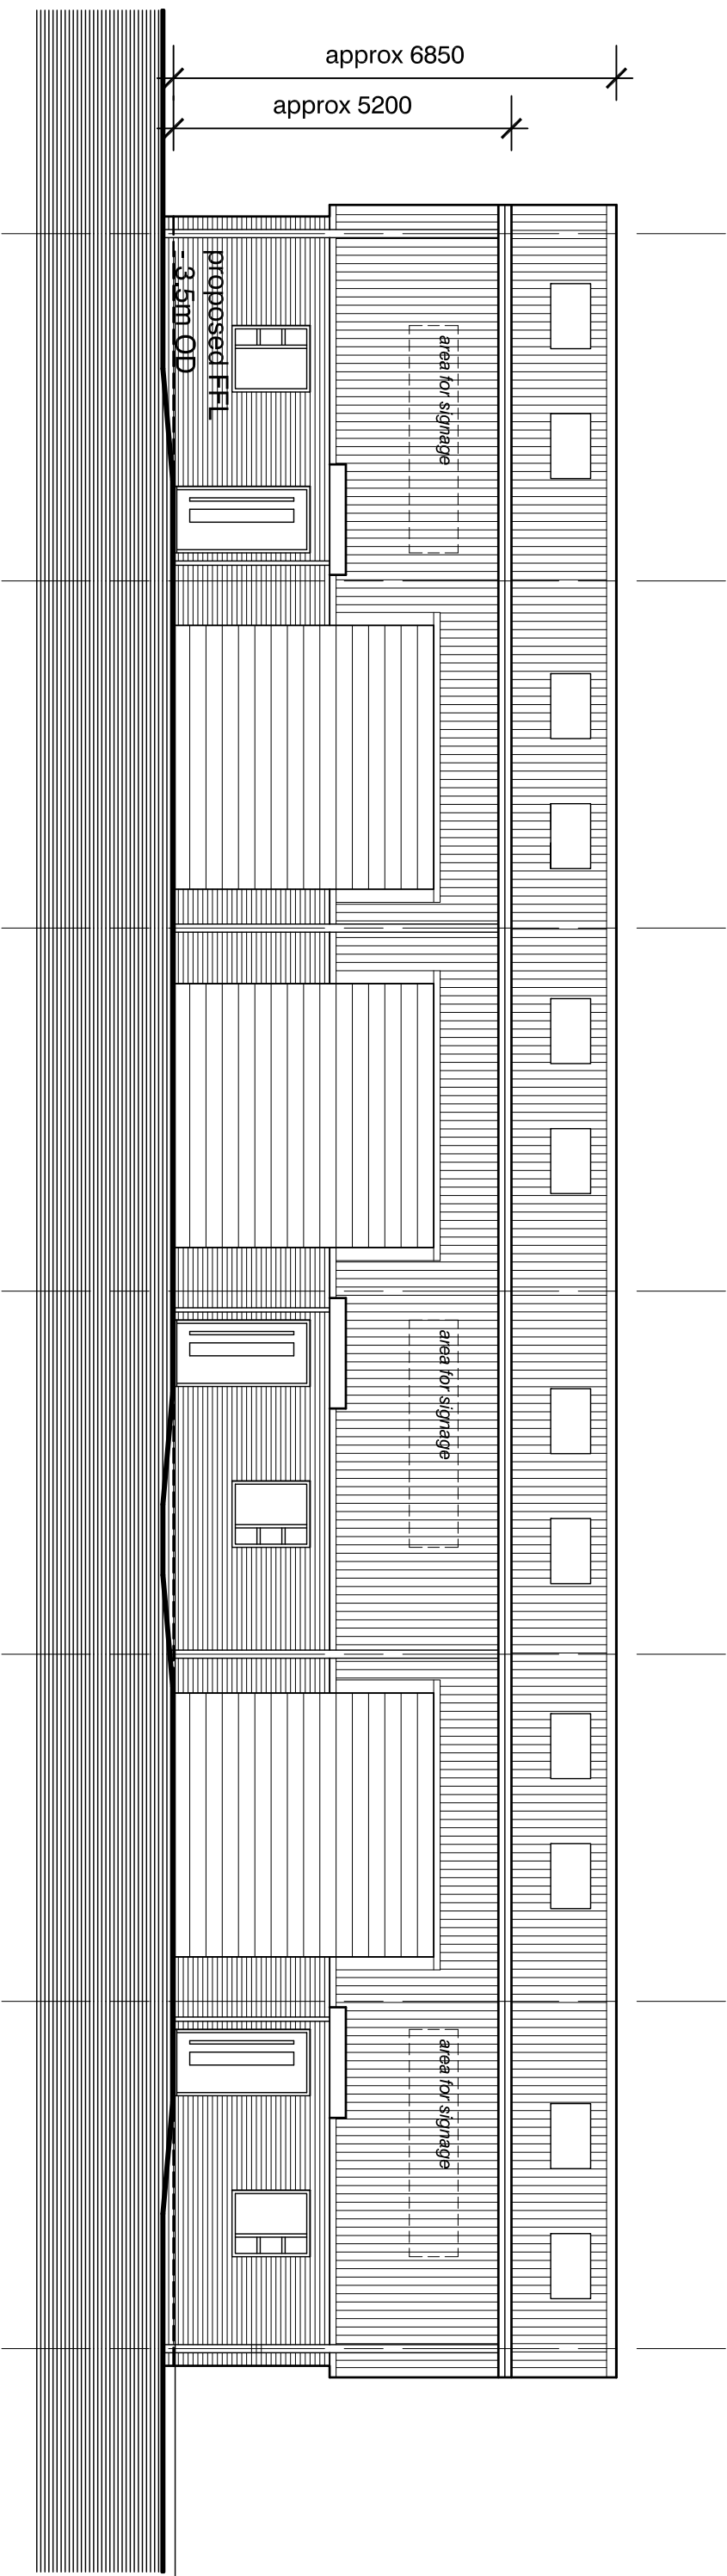


North West Elevation

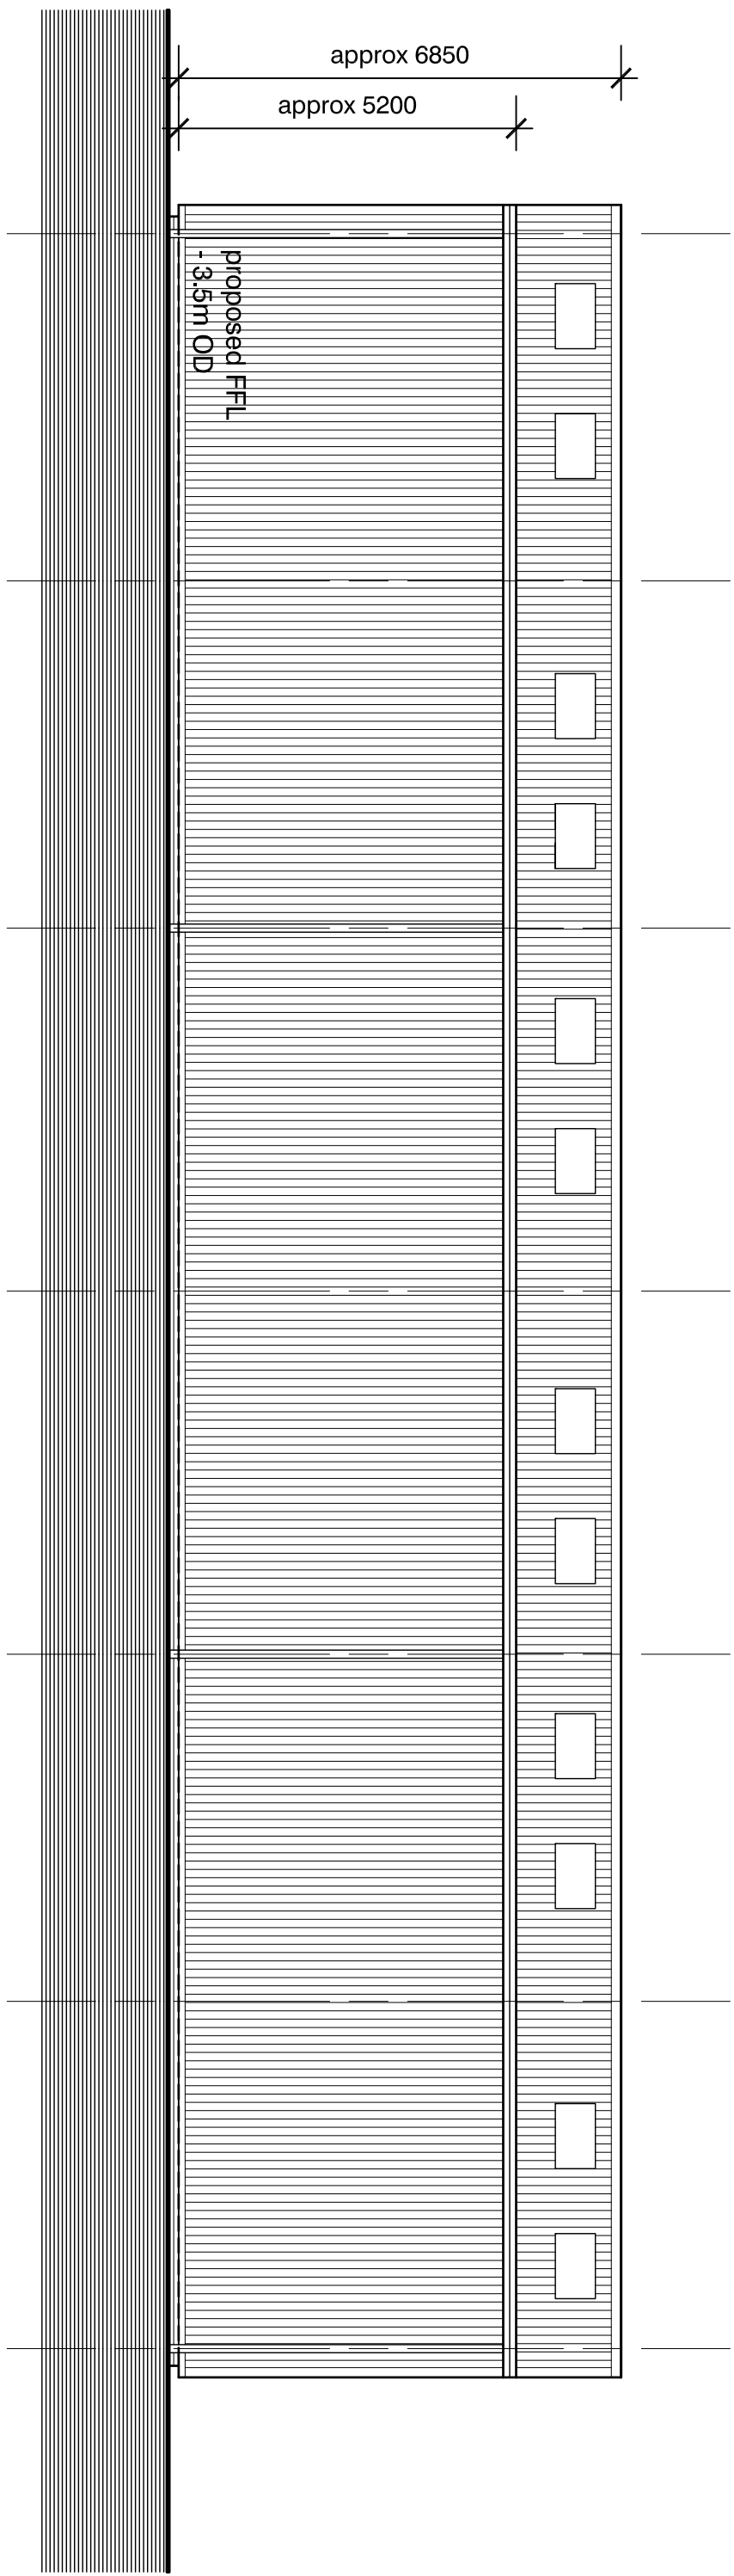


South East Elevation

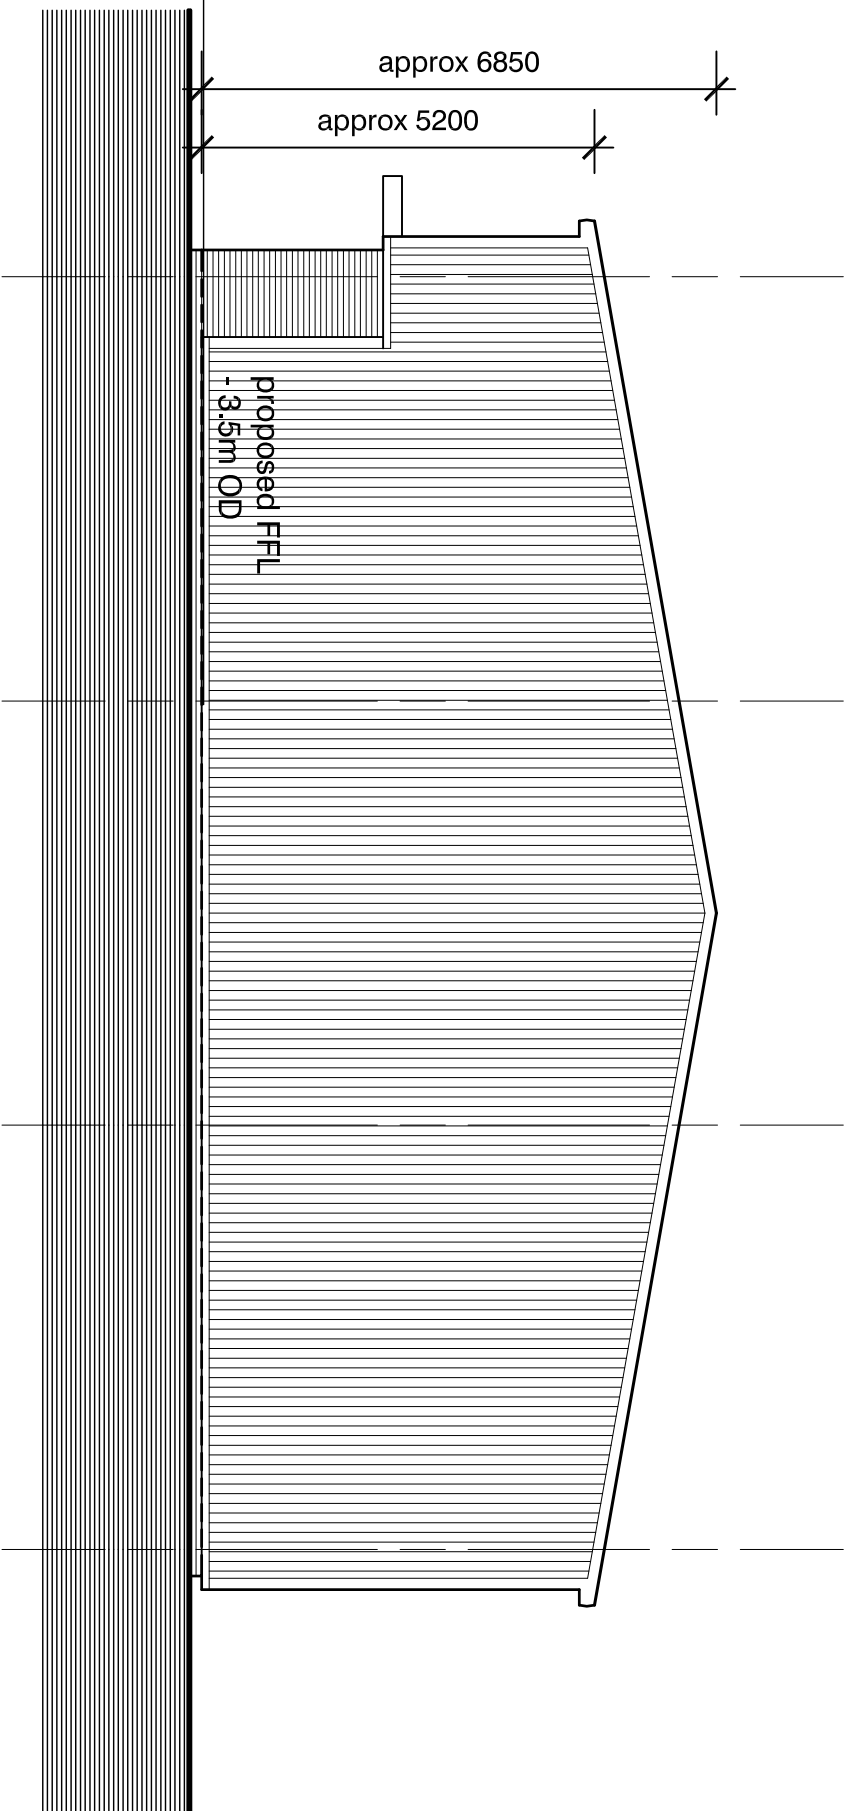


South West Elevation

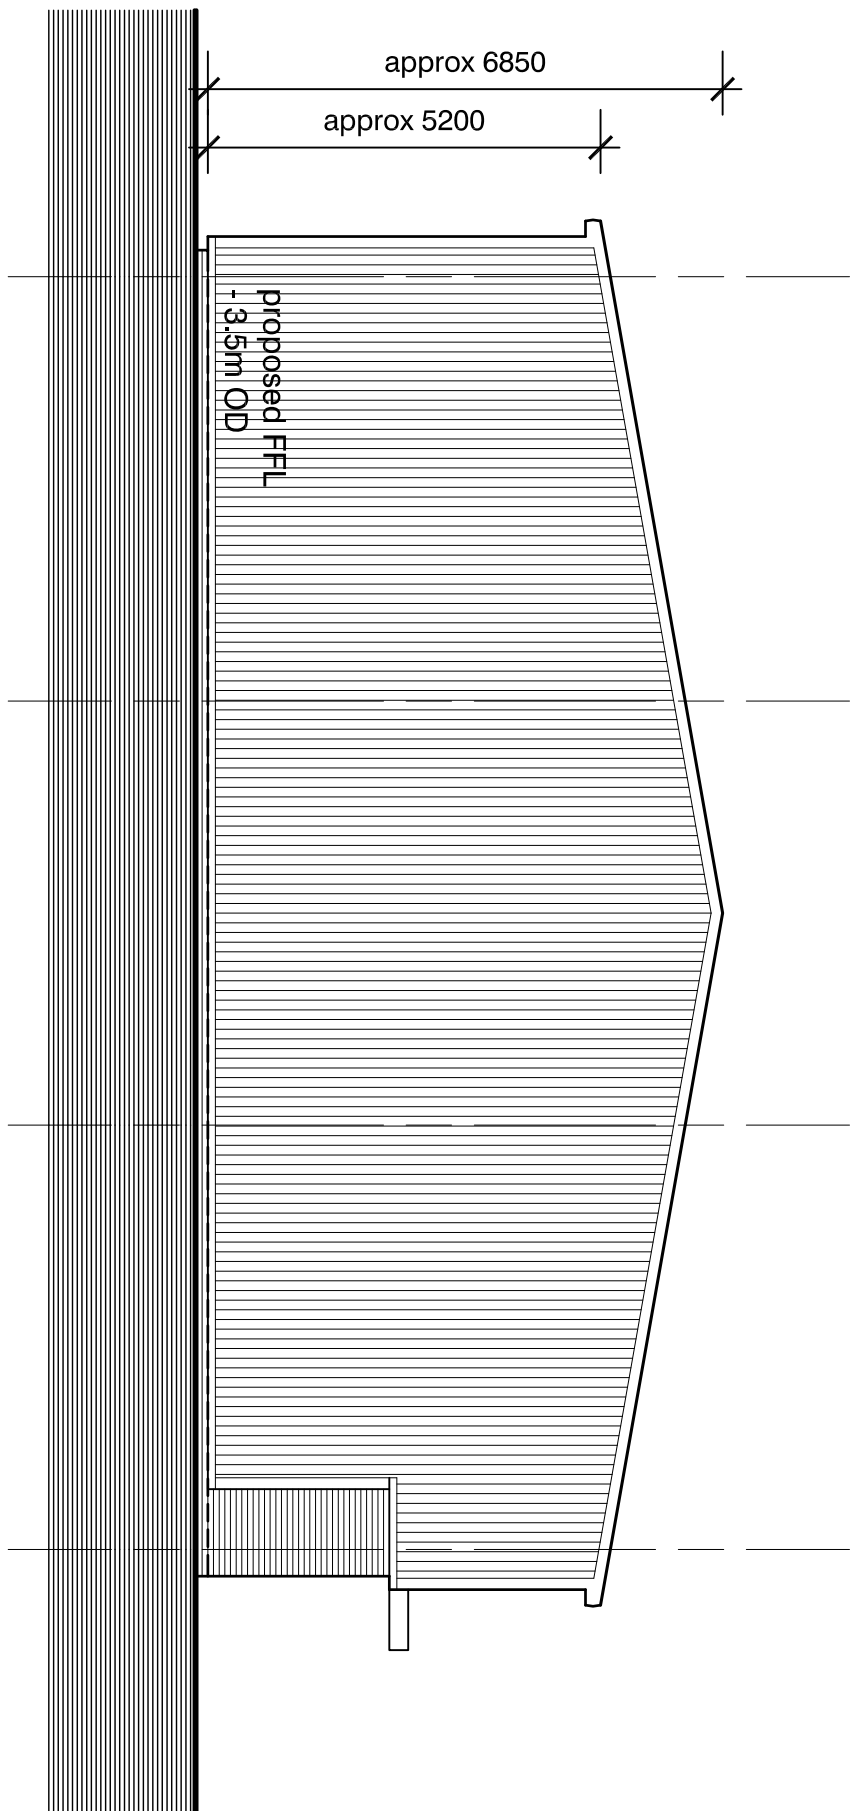

North East Elevation

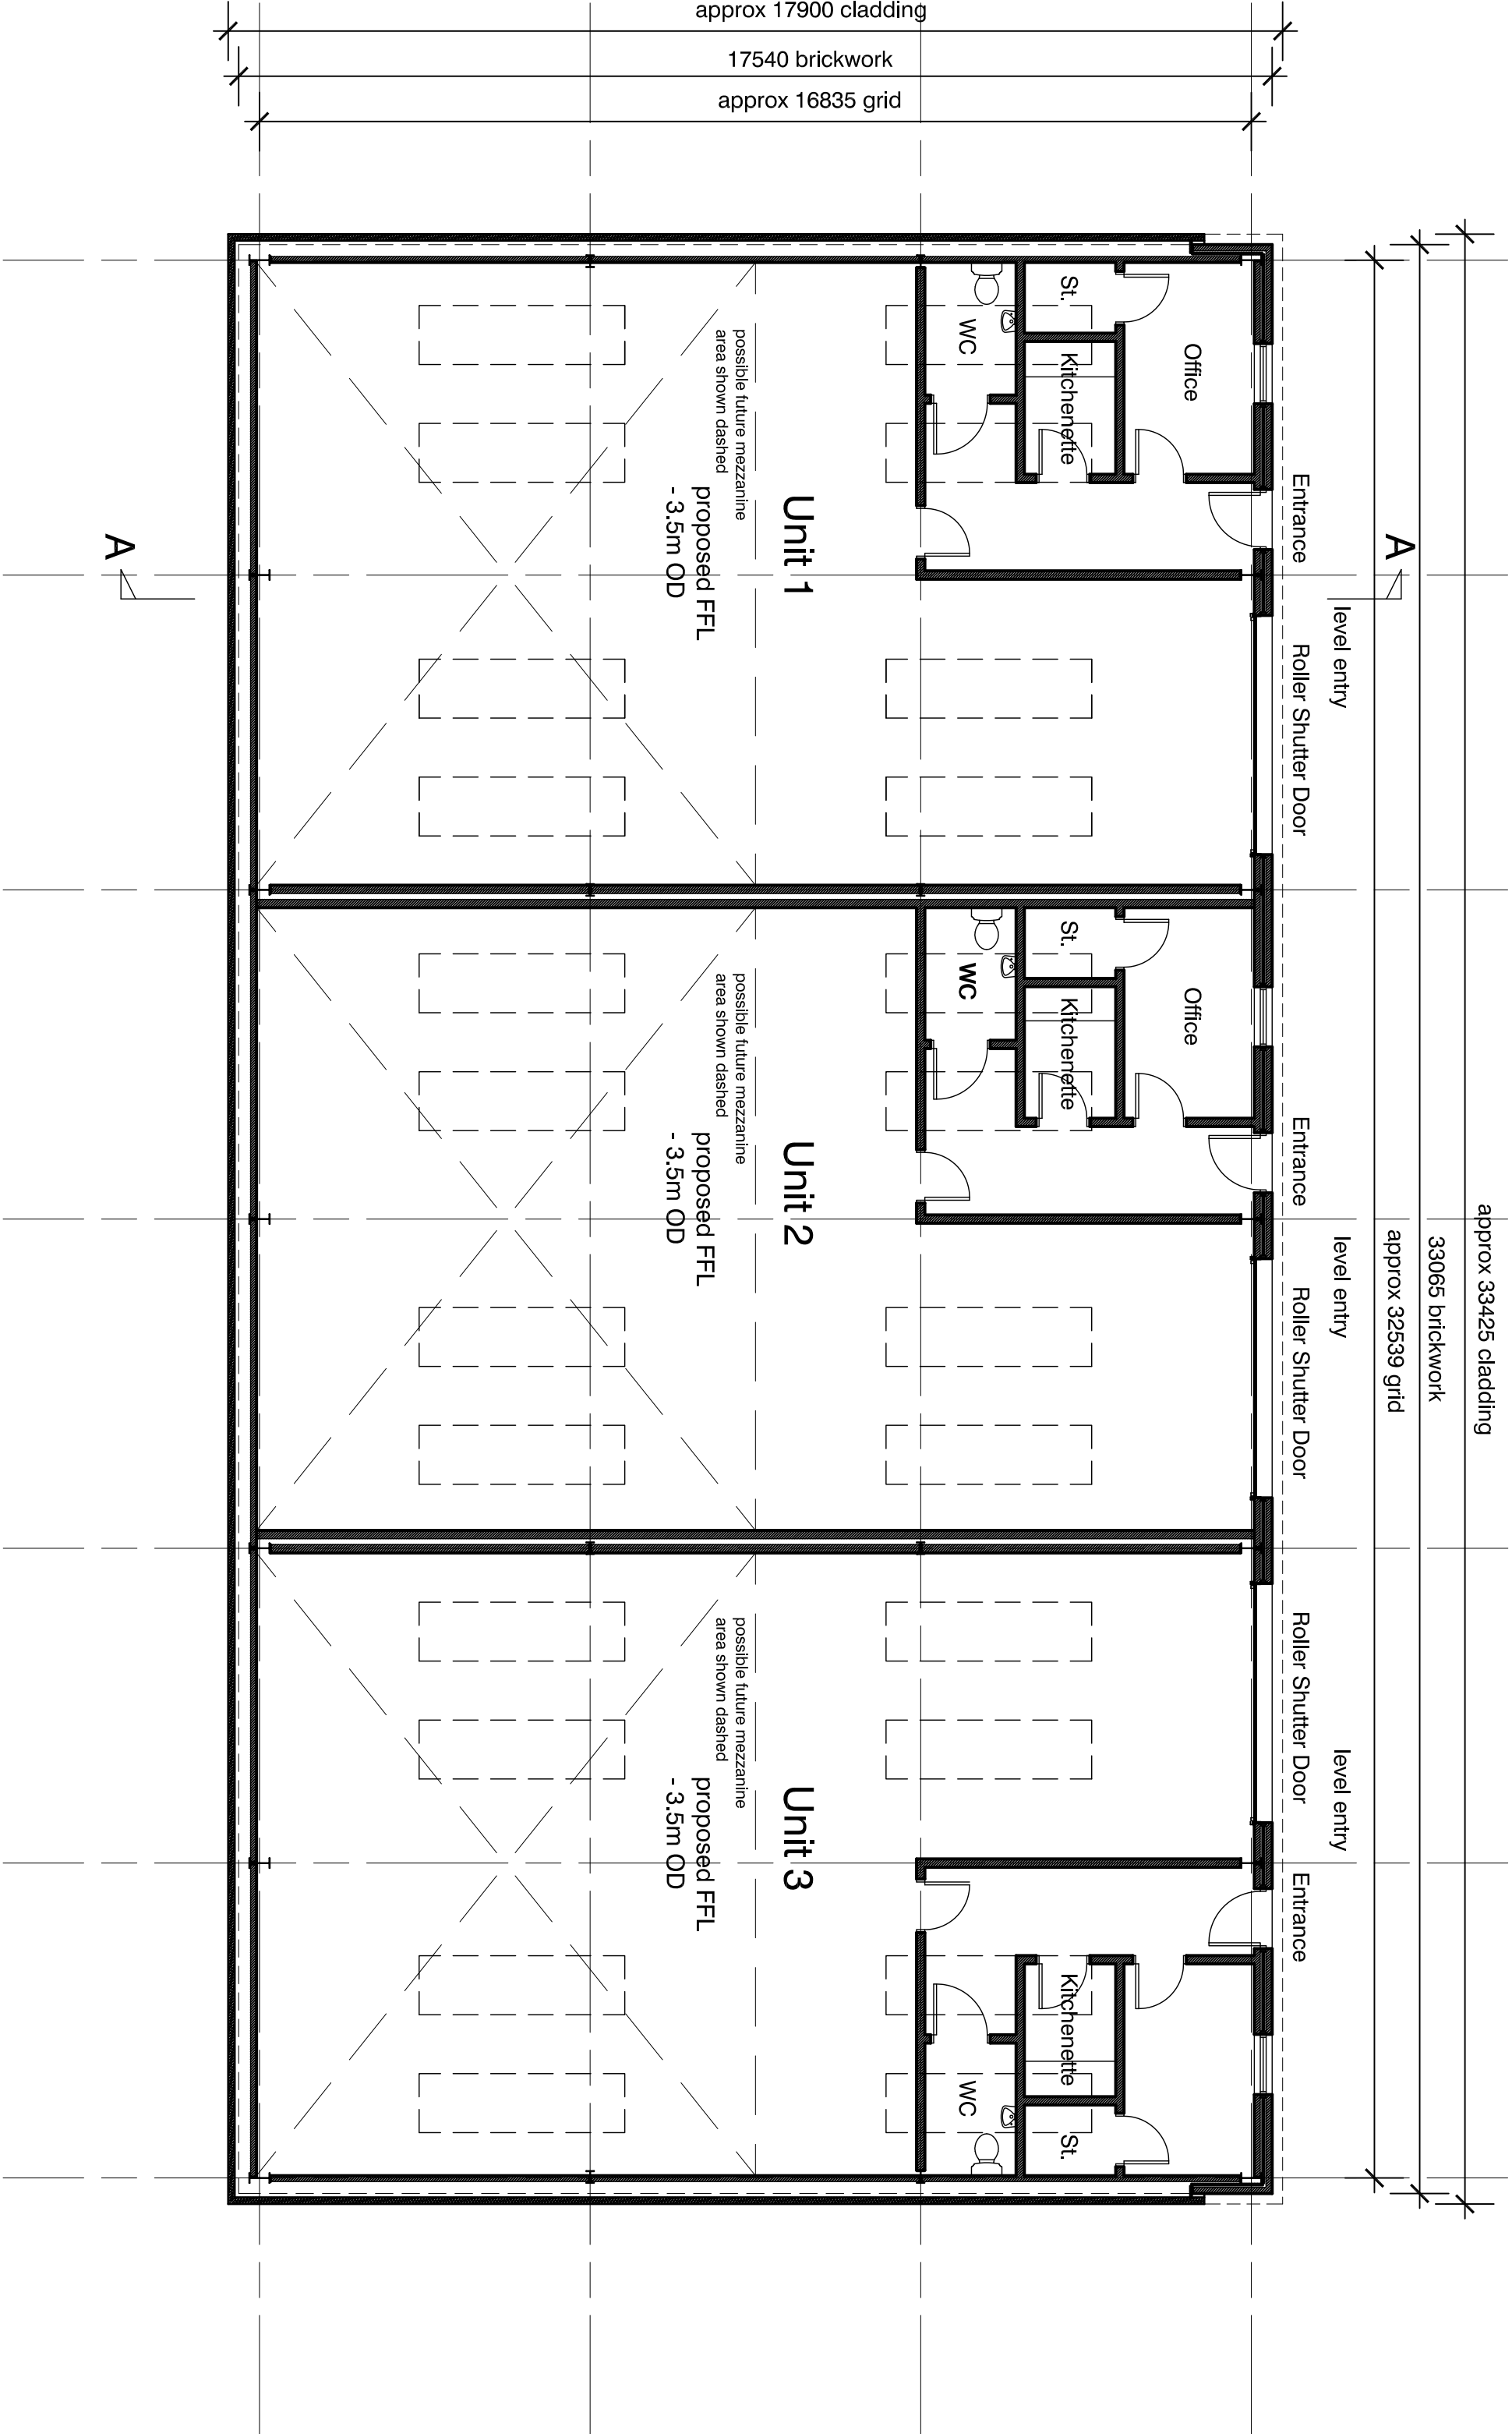


Floor Plan

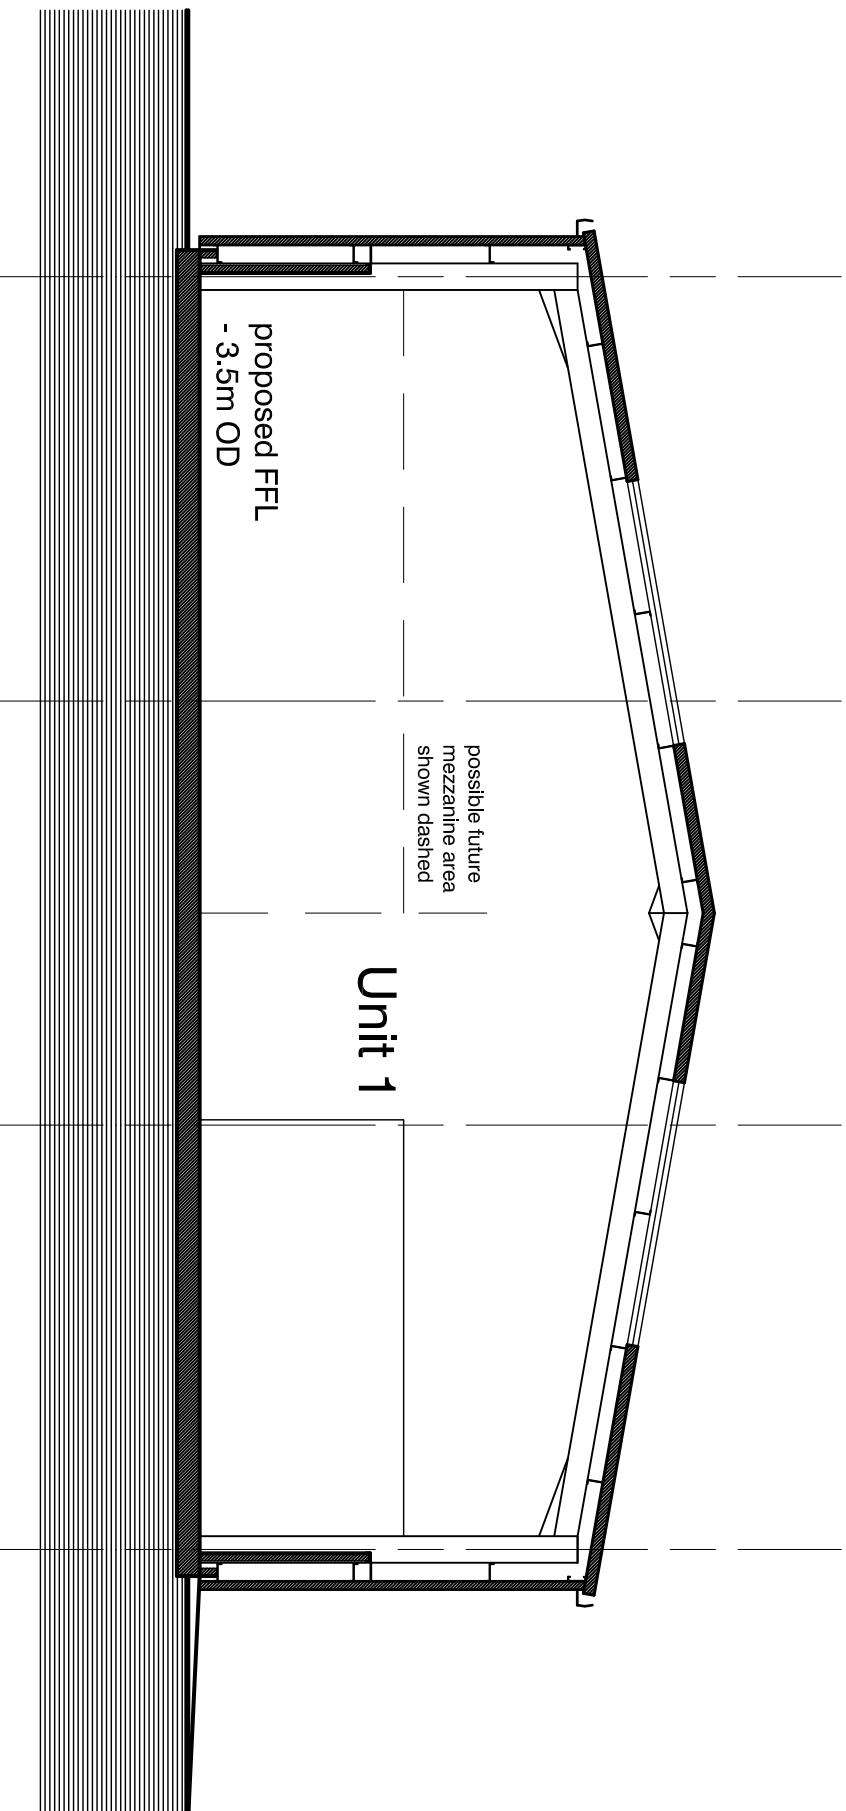

Typical Section

- Materials Schedule:-
- Walls - Brickwork - blue engineer brick
 - Walls - Profiled Vertical Cladding - Merlin Grey, with black flashings and trims
 - Roofs - Profiled Cladding - Goosewing Grey, with translucent panels
 - Windows - pcc aluminium - black
 - Doors - pcc aluminium - black
 - Roller Shutter Doors - metal - black
 - Rainwater Goods - metal - black
 - Canopy - pressed metal work - black

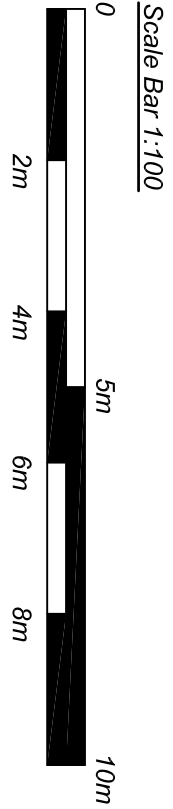

Planning

Proposed Industrial Units,
Stephenson Avenue, Pinchbeck,
Spalding for
AS Whitaker and Sons

Plan, Elevations & Typical Section - <i>proposed</i>		
1:100 @ A1	scale	January 2020
272 - W - 6a	drawing no.	

architecture • design • planning

The Studio, Woodmans Cottage, Swinfen Road,
Norton Diocese, Lincoln, LN6 8QH
t : 01522 869489 m : 07596 155945
e : evolutiondesign@btinternet.com w : evolutiondesigninfo