

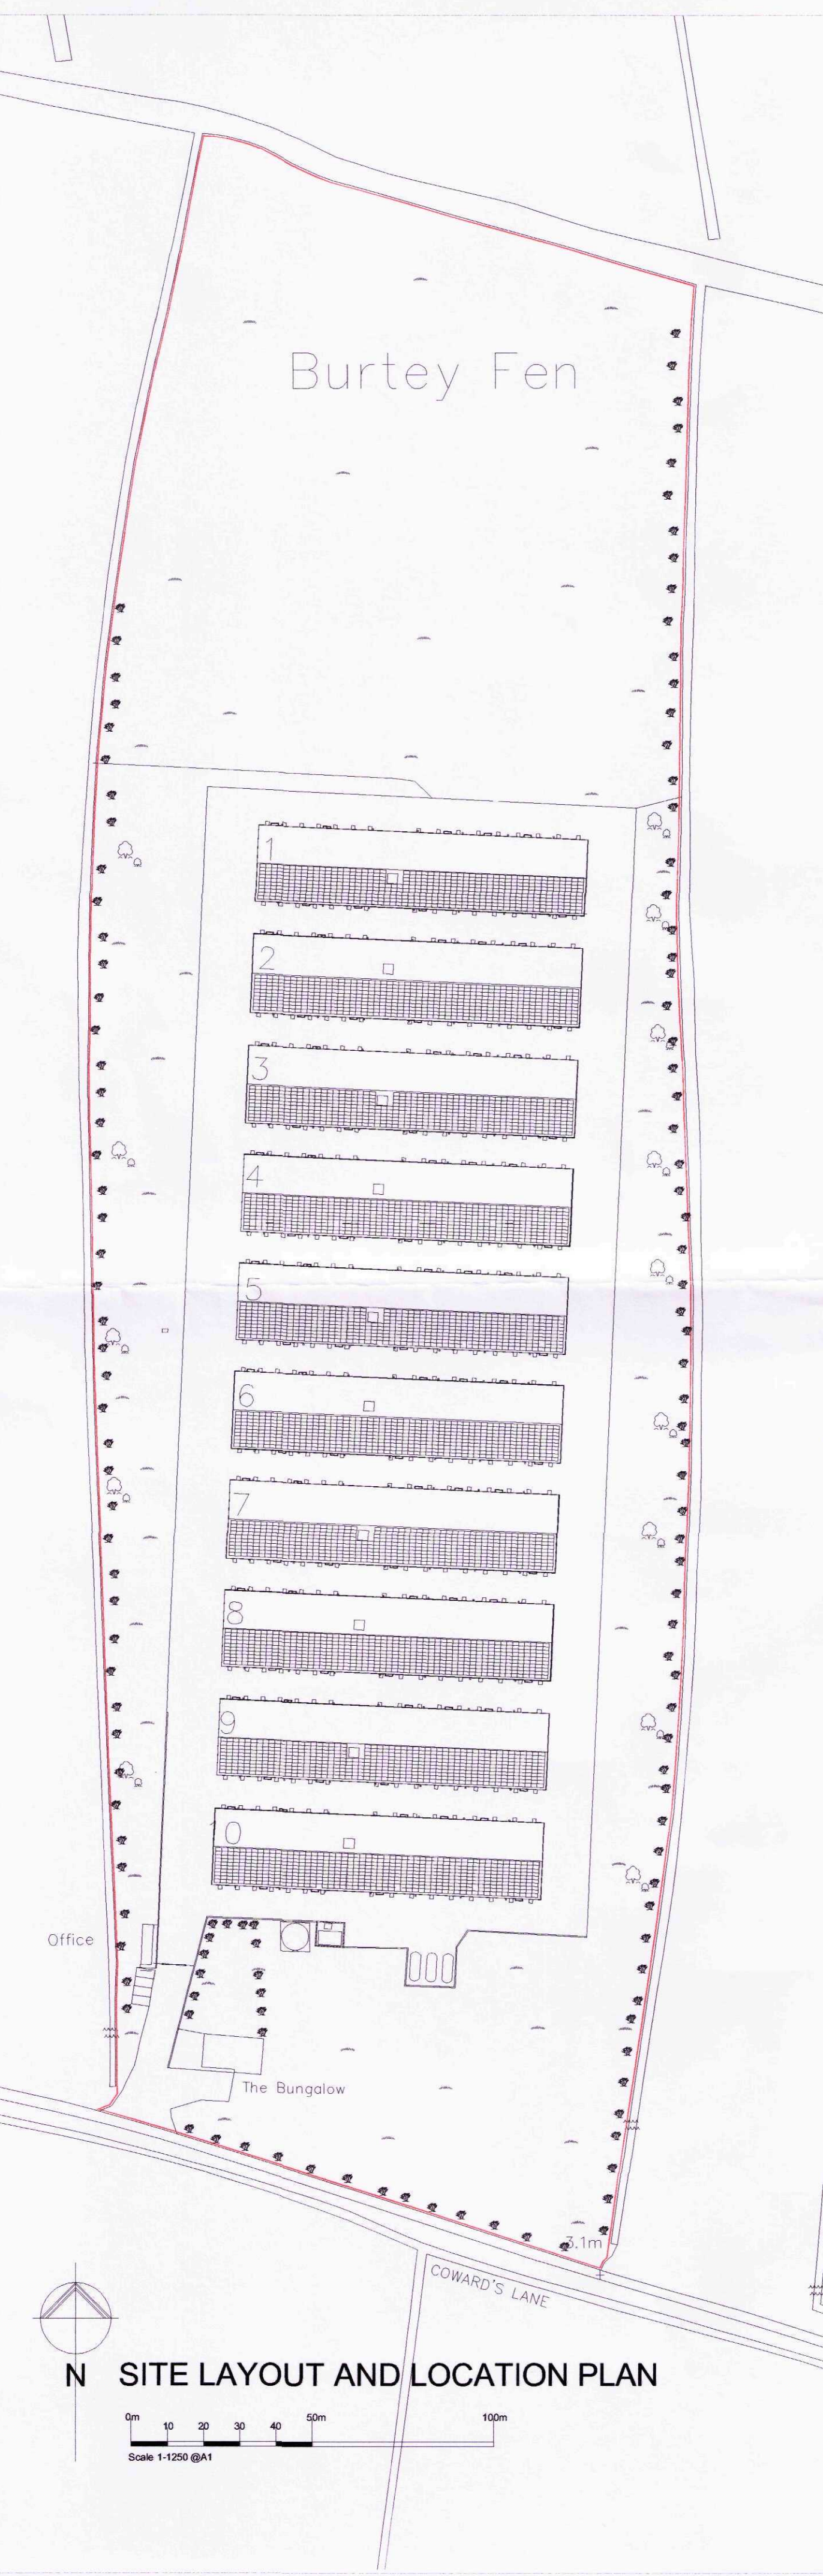



South Elevation

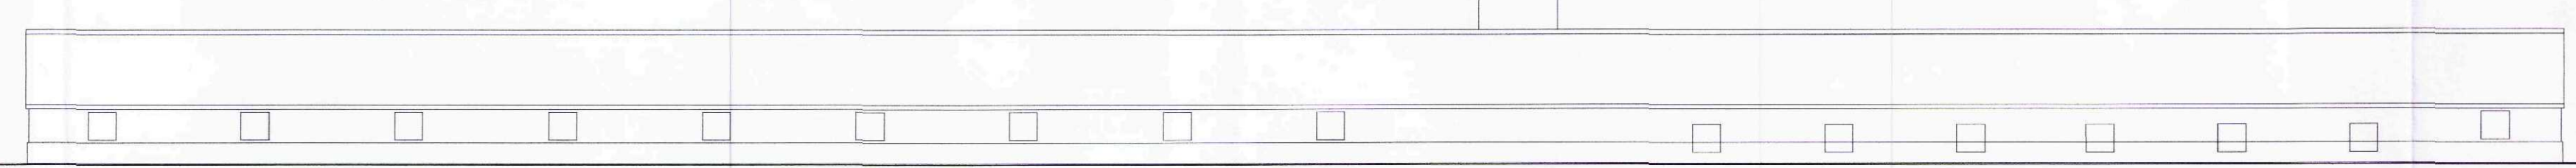


North Elevation

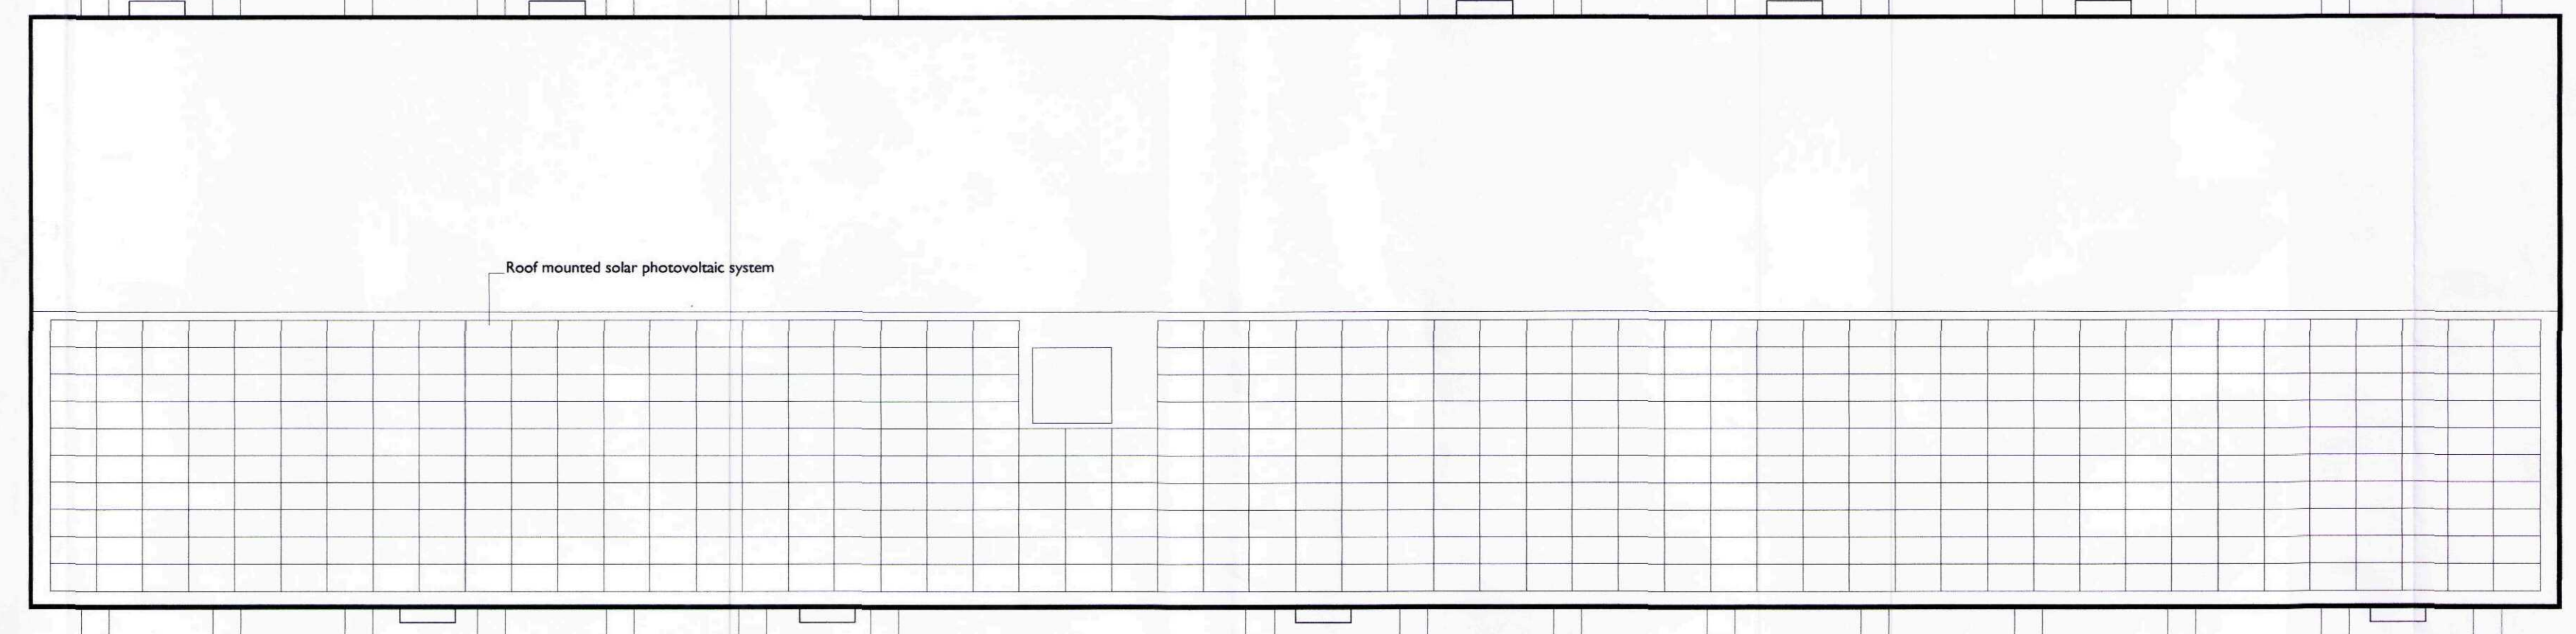


Roof Plan
UNITS 1, 3, 7 & 9

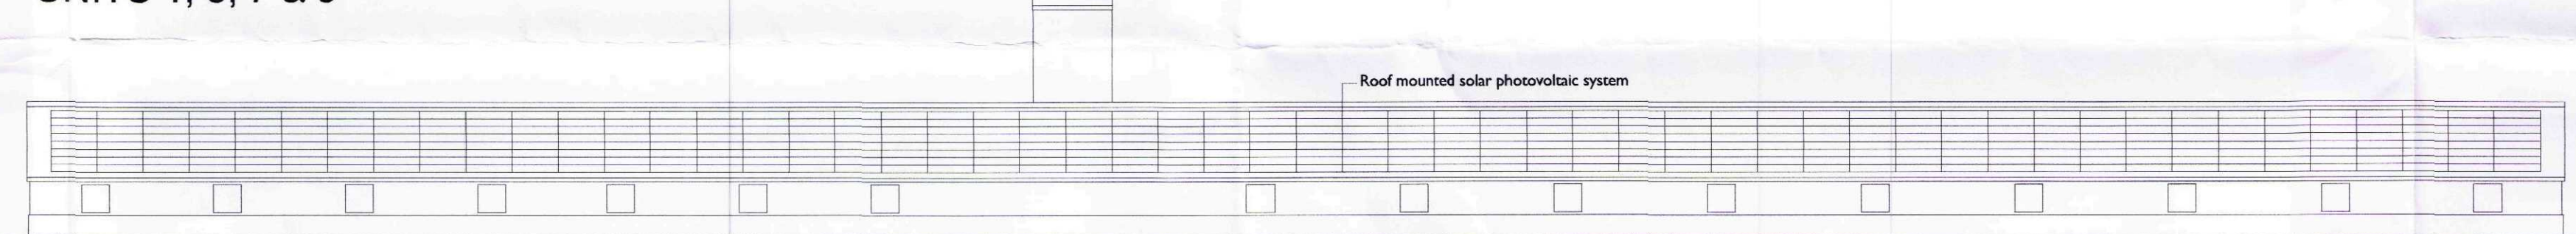


South Elevation

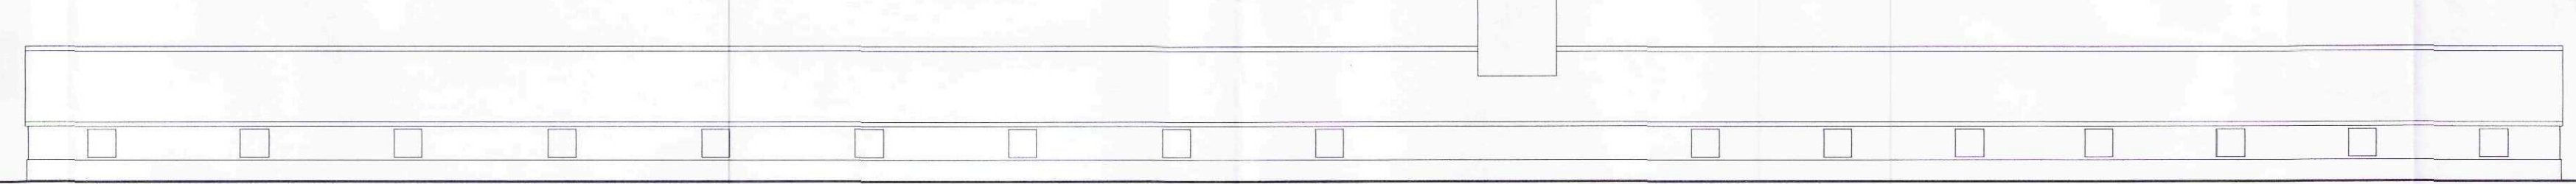


North Elevation

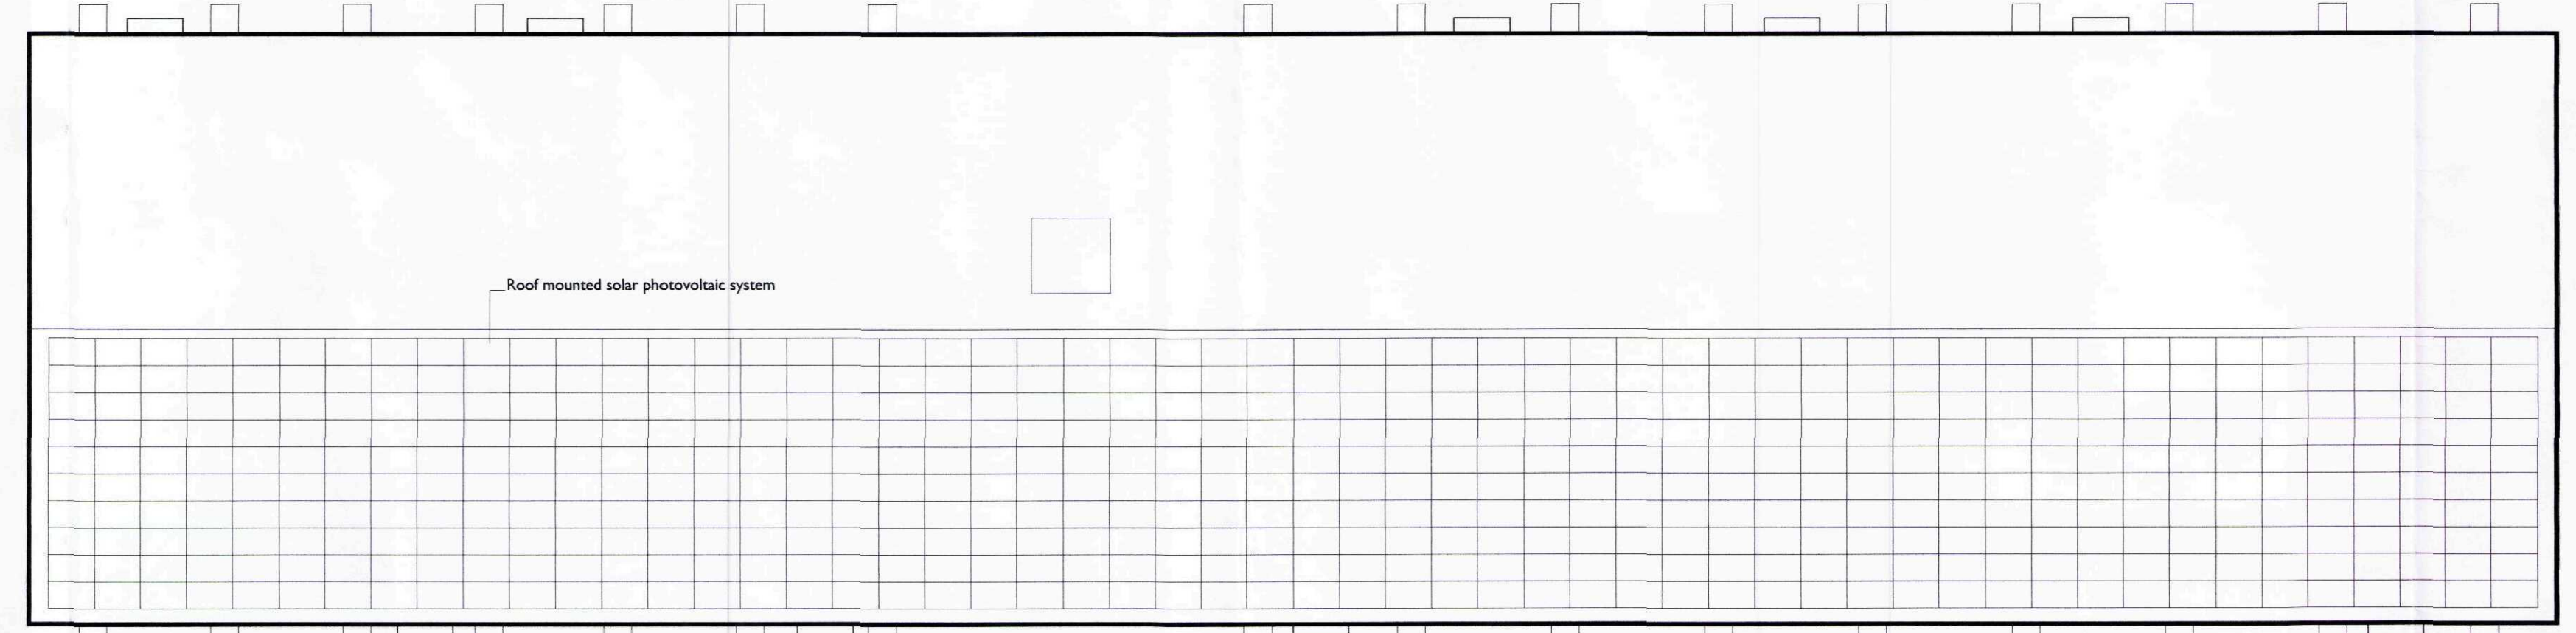

Roof Plan
UNITS 2, 4, 6, 8 & 10

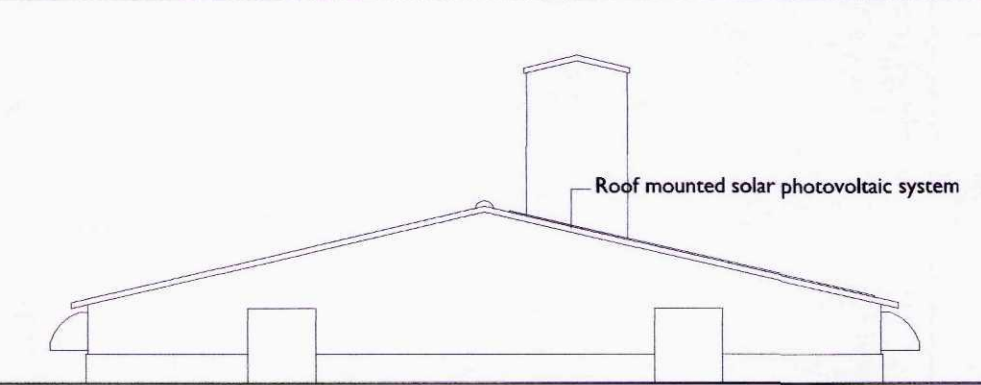


West Elevation

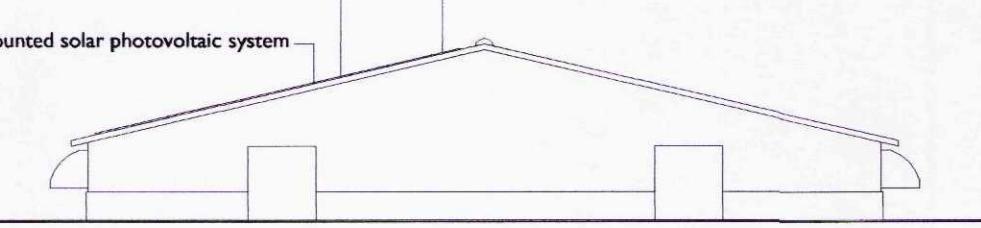


East Elevation

NOTE: Layout of solar photovoltaic panels to be confirmed by Azur Solar detailed design.

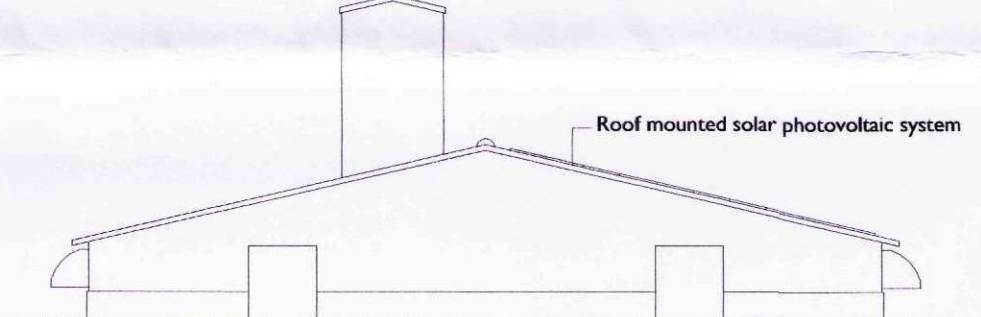


West Elevation

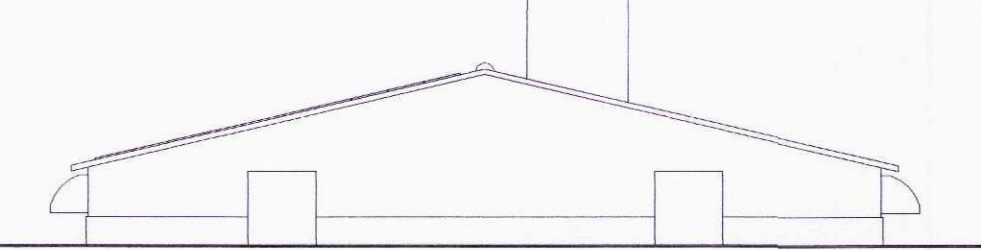

East Elevation

NOTE: Layout of solar photovoltaic panels to be confirmed by Azur Solar detailed design.

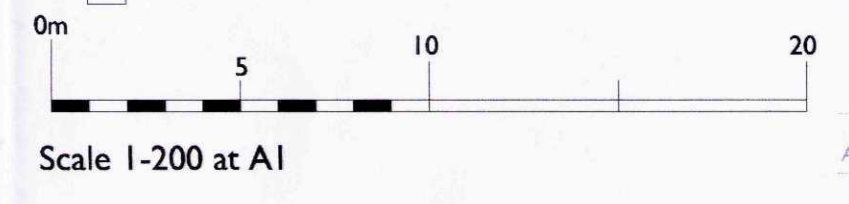

Ref: 11-1030
27 MAY 2011
Planning & Development
SHDC

Detail Planning

URBAN PULSE architects

PROJECT
Roof Mounted Solar Photovoltaic System
Bernard Matthews, Cowards Lane
Pinchbeck, Lincs
for Azur Solar Systems Ltd

Project type: Drawing classification: Work stage:

DRAWING TITLE
Site Layout /Location Plan
Units 1 -10
Plans and Elevations

azur solar

SCALE	SHEET SIZE	SHEET NO.	DRAWN	CHKD	DATE	CAD FILE
As stated	A1	1 of 1			16.05.11	

DRAWING NUMBER
11-1033-PIN01

Unit 17, Vicarage Farm, Winchester Road, Fair Oak, Hampshire, SO50 7HD
T: 023 8069 7010 F: 023 8060 2756
E: enquiries@urbanpulsearchitects.co.uk W: urbanpulsearchitects.co.uk

IF IN DOUBT ASK FOR CONFIRMATION.