
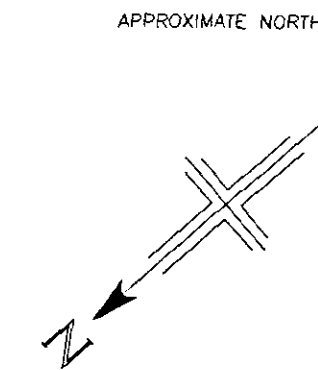
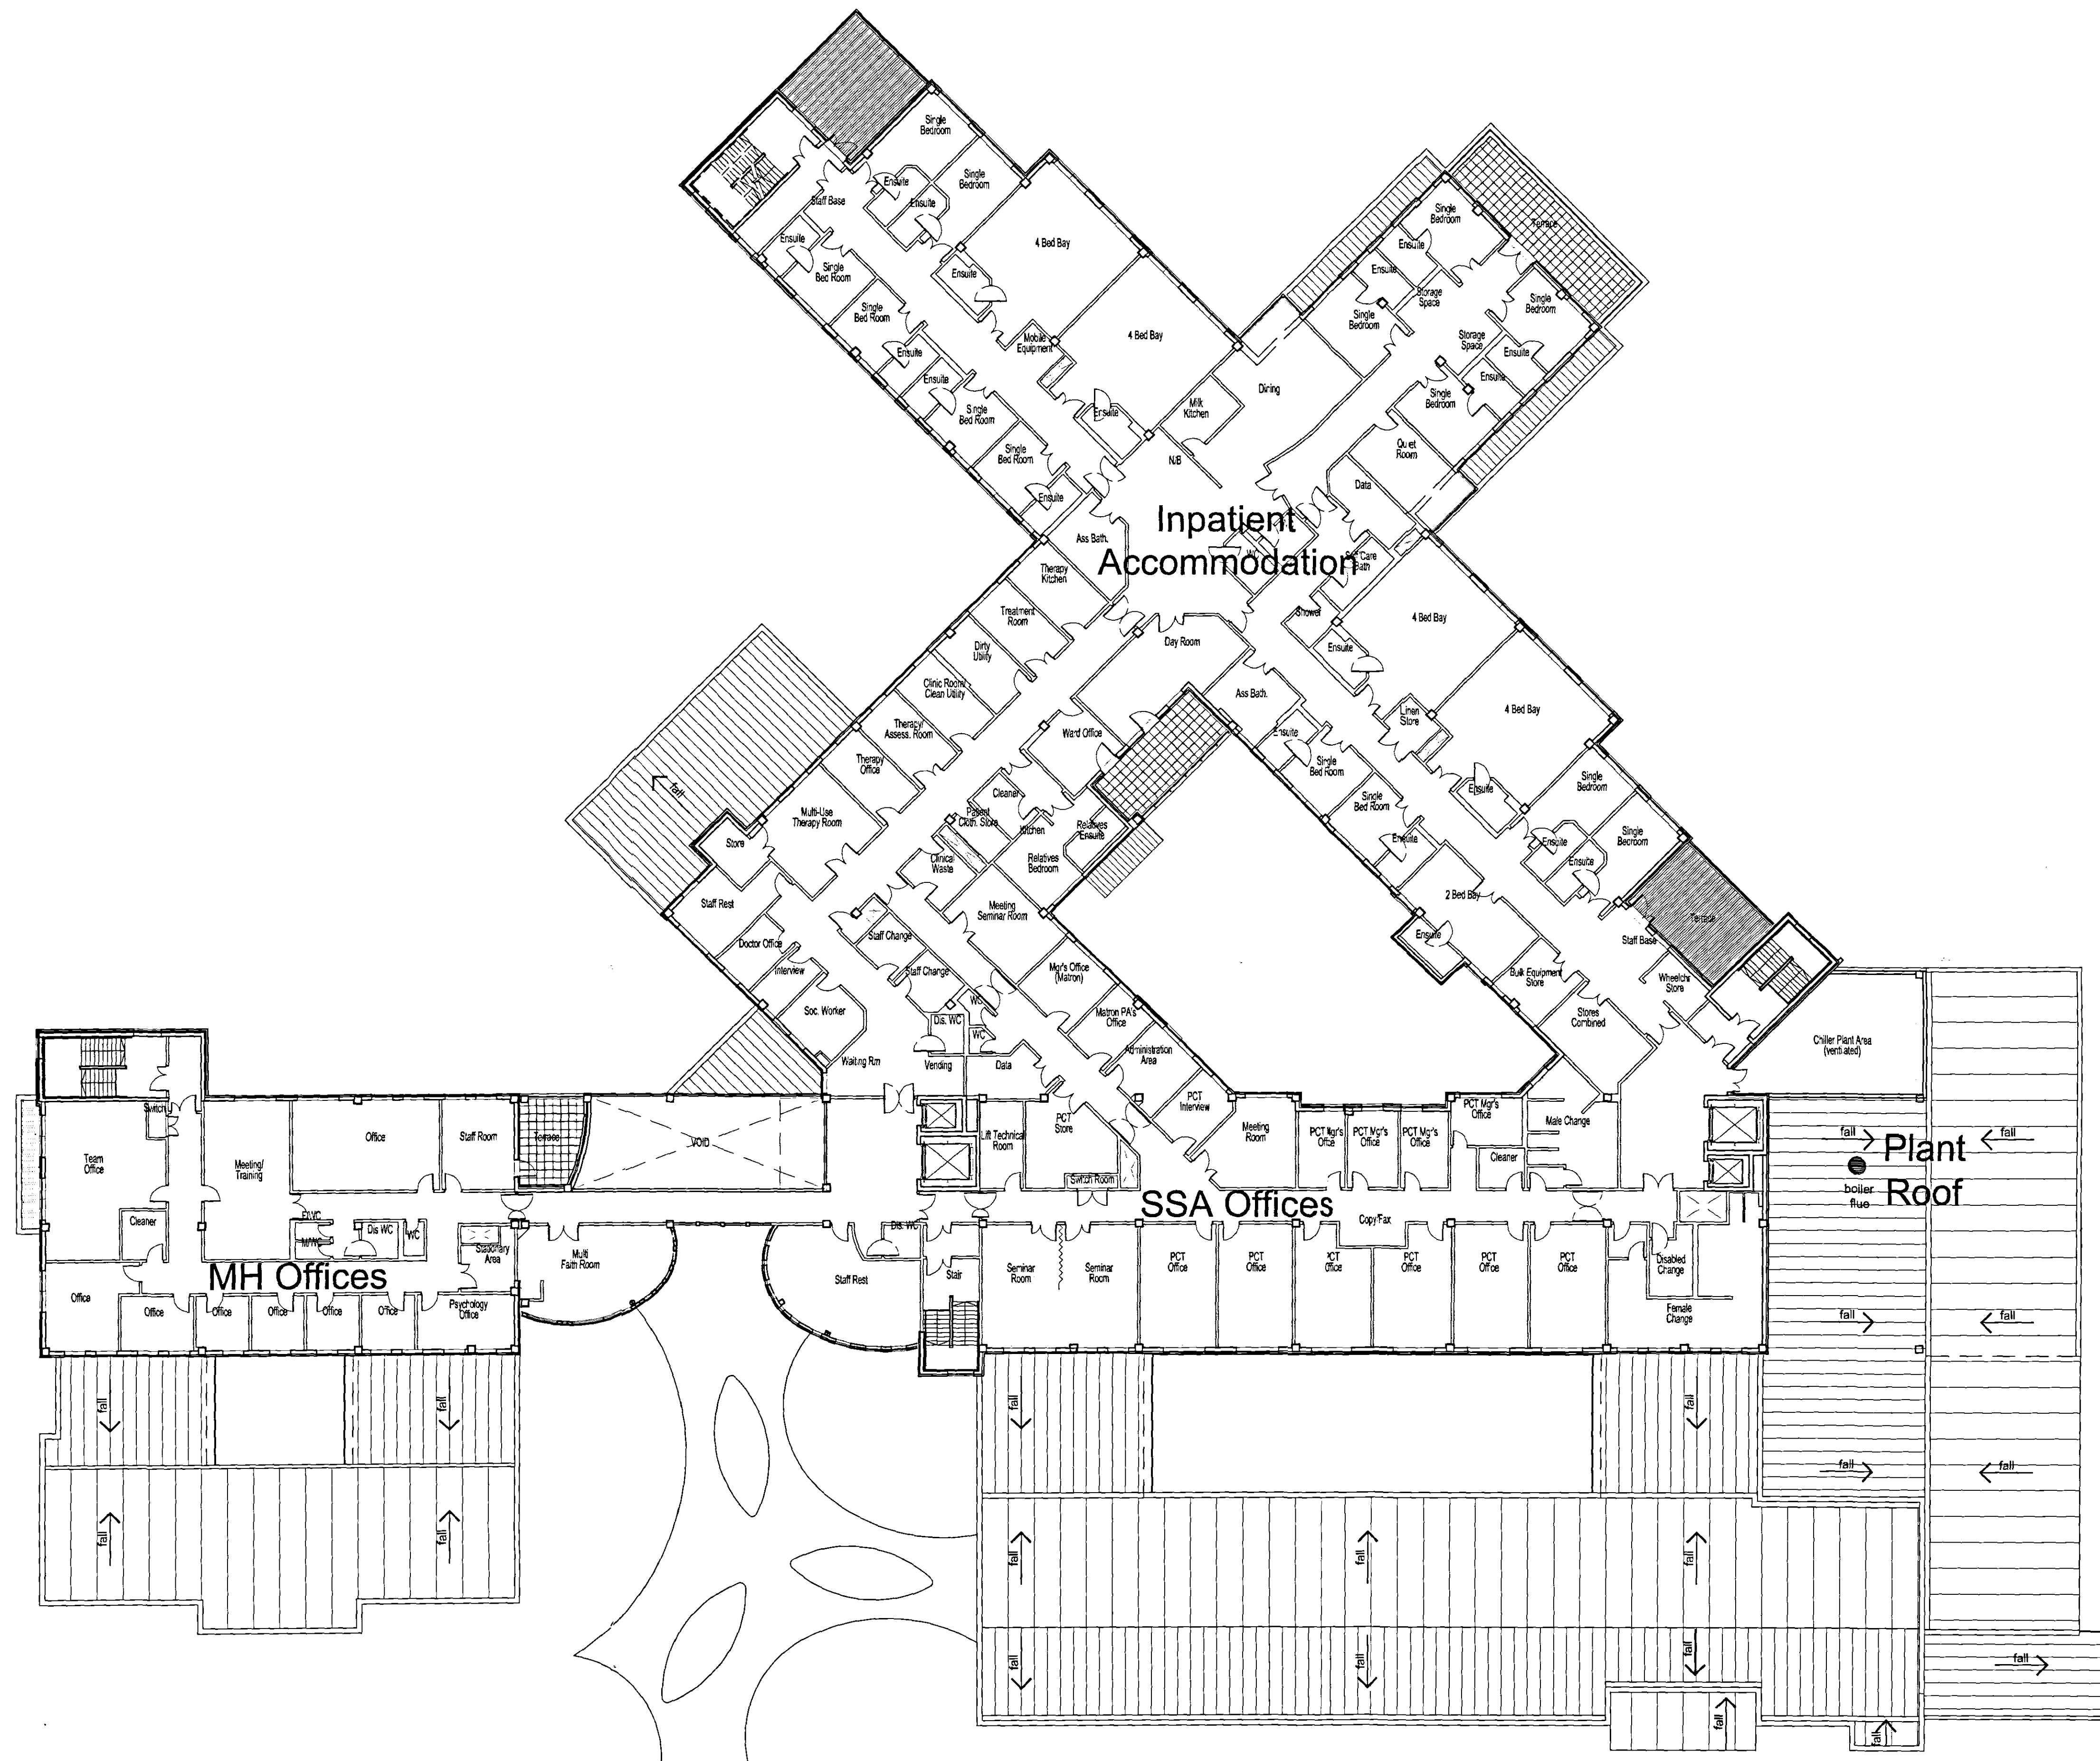
 
 
 


 

LEGEND	Area as Drawn (sq metres)
 Inpatient Ward (tbc)	1653.41
 SSA - Offices	708.40
 Mental Health - Offices	384.60
 Communication	49.48
 Vertical Communication	245.44
Total Area	3041.33
 Plant Area (WGI/DSSR meet.)	63.35
 Multi Faith Room	43.32
GIA	3148.10

SOUTH HOLLAND PROPOSAL

PLANNING APPLICATION

Arden Partnership

WATKINS GRAY INTERNATIONAL LLP
ARCHITECTS PLANNERS INTERIOR DESIGNERS
Colechurch House 1 London Bridge Walk LONDON SE1 3SE
telephone 020 7940 8400 fax 020 7940 8444
Email mail@wgi.co.uk



project SOUTH HOLLAND
COMMUNITY HOSPITAL
drawing FIRST FLOOR PLAN

date 2006-08-31 scale 1:200@A1
no. 104030/03/P101_rev.1