




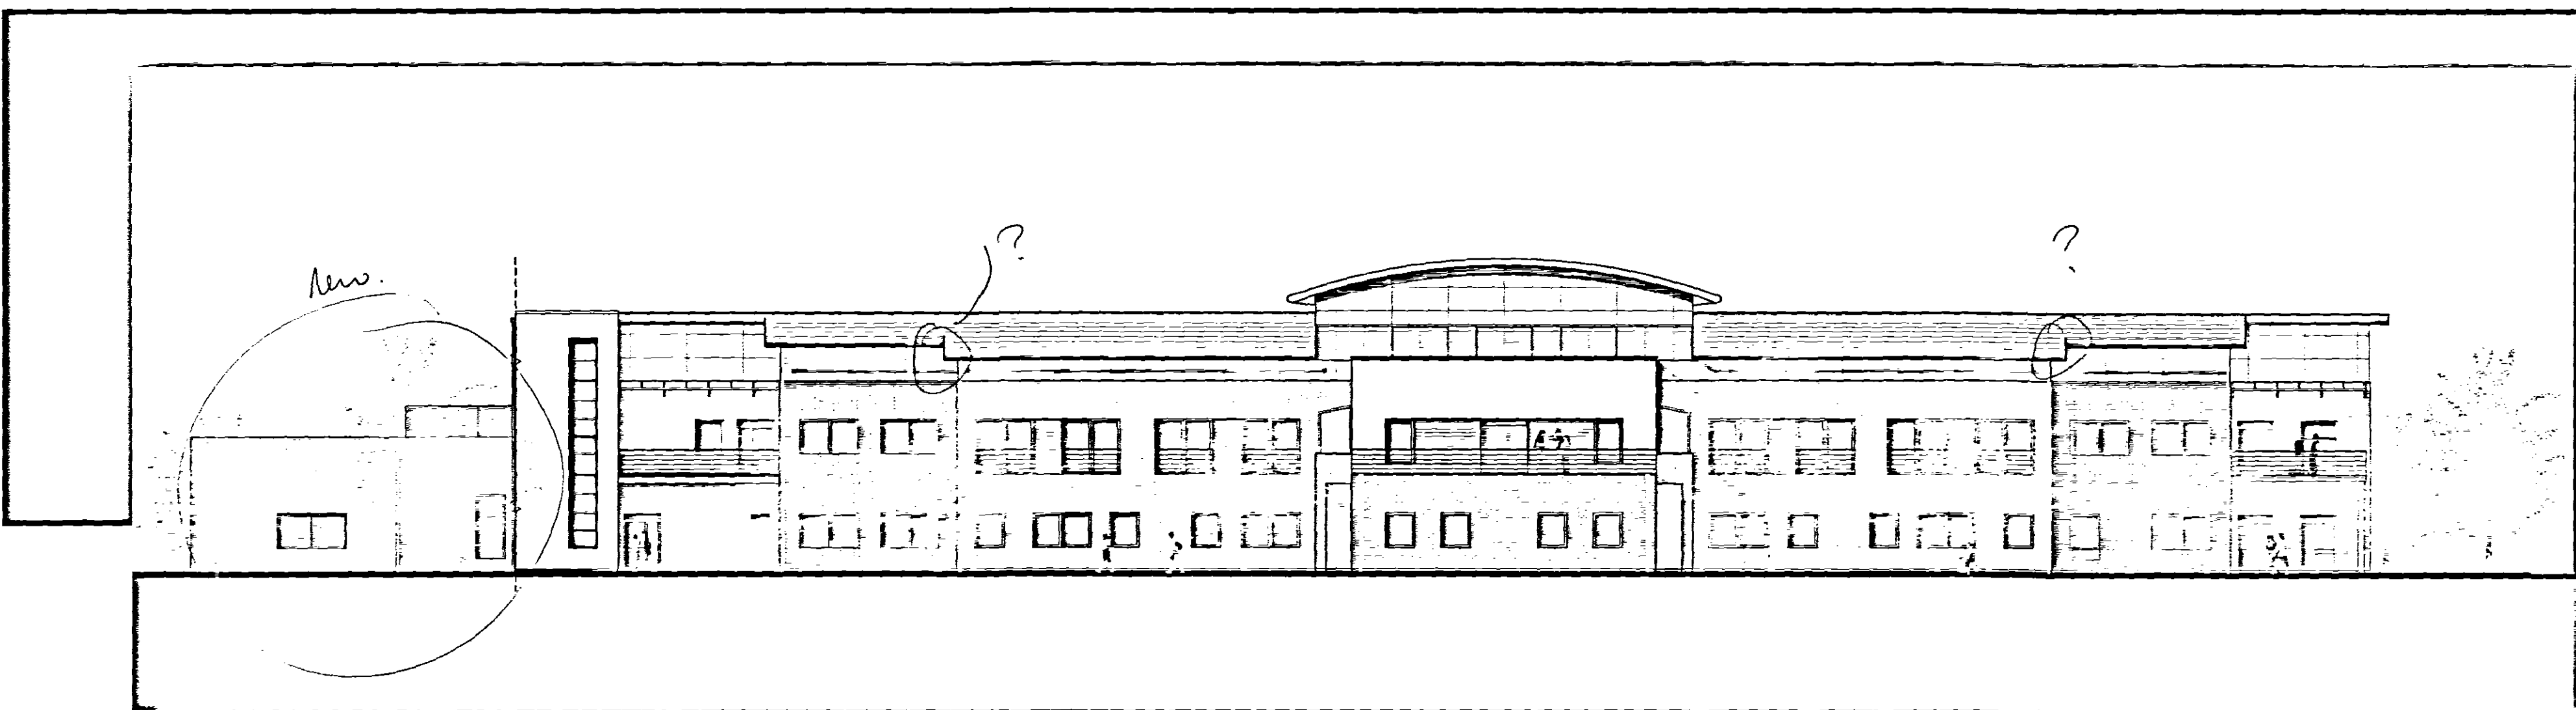


SOUTH ELEVATION

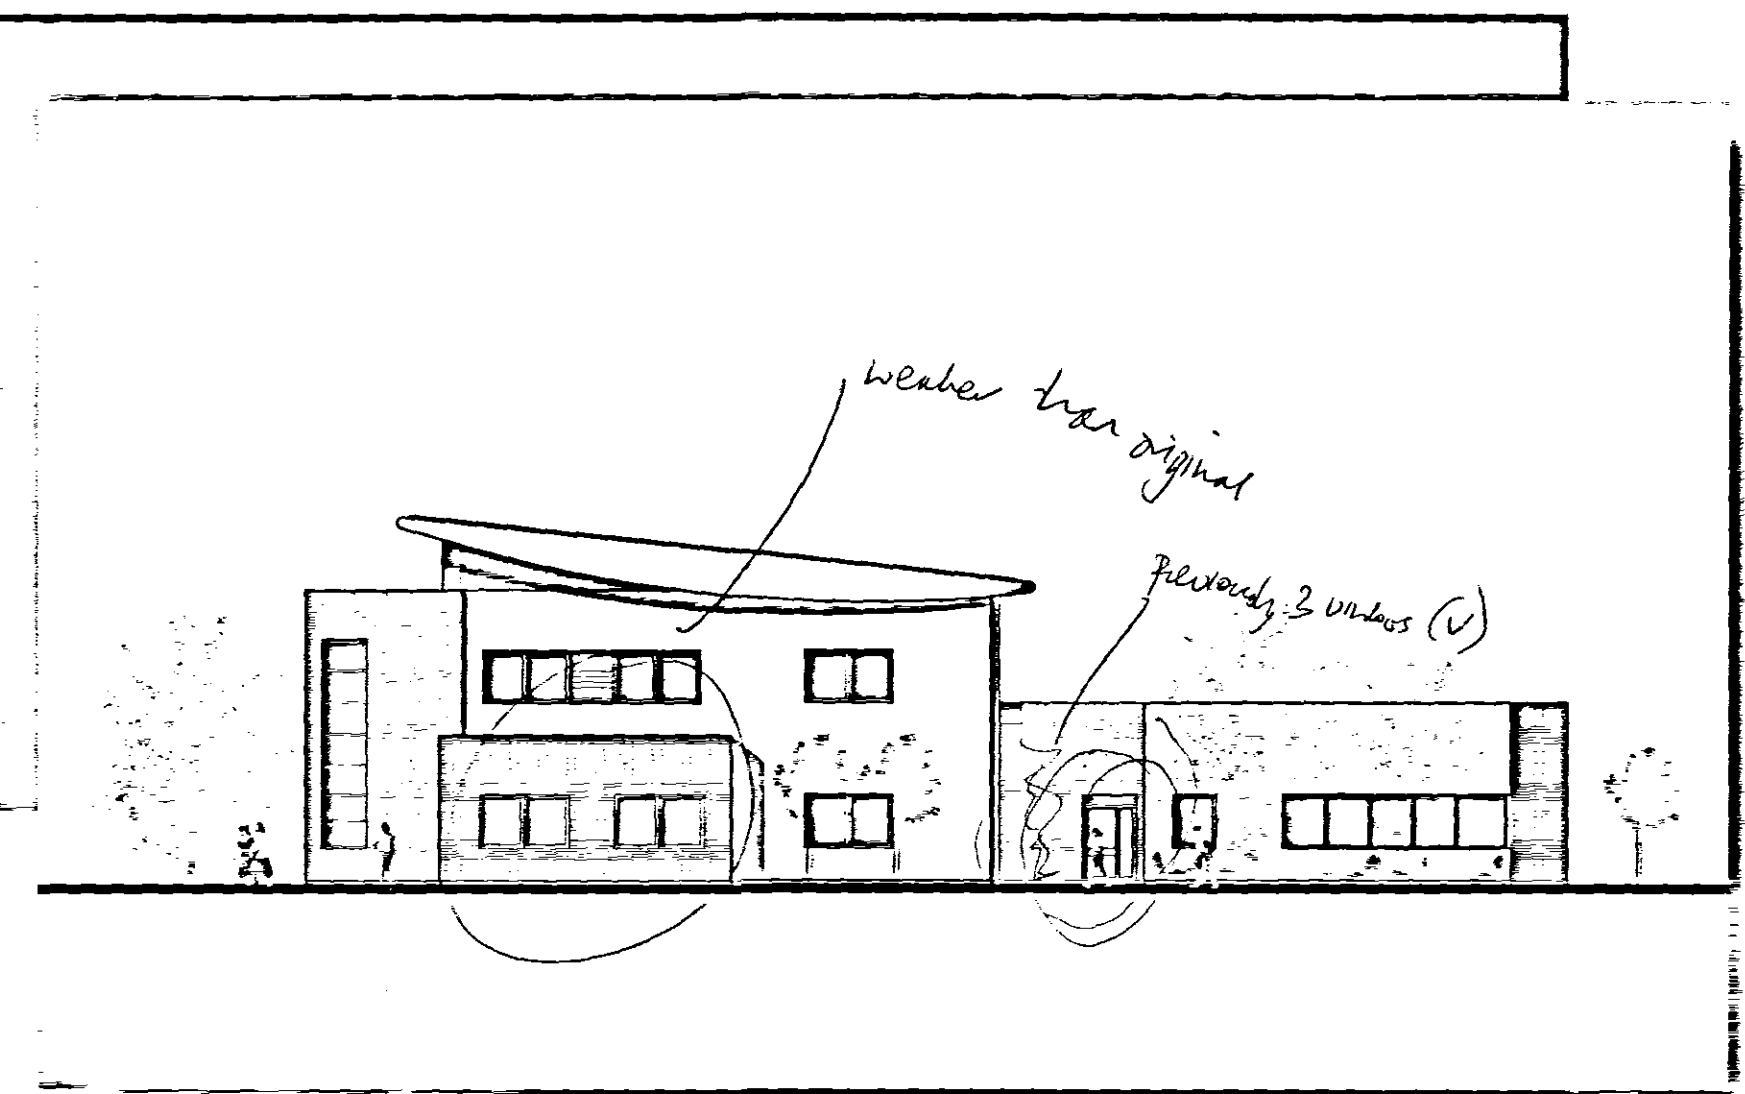


NORTH-EAST ELEVATION

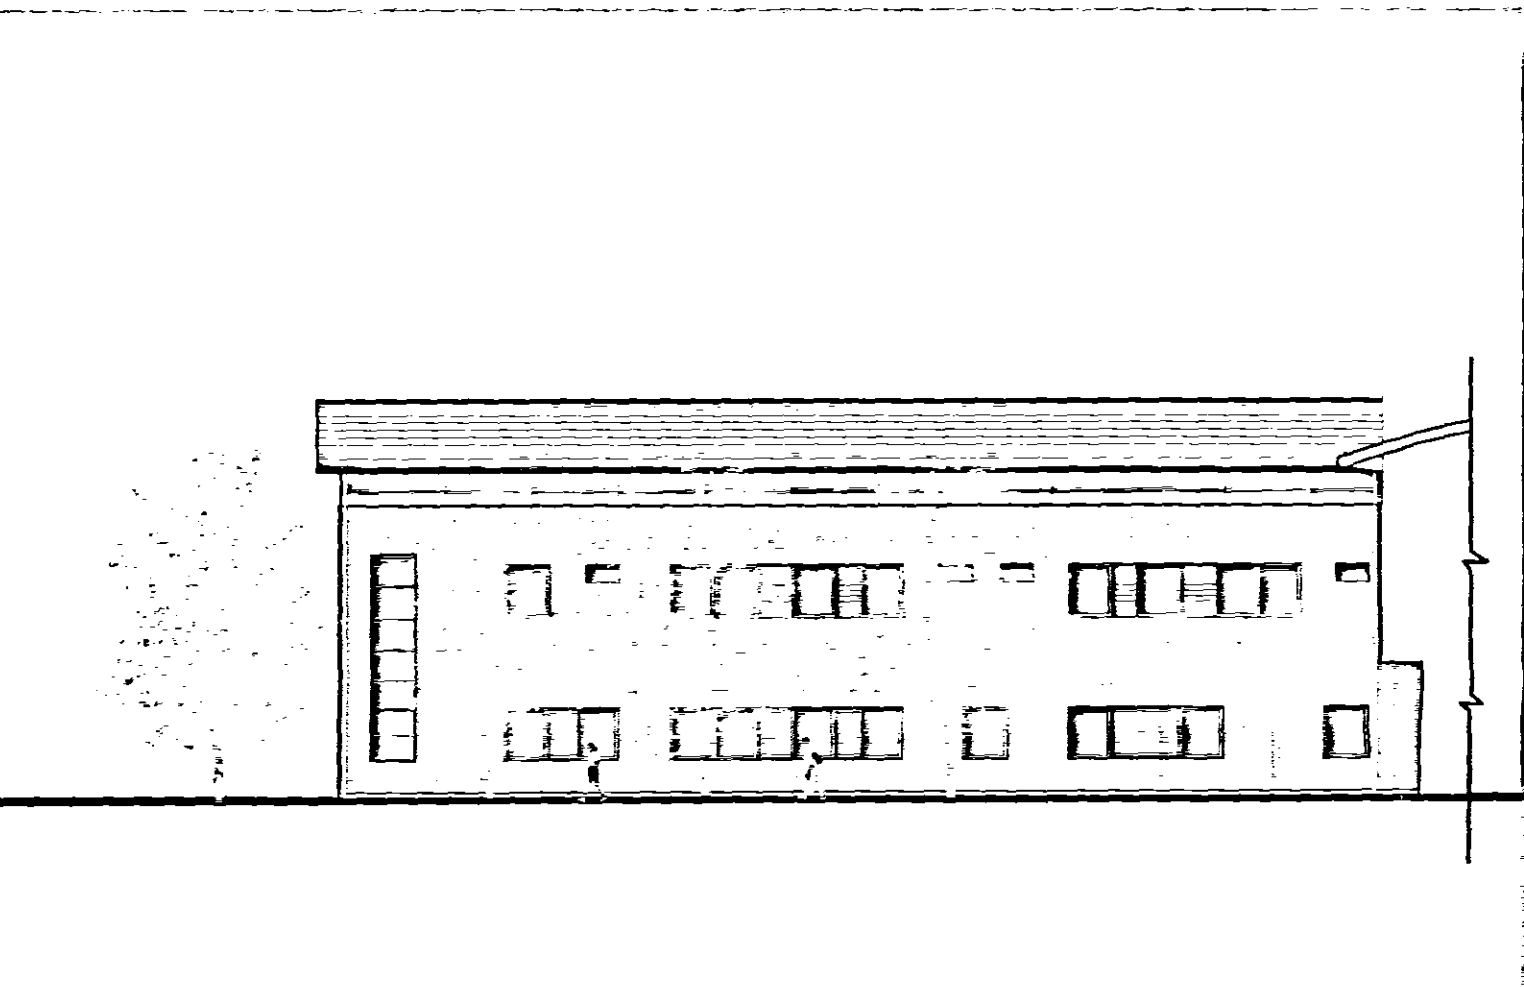


NORTH SIDE ELEVATION

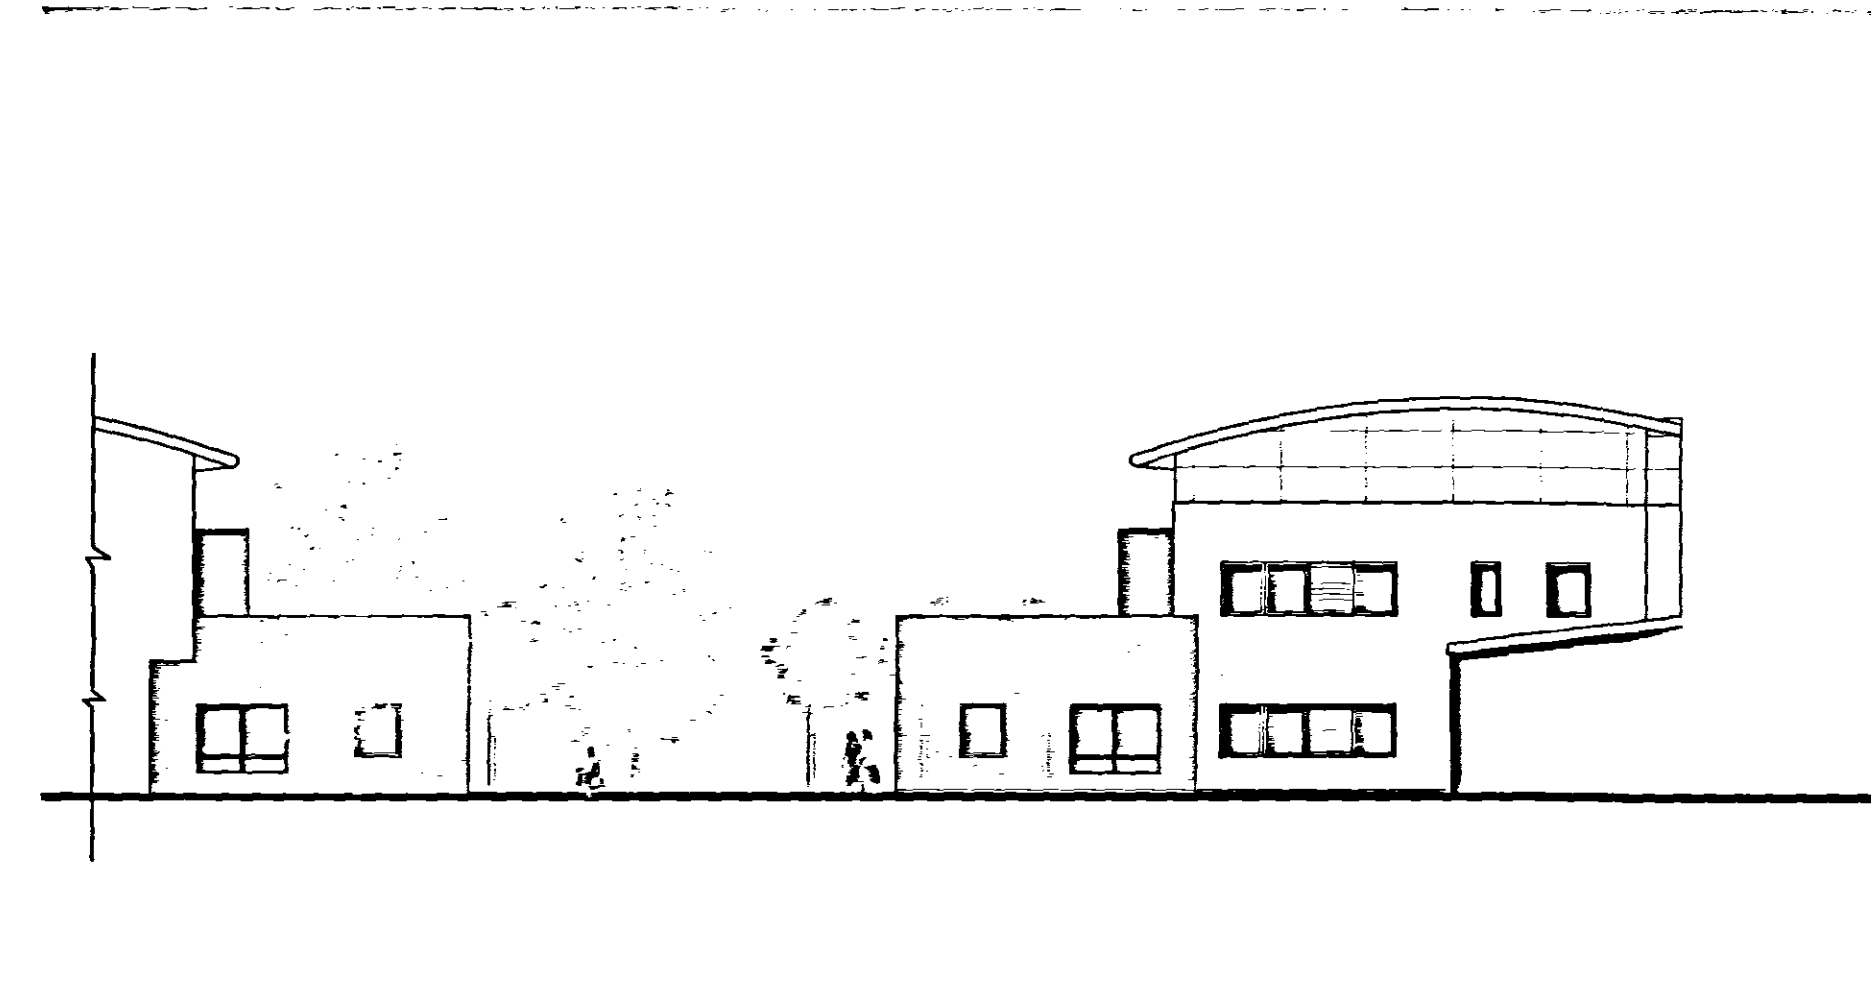


SOUTH SIDE ELEVATION

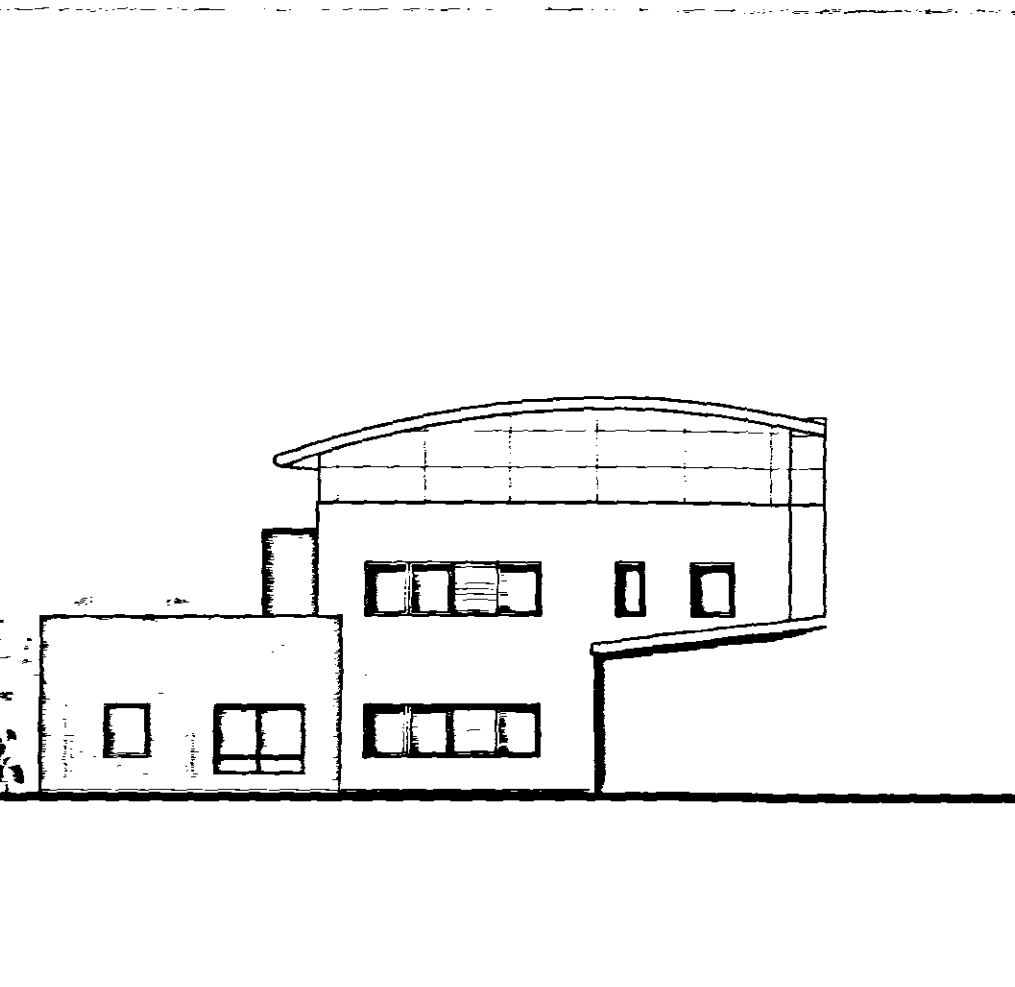

NORTH SIDE ELEVATION

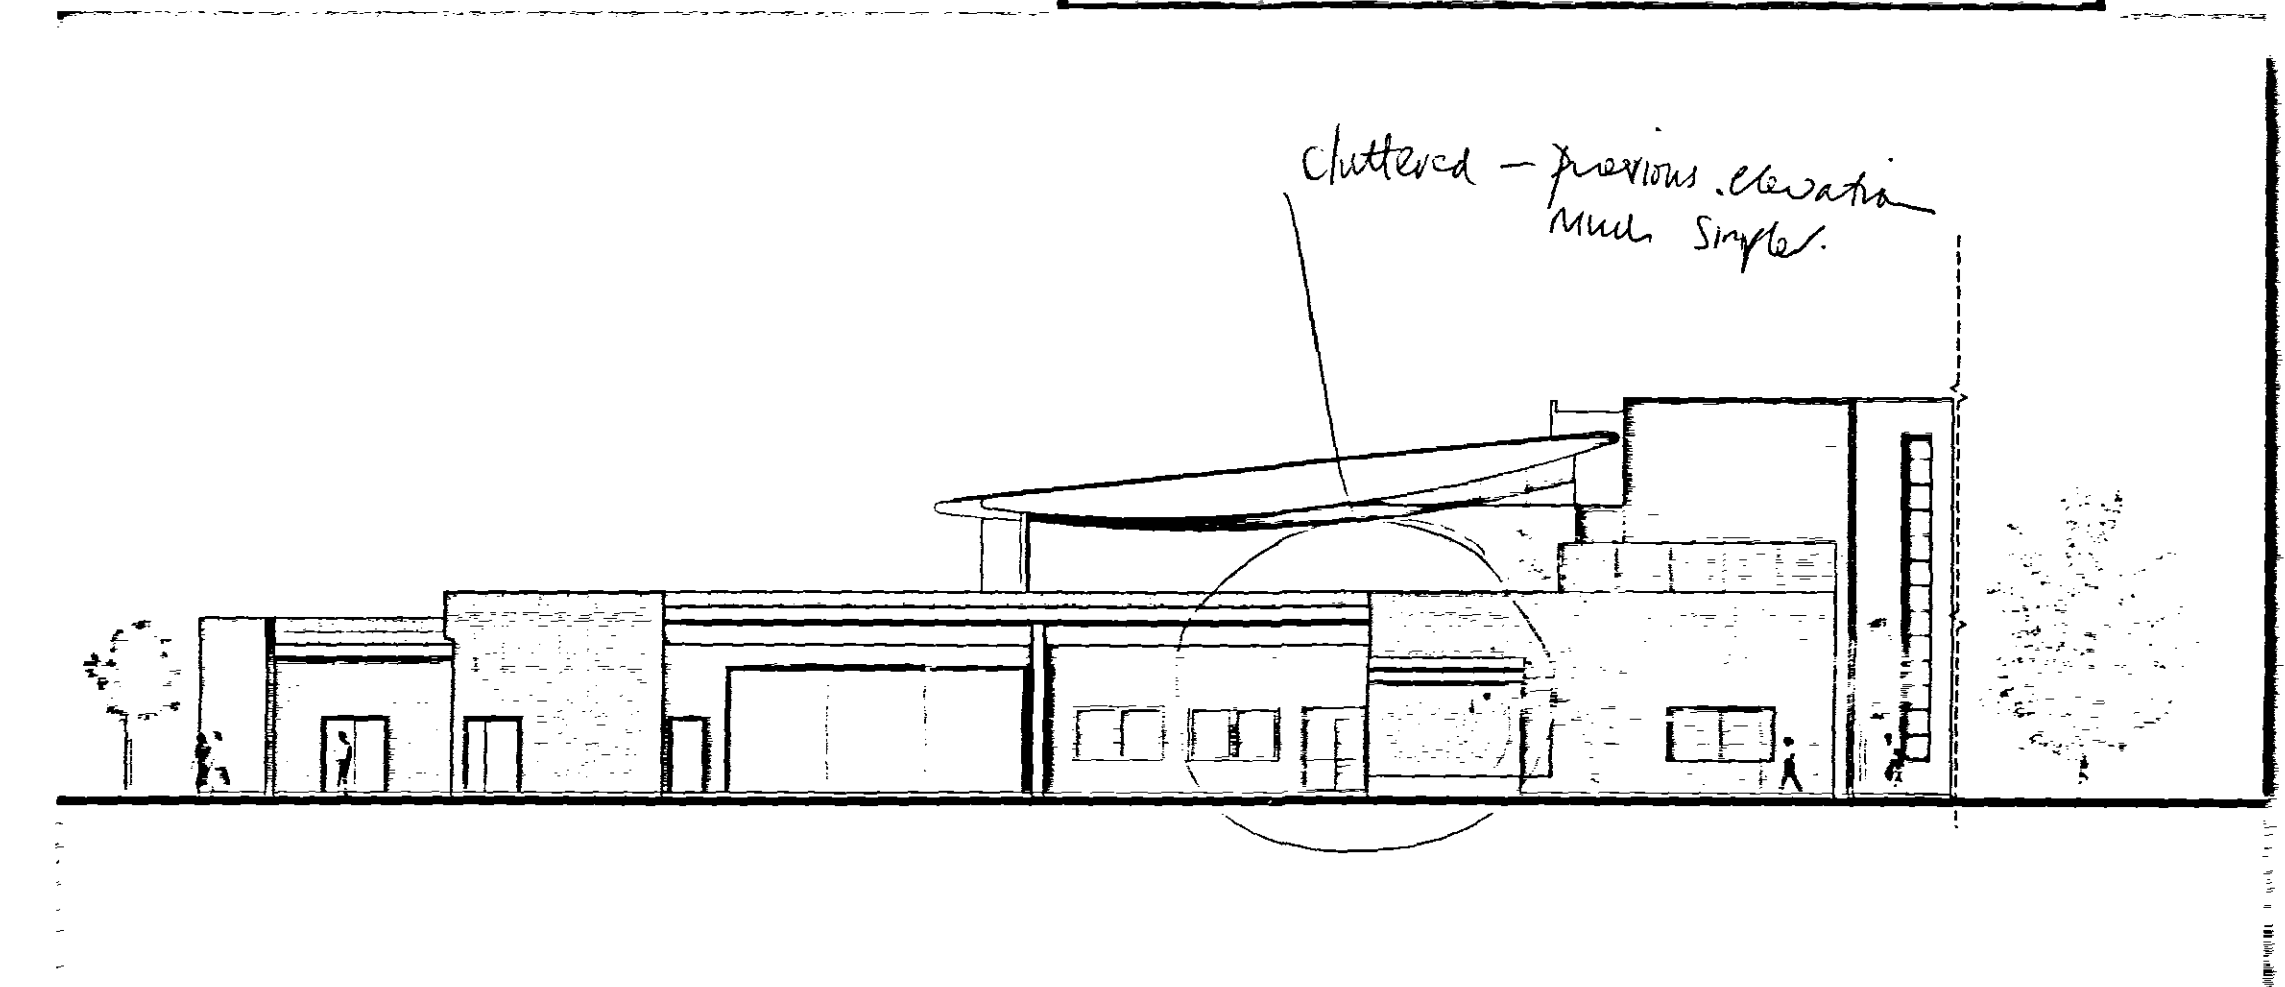

SOUTH-WEST ELEVATION

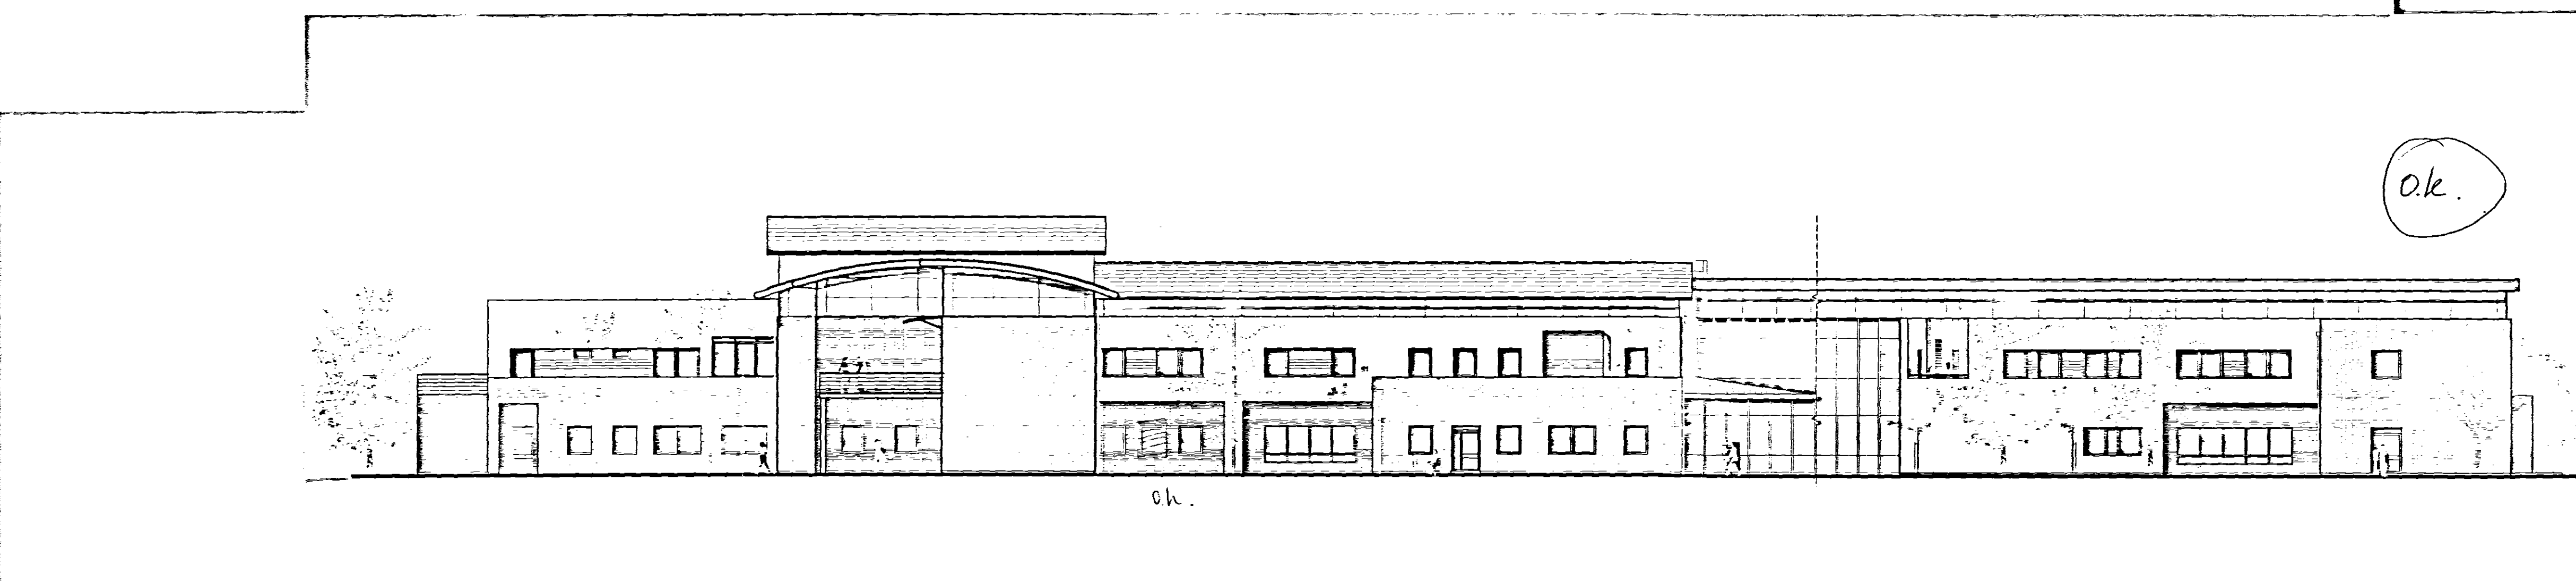

EAST AND SOUTH EAST ELEVATION

SOUTH HOLLAND PROPOSAL

PLANNING APPLICATION

Arden Partnership

WATKINS GRAY INTERNATIONAL LLP
ARCHITECTS PLANNERS INTERIOR DESIGNERS
Colechurch House 1 London Bridge Walk LONDON SE1 2SX
Telephone 020 7940 8400 Fax 020 7940 8444
Email mail@wgi.co.uk

WGI

project SOUTH HOLLAND
COMMUNITY HOSPITAL
drawing SIDE ELEVATIONS

date 2006-08-31 scale 1:200@A1
no. 104030/03/P201 rev1