




SOUTH HOLLAND PROPOSAL
PLANNING APPLICATION

Arden Partnership

WATKINS GRAY INTERNATIONAL LLP
ARCHITECTS PLANNERS INTERIOR DESIGNERS
Chichester House 1 London Bridge Walk LONDON SE1 2SE
Telephone 020 7940 8400 Fax 020 7940 8444
Email mail@wgi.co.uk

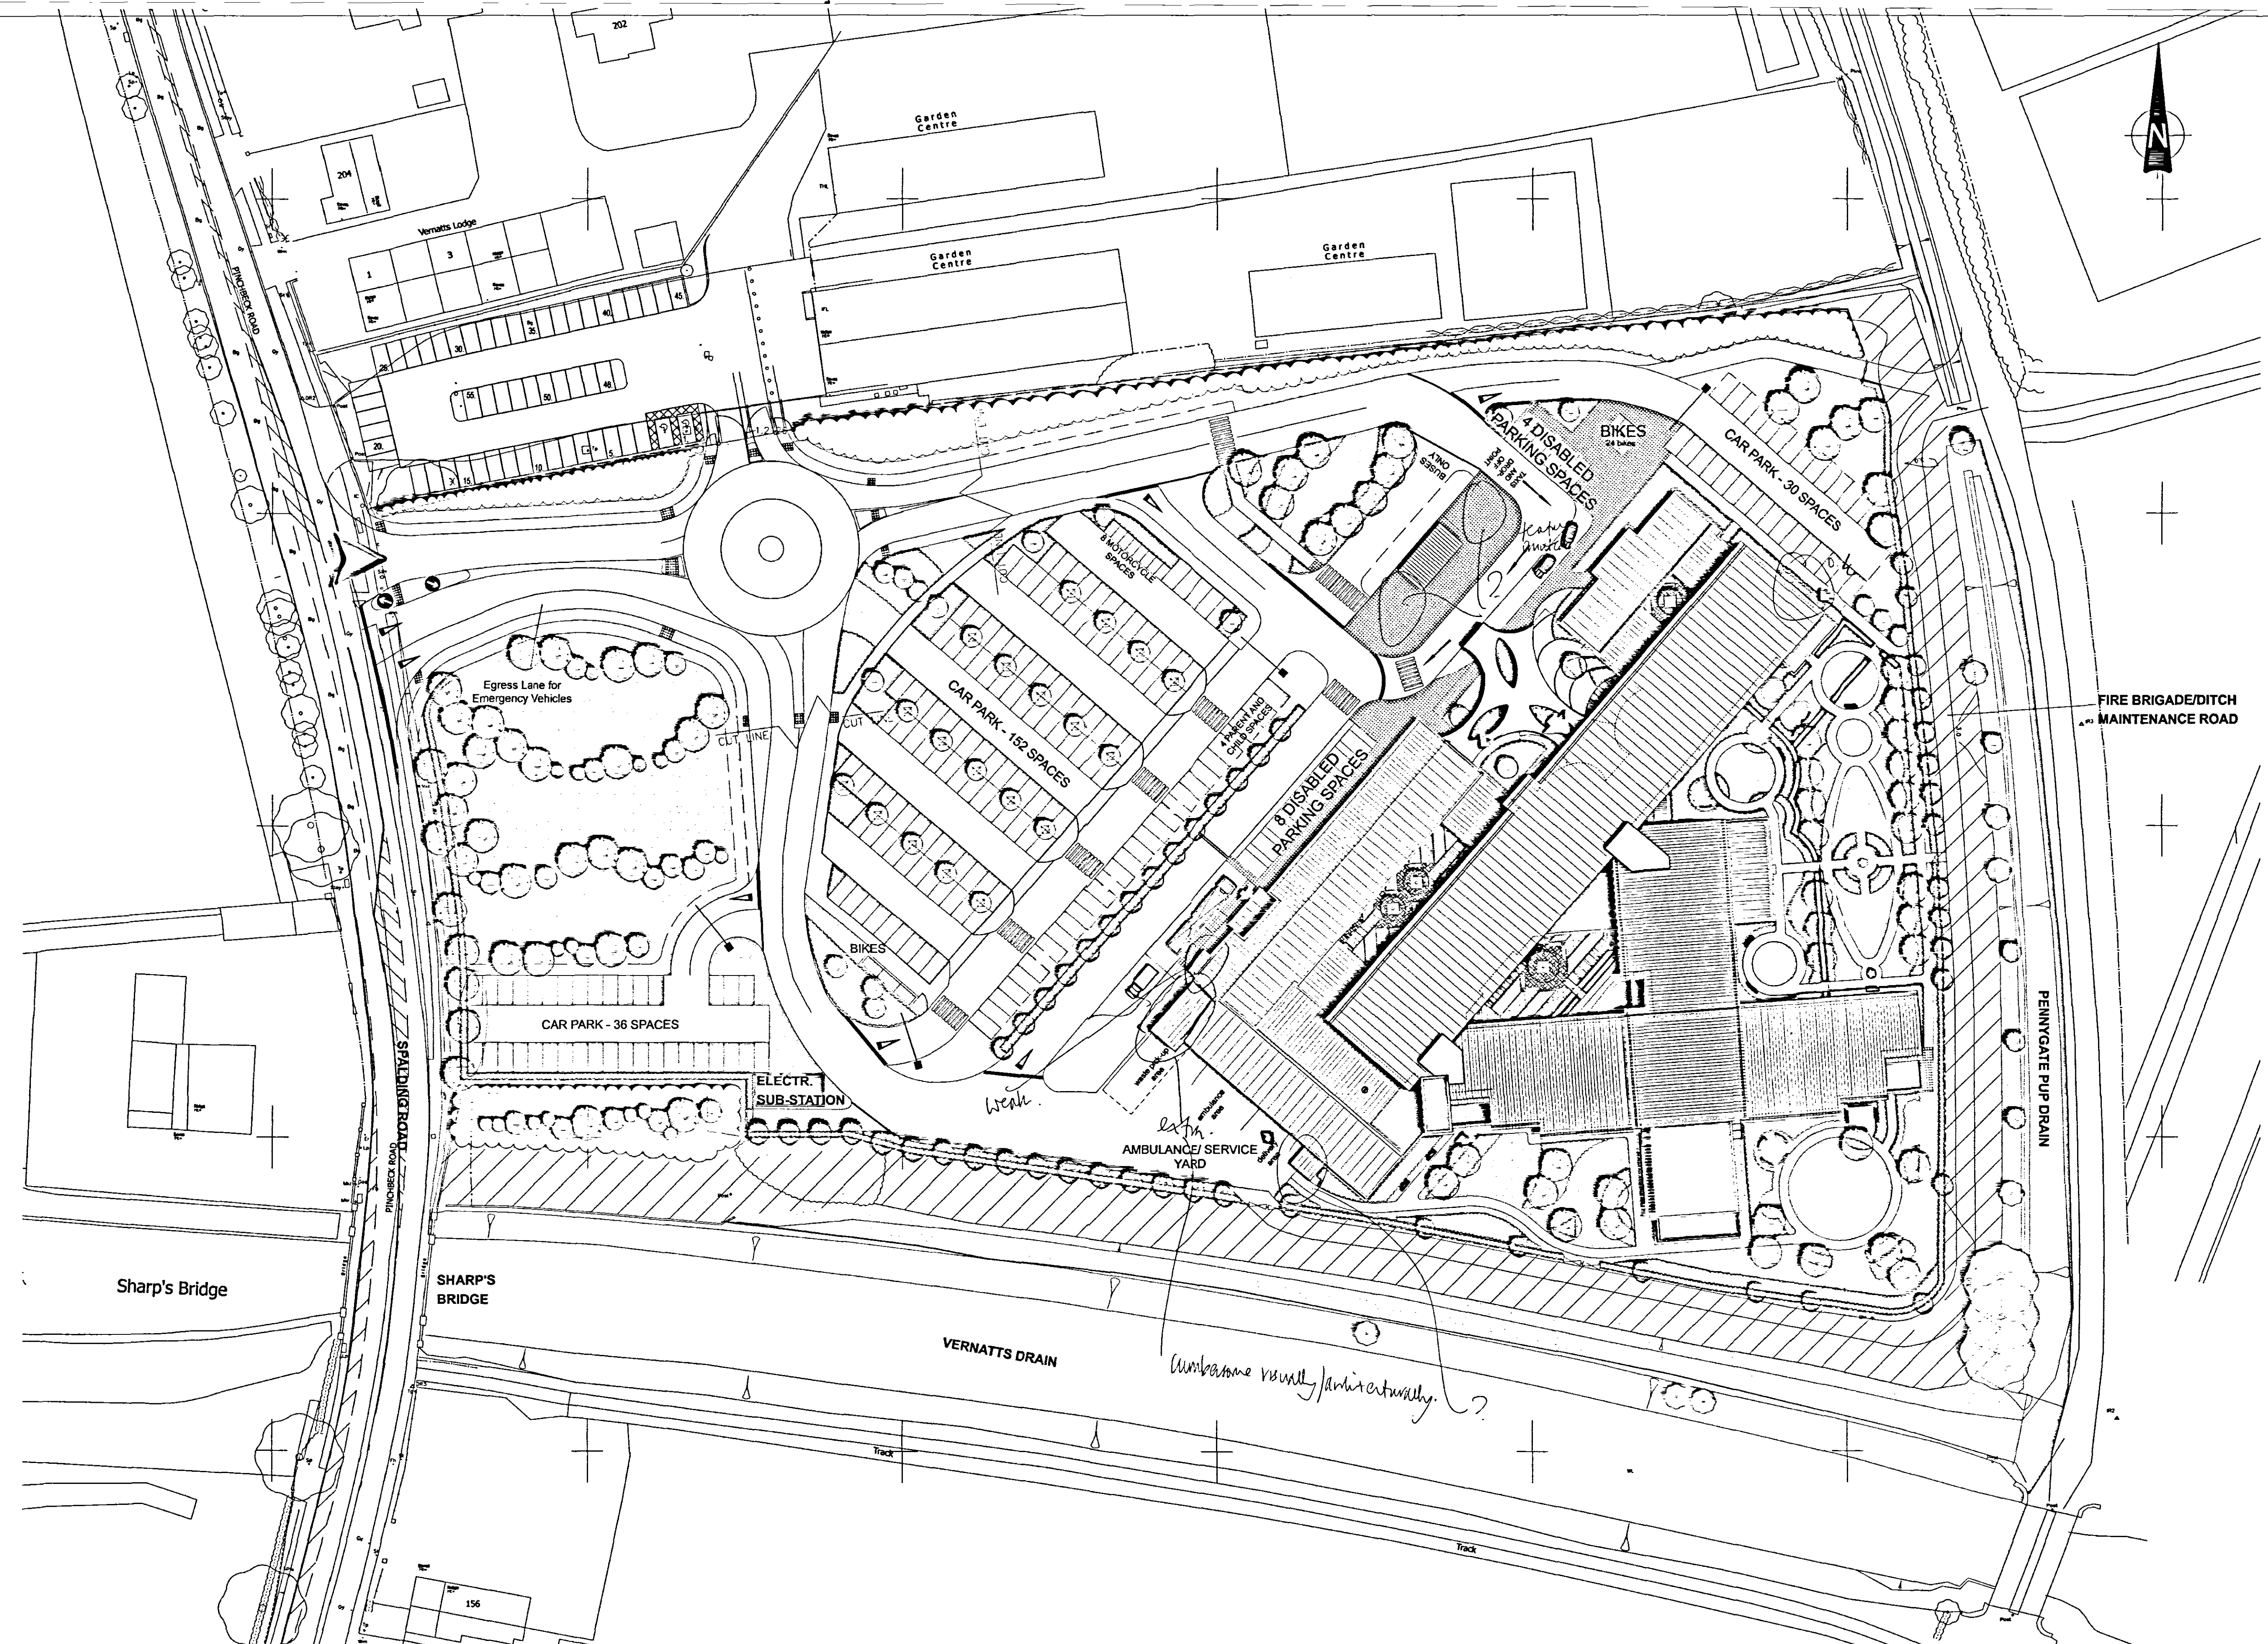

project SOUTH HOLLAND COMMUNITY HOSPITAL
drawing SITE PLAN
date 2006-08-30
scale 1:500@A1
no. 104030/03/P002_rev1

SW. + SE
+ NE