


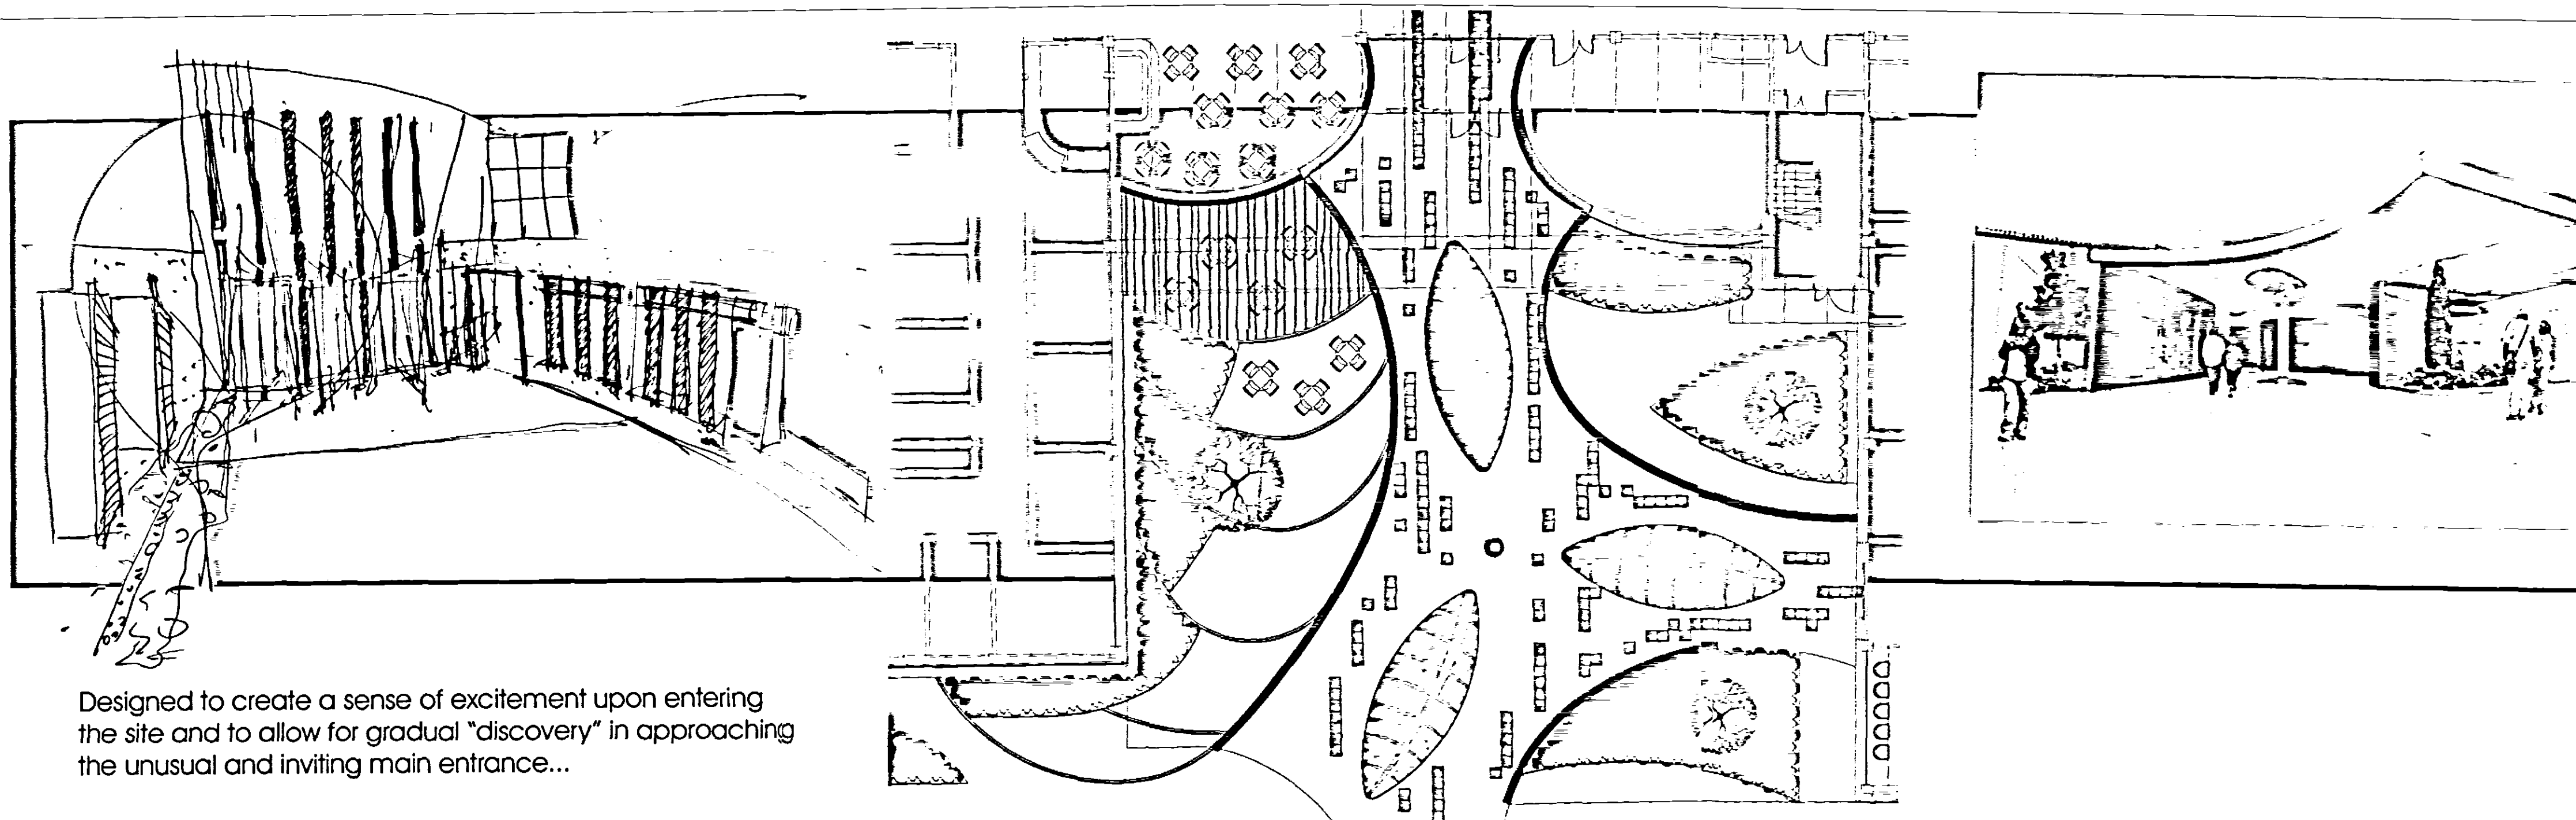
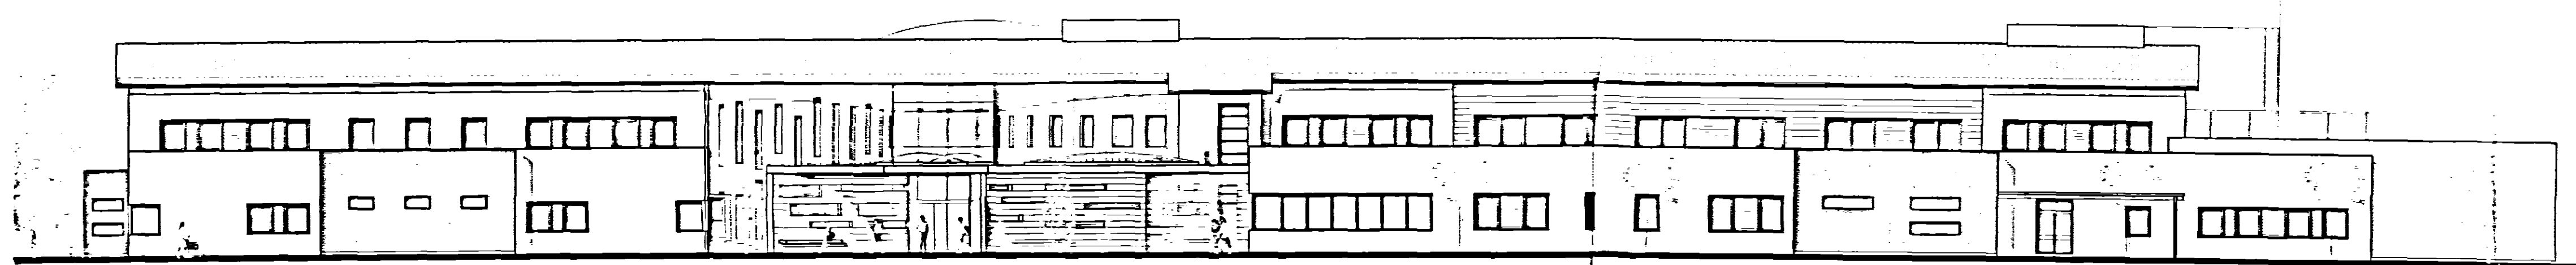
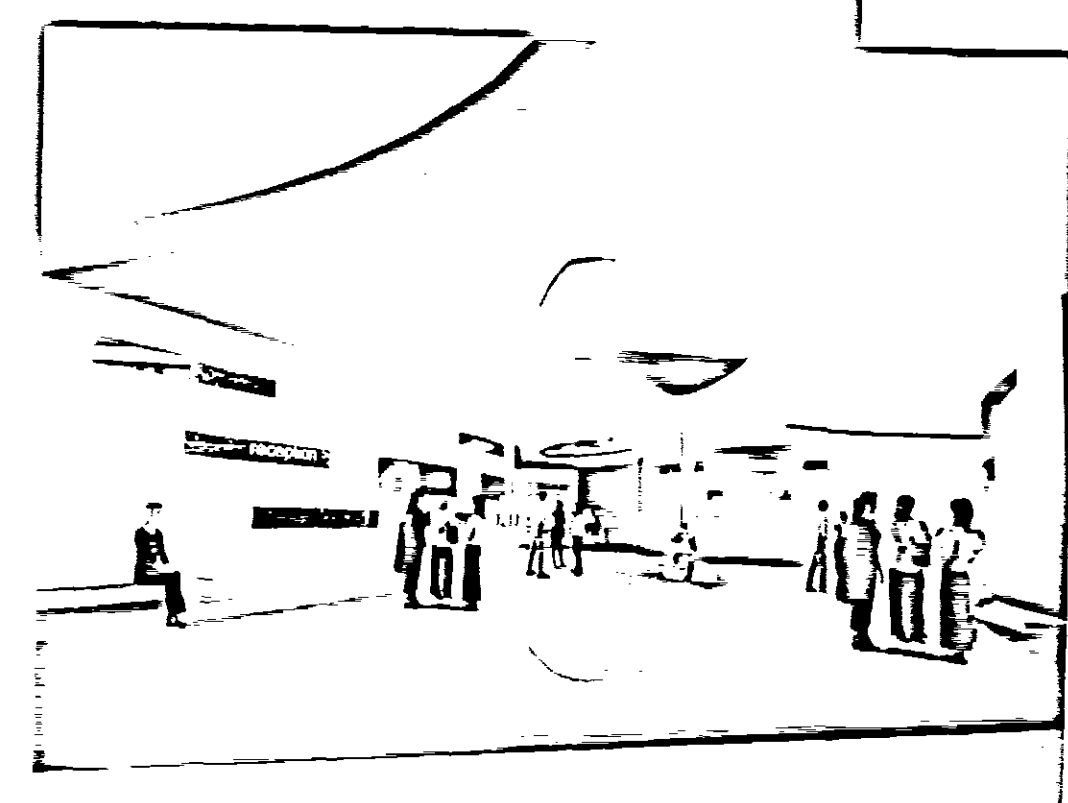
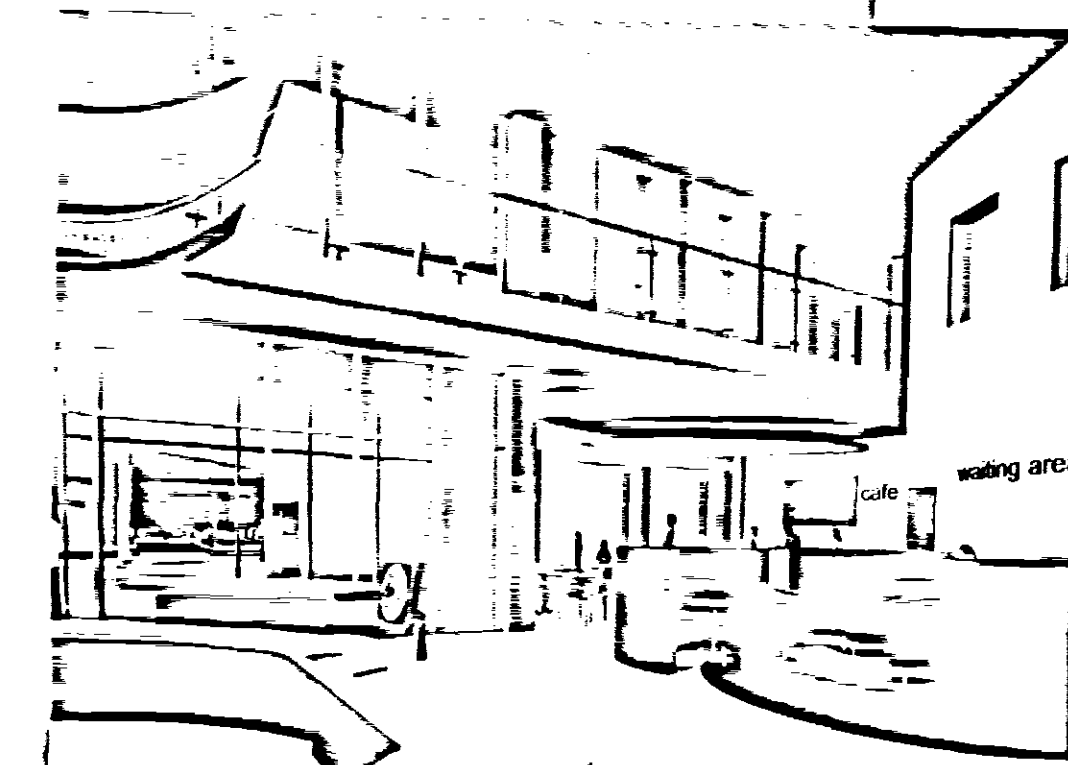
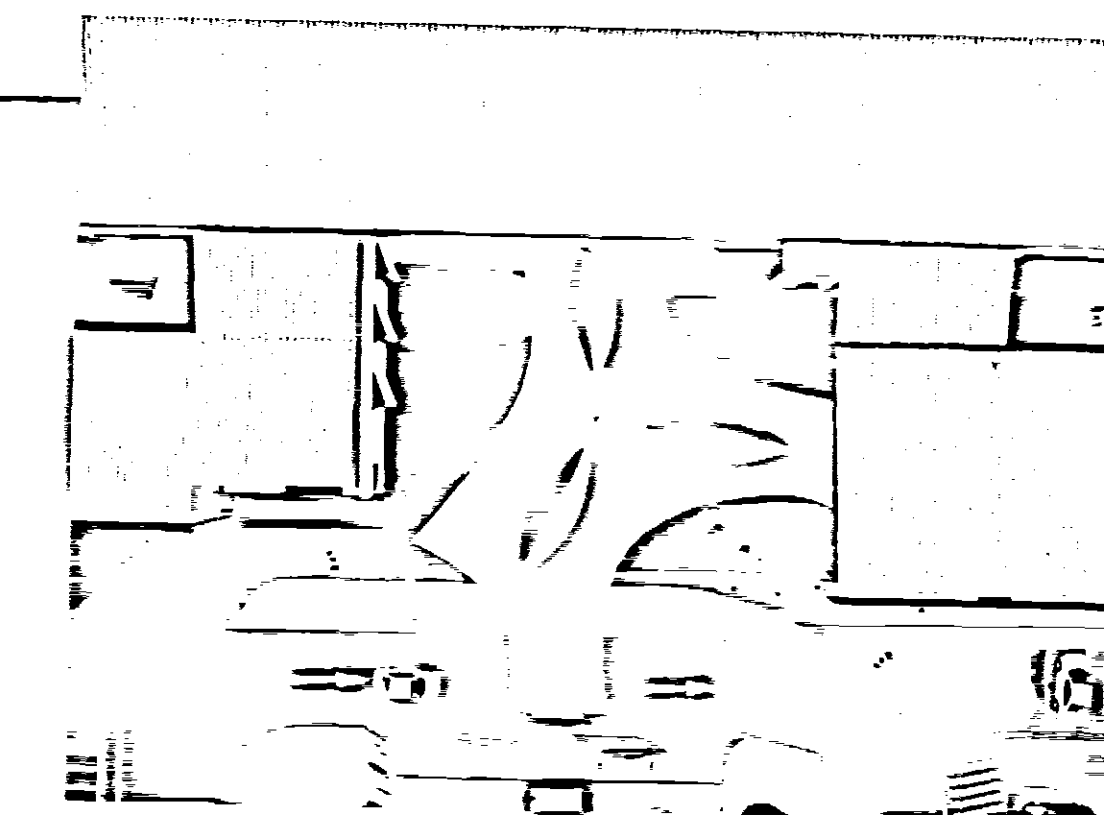


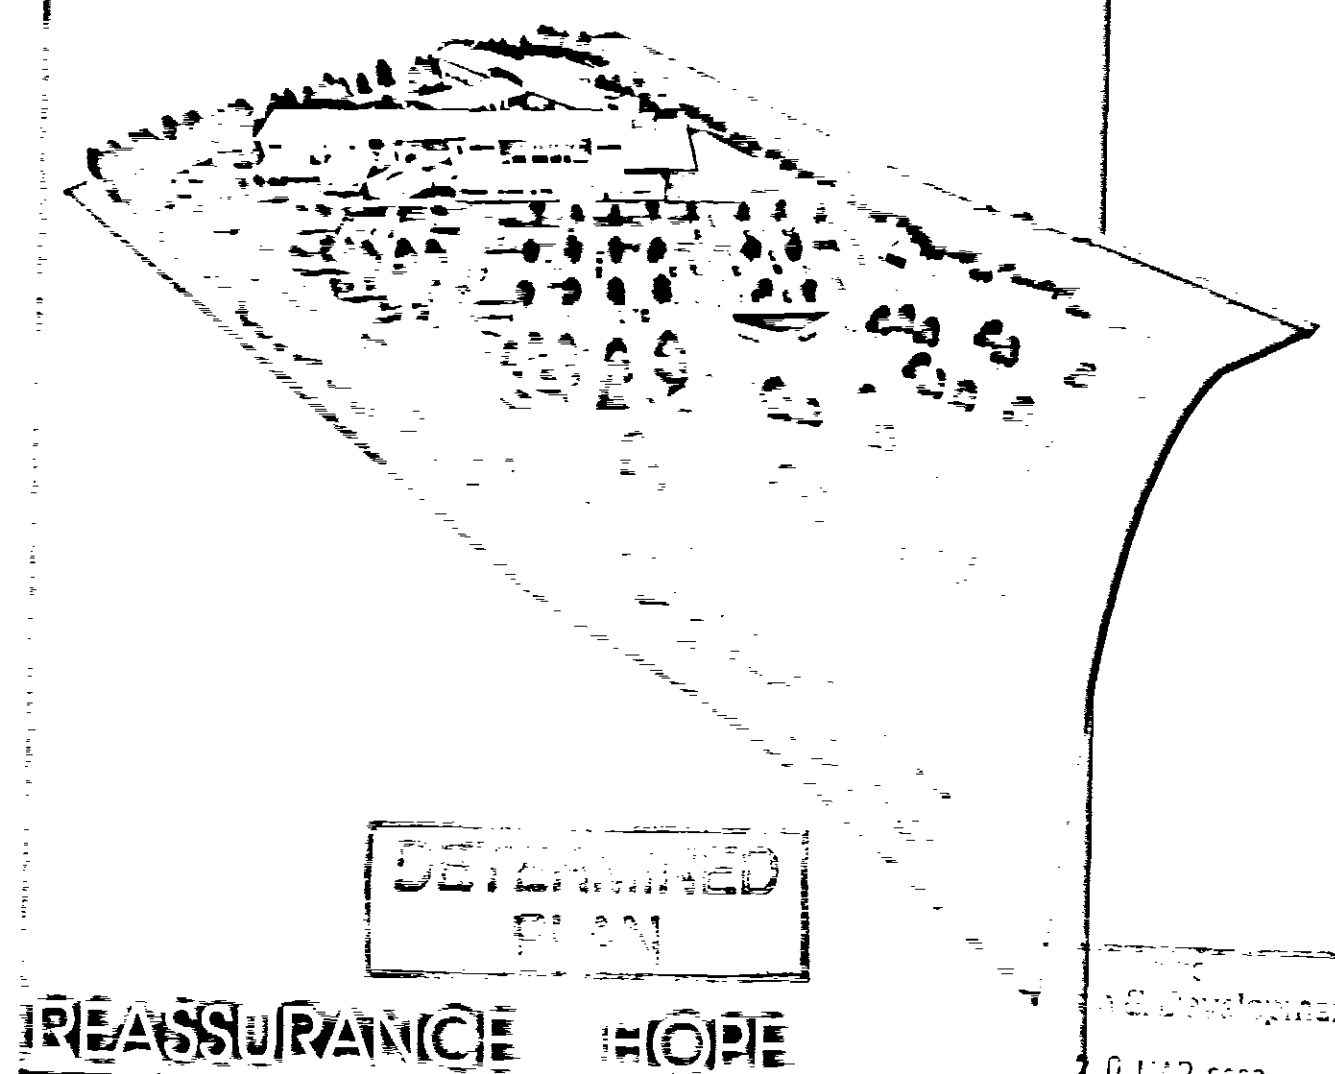

Designed to create a sense of excitement upon entering the site and to allow for gradual "discovery" in approaching the unusual and inviting main entrance...

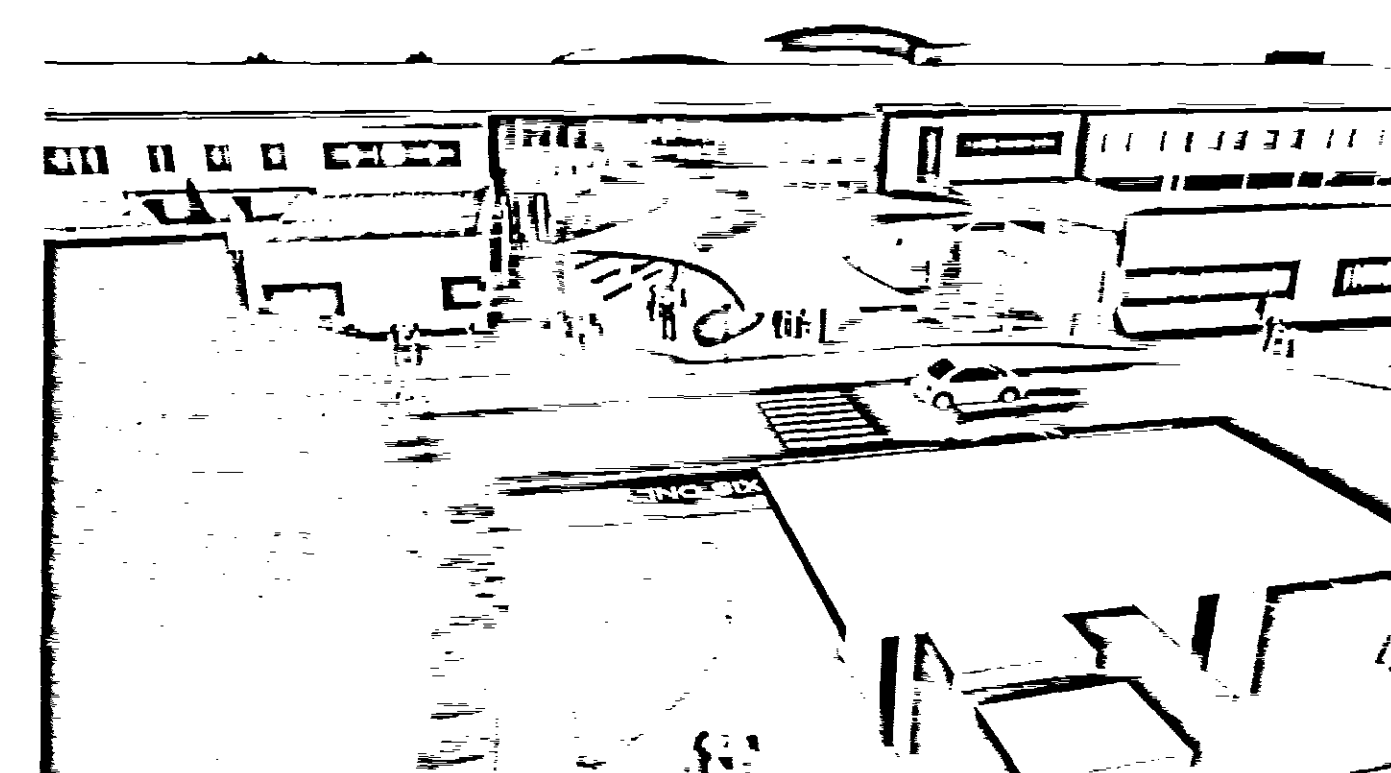

FRONT ELEVATION sc 1:200

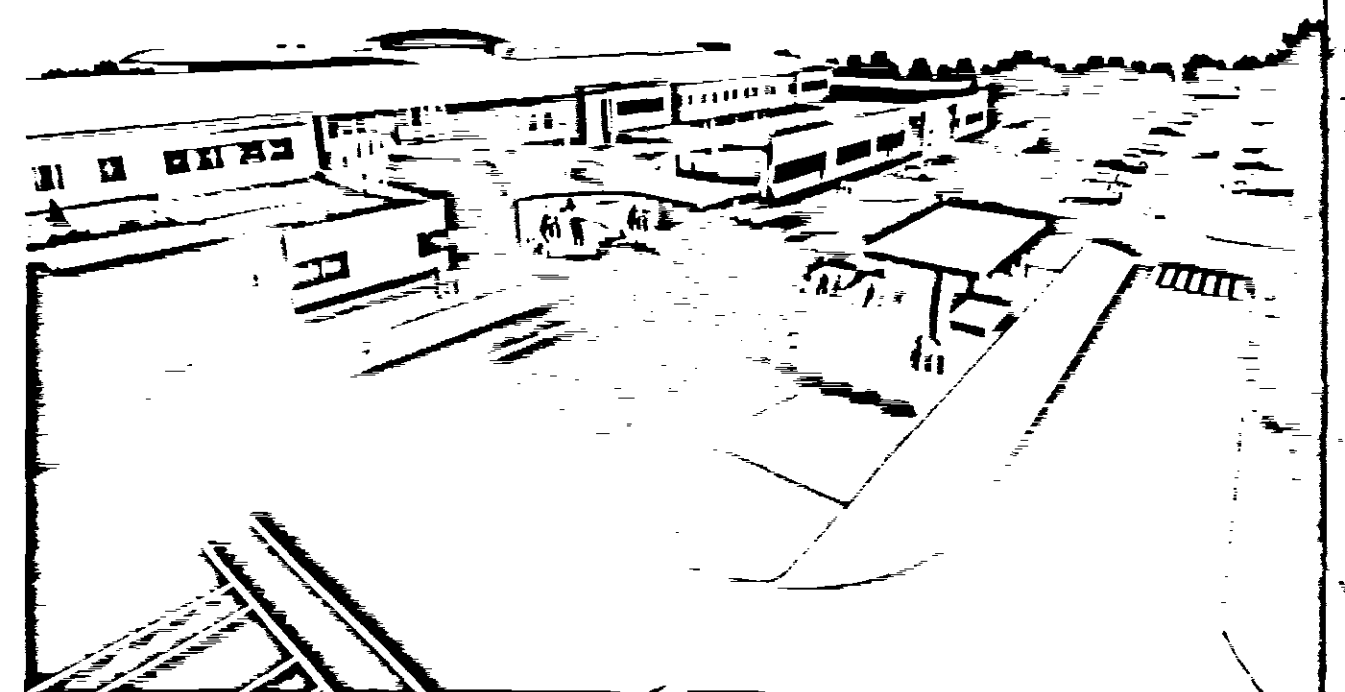

SOUTH HOLLAND PROPOSAL

PLANNING APPLICATION

Arden Partnership

WATKINS GRAY INTERNATIONAL LLP
ARCHITECTS PLANNERS INTERIOR DESIGNERS
Colechurch House 1 London Bridge Walk LONDON SE1 2UK
telephone 020 7940 8400 fax 020 7940 8444
Email mail@wgi.co.uk

WGI

project SOUTH HOLLAND COMMUNITY HOSPITAL
date 2006-02-23 scale 1:200@A1
drawing FRONT ELEVATION AND VIEWS OF THE ENTRANCE AREA
no. 104030/03/P200

0 MAR 2006

0406/06