
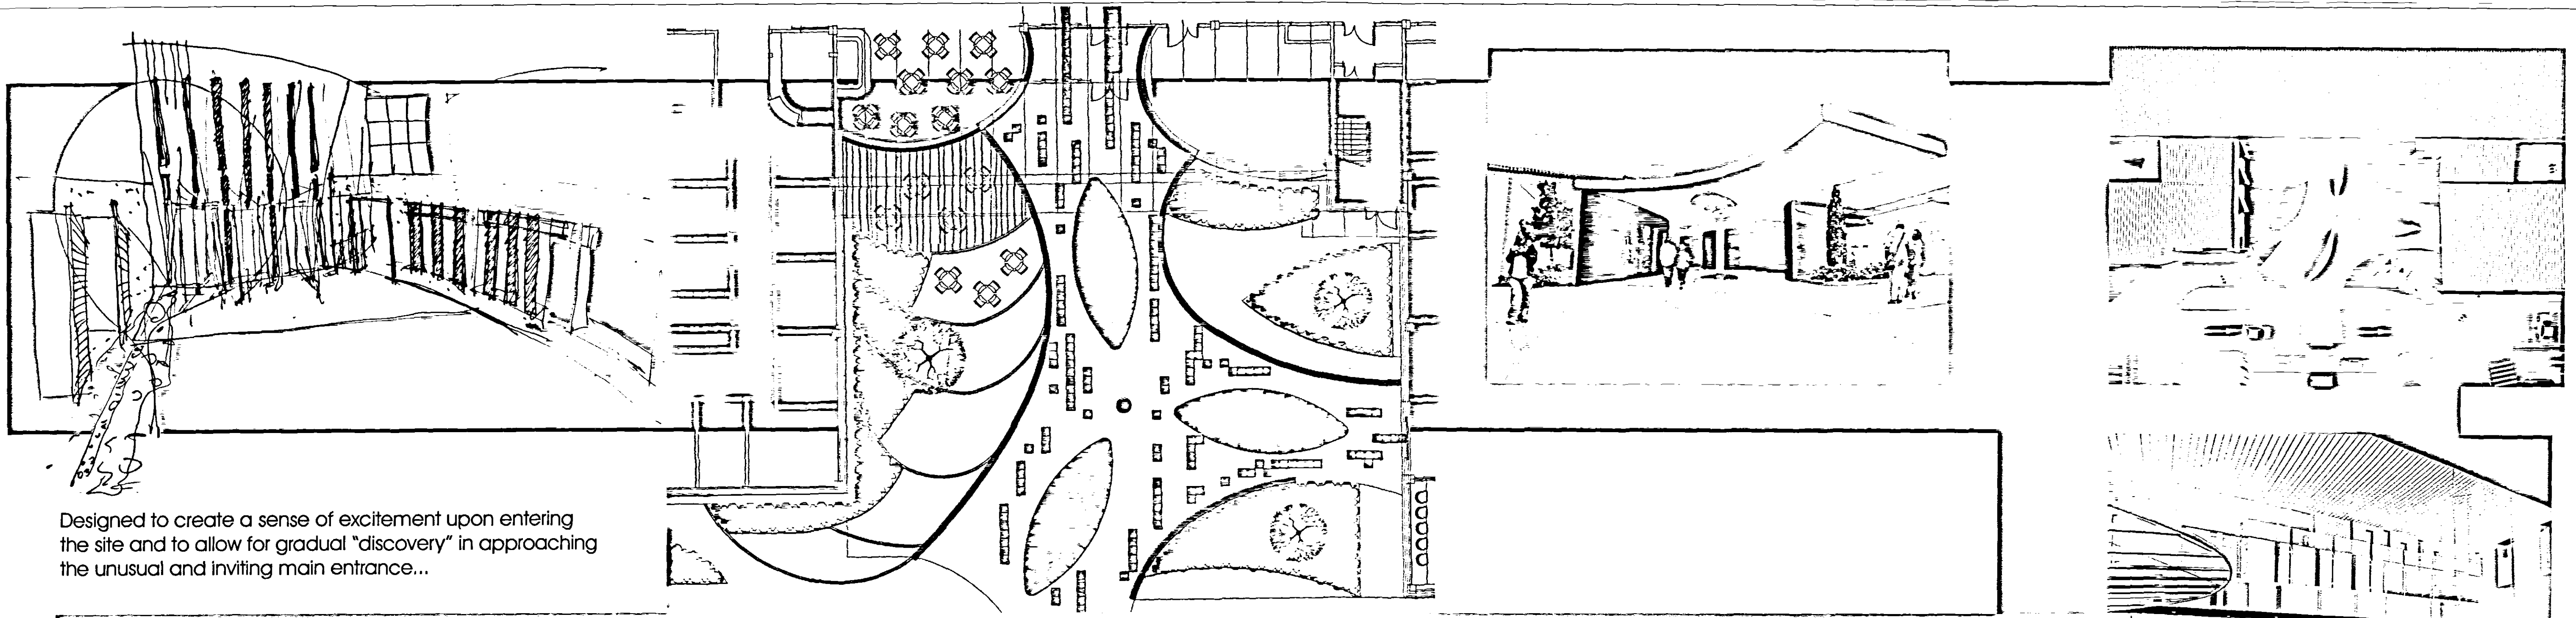
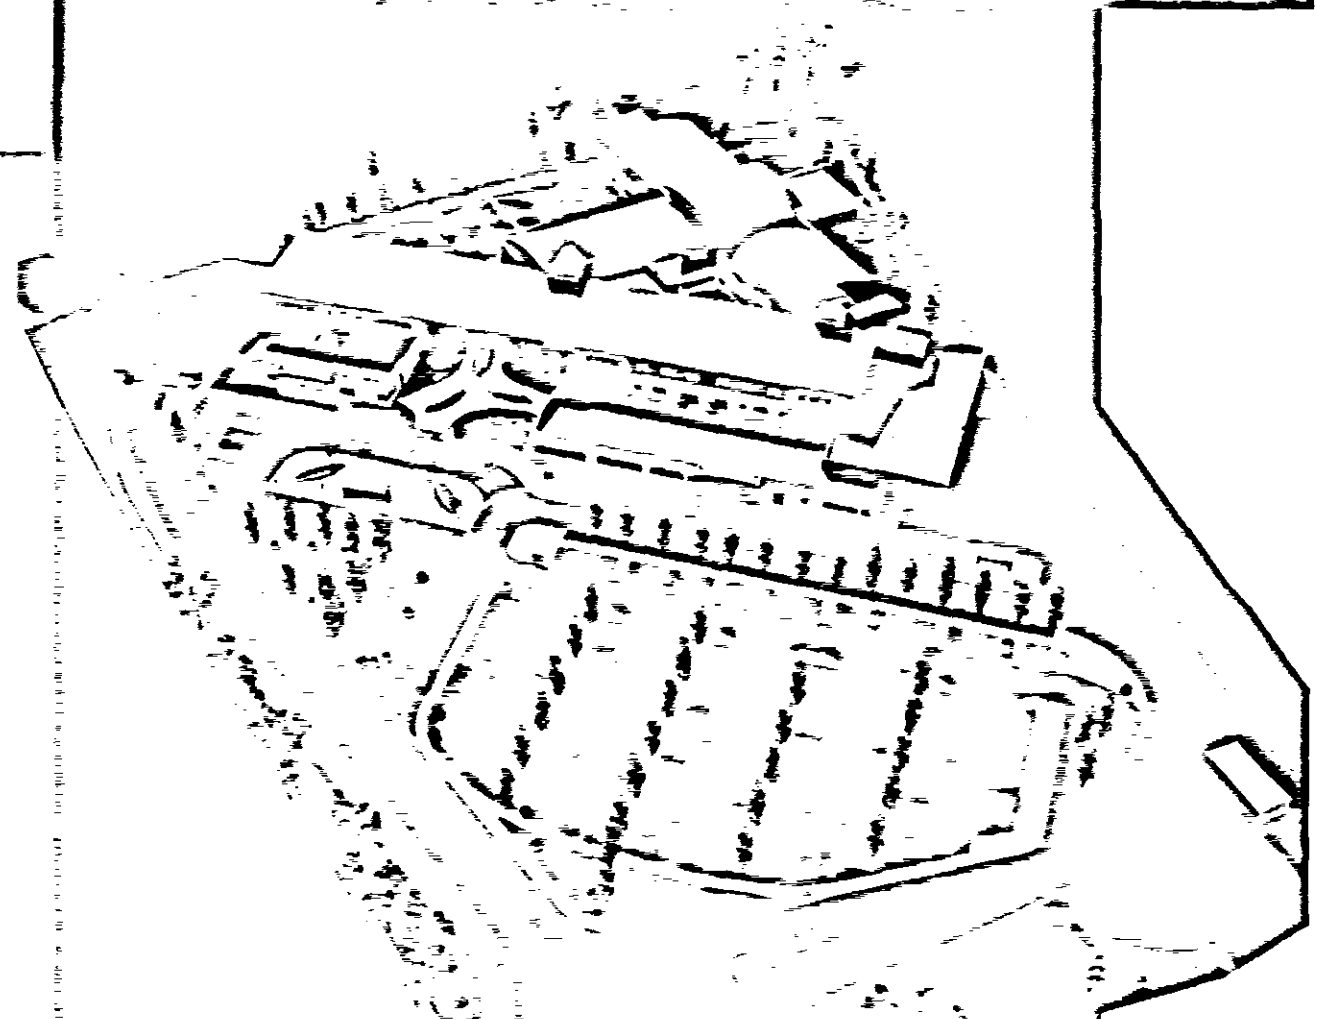
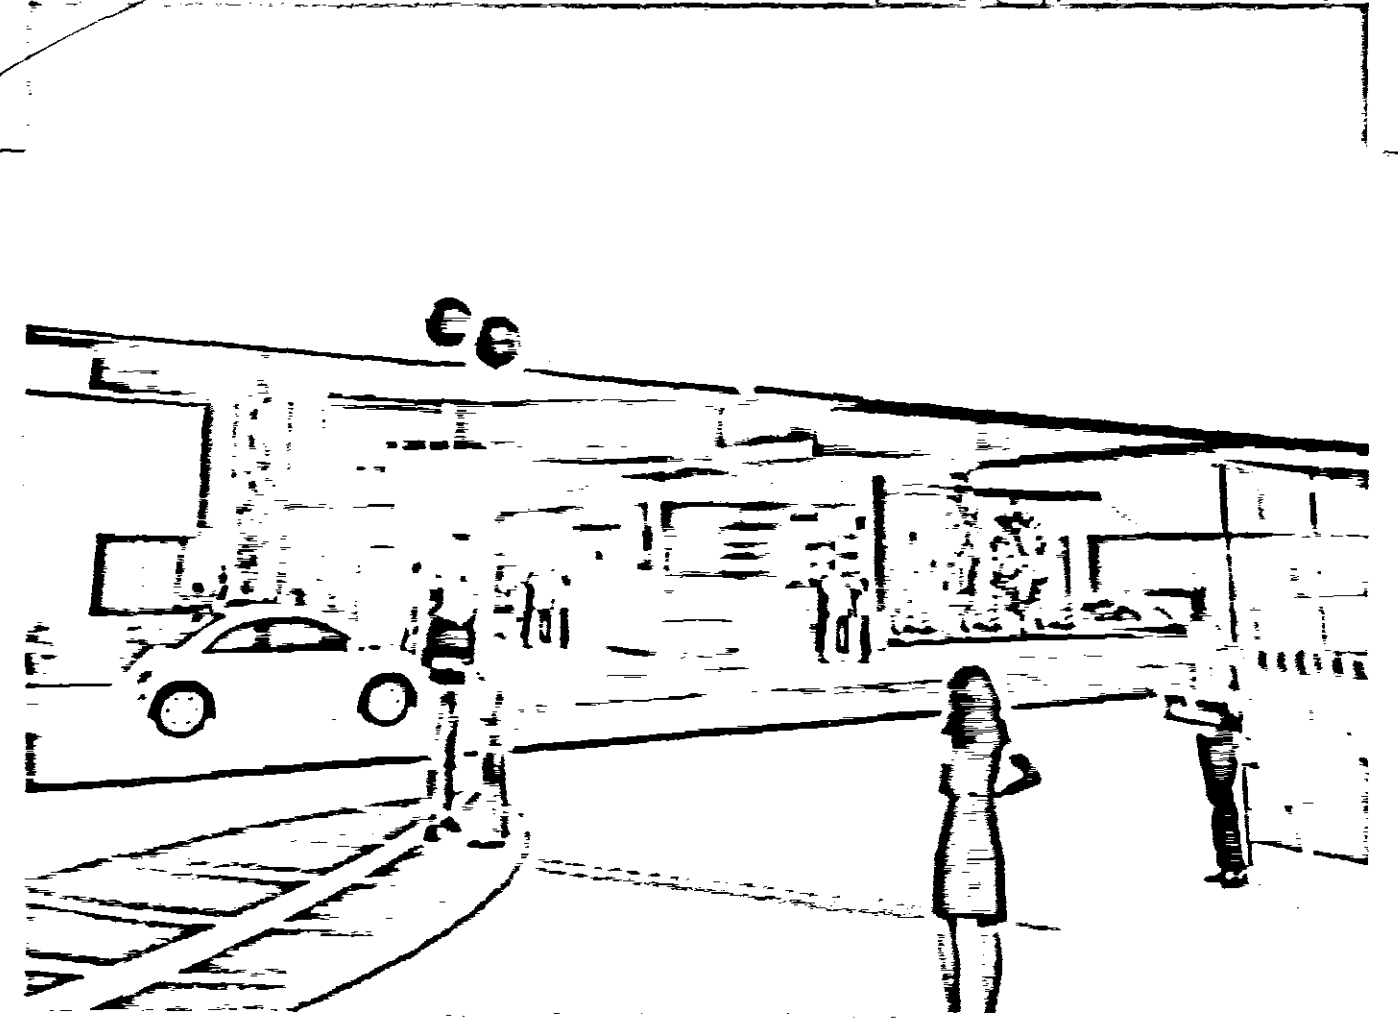
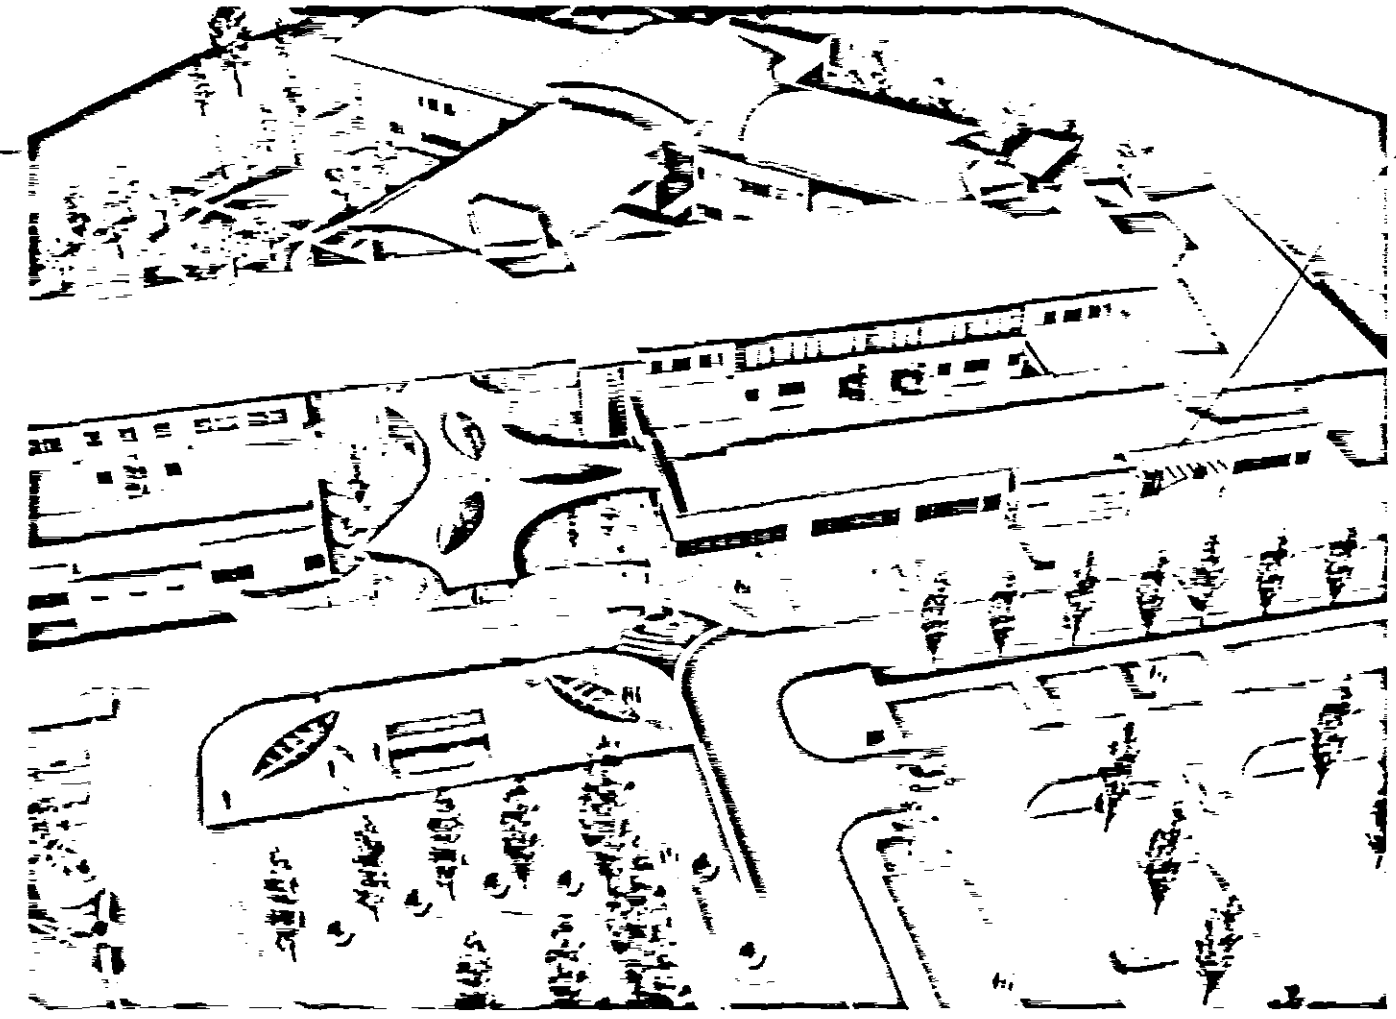


FRONT ELEVATION sc 1:200

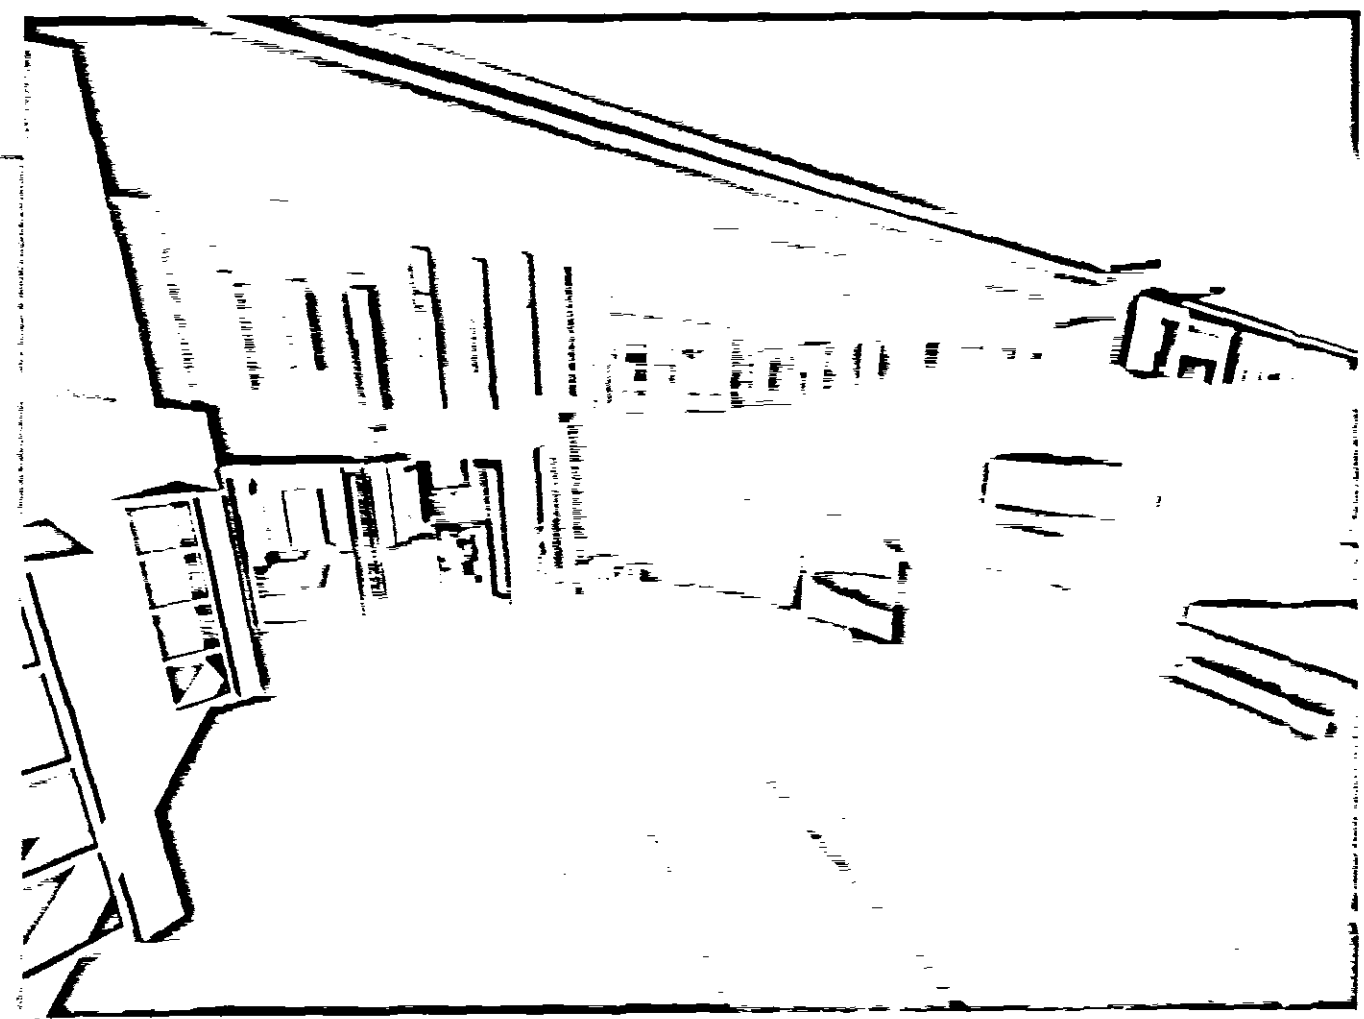

REASSURANCE HOPE

SOUTH HOLLAND PROPOSAL

PLANNING APPLICATION

Arden Partnership

WATKINS GRAY INTERNATIONAL LLP
ARCHITECTS PLANNERS INTERIOR DESIGNERS
Colechurch House 1 London Bridge Walk LONDON SE1 2SE
telephone 020 7940 8400 fax 020 7940 8444
Email mail@wgi.co.uk



project SOUTH HOLLAND COMMUNITY HOSPITAL
date 2006-08-31 scale 1:200@A1
drawing FRONT ELEVATION AND VIEWS OF THE ENTRANCE AREA
no. 104030/03/P200_rev1