
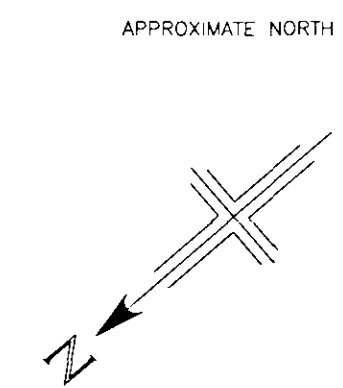


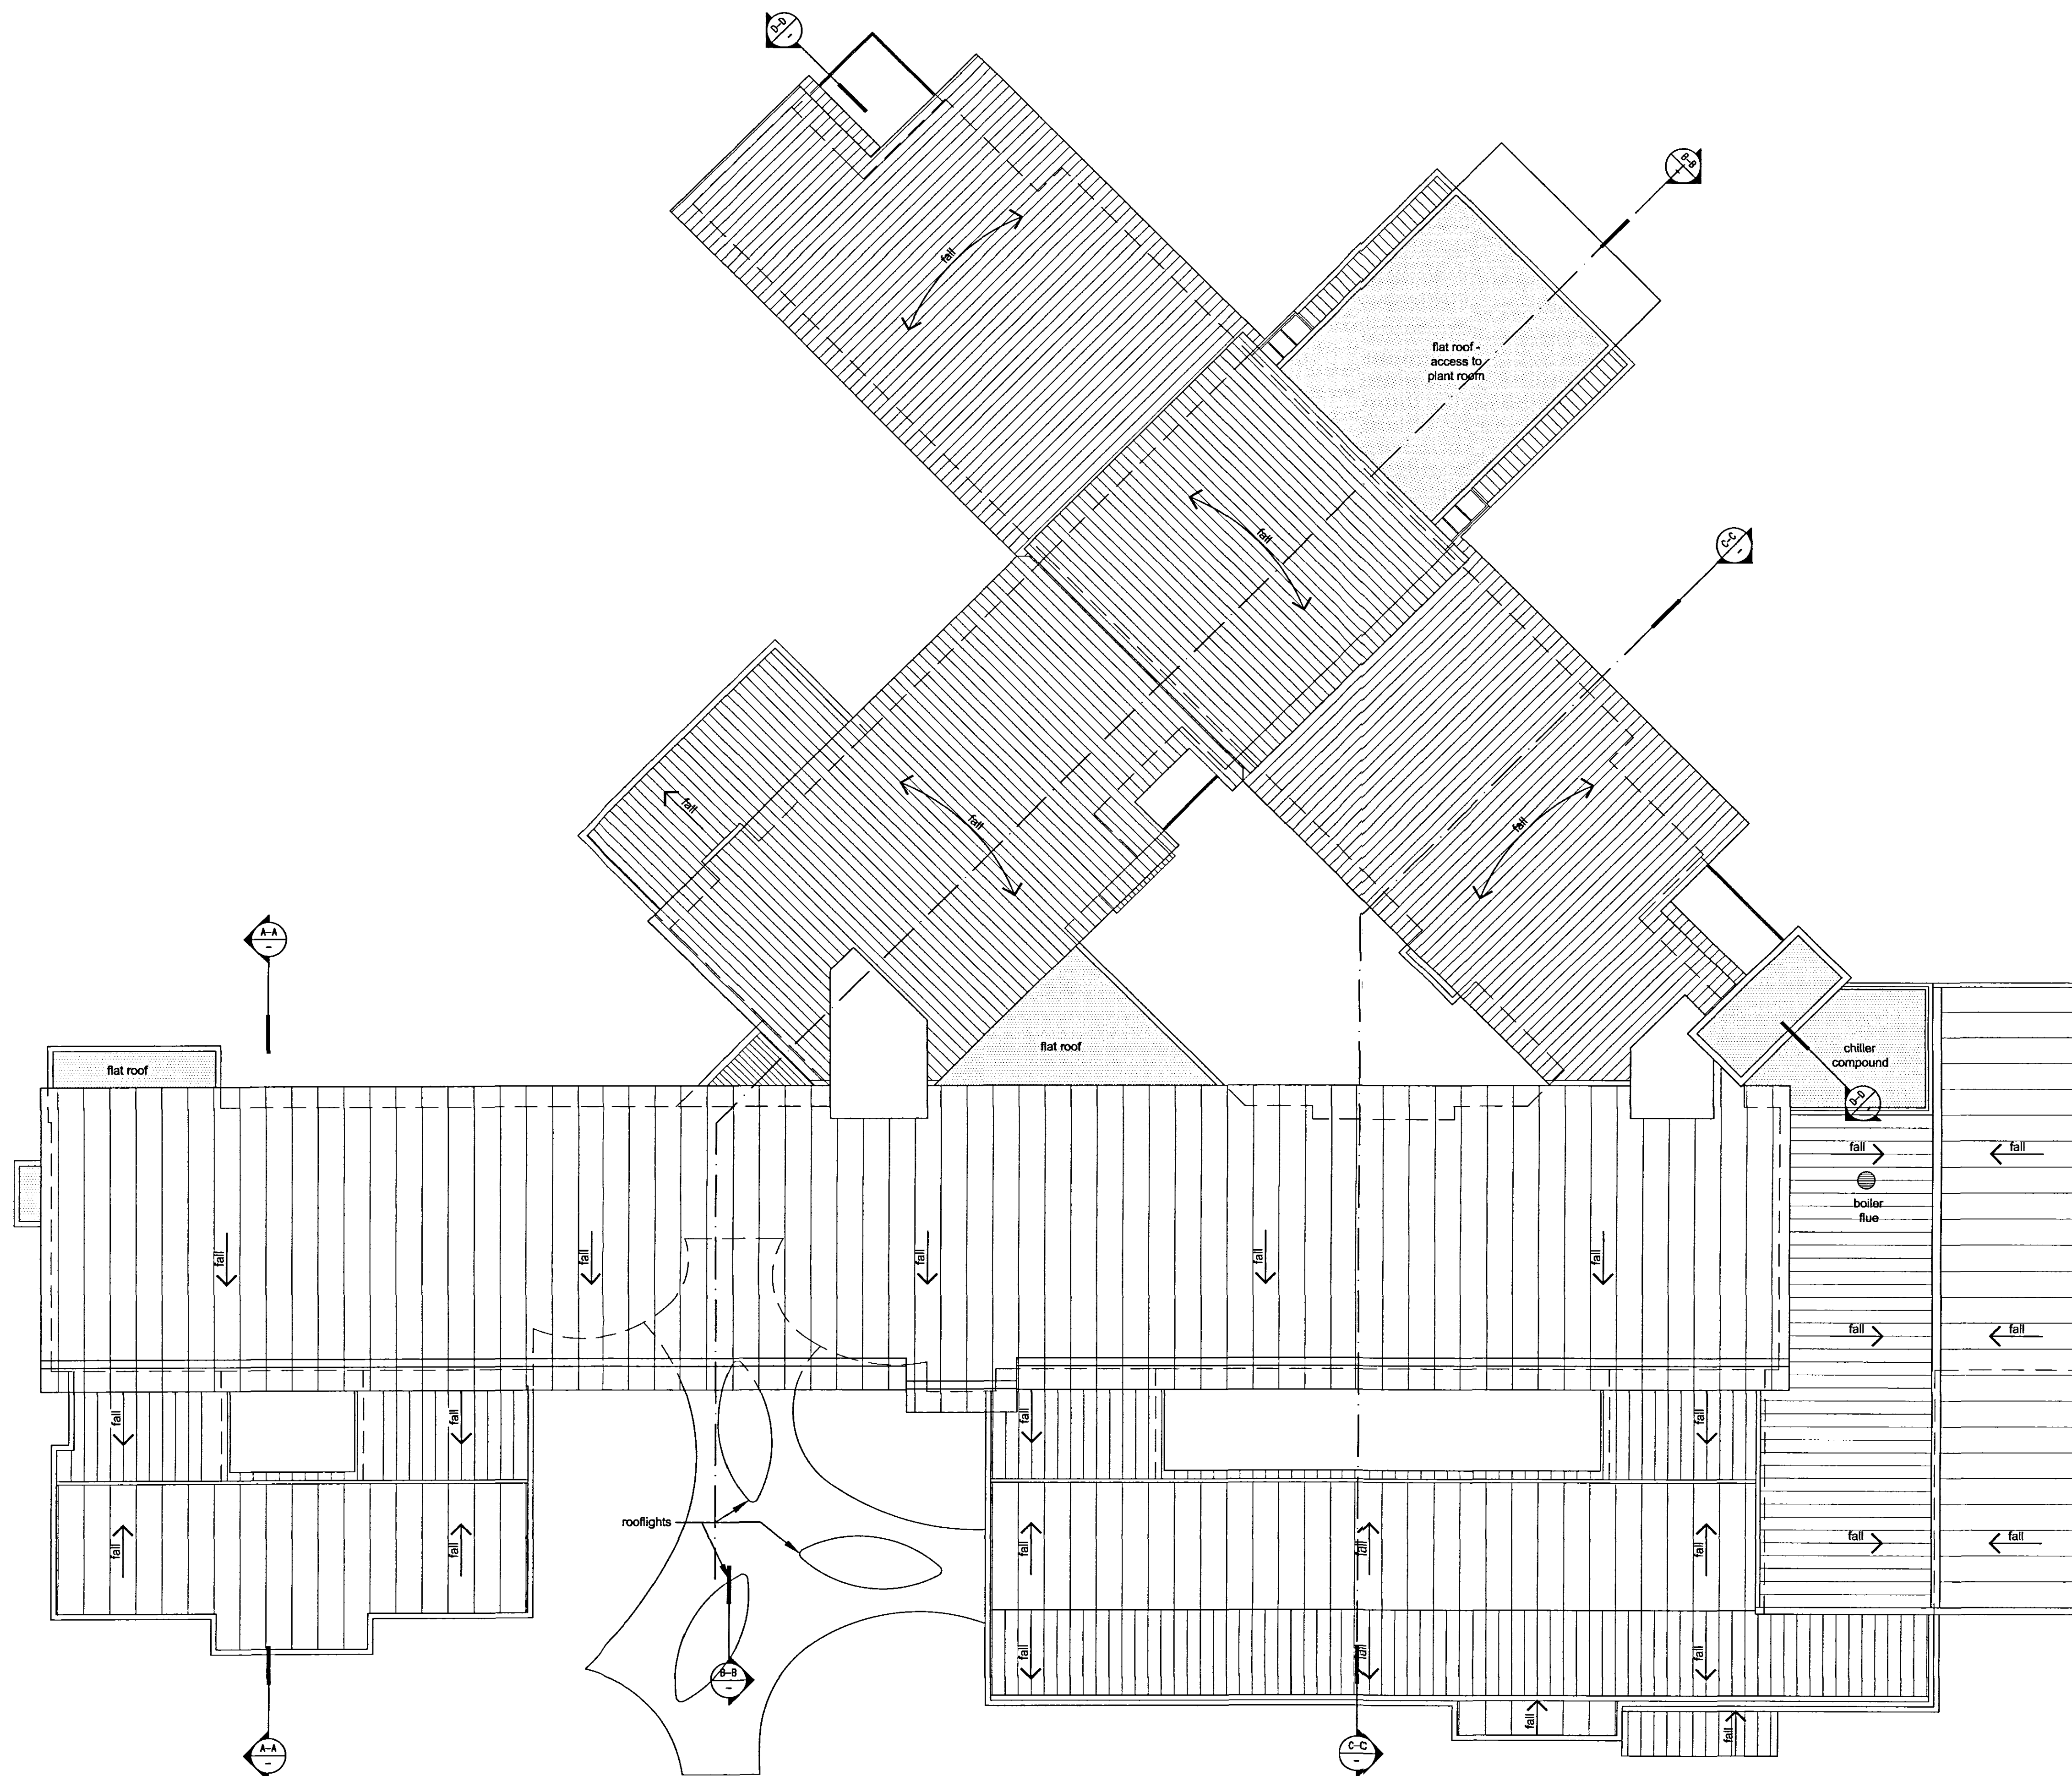

24/03/06
0406/06
DETERMINED PLAN

SOUTH HOLLAND PROPOSAL

PLANNING APPLICATION

Arden Partnership

WATKINS GRAY INTERNATIONAL LLP
ARCHITECTS PLANNERS INTERIOR DESIGNERS
Colechurch House 1 London Bridge Walk LONDON SE1 2JX
telephone 020 7640 6400 fax 020 7640 6444
Email mail@wgi.co.uk



project SOUTH HOLLAND
COMMUNITY HOSPITAL
drawing ROOF PLAN

date 2006-03-09 scale 1:200@A1
no. 104030/03/P103