


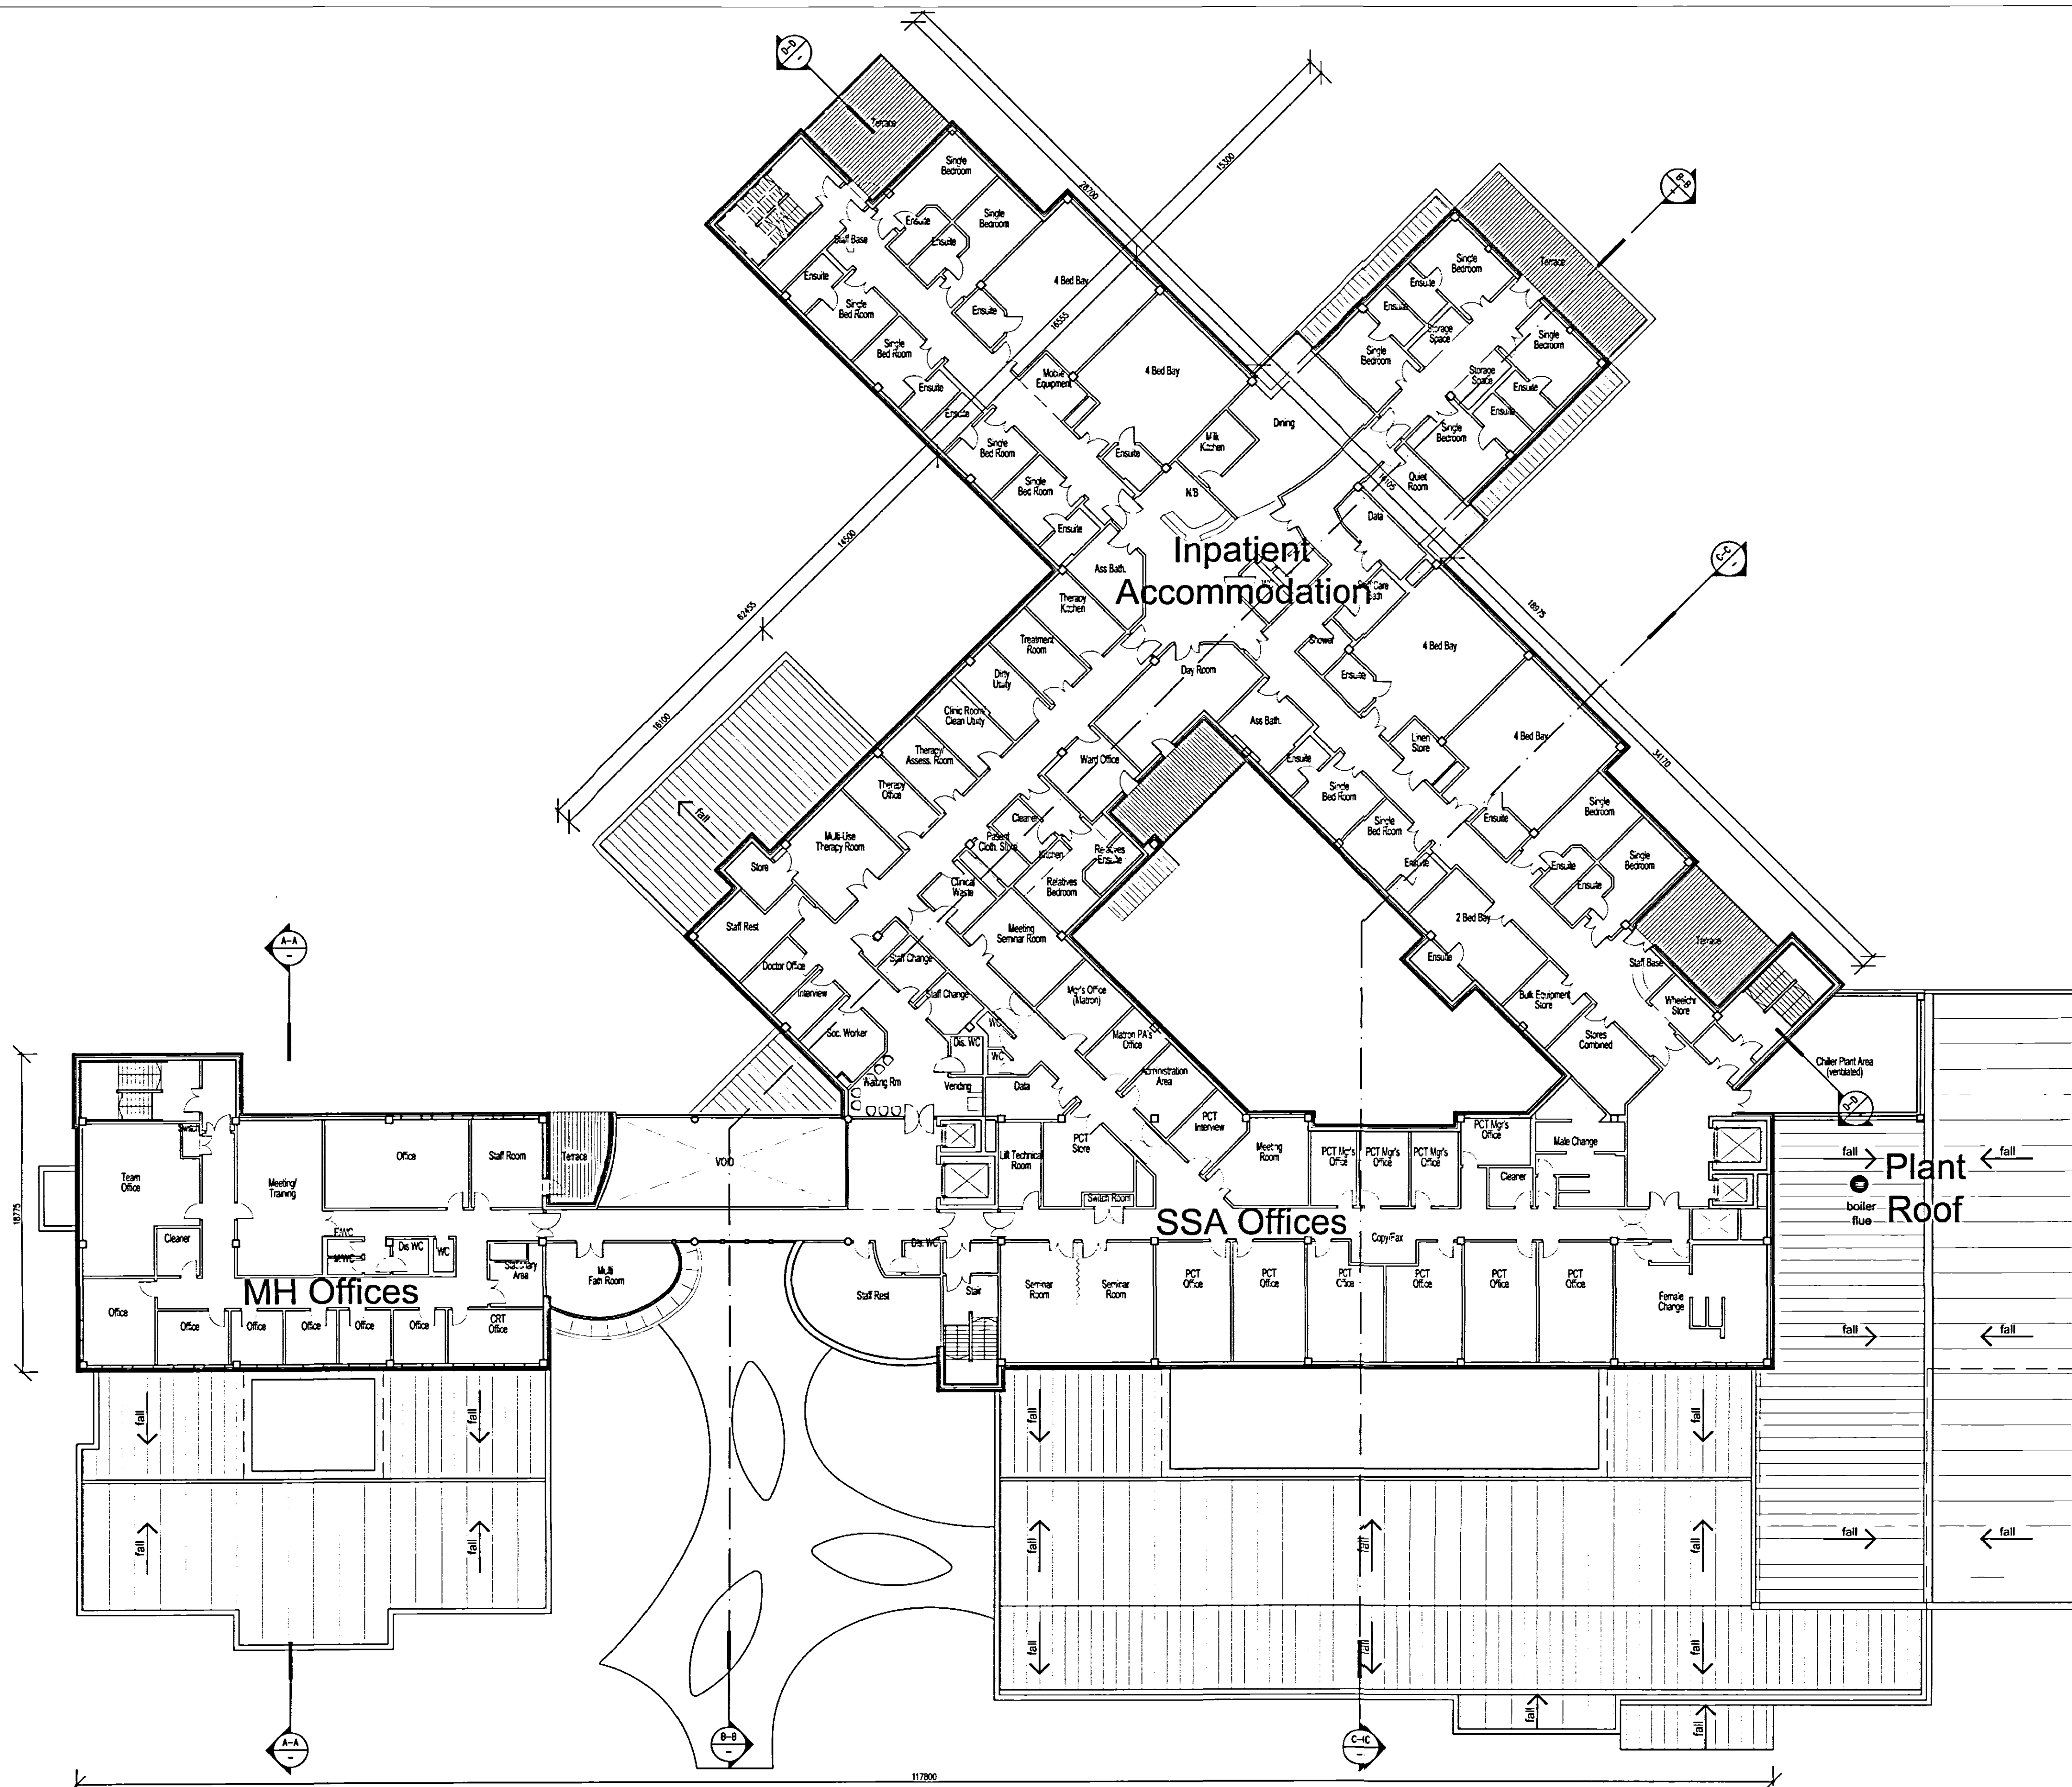

LEGEND

- Inpatient Ward (tbc)
- SSA - Offices
- Mental Health - Offices
- Communication
- Vertical Communication
- Plant Area (WGI/DSSR meet.)
- Multi Faith Room

DETERMINED PLAN

20 MAR 2006
0406/06

NOTE:
ISSUED FOR DISCUSSION AND

SOUTH HOLLAND PROPOSAL

PLANNING APPLICATION

Arden Partnership

WATKINS GRAY INTERNATIONAL LLP
ARCHITECTS PLANNERS INTERIOR DESIGNERS
Colechurch House 1 London Bridge Walk LONDON SE1 2NX
Telephone 020 7940 8400 Fax 020 7940 8444
Email watki@wgi.co.uk

WGI

project SOUTH HOLLAND COMMUNITY HOSPITAL
drawing FIRST FLOOR PLAN
date 2006-03-09 scale 1:200@A1
no. 104030/03/P101