


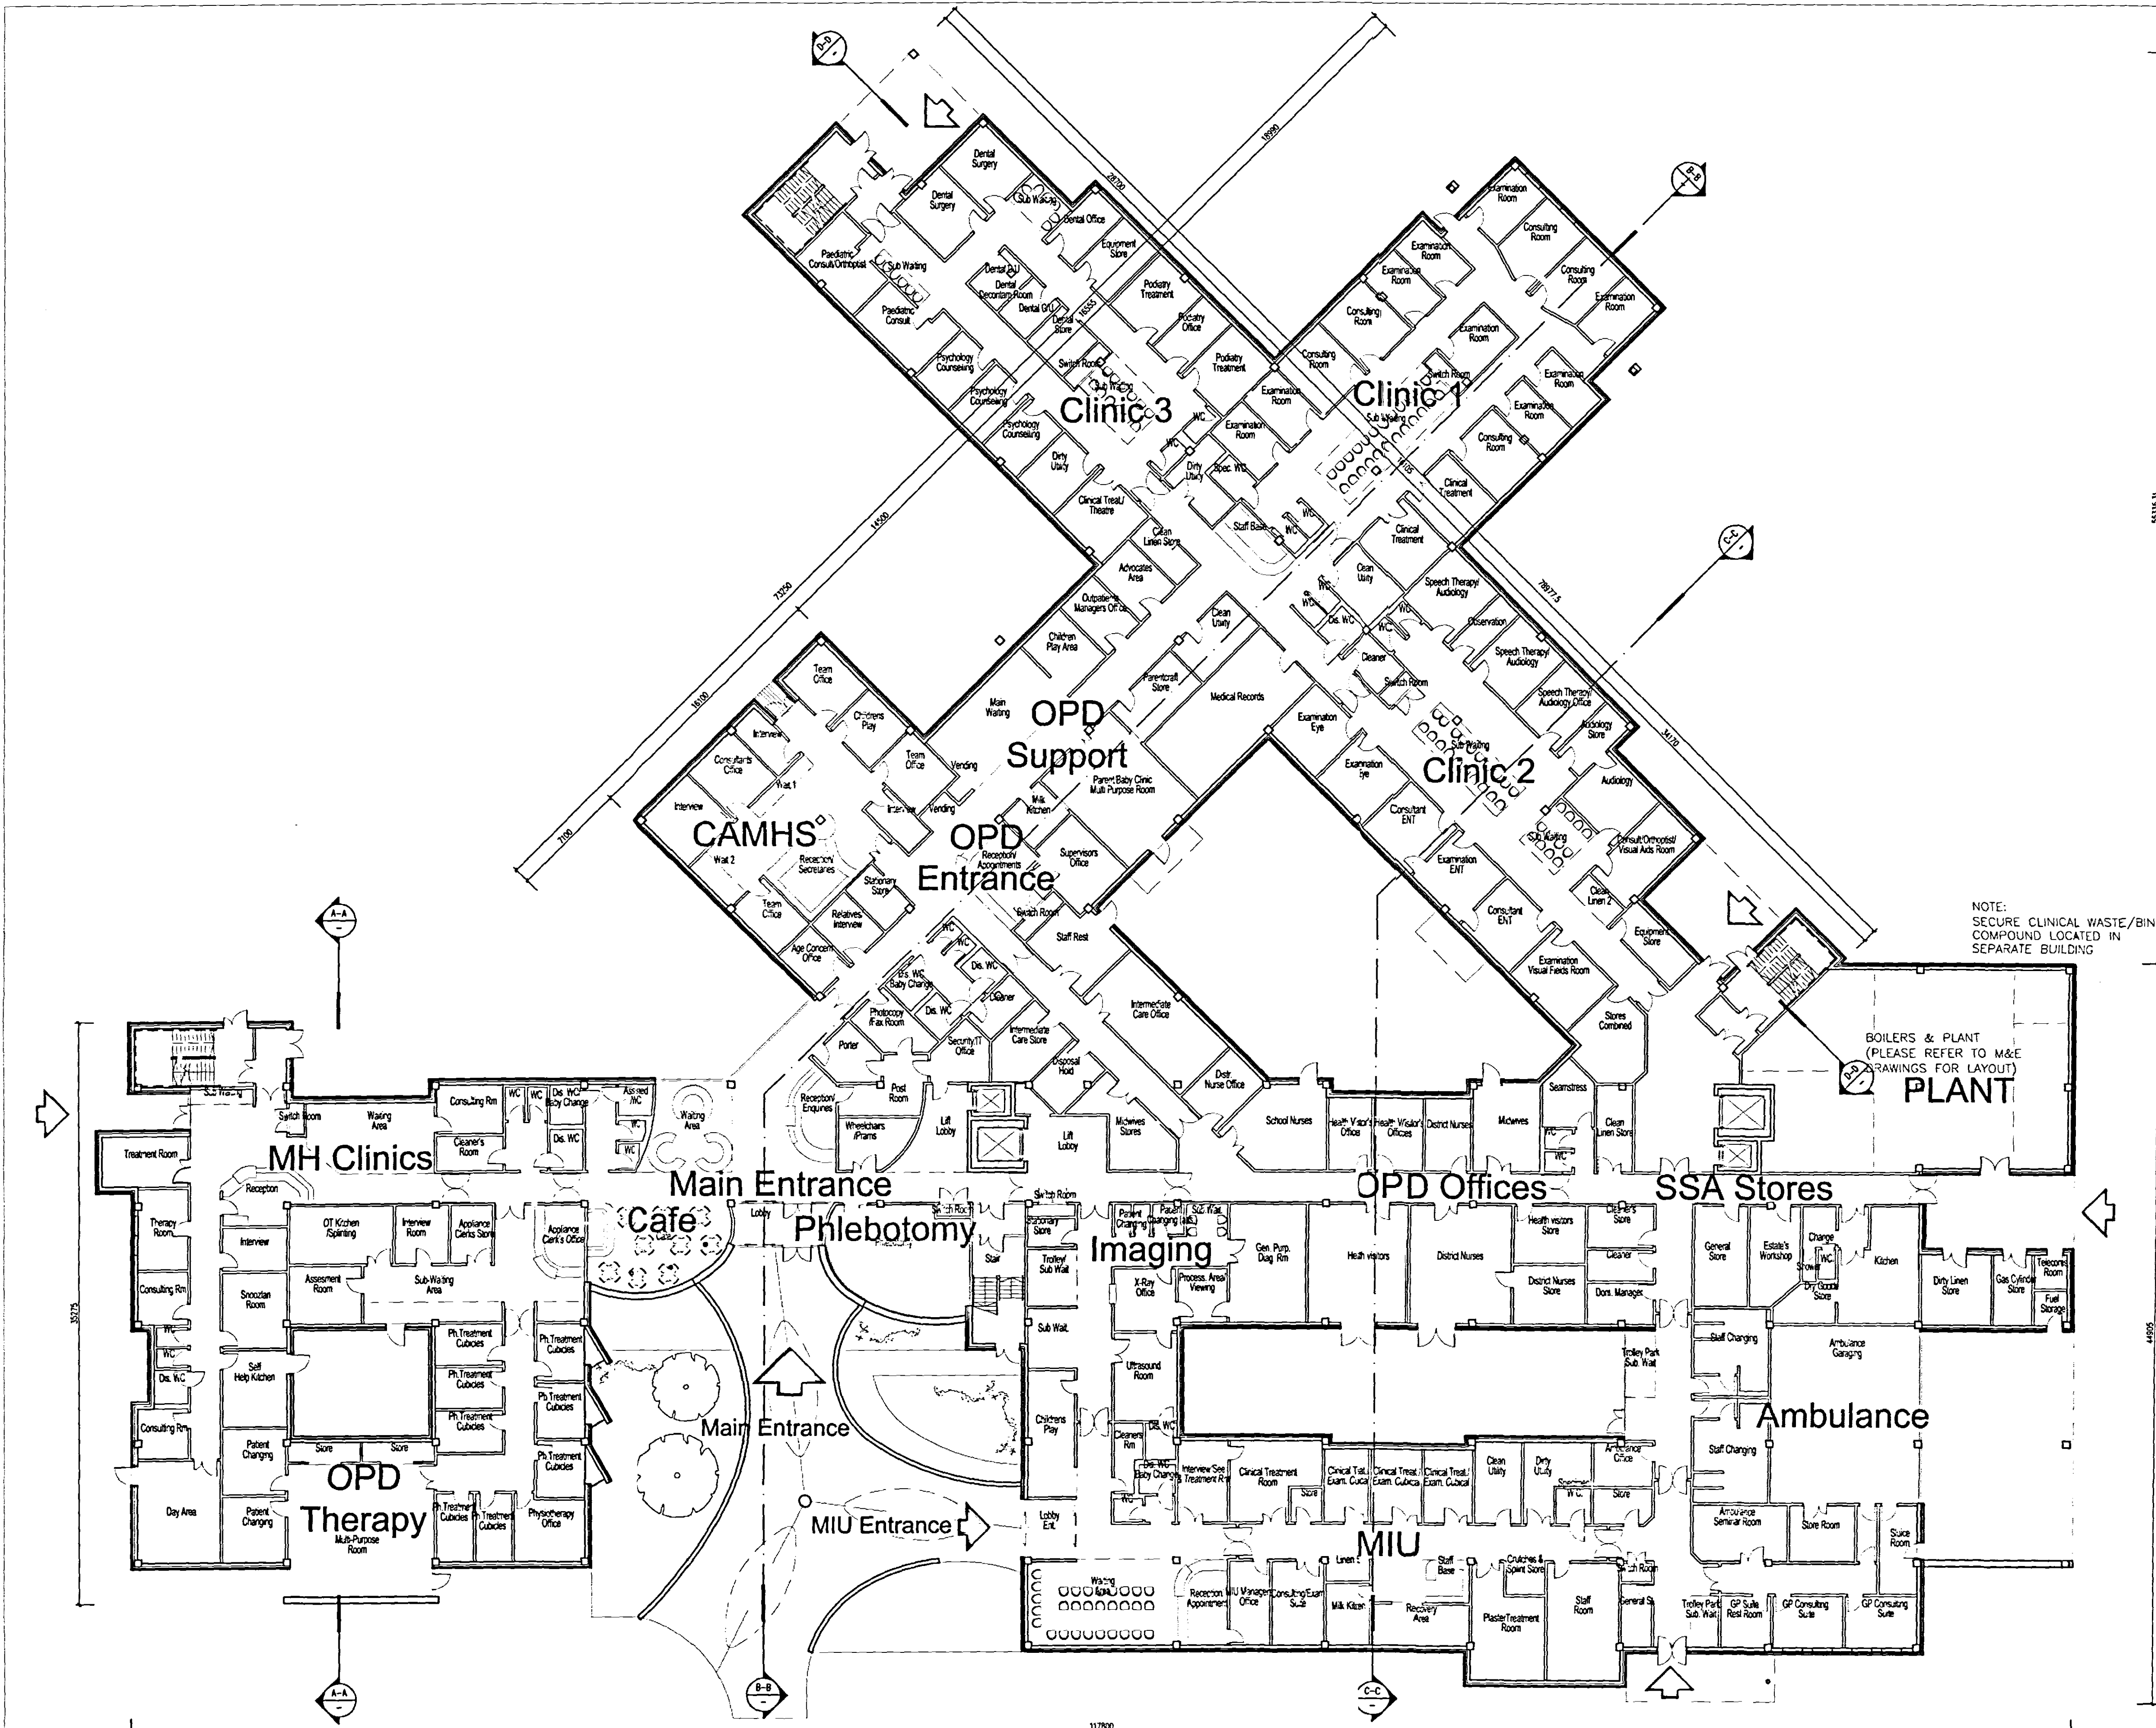

LEGEND

- Outpatient Therapies
- Outpatient Offices
- Outpatient accommodation
- Vertical Communication
- Communication
- Support Service Accommodation
- Phlebotomy
- Ambulance & Stores
- Minor Injuries Unit
- Imaging
- CAHMS
- MH Clinical Areas
- Cafe
- Plant Area

NOTE: SECURE CLINICAL WASTE/BIN COMPOUND LOCATED IN SEPARATE BUILDING

BOILERS & PLANT (PLEASE REFER TO M&E DRAWINGS FOR LAYOUT)

DETERMINED PLAN

20 MAR 2006
0406/06

SOUTH HOLLAND PROPOSAL

PLANNING APPLICATION

Arden Partnership

WATKINS GRAY INTERNATIONAL LLP
ARCHITECTS PLANNERS INTERIOR DESIGNERS
Colchester House 1 London Bridge Walk London SE1 7JW
Telephone 020 7940 8400 Fax 020 7940 8444
Email mail@wgi.co.uk

WGI

project SOUTH HOLLAND COMMUNITY HOSPITAL date 2006-03-09 scale 1:200@A1
drawing GROUND FLOOR PLAN no. 104030/03/P100