


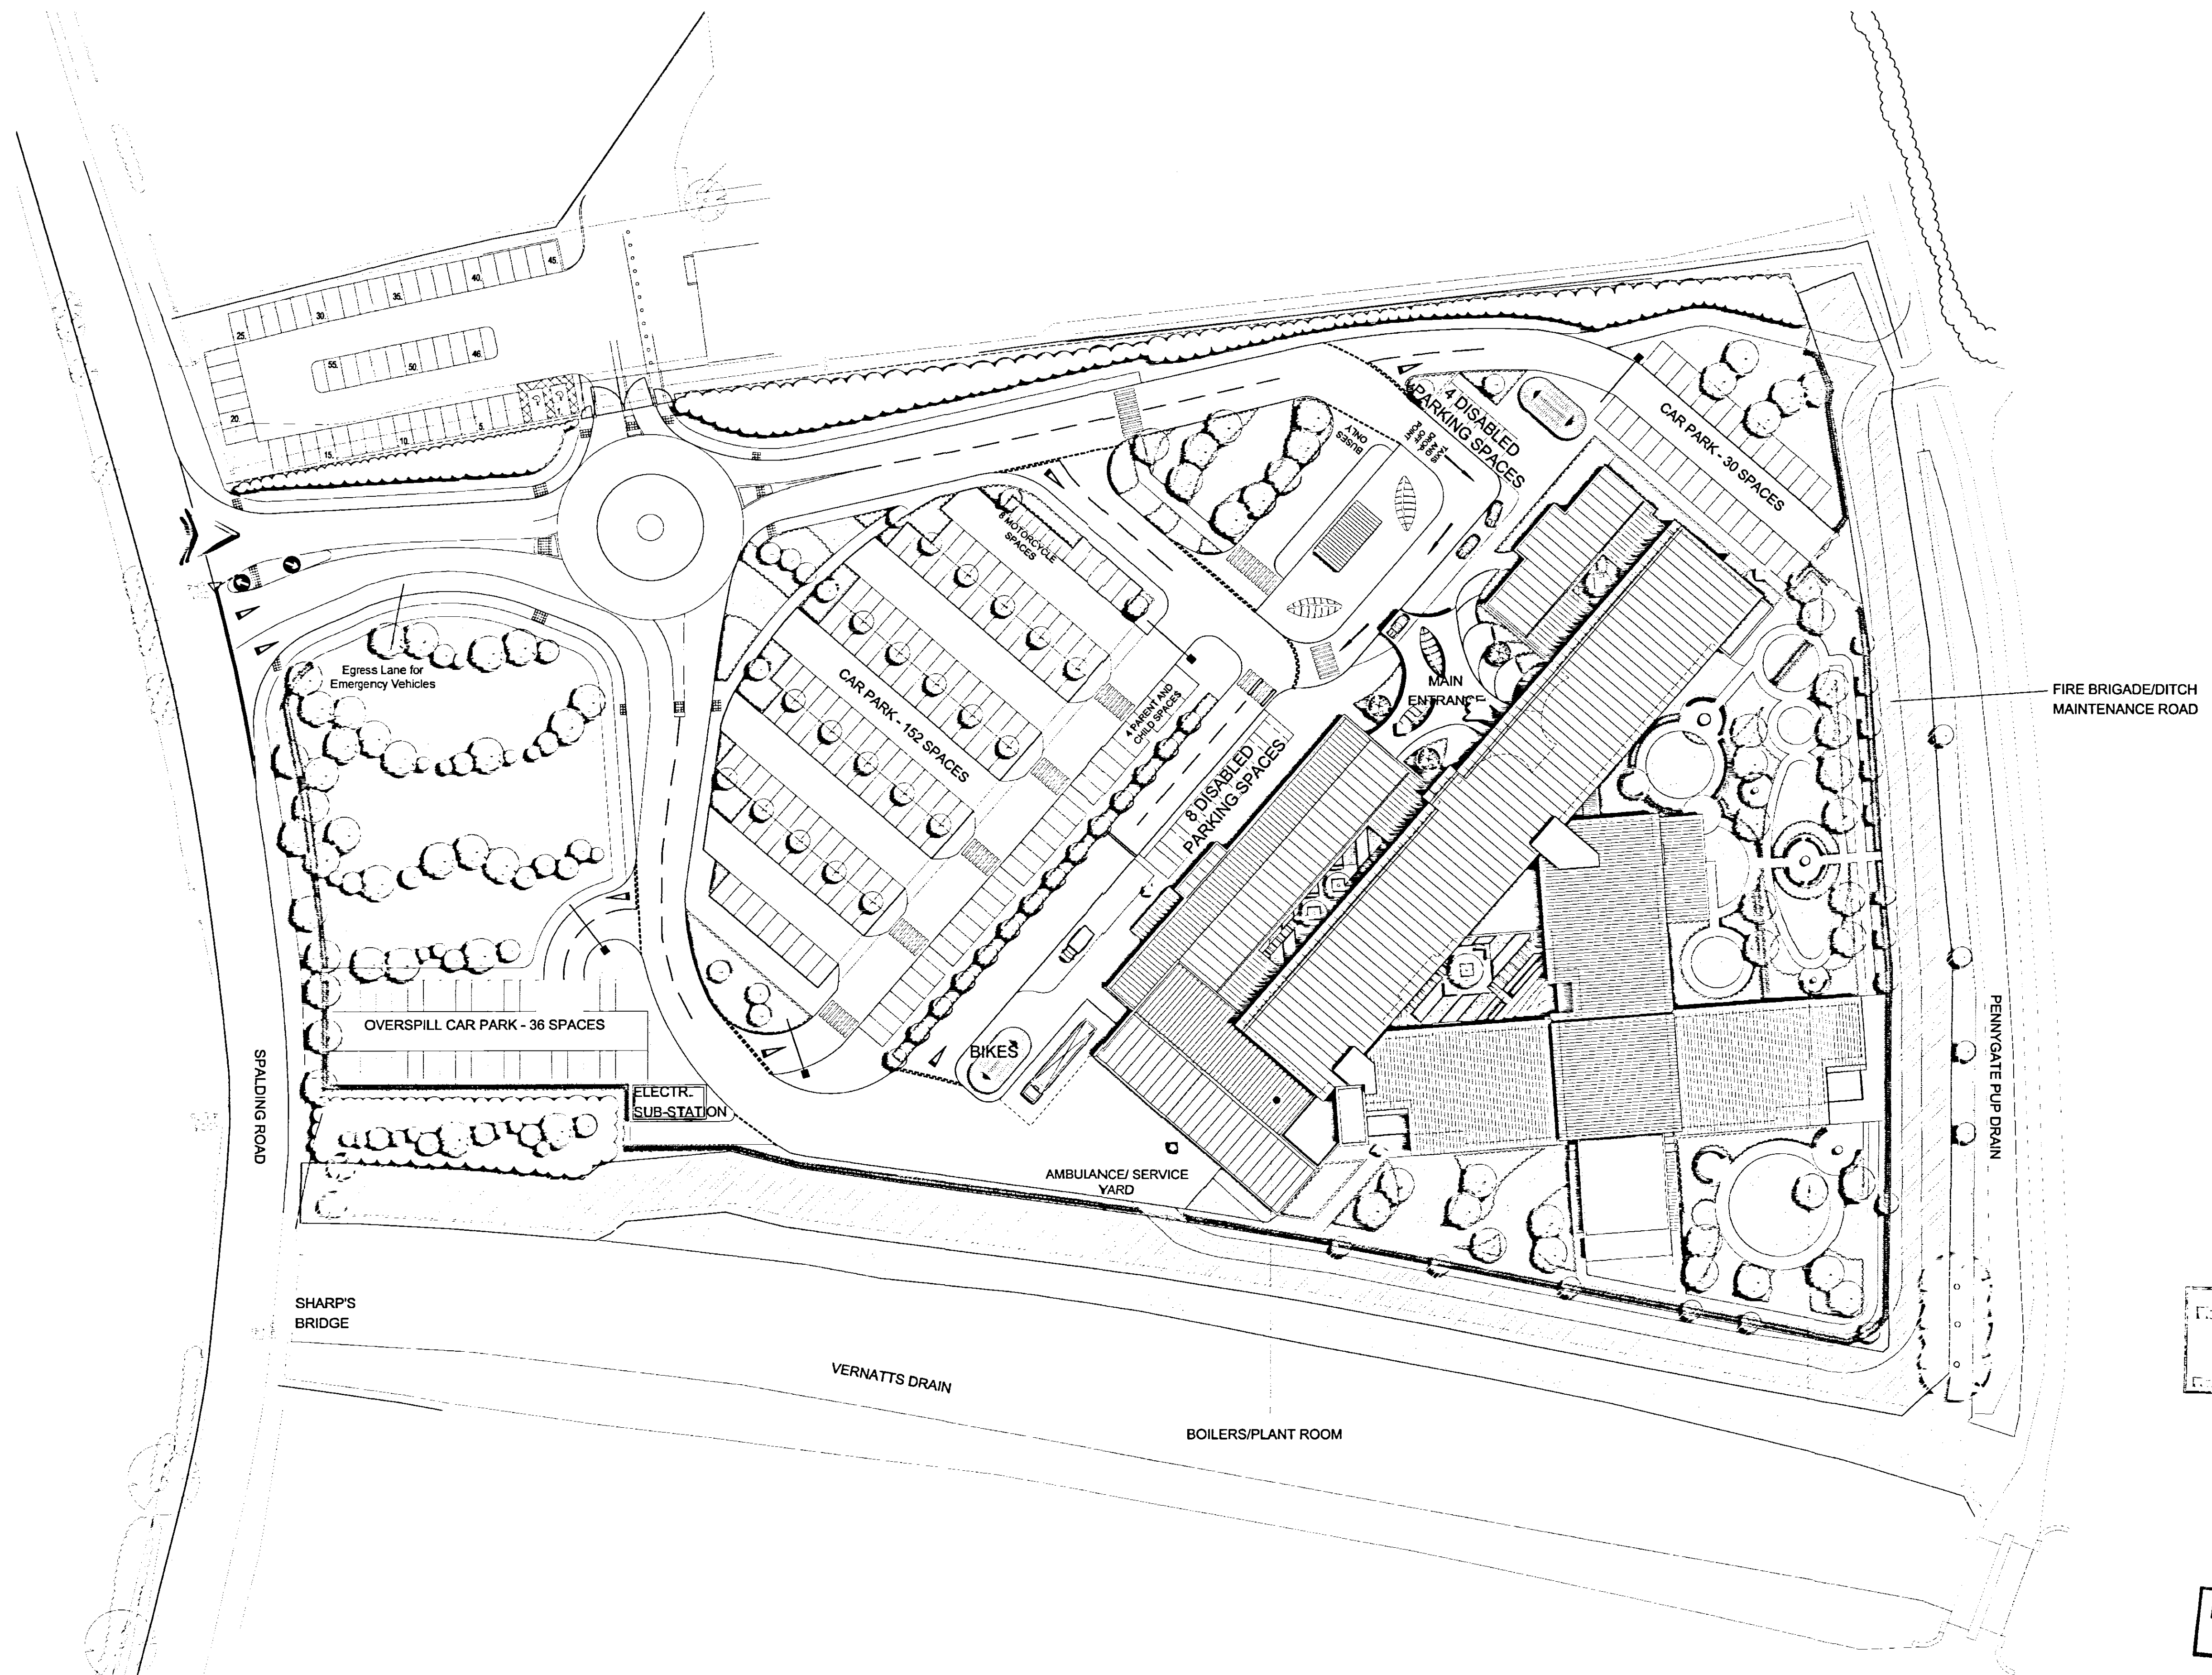

0406/06
 20 MAR 2006
 Planning & Development

DETERMINED
 PLAN

SOUTH HOLLAND PROPOSAL

PLANNING APPLICATION

Arden Partnership

WATKINS GRAY INTERNATIONAL LLP
 ARCHITECTS PLANNERS INTERIOR DESIGNERS
 Colechurch House 1 London Bridge Walk LONDON SE1 2TE
 telephone 020 7940 8400 fax 020 7940 8444
 Email mail@wgi.co.uk



project SOUTH HOLLAND
 COMMUNITY HOSPITAL
 drawing SITE PLAN

date 2006-03-09 scale 1:500@A1
 no. 104030/03/P002