


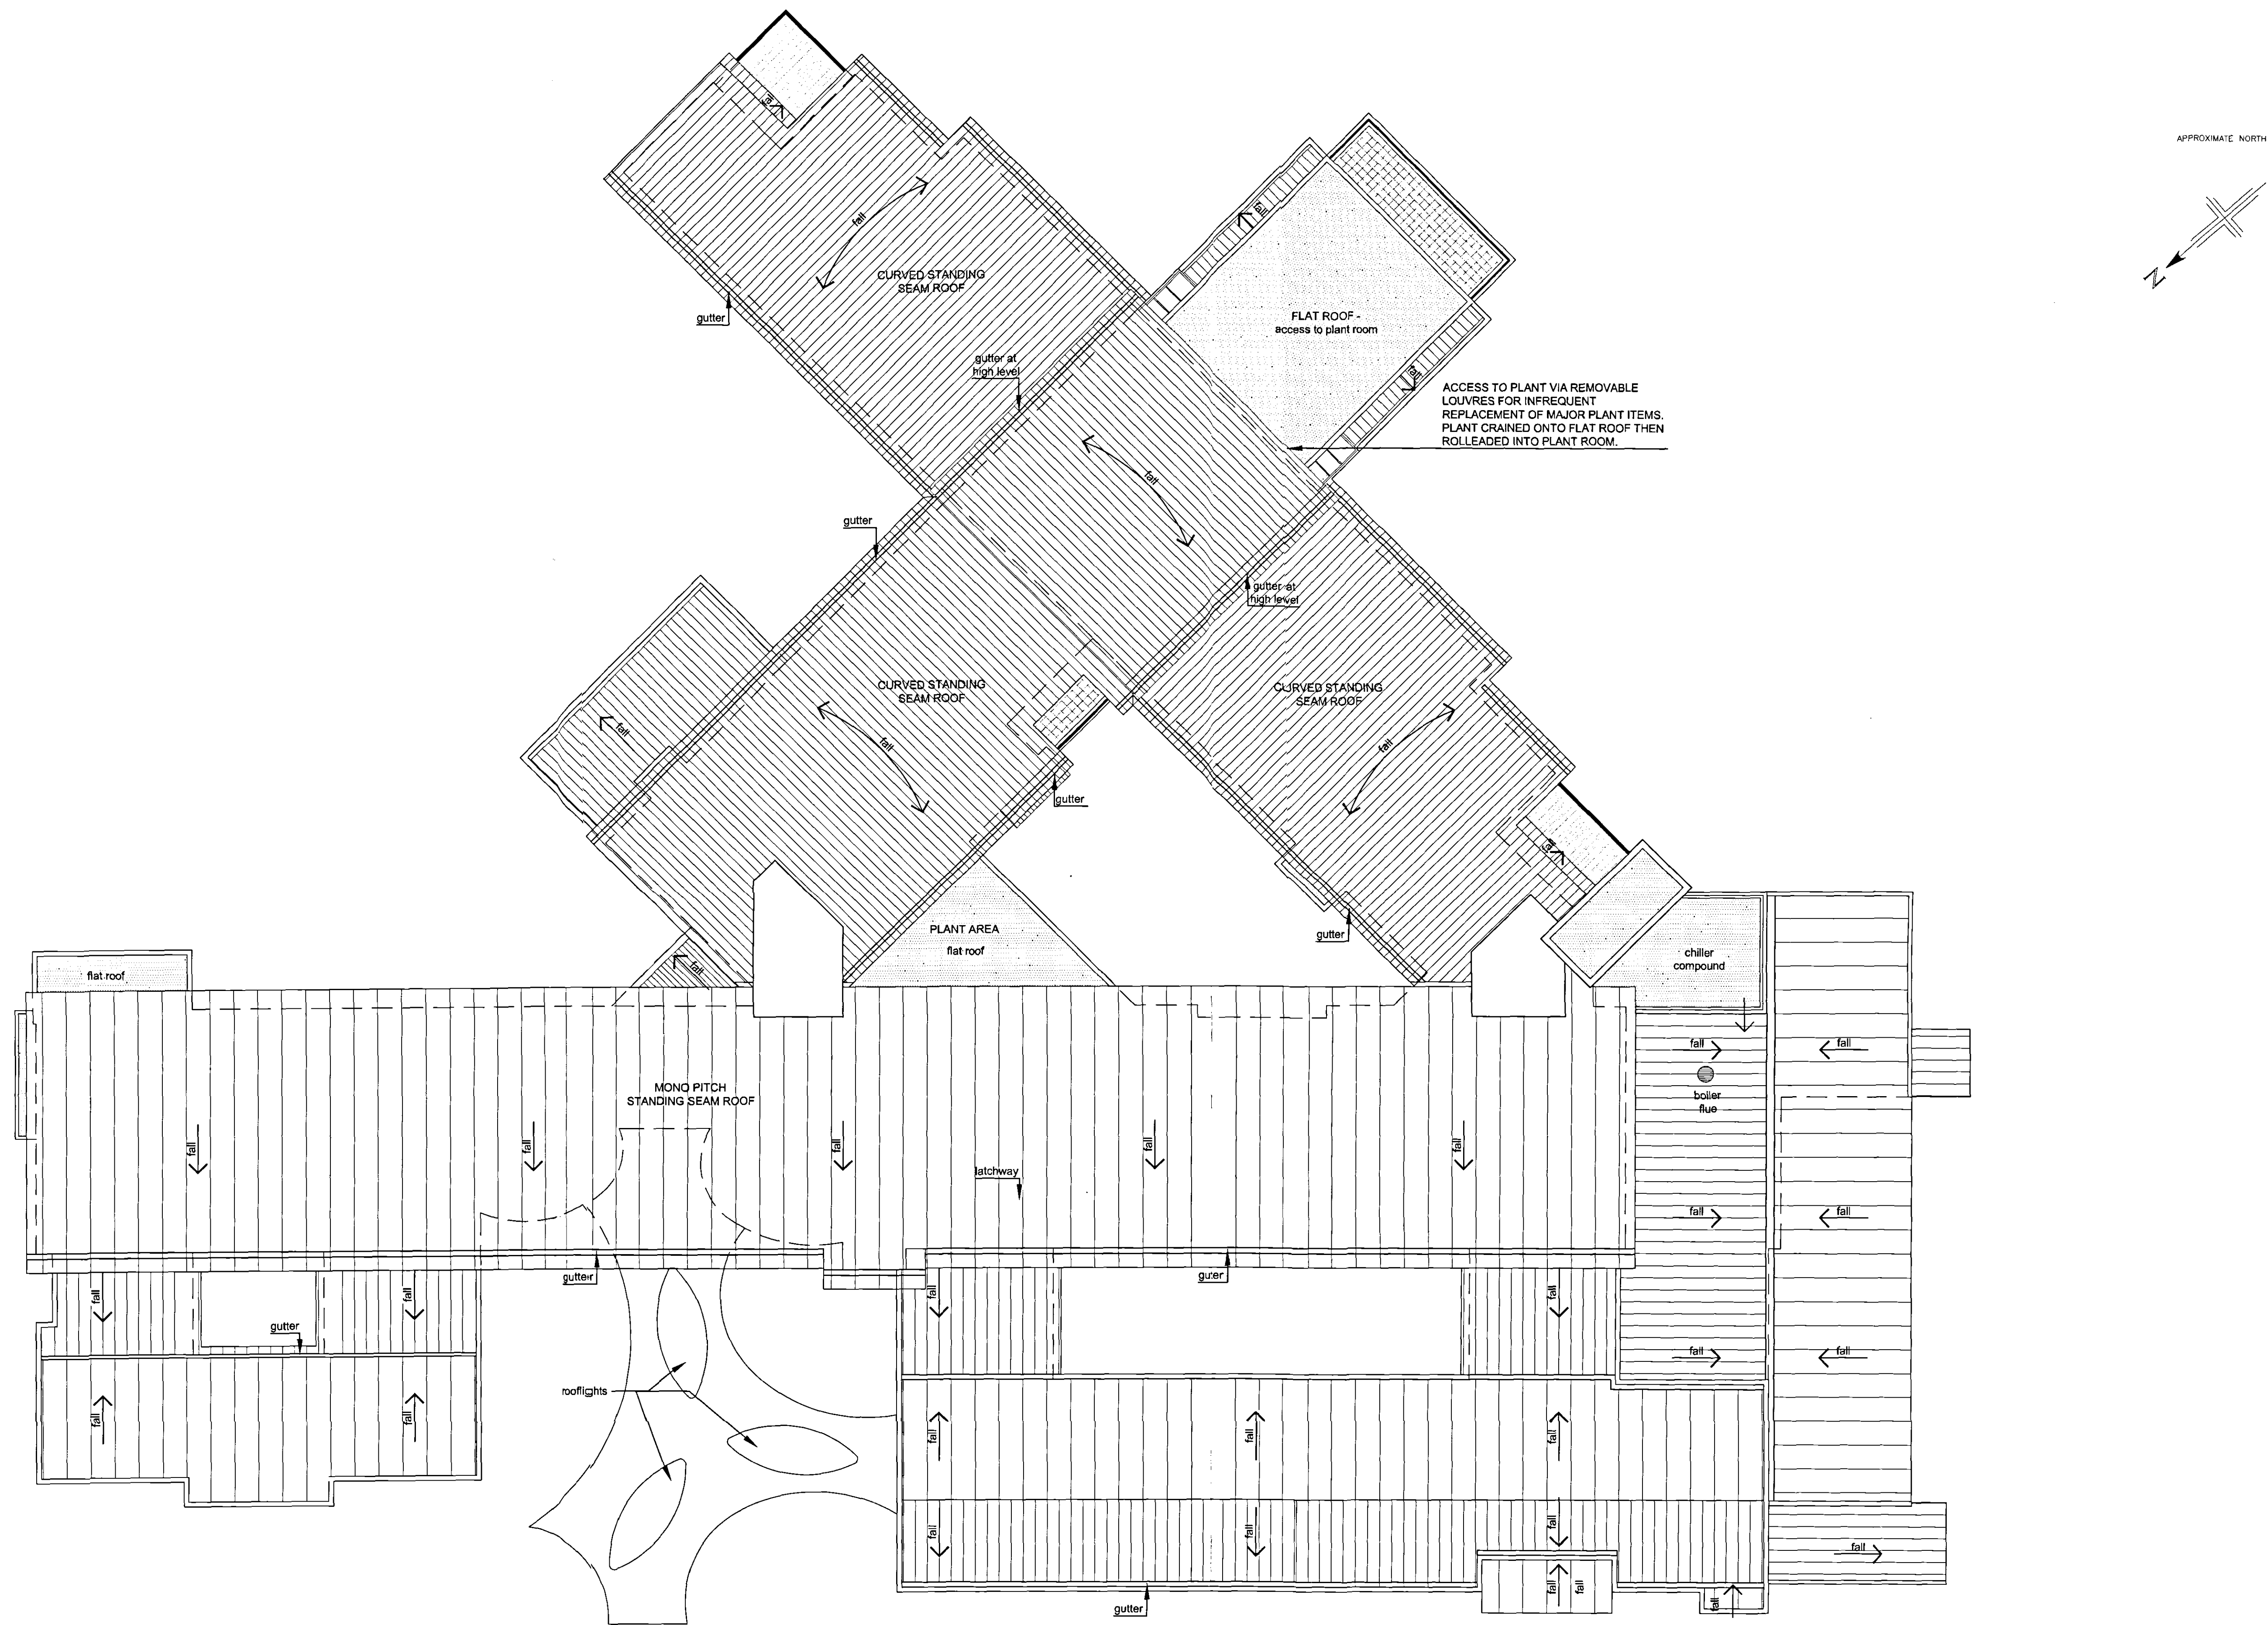

SOUTH HOLLAND PROPOSAL

PLANNING APPLICATION

Arden Partnership

WATKINS GRAY INTERNATIONAL LLP
 ARCHITECTS PLANNERS INTERIOR DESIGNERS
 Colechurch House 1 London Bridge Walk LONDON SE1 2SX
 Telephone 020 7940 8400 Fax 020 7940 8444
 Email mail@wgi.co.uk



project SOUTH HOLLAND
 COMMUNITY HOSPITAL
 drawing ROOF PLAN

date 2006-08-31 scale 1:200@A1
 no. 104030/03/P103_rev.1