


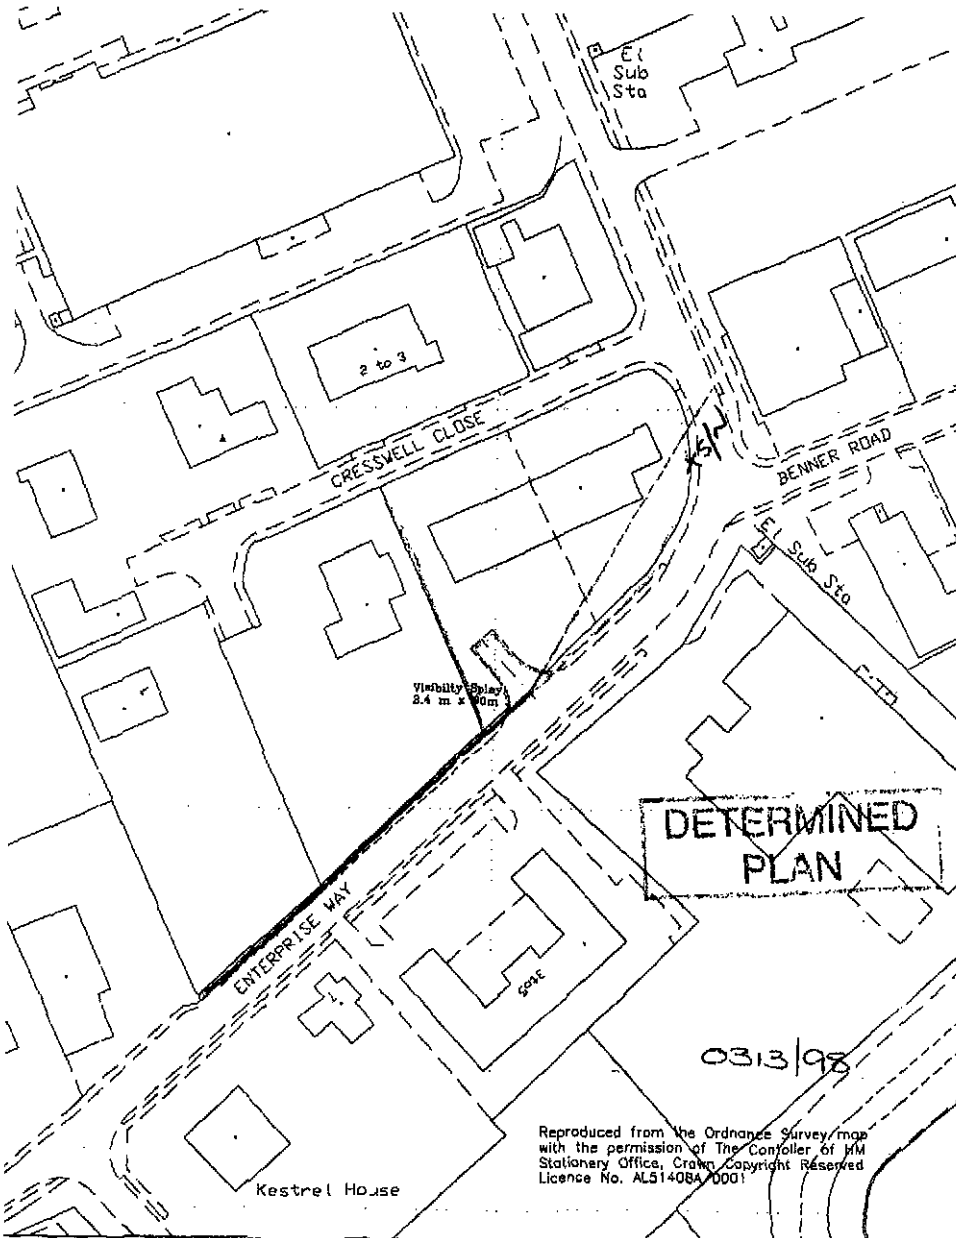

Drawing No. SHEP/1011

Drawn S.A.K

Scale 1 : 1250

Date 09:09:97

Cresswell Close
Spalding

TITLE

Site Plan

Broadgate Builders (Spalding) Ltd

Broadgate House, Weston Hills,
Spalding, Lincolnshire, PE12 6DB.

Telephone: (01406) 380632 Fax: (01406) 380014