


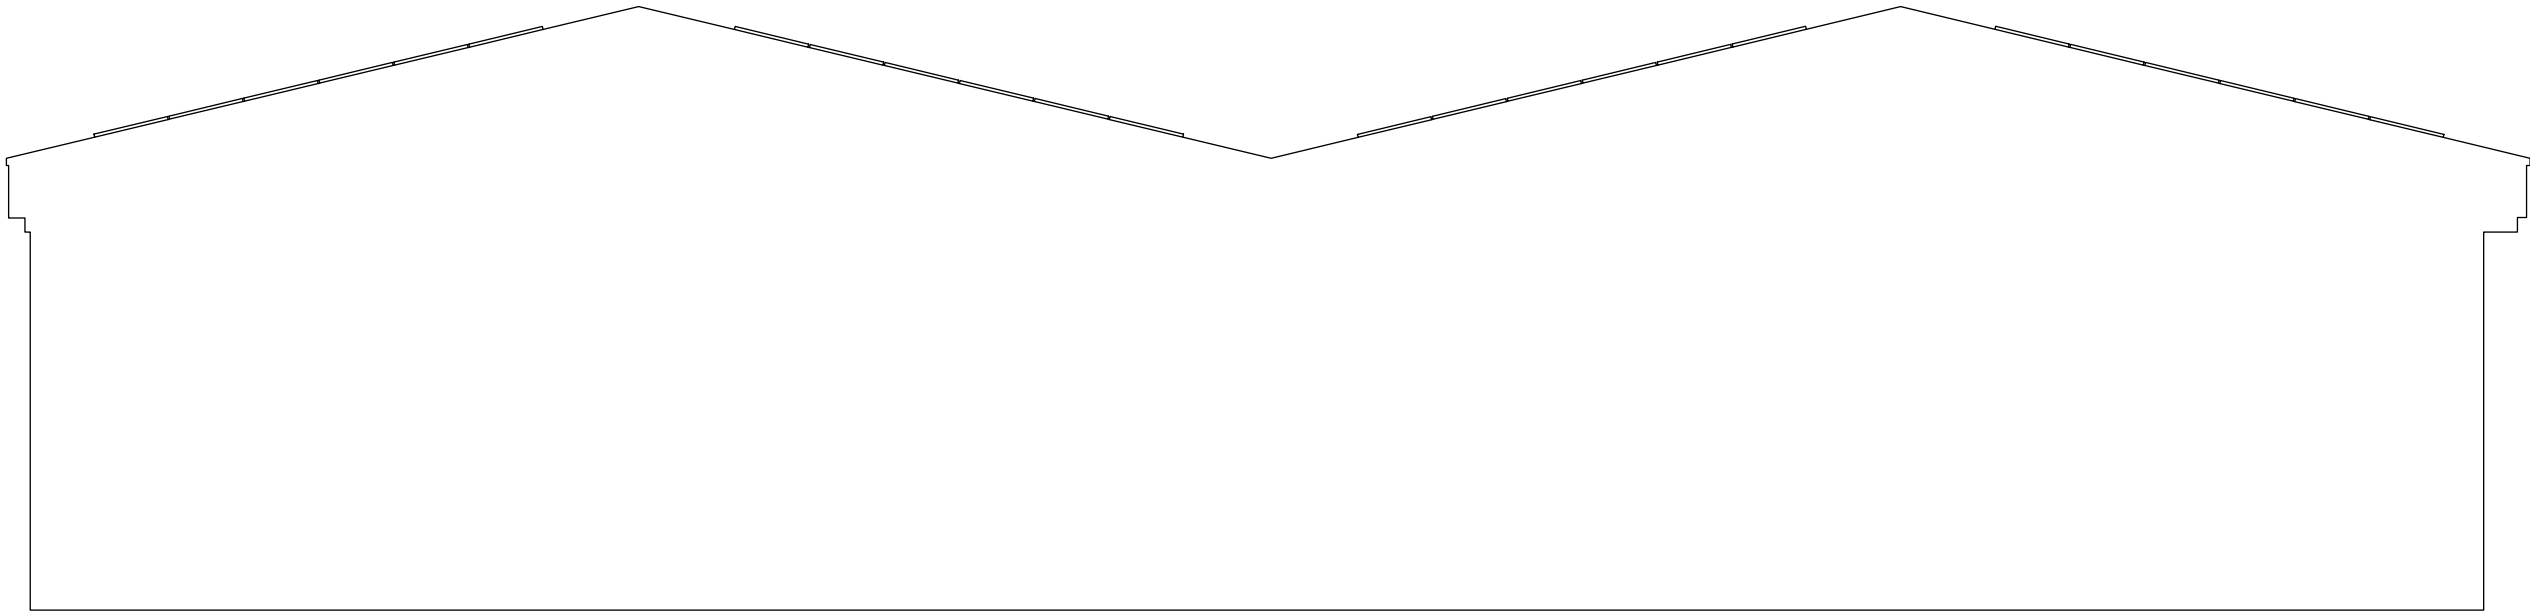

1:100@A3

DRAWING STATUS	DD/MM/YY	REVISIONS				SOLAR PV SOUTH ELEVATION				WES 893	E-40-05
ISSUED FOR INFORMATION		DD/MM/YY	REMARKS								
ISSUED FOR TENDER		1	--/--/--	...							
ISSUED FOR COMMENT		2	--/--/--	...							
ISSUED FOR APPROVAL	20/04/2020	3	--/--/--	...	GREENCELL	DRAWN BY	J.P	CHECKED BY	CE		
ISSUED FOR CONSTRUCTION		4	--/--/--	...							
ISSUED AS INSTALLED		5	--/--/--	...							