





Proposed front elevation

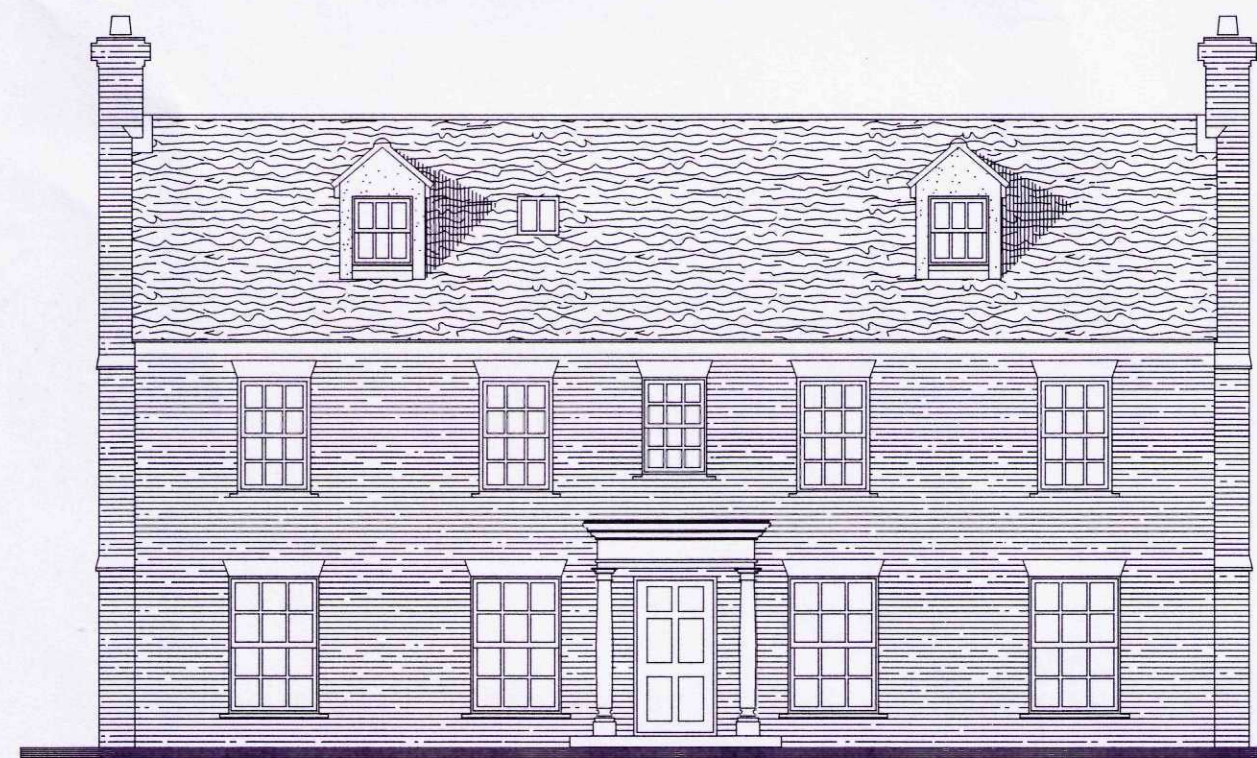

Plans - Scale 1:100

 


Proposed side elevation




Proposed rear elevation




Proposed side elevation

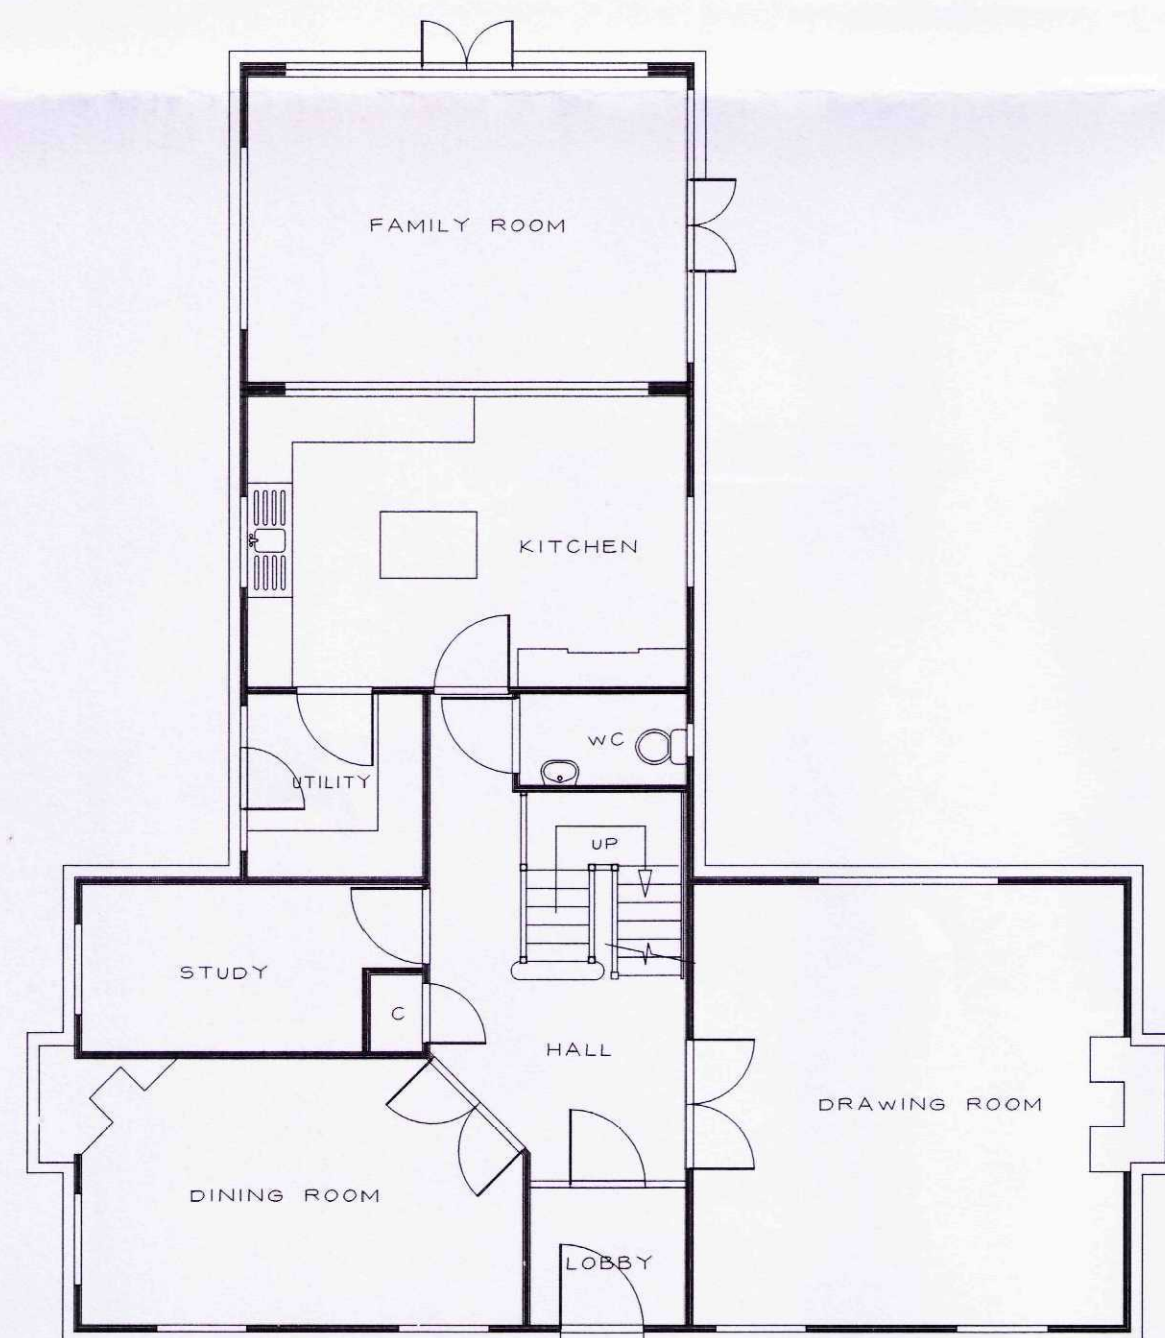


Proposed ground floor

 


Elevations - Scale 1:100

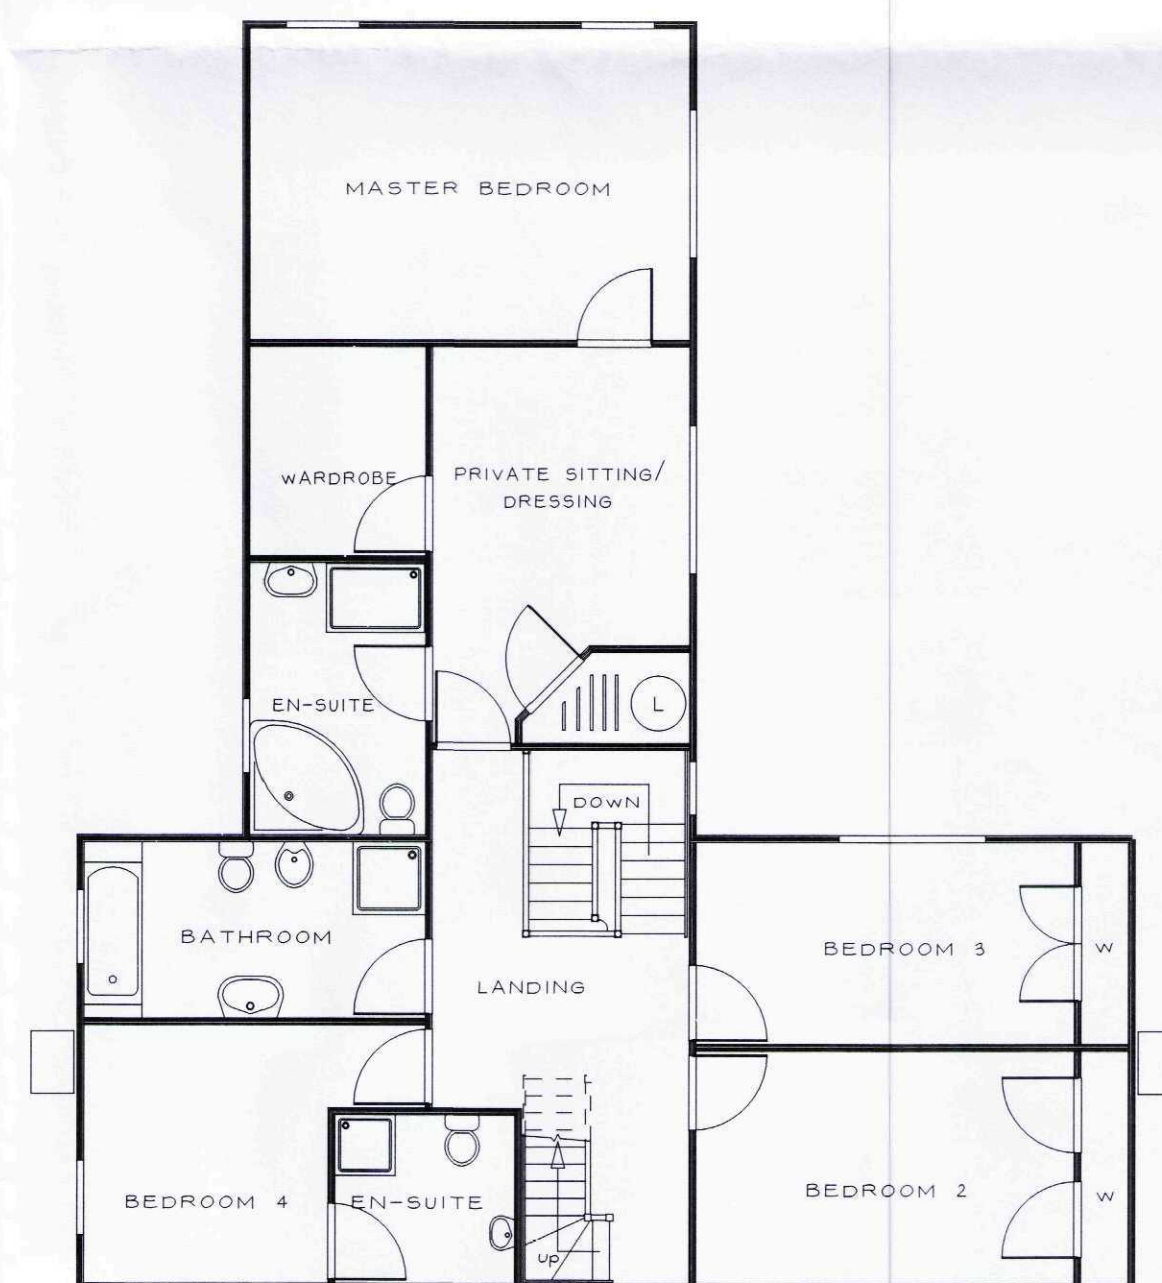

Proposed first floor

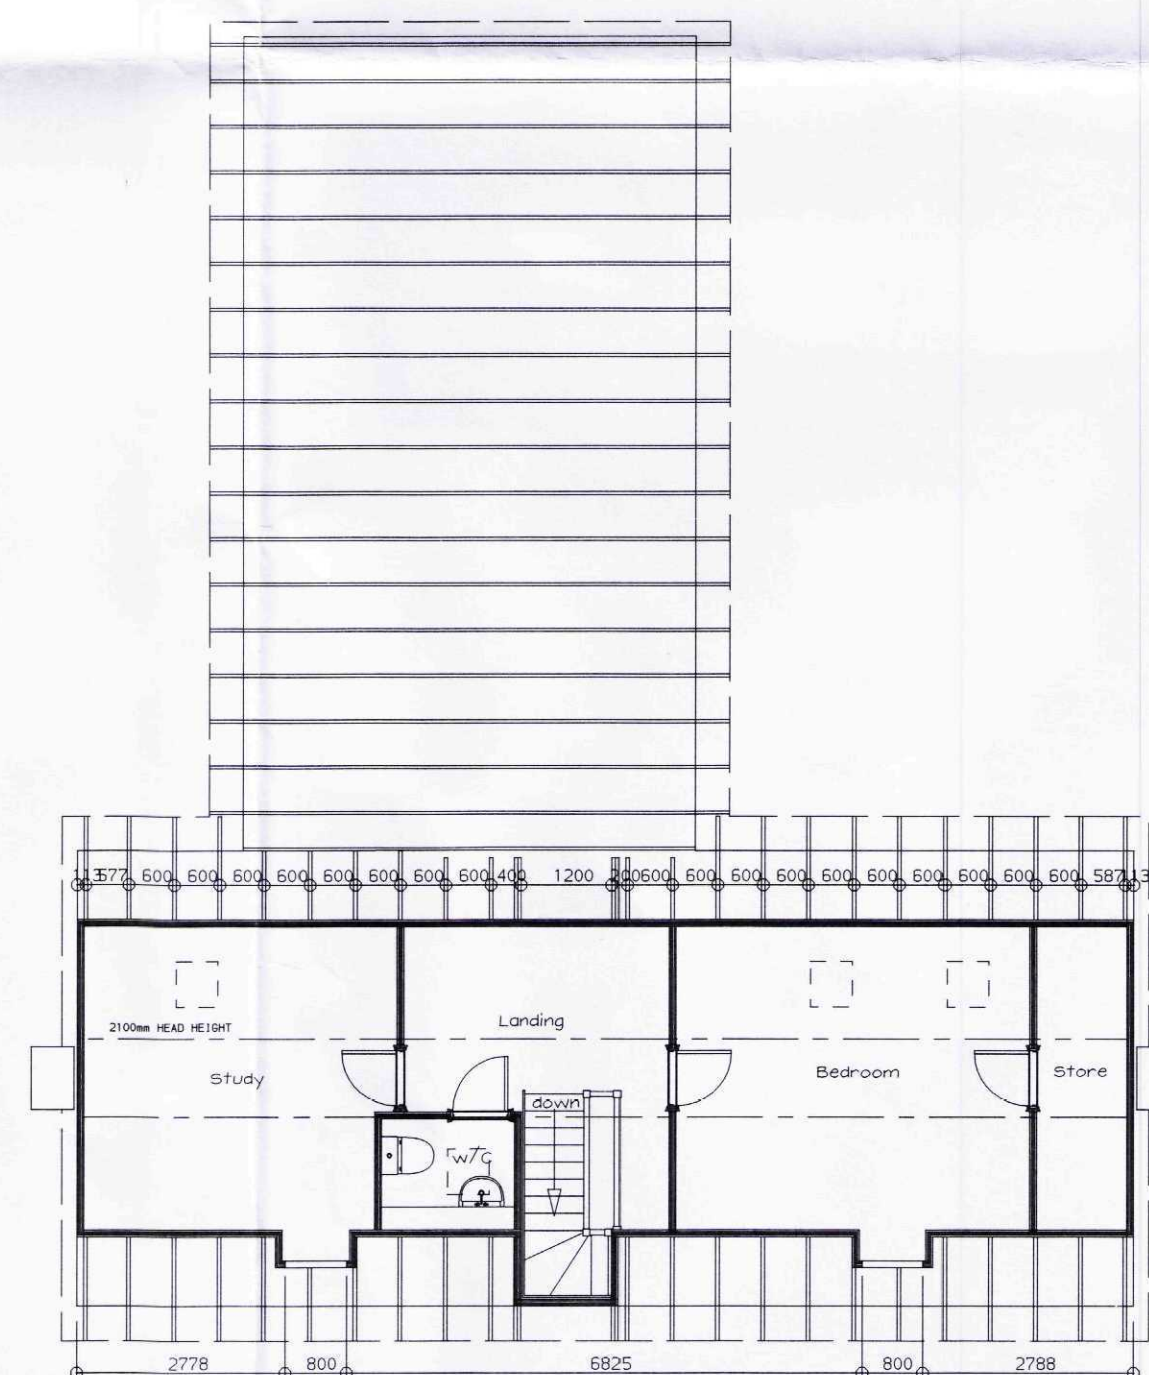

Proposed second floor

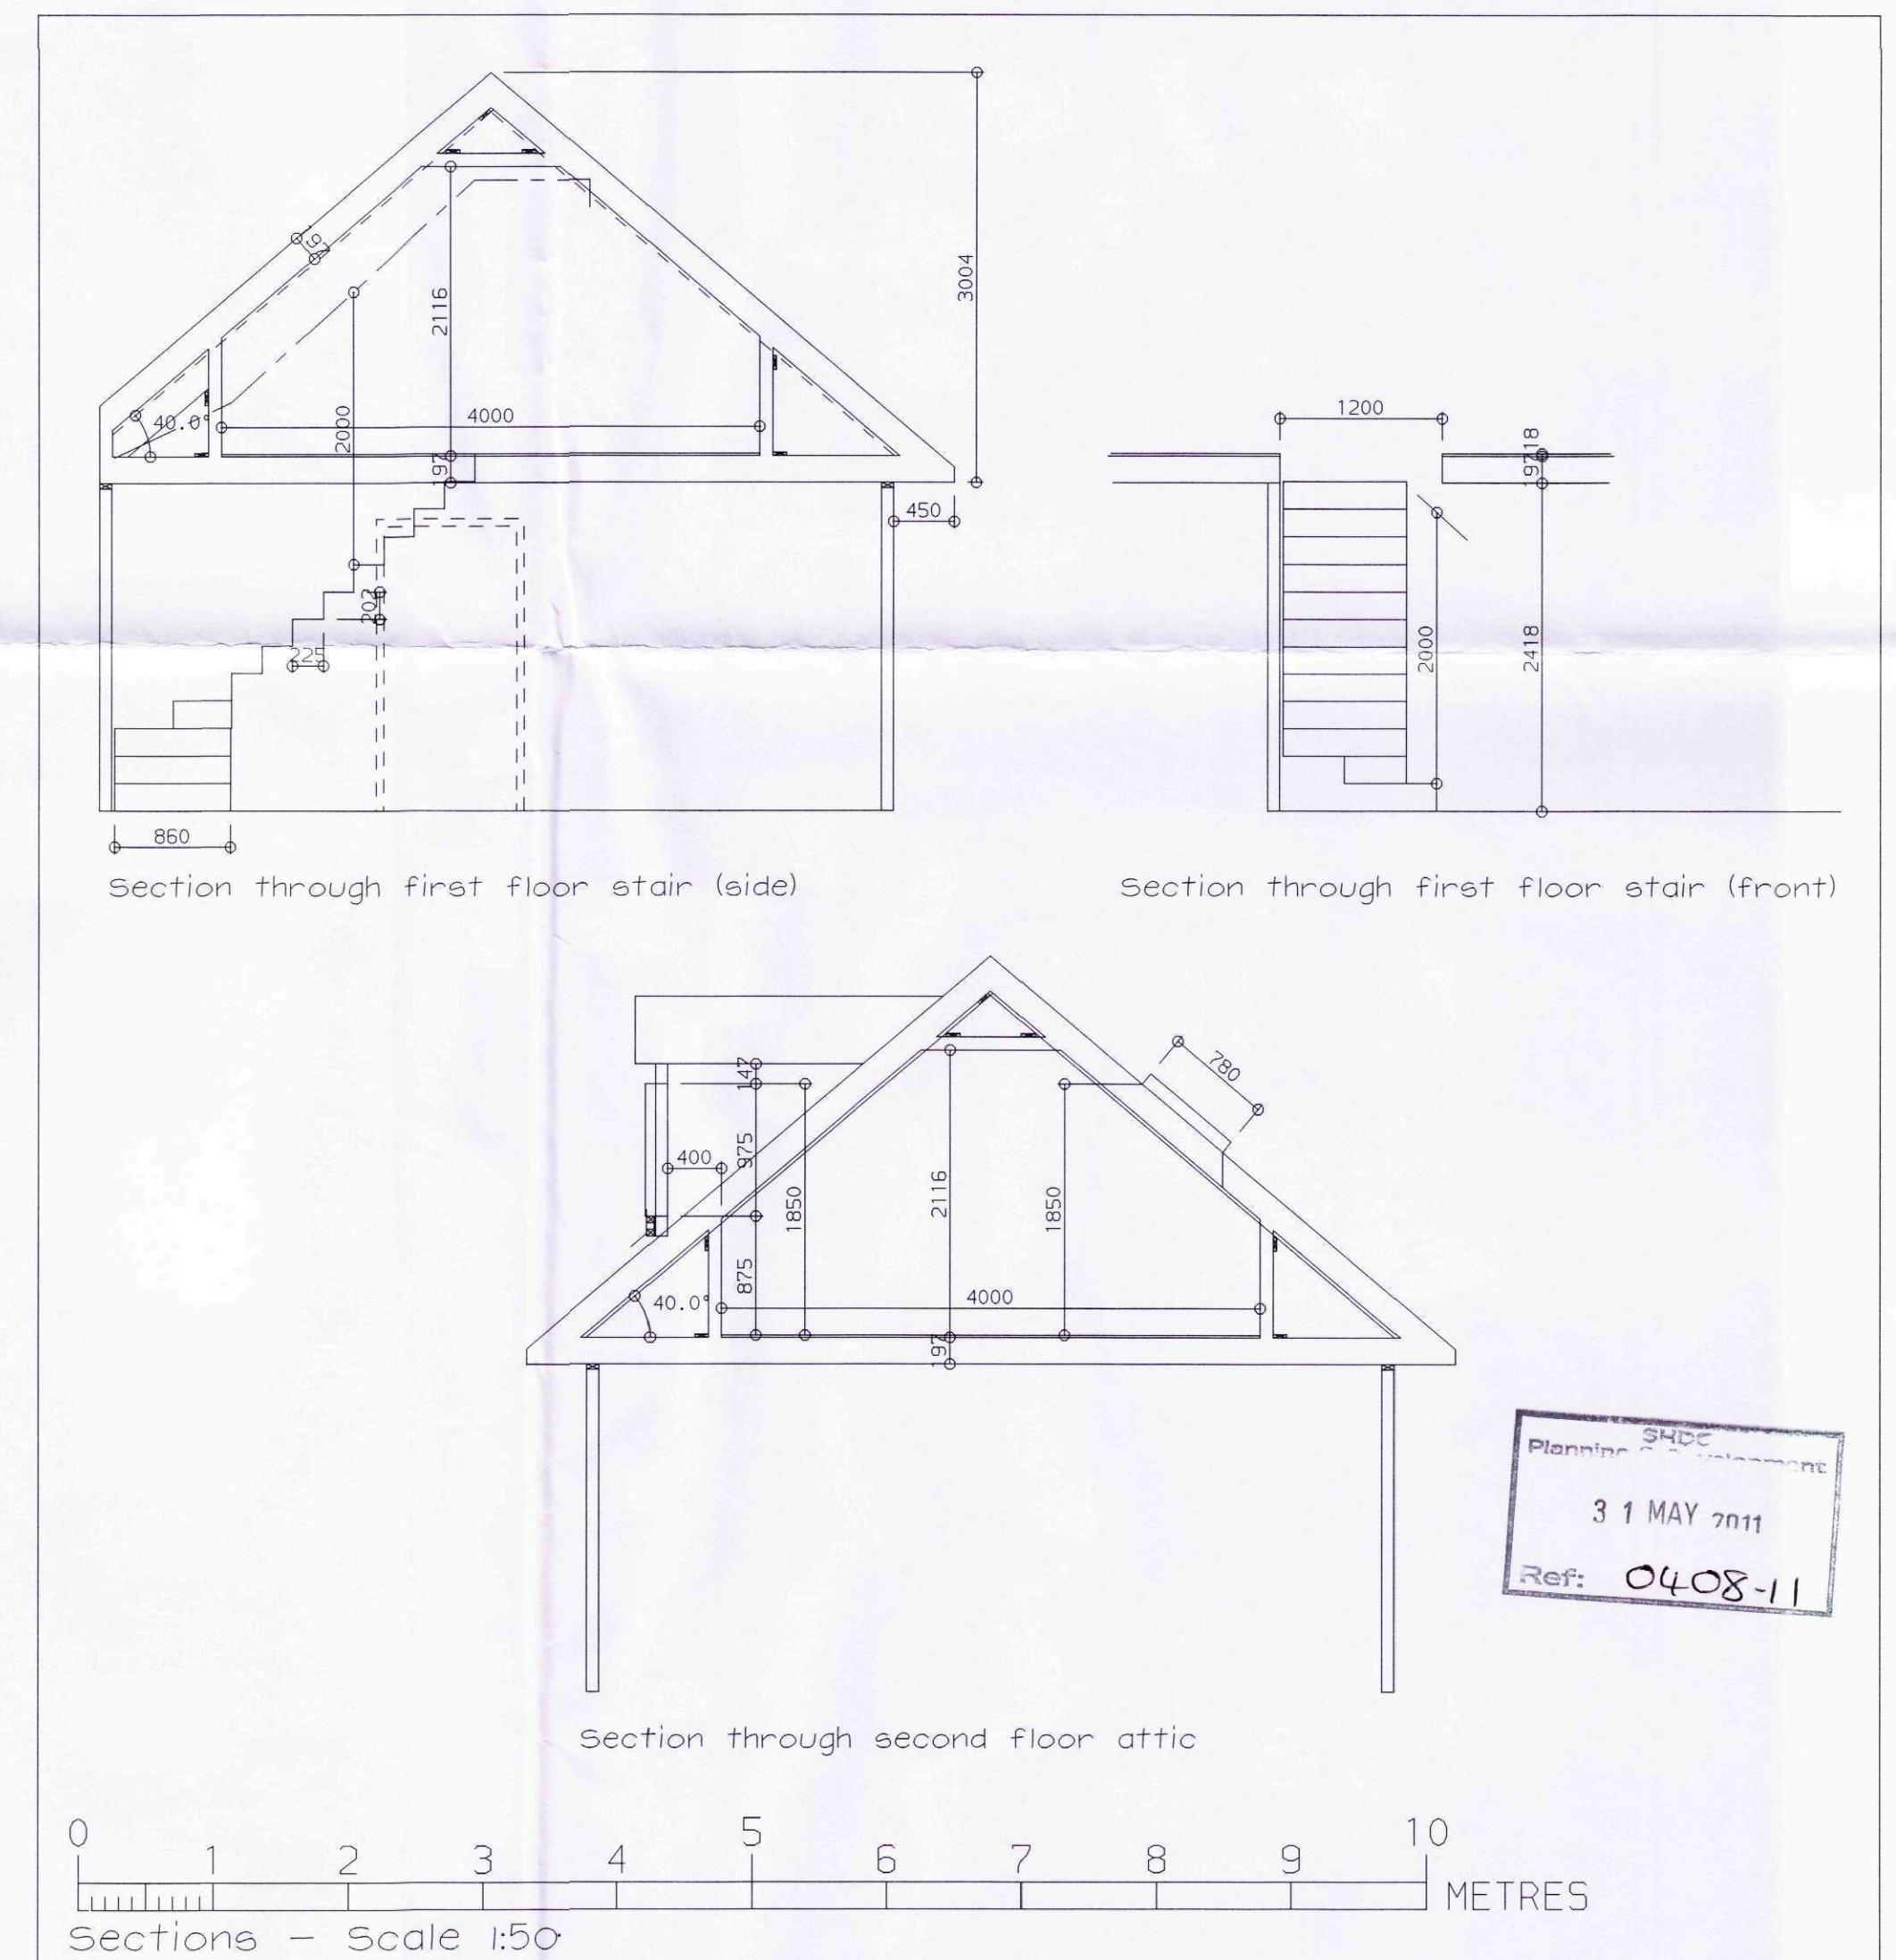

AS PROPOSED

Client Name:	
MR & MRS GRIFFIN LINCOLNSHIRE	
Drawn By:	Date:
TJA	18 MAY 2011
Scale:	Size:
1:100/1:50	A1
Job No:	Type:
03-046	P2
Rev:	A
Drawing No:	2