


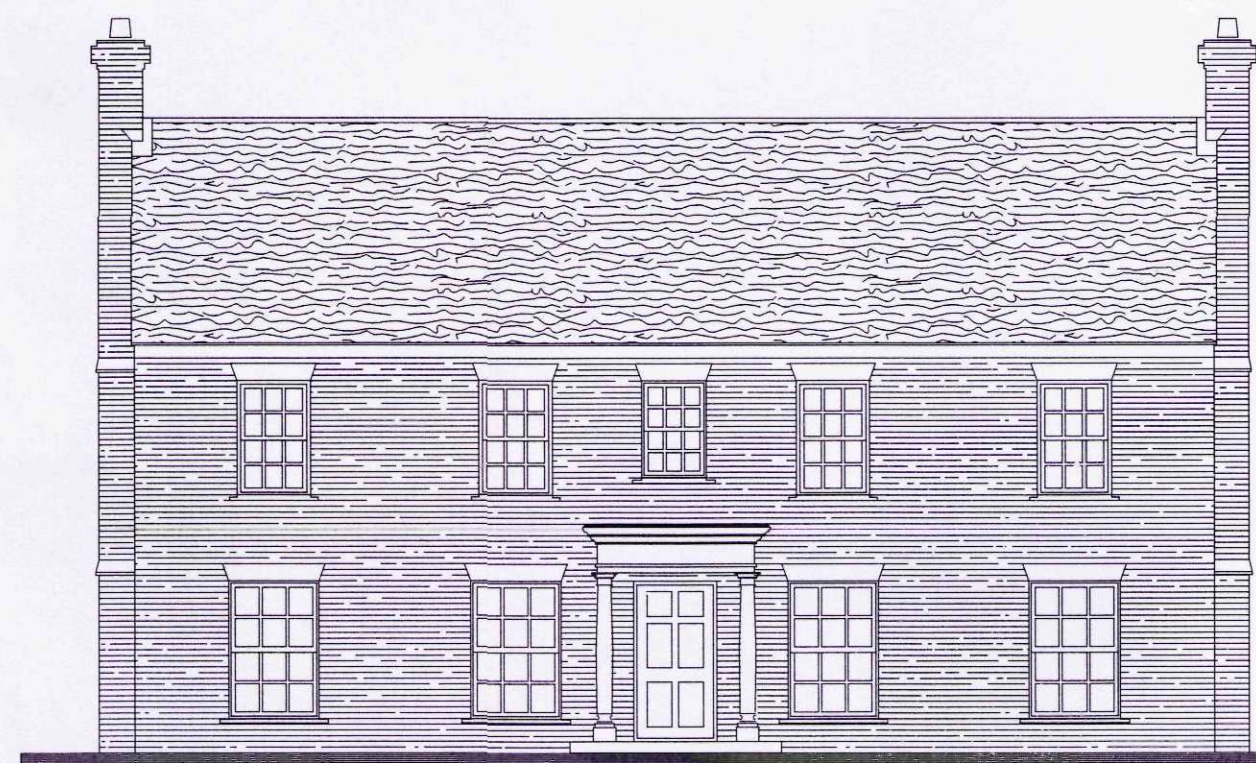

Existing front elevation




Existing side elevation




Existing rear elevation




Existing side elevation

 


Plans - Scale 1:100

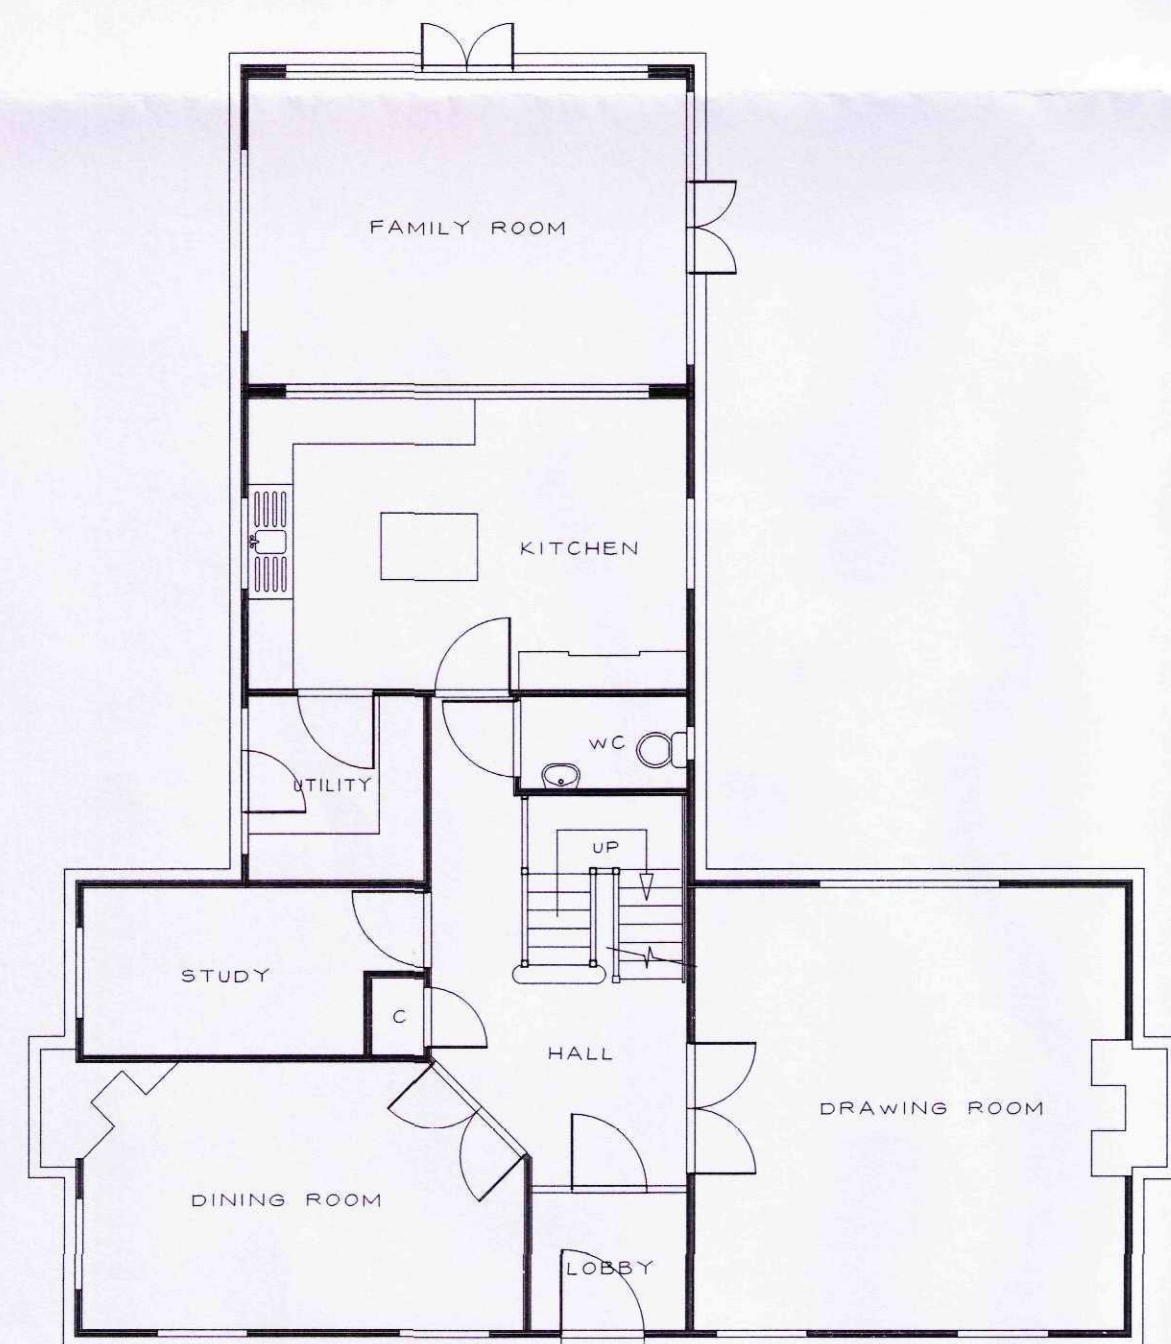

Existing ground floor

 

Elevations - Scale 1:100

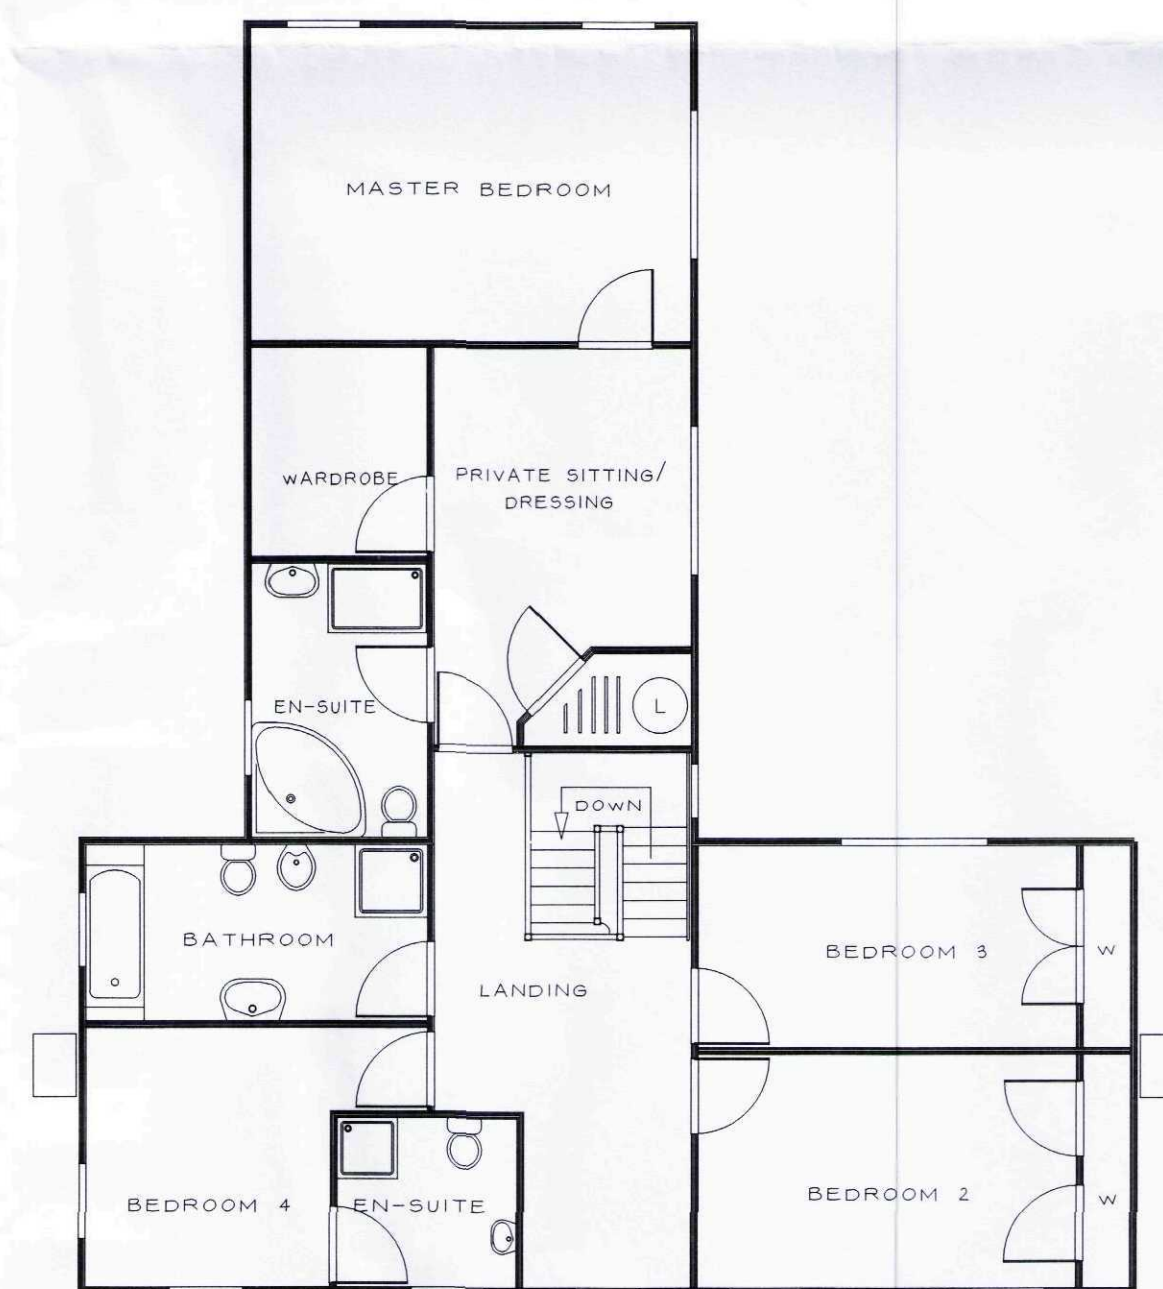

Existing first floor

Planning 34DC
31 MAY 2011
Ref: 0408-11

AS EXISTING

Client Name:			
MR & MRS GRIFFIN LINCOLNSHIRE			
Drawn By:	TJA	Date:	18 MAY 2011
Scale:	1:100/1:50	Size:	A1
Job No:	03-046	Type:	P1
Rev:	A		
Drawing No:	1		