




DO NOT SCALE FROM THIS DRAWING
THE GENERAL CONTRACTOR IS TO CHECK ALL DIMENSIONS ON SITE AND
REPORT ANY DISCREPANCIES TO THE SUPERVISING OFFICER.
ALL DIMENSIONS ARE SHOWN IN 'mm' UNLESS OTHERWISE STATED.

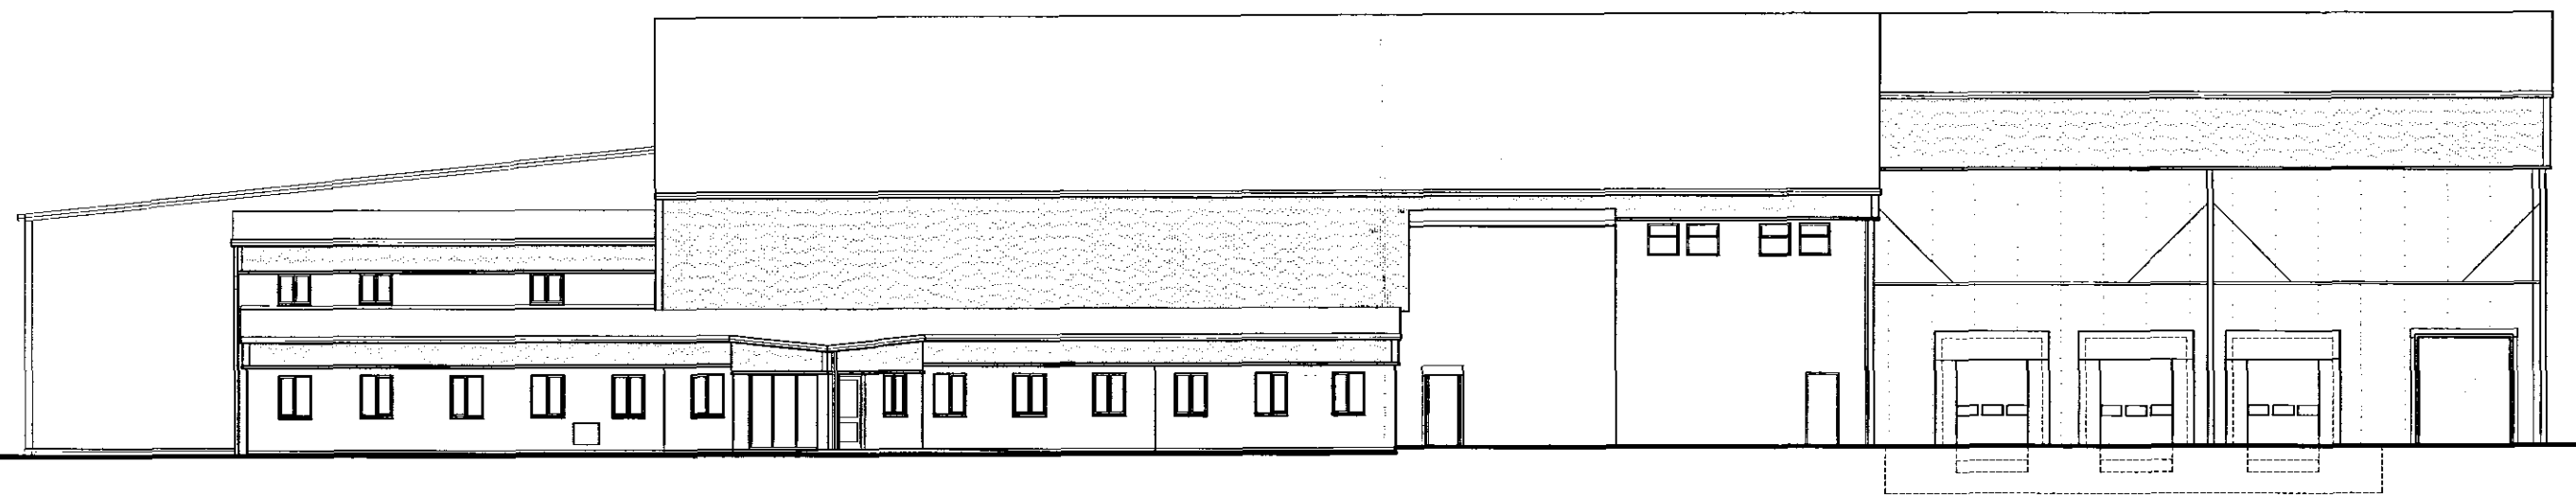


EXISTING - North East Elevation

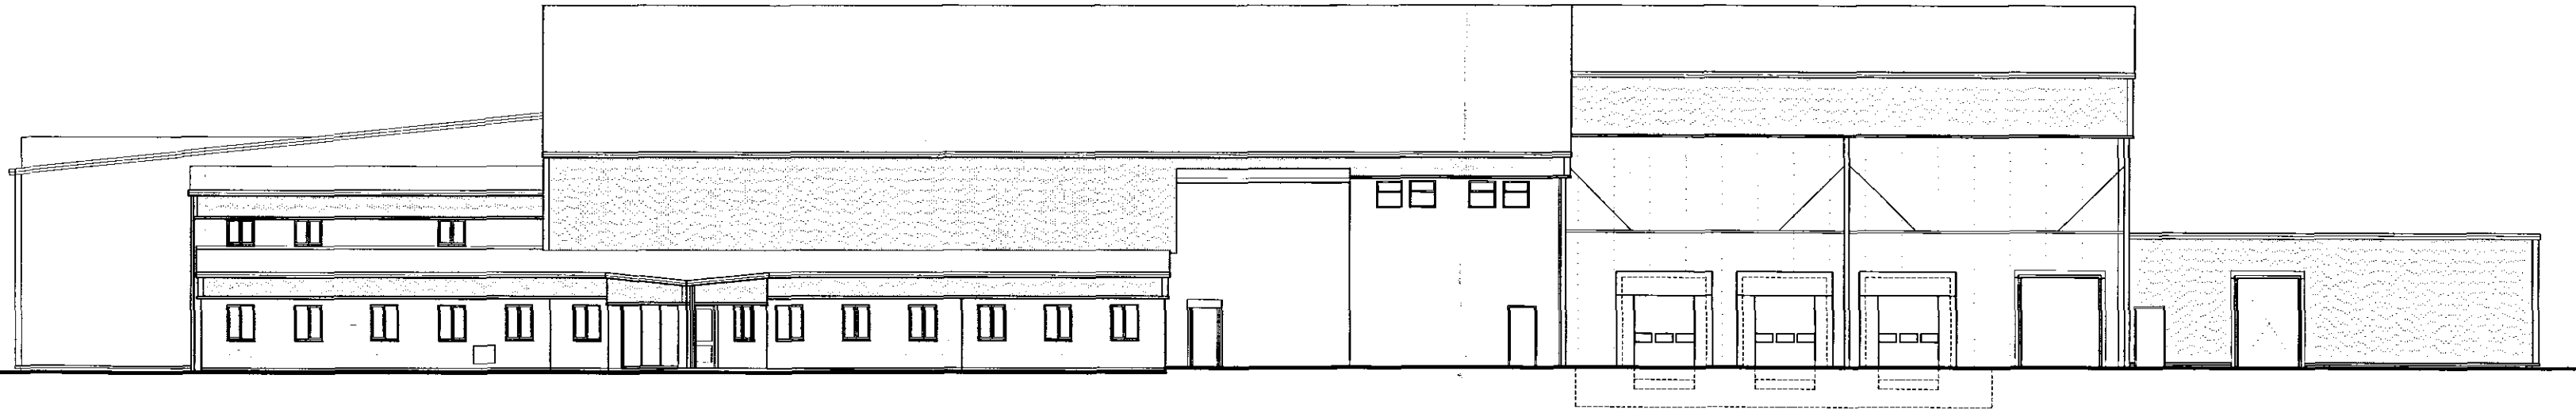


PROPOSED - North East Elevation

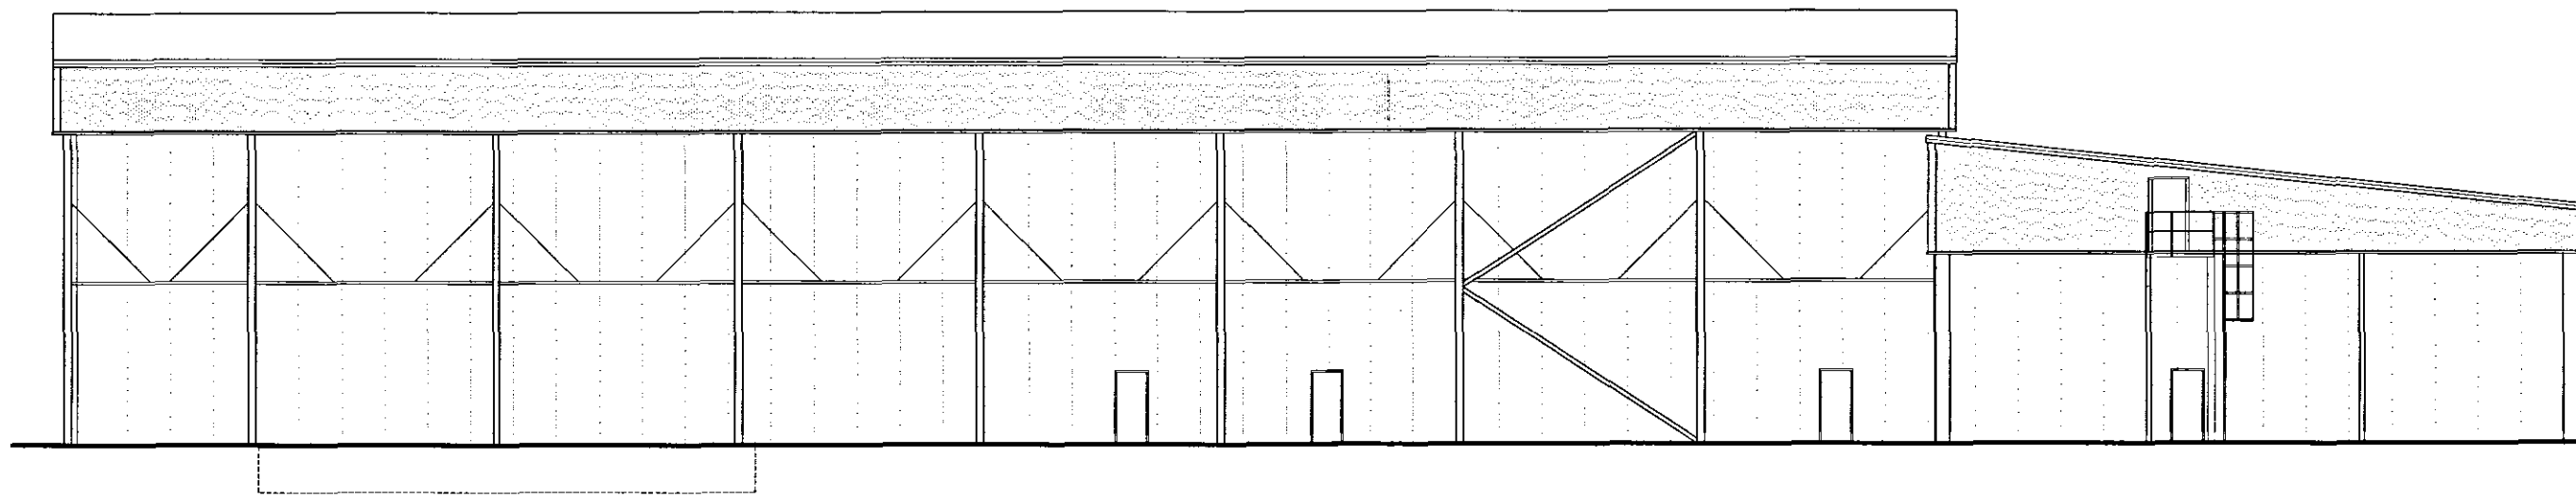


EXISTING - South West Elevation

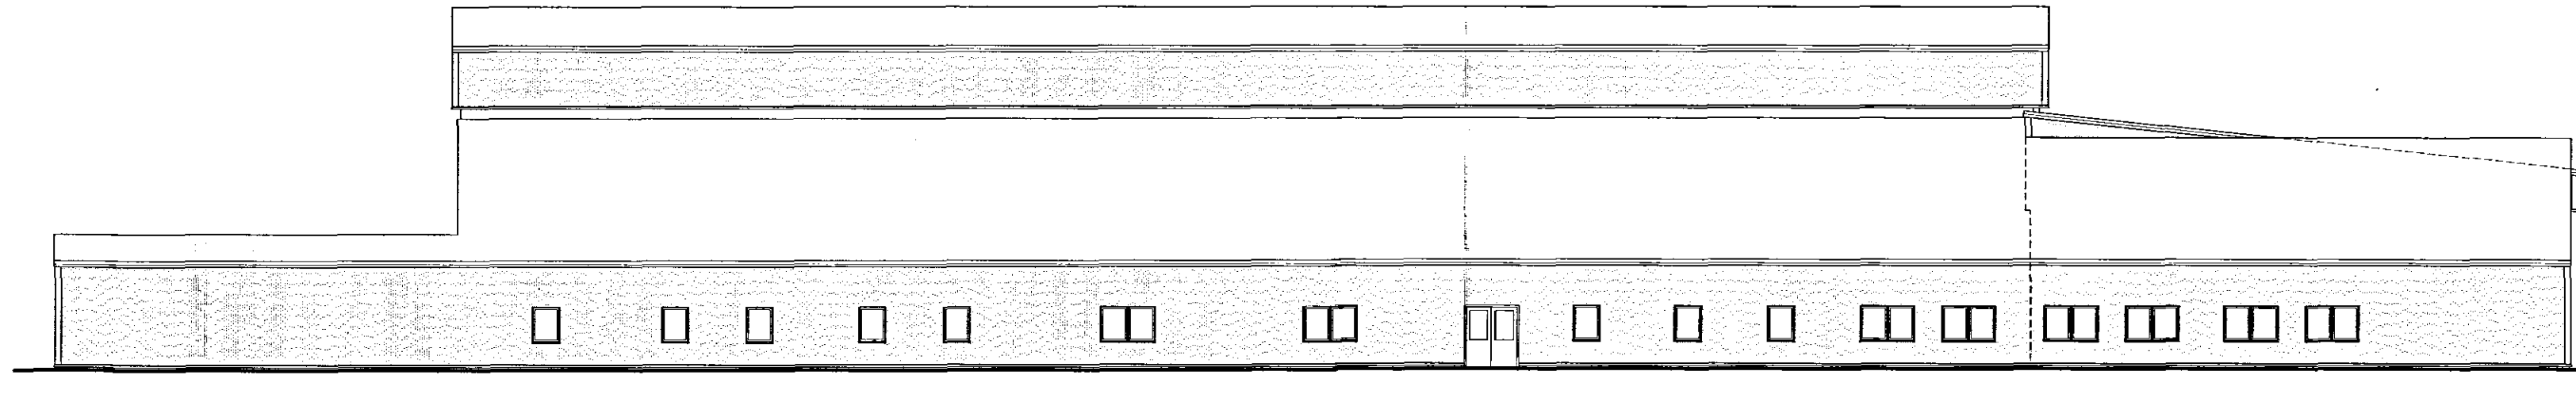


PROPOSED - South West Elevation

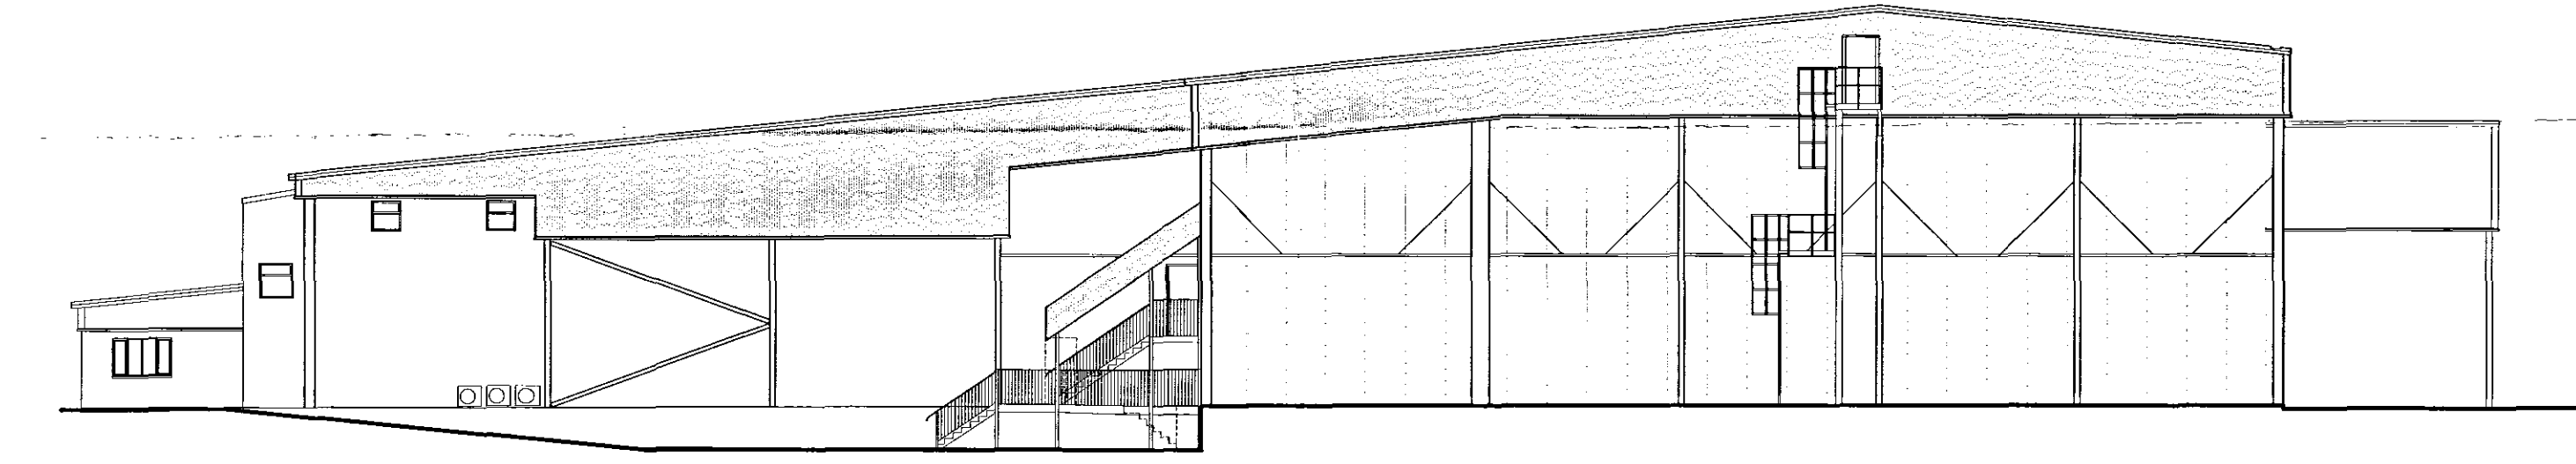


EXISTING - North West Elevation

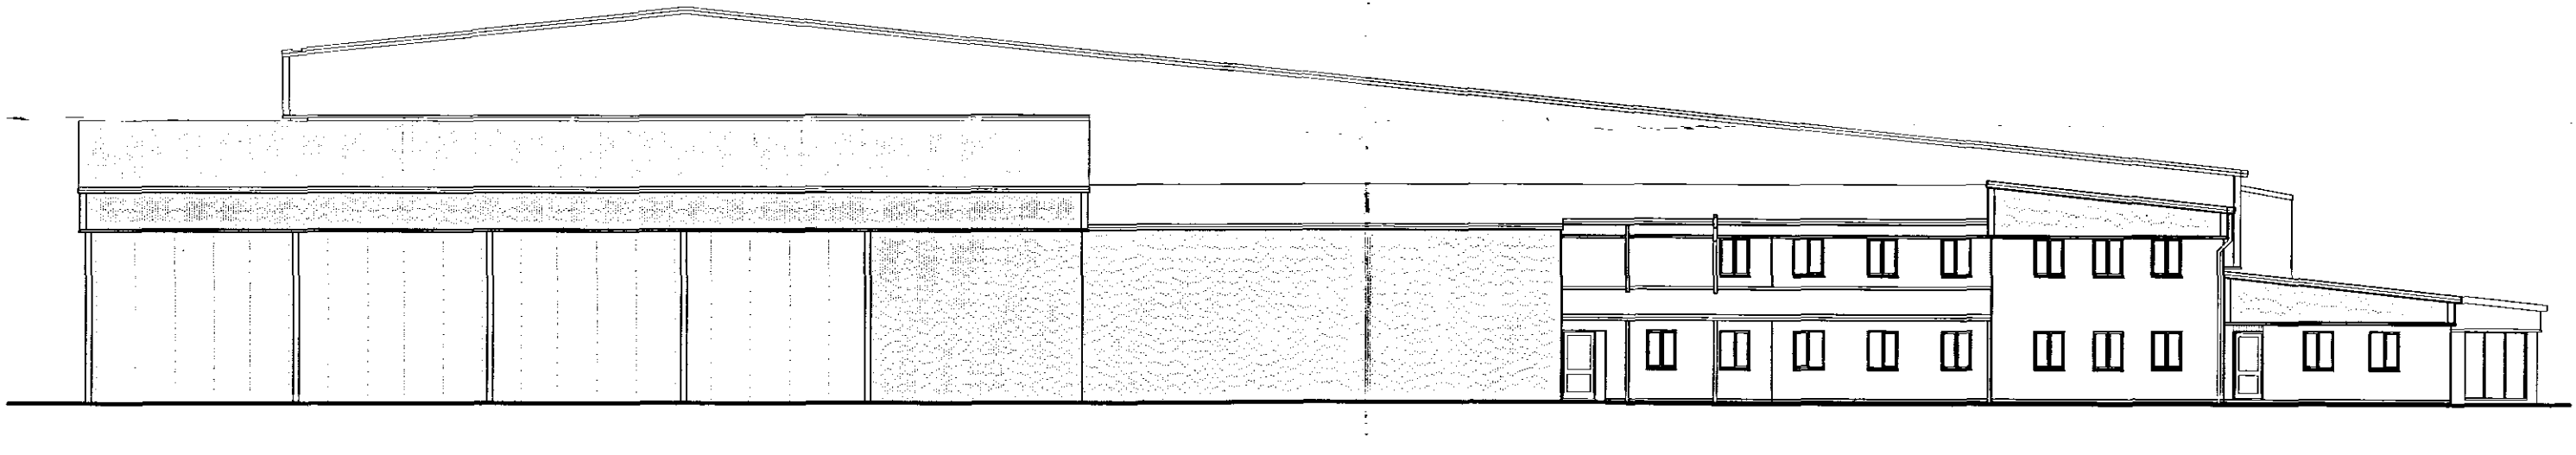

EXISTING - South West Elevation

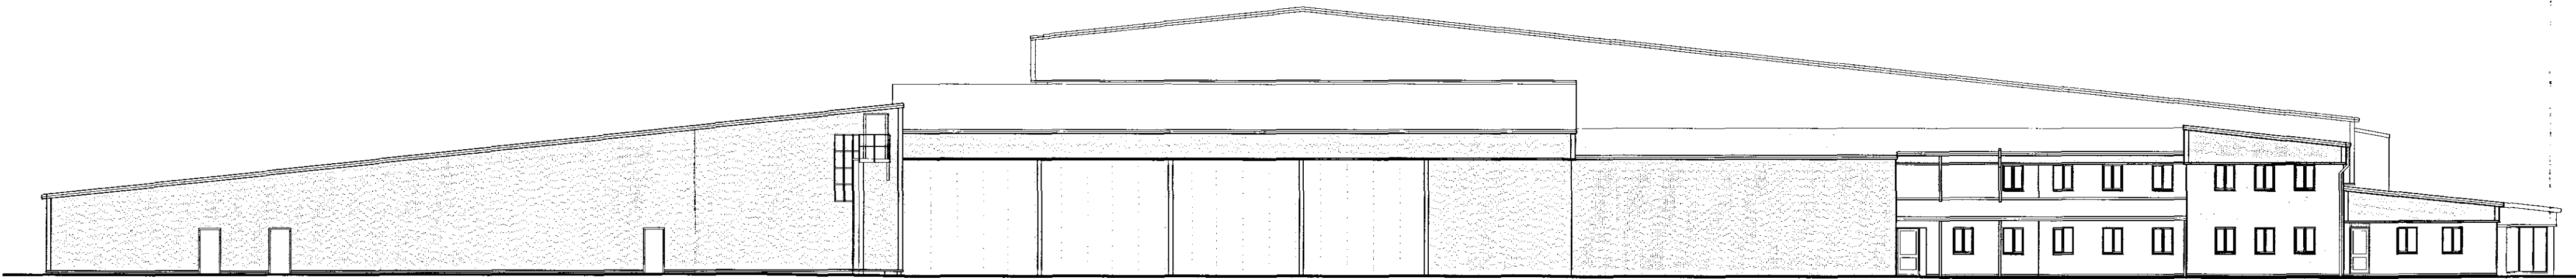

PROPOSED - South West Elevation

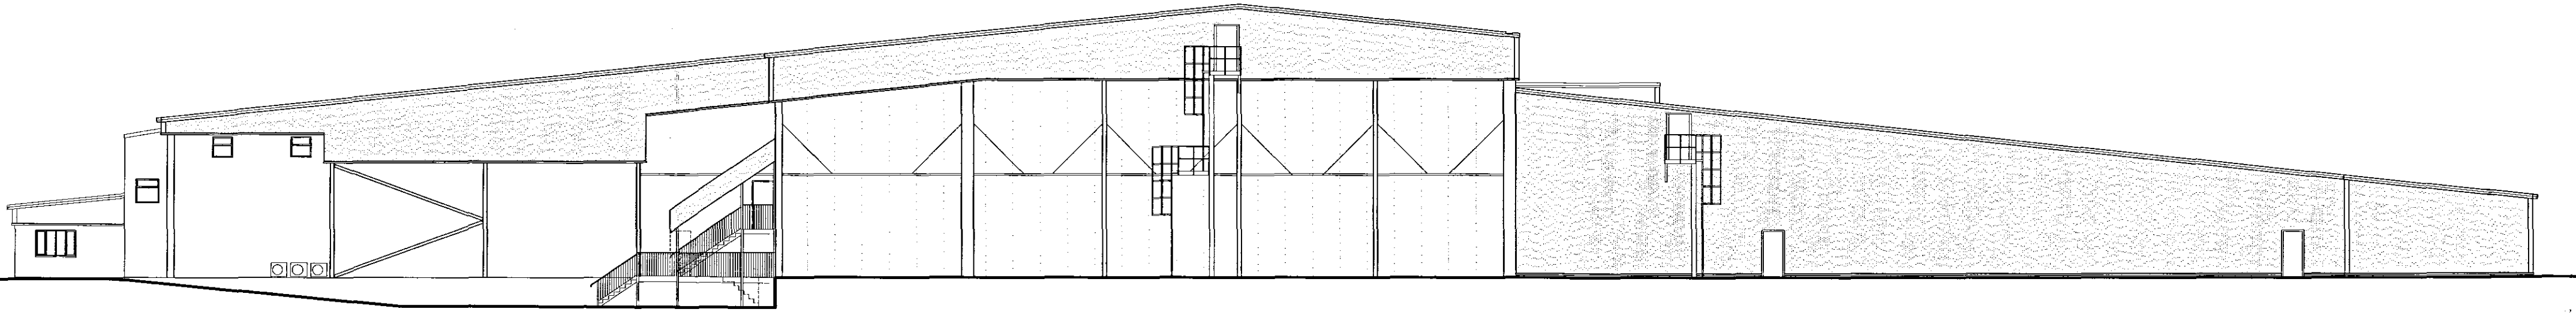


PROPOSED - North West Elevation

Materials Extension:
Roof:
Insulated profile sheet, colour: Goose Wing Grey
Walls:
Profile sheet, colour: Merlin Grey
All materials manufactured by 'Ward's' and 'Kingspan' to match
existing. Gutters and stop flashings in contrasting colour:
Solent Blue.

SHDC
Planning & Development
- 1 APR 2008
Ref: 041408

Revisions			
Suffix	Date	Amendments	
A	20.03.08	Cladding Colour / door openings / Battery charging unit attached to building	

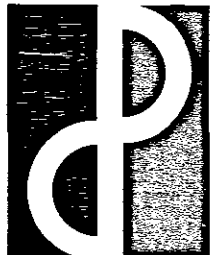

The Design Partnership

The Design Partnership (Ely) Ltd
100 High Street, Chatteris
Cambridgeshire PE16 6NN
Tel: 01354 693111
Fax: 01354 694672

Job Title

PHASE 7 - Proposed Pack House & Ripening
Extension and Battery Charging Unit,
Stephenson Ave. Spalding for Malet Azoulay

Drawing Title

BUILDING REGULATION SUBMISSION
Existing and Proposed Elevations

DETERMINED

PLAN

Date	Scale	Dwn	Rev
2.12.07	1:200	pd	MA.378.02 A