




DO NOT SCALE FROM THIS DRAWING
THE GENERAL CONTRACTOR IS TO CHECK ALL DIMENSIONS ON SITE AND REPORT ANY DISCREPANCIES TO THE SUPERVISING OFFICER.
ALL DIMENSIONS ARE SHOWN IN 'mm' UNLESS OTHERWISE STATED.

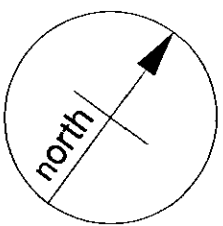

Block Plan Key:

 

Grey hatch indicates existing buildings

 

Yellow hatch indicates proposed new extension and detached battery charging unit

BLOCK PLAN Scale 1:500

- A** Proposed New Pack House and Ripening Unit
B Proposed New Battery Charging Unit
C Proposed New Staff Car Park
D Existing Building
E Existing Packaging Stores
F Office Units with planning permission but not constructed
G Proposed New 15m High Wind Turbine


SHDC
Planning & Development
- 1 APR 2008
Ref: 044108

TREE PLANTING
New tree planting to perimeter of site shall match existing front boundary and consist of the following:
Acer ACER Maple varieties: A. Pseudoplatanus, A. Platanoides, A. Campestre and A. Negundo. Trees shall be planted in equal number alternately.

Tree locations to be generally as indicated. Final locations to be adjusted on site as required.

Verge to perimeter of site (i.e. behind proposed highway boundary) to be laid to grass.

Revisions		
Suffix	Date	Amendments
A	19.12.07	Rain water harvesting tanks
B	5.1.08	Cold Store 1 doors revised / Electric Distribution cupboard added / harvesting tanks rotated / building regs updates / drainage
C	20.03.08	Battery Charging unit / Landscaping / cladding colour / door positions / ripening units 9 and 10

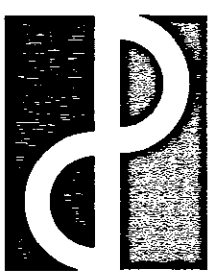

The Design Partnership

The Design Partnership (Ely) Ltd.
100 High Street, Chatteris
Cambridgeshire PE16 6NN

Tel: 01354 693111
Fax: 01354 694672

Job Title


PHASE 7 - Proposed Pack House & Ripening Extension and Battery Charging Unit,
Stephenson Ave. Spalding for Malet Azoulay

Drawing Title

BUILDING REGULATIONS SUBMISSION
General Arrangement / Block Plan

**DETERMINED
PLAN**

Date	Scale	Drawn	Dwg. No.	Rev.
2.12.07	1:250/500	pd	MA.378.01	C

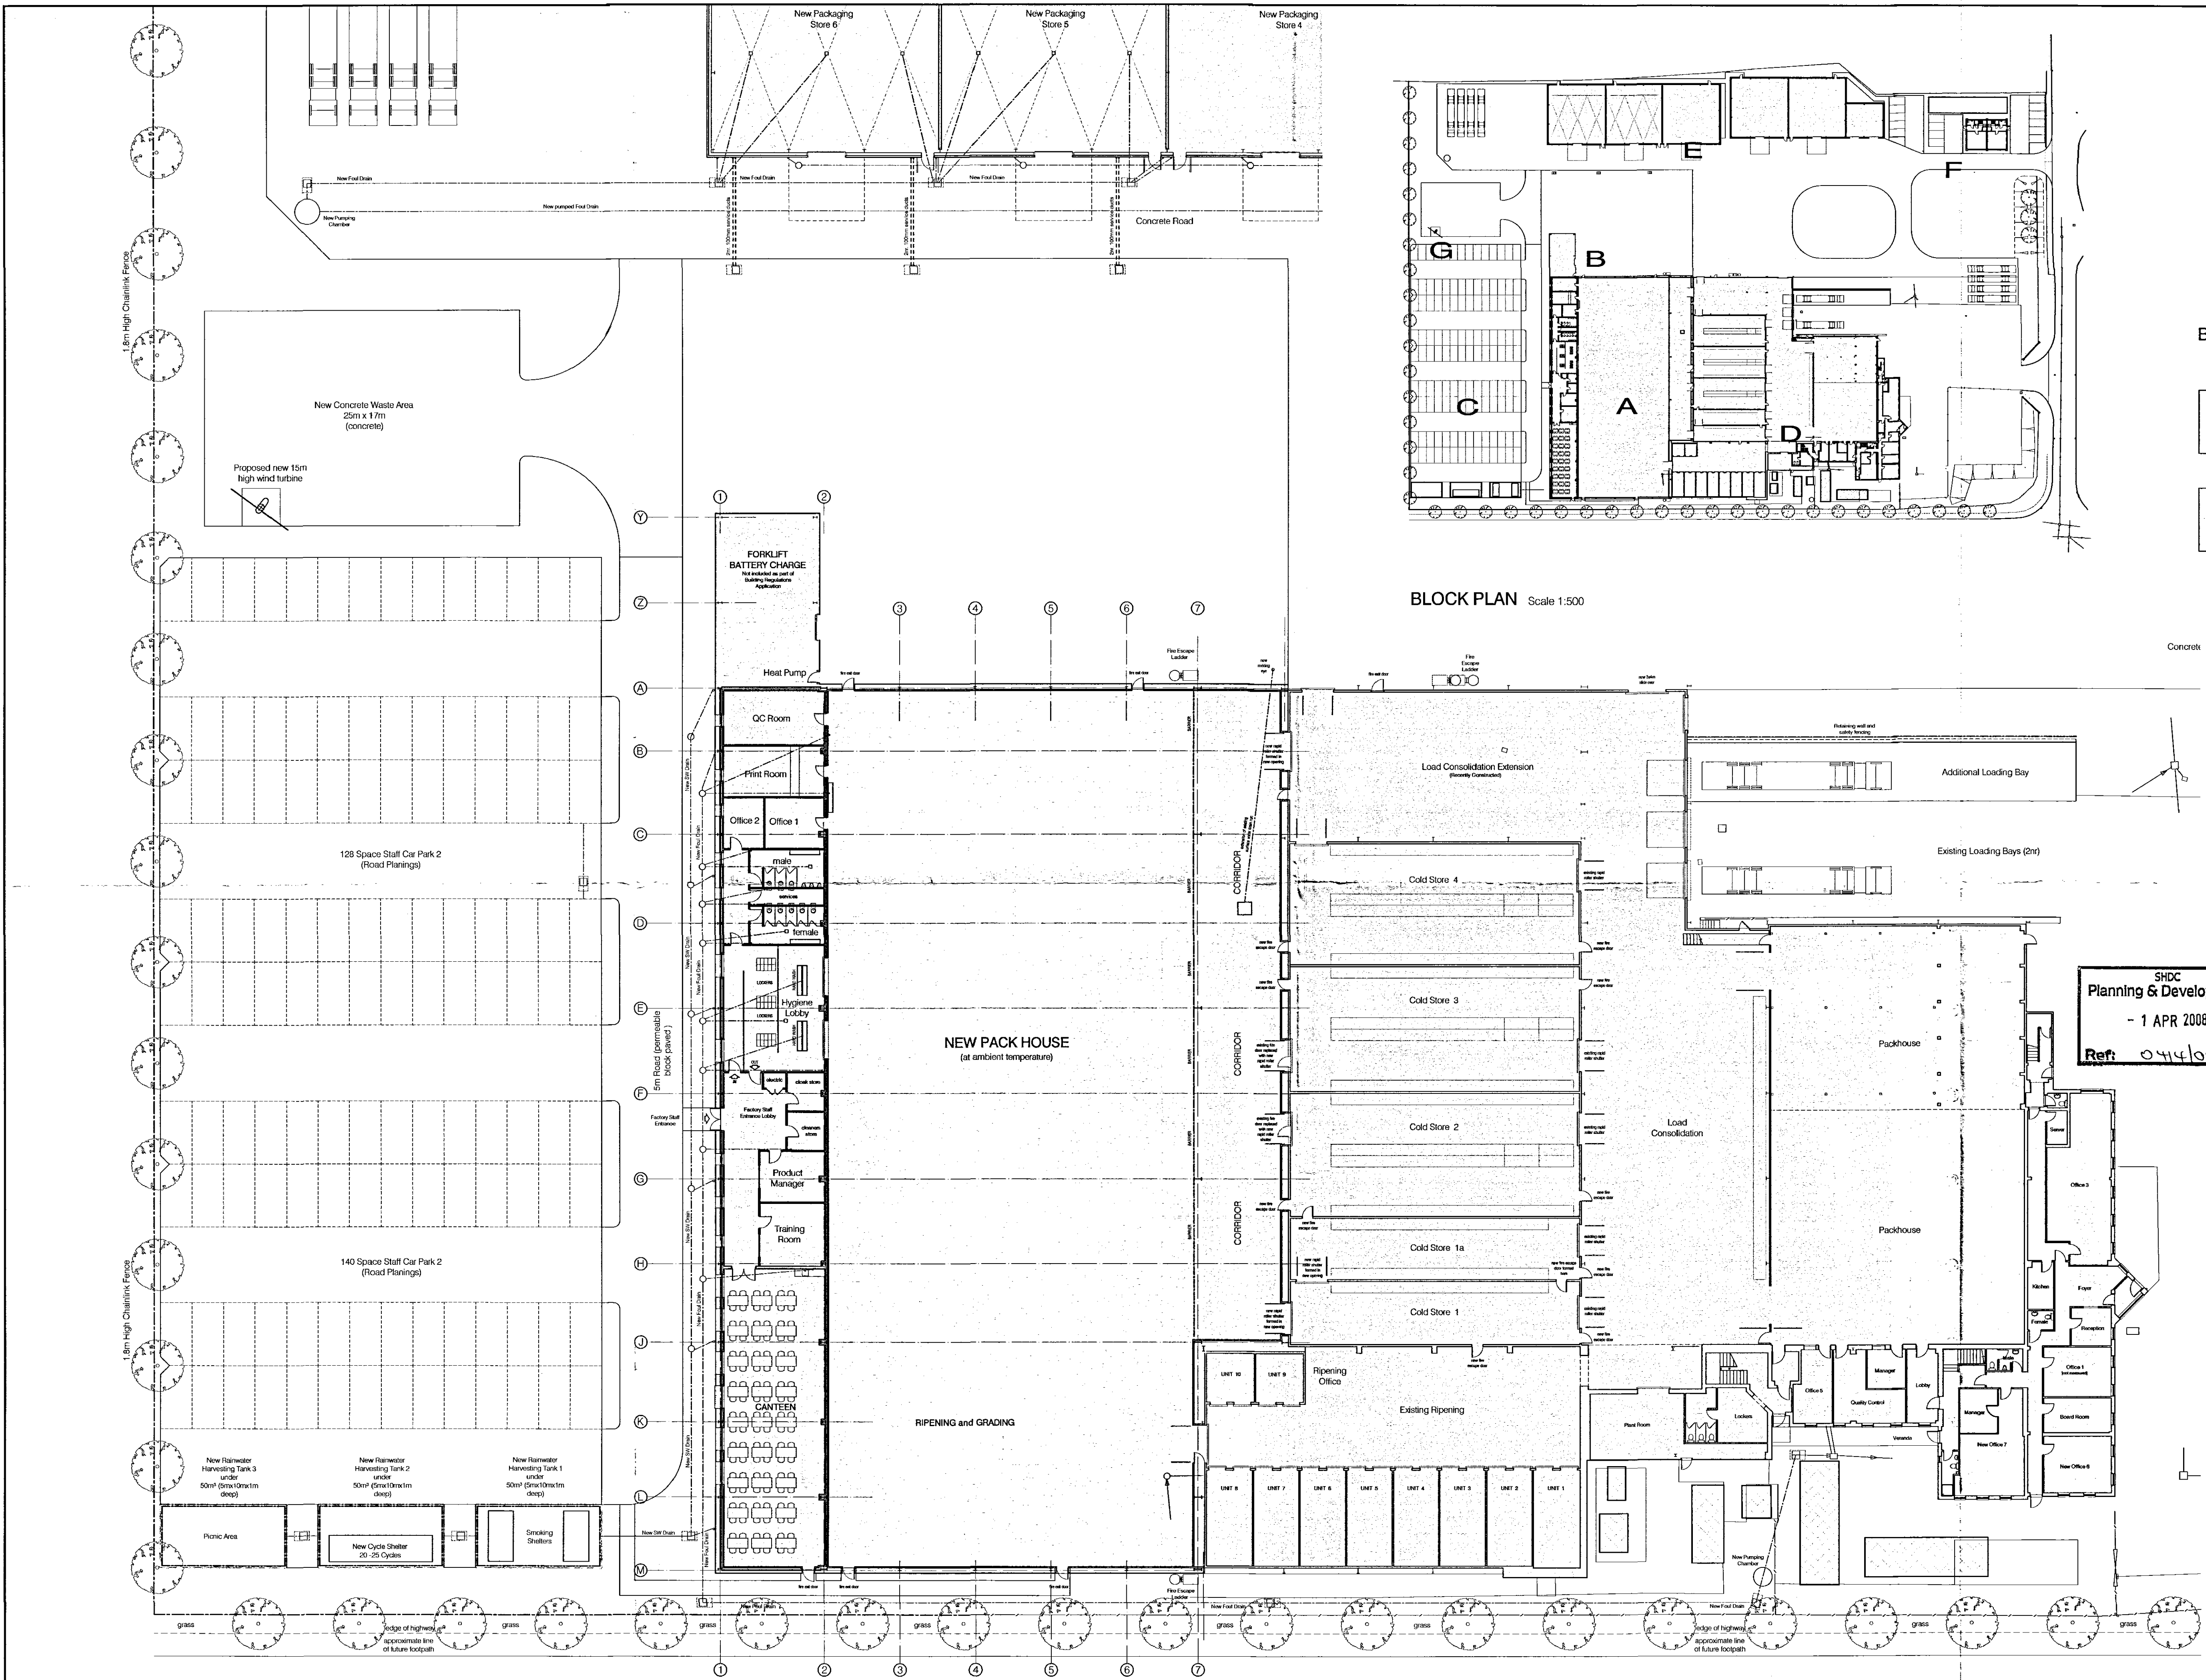

SITE PLAN Scale 1:250