


Notes


Copyright
© Robert Doughty Consultancy Limited.
All rights described in the Copyright, Designs and Patents Act 1988 have been asserted.

Dimensions
Use figured dimensions only. All dimensions should be checked against site conditions and any discrepancies should be brought to the attention of Robert Doughty Consultancy Limited.


CDM 2015
As part of our designer duties under the Construction (Design & Management) Regulations 2015, we have minimised the risks as far as reasonably practicable whilst carrying out our normal design process. Any items that would require additional identification or explanation of risks remaining are detailed on this drawing and/or in the accompanying risk register. However, we deem the design and construction described on this drawing is not past the realms of capability for a competent Principal Contractor using traditional methods of construction.

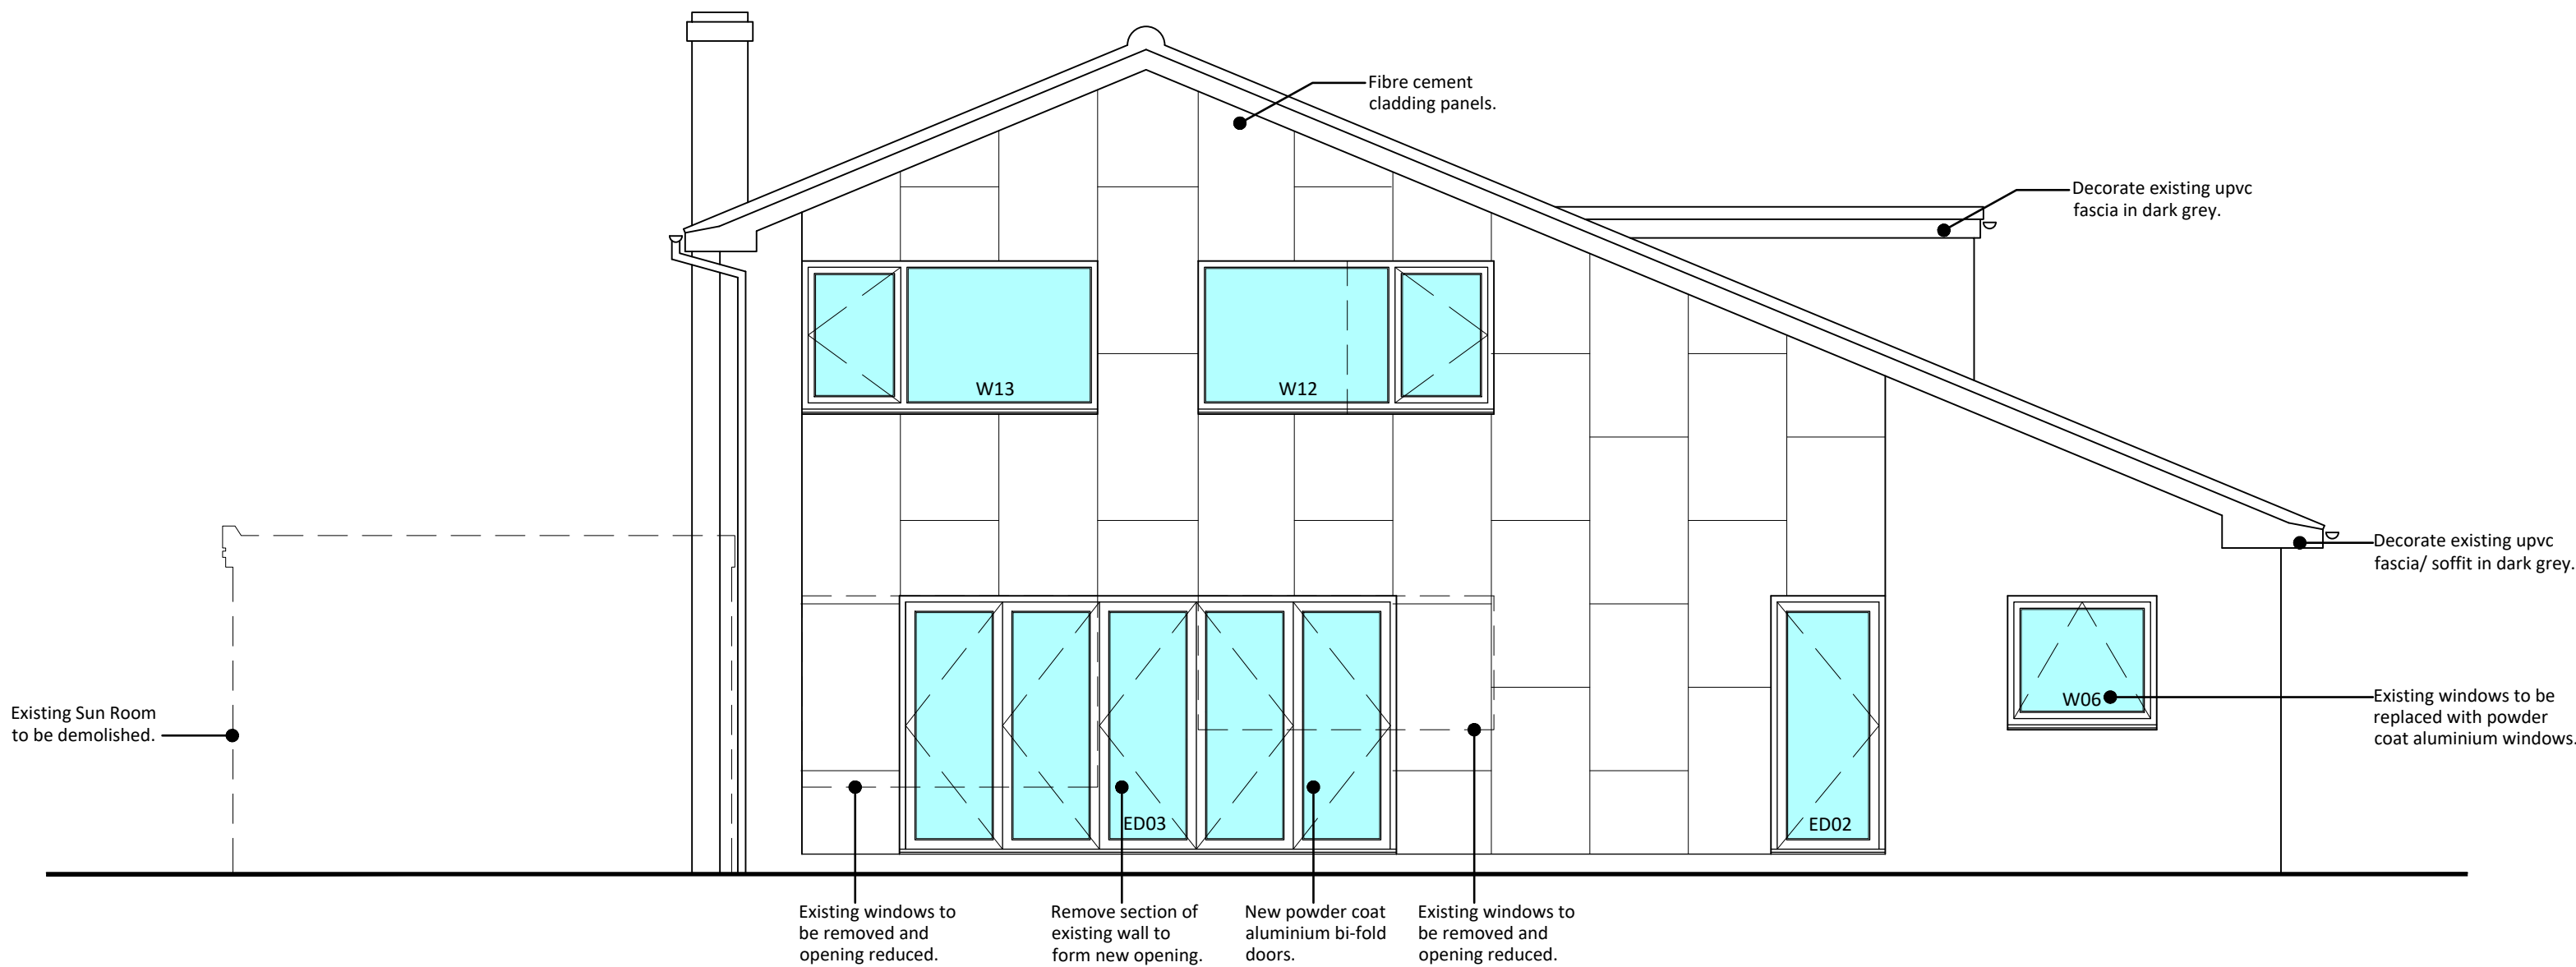


PROPOSED NORTH ELEVATION

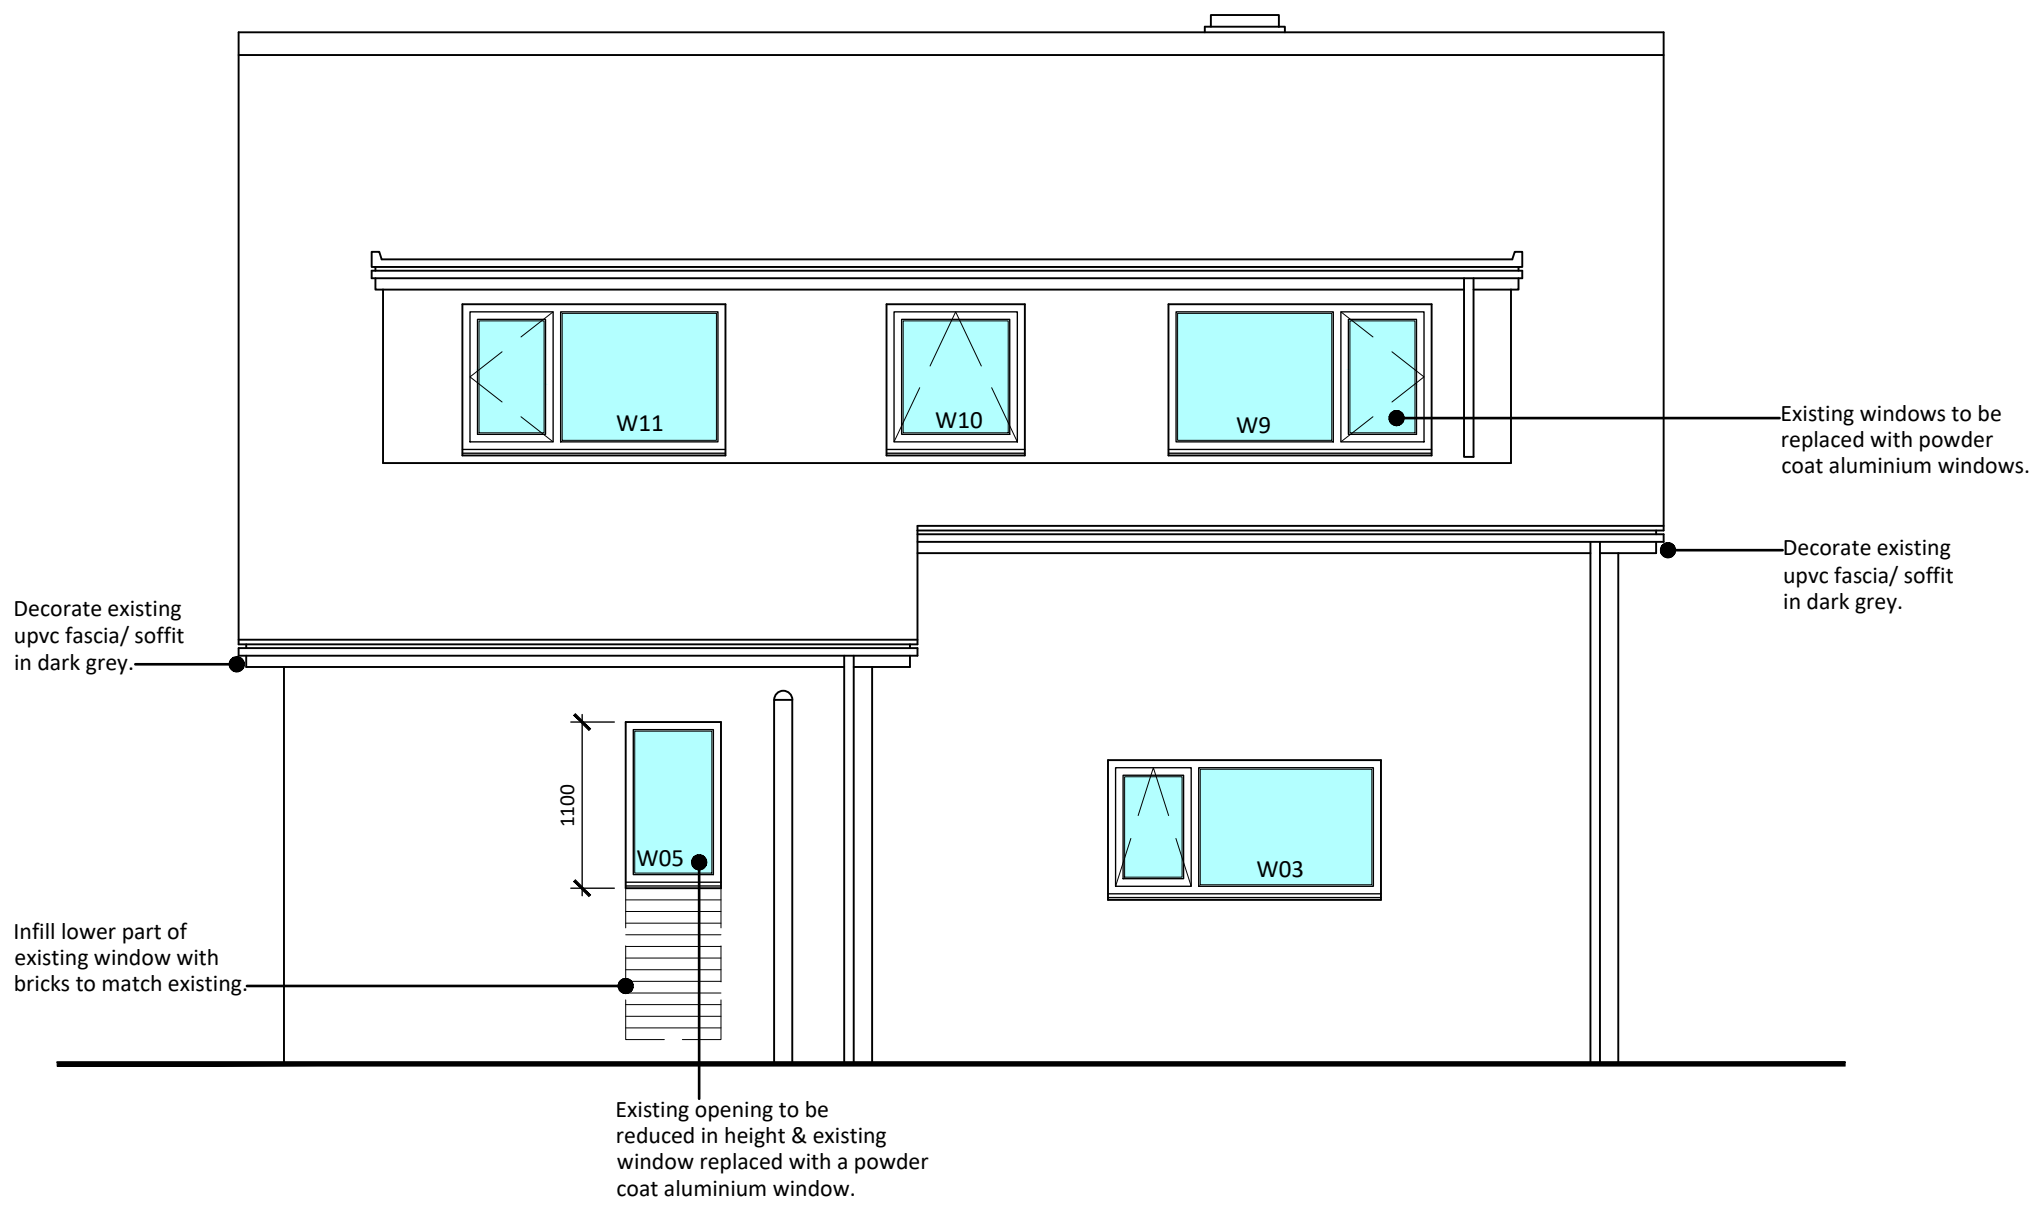

PROPOSED WEST ELEVATION

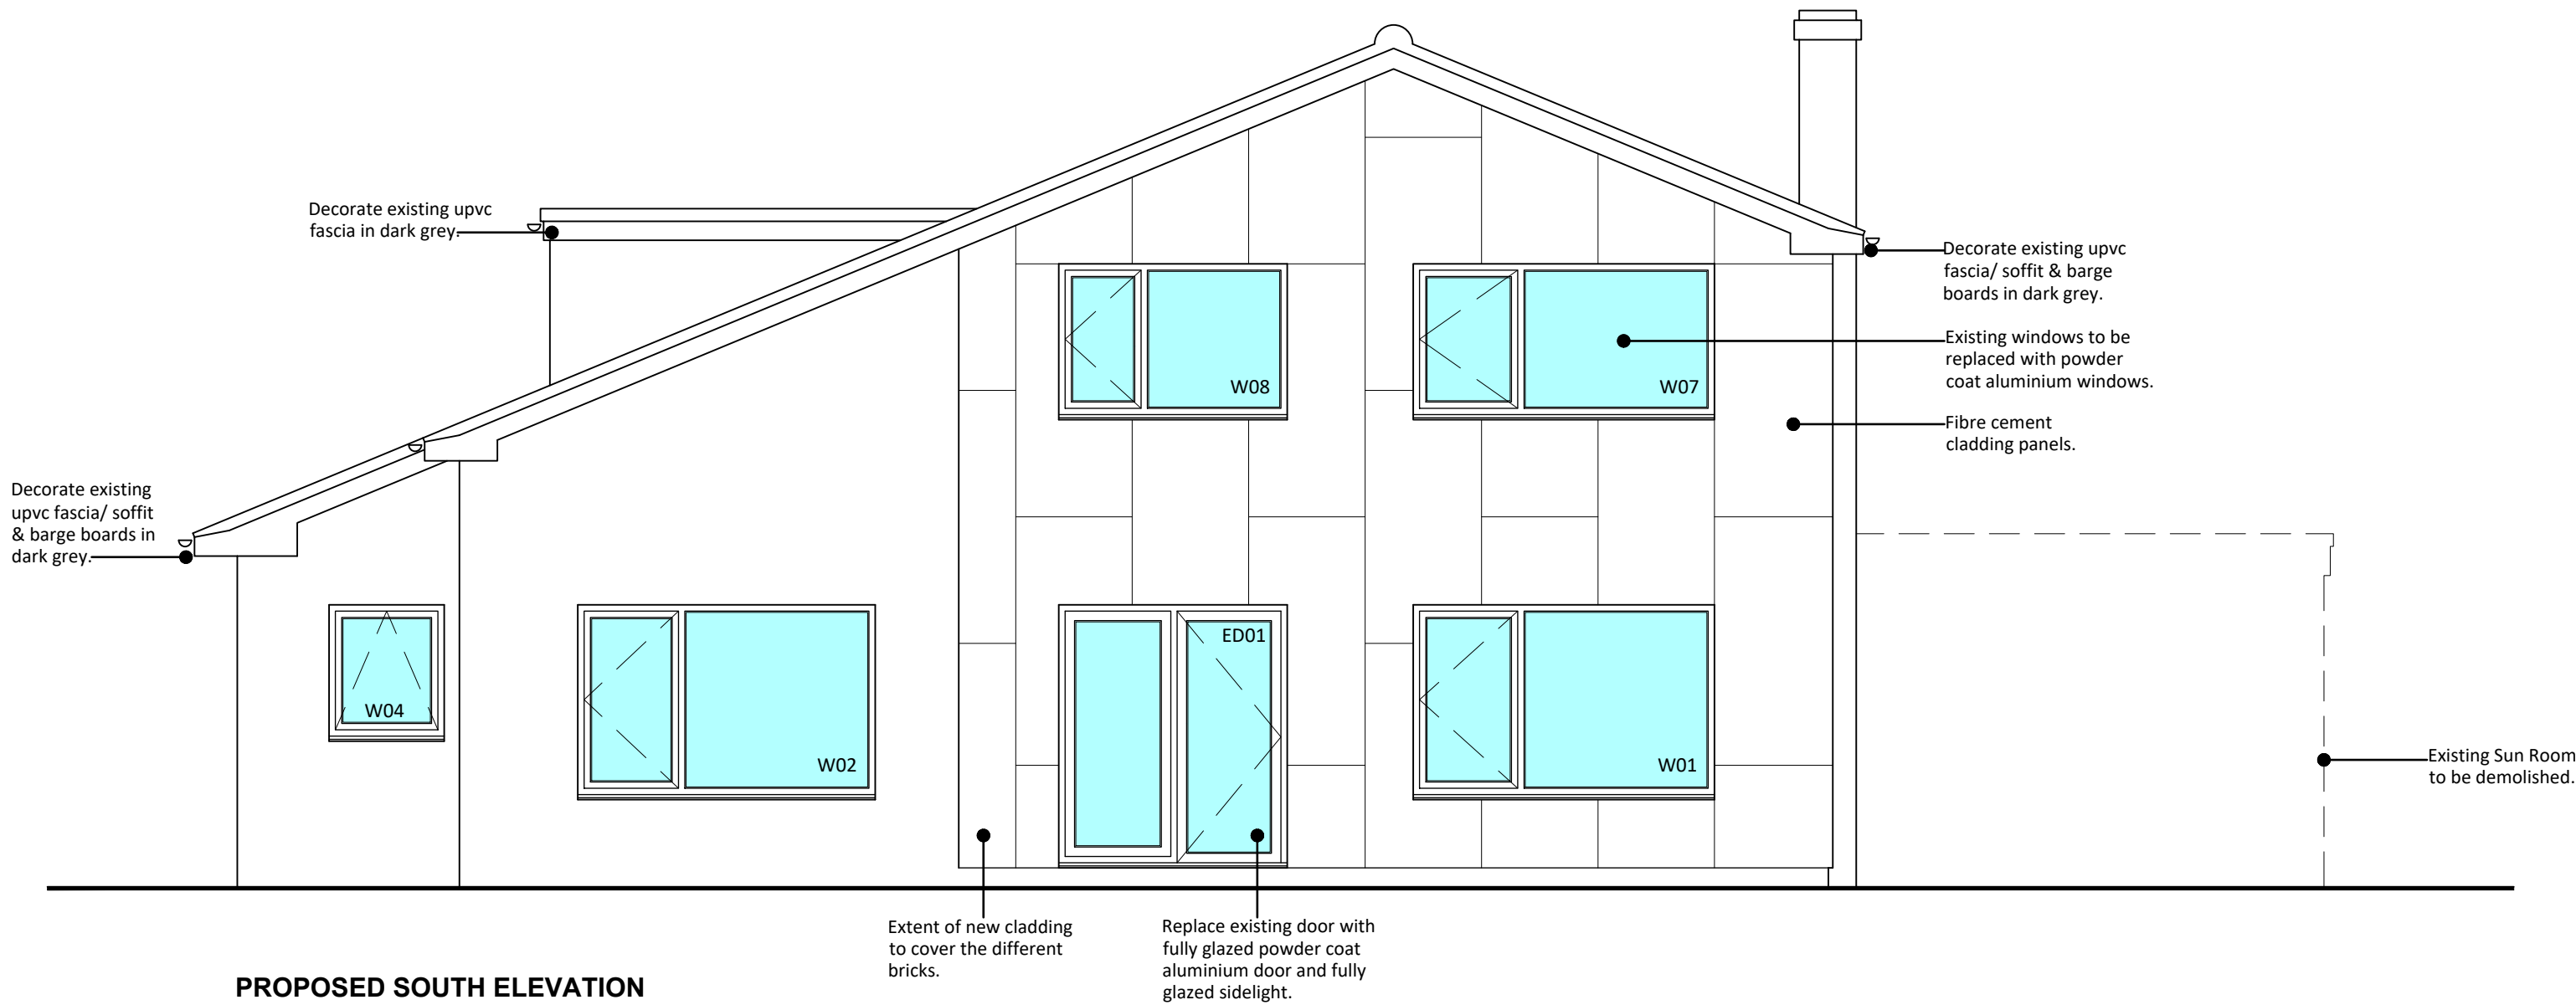

PROPOSED SOUTH ELEVATION

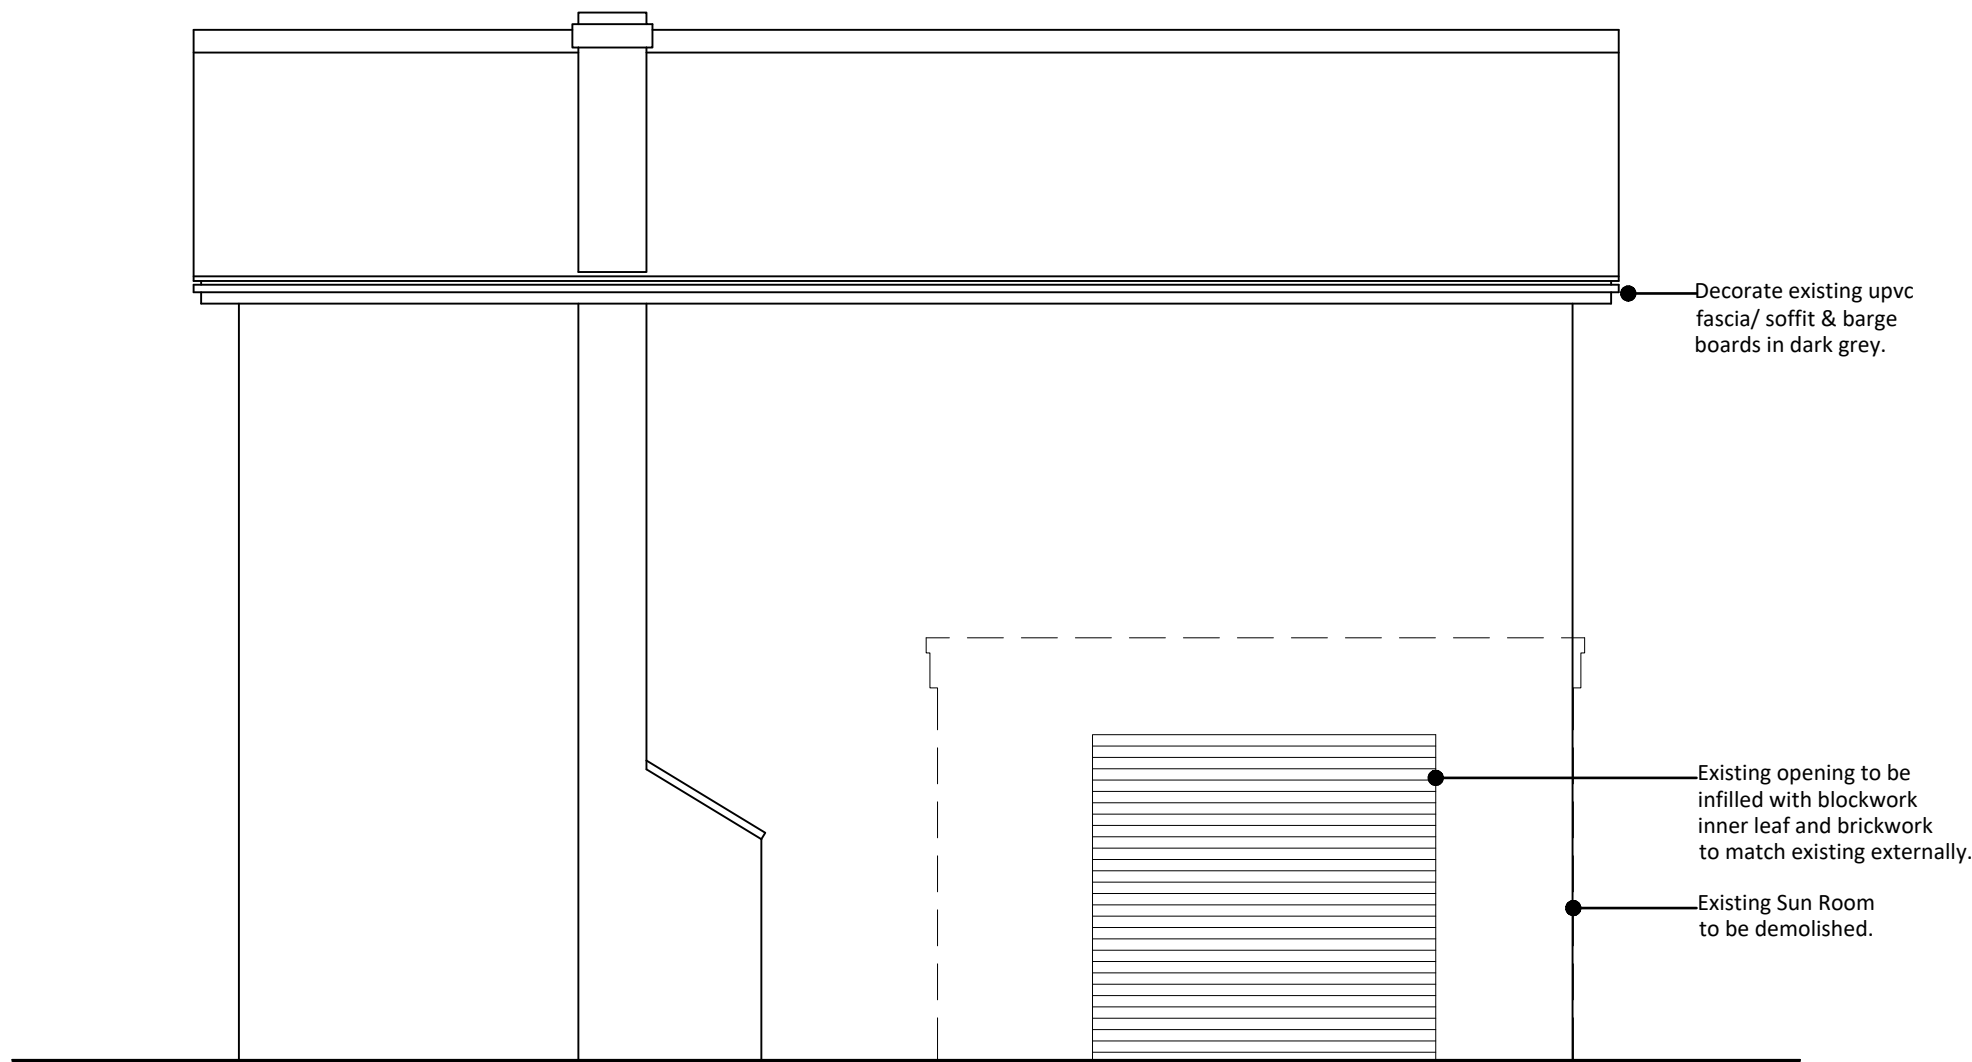

PROPOSED WEST ELEVATION

C	New window to west elevation omitted. W05 reduced in height.	18/05/20
B	Fibre cement cladding added to north elevation.	15/05/20
A	Sun Room removed & Window ref. amended.	13/05/20

Rev	Description	Date
-----	-------------	------

rdc
Robert Doughty
Consultancy
32 High Street, Helpringham
Sleaford, Lincolnshire, NG34 0RA
Tel: 01529 421646
Email: admin@rdc-landplan.co.uk
Web: www.rdc-landplan.co.uk

Client
Mr Sam Chapman

Project
Alterations to Existing Dwelling at,
202 Spalding Rd, Pinchbeck

Drawing
Proposed Elevations

Scale @ A1 1:50	Date 28/04/20
---------------------------	-------------------------

Drawn By MG	Checked By PSS
-----------------------	--------------------------

Job Number 1388-1	Status BR	Purpose of Issue Building Regs
-----------------------------	---------------------	--

Drawing No. 1388-1_BR_EL01	Rev C
--------------------------------------	-----------------