


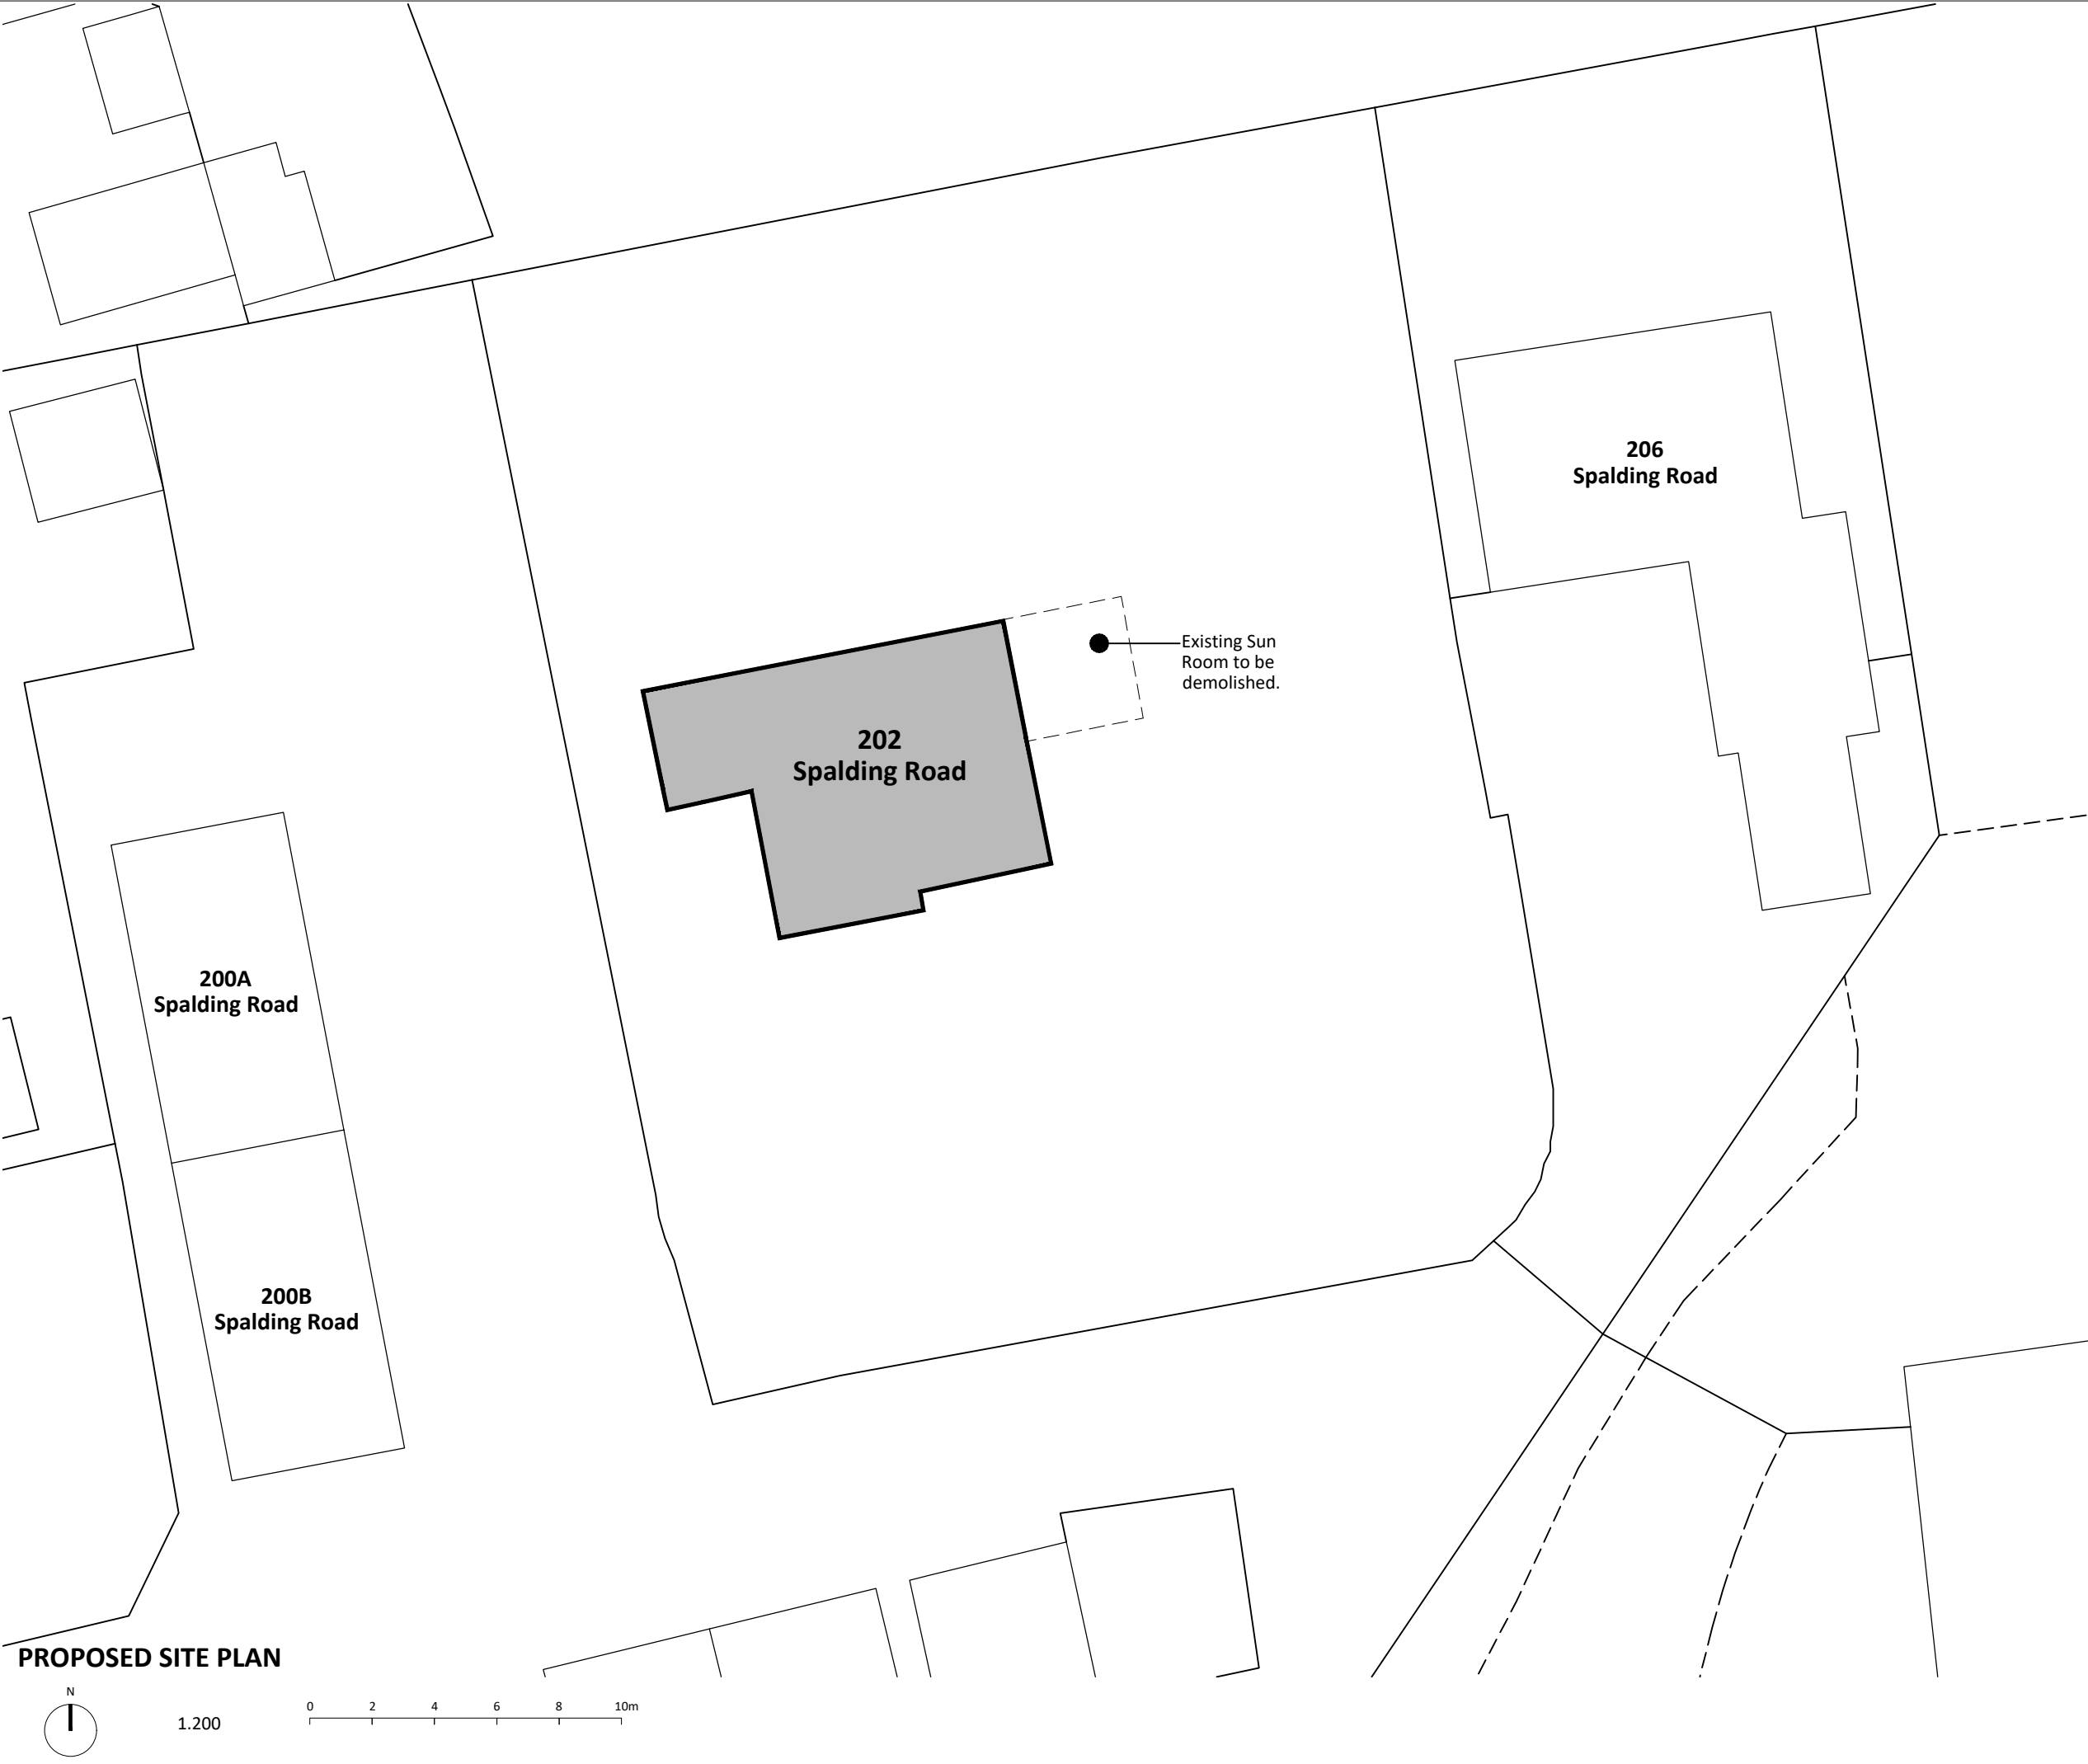

Notes Copyright © Robert Doughty Consultancy Limited. All rights described in the Copyright, Designs and Patents Act 1988 have been asserted. CDM 2015 As part of our designer duties under the Construction (Design & Management) Regulations 2015, we have minimised the risks as far as reasonably practicable whilst carrying out our normal design process. Any items that would require additional identification or explanation of risks remaining are detailed on this drawing and/or in the accompanying risk register. However, we deem the design and construction described on this drawing is not past the realms of capability for a competent Principal Contractor using traditional methods of construction. Existing Building Survey The dimensions of the existing building were supplied by the client. Therefore the Robert Doughty Consultancy Ltd cannot be held responsible for any errors or discrepancies that may exist between this and the as-built information.		
-	-	-
Rev	Description	Date
rdc Robert Doughty Consultancy 32 High Street, Helpringham Sleaford, Lincolnshire, NG34 0RA Tel:01529 421646 Email:admin@rdc-landplan.co.uk Web: www.rdc-landplan.co.uk		
Client Mr Sam Chapman		
Project Alterations to Existing Dwelling at, 202 Spalding Rd, Pinchbeck		
Drawing Proposed Site Plan		
Scale @ A3 1: 200		Date 22/05/20
Drawn By MG		Checked By PSS
Job Number 1388-1	Status BR	Purpose of Issue Building Regs
Drawing No. 1388-1_BR_SP02		Rev -