



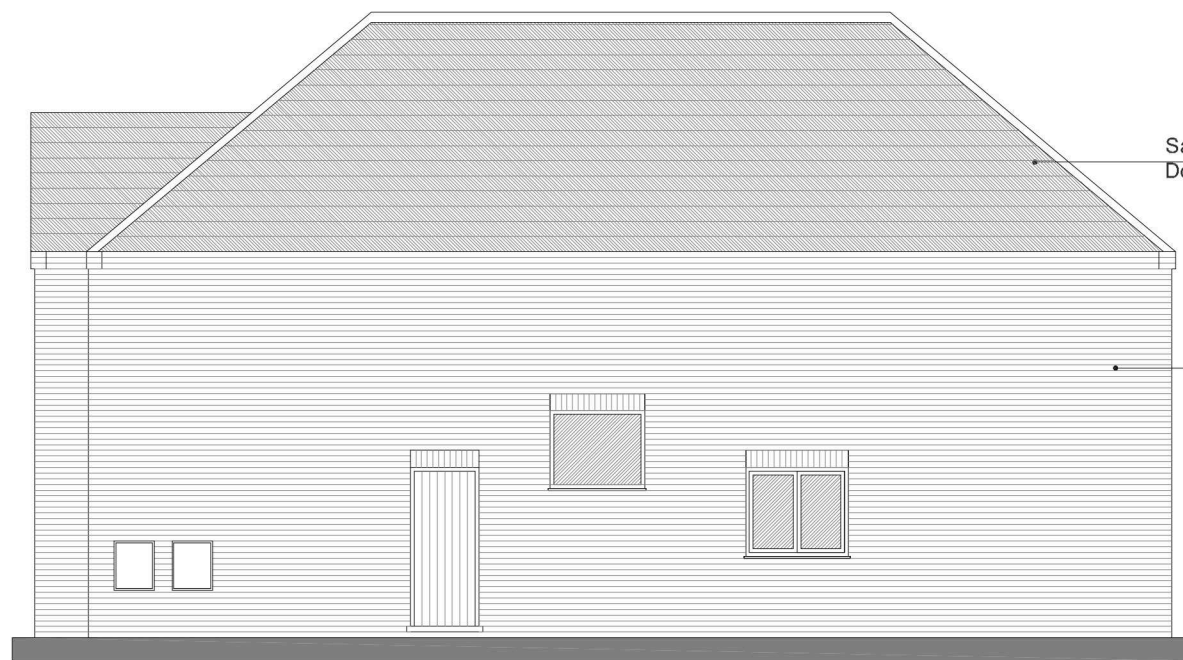


Sandtoft Wienerberger Concrete
Double Pantile Rustic Red

Vandersanden Flemish Antique
facing brick


Cream upvc windows and doors

PROPOSED ELEVATIONS

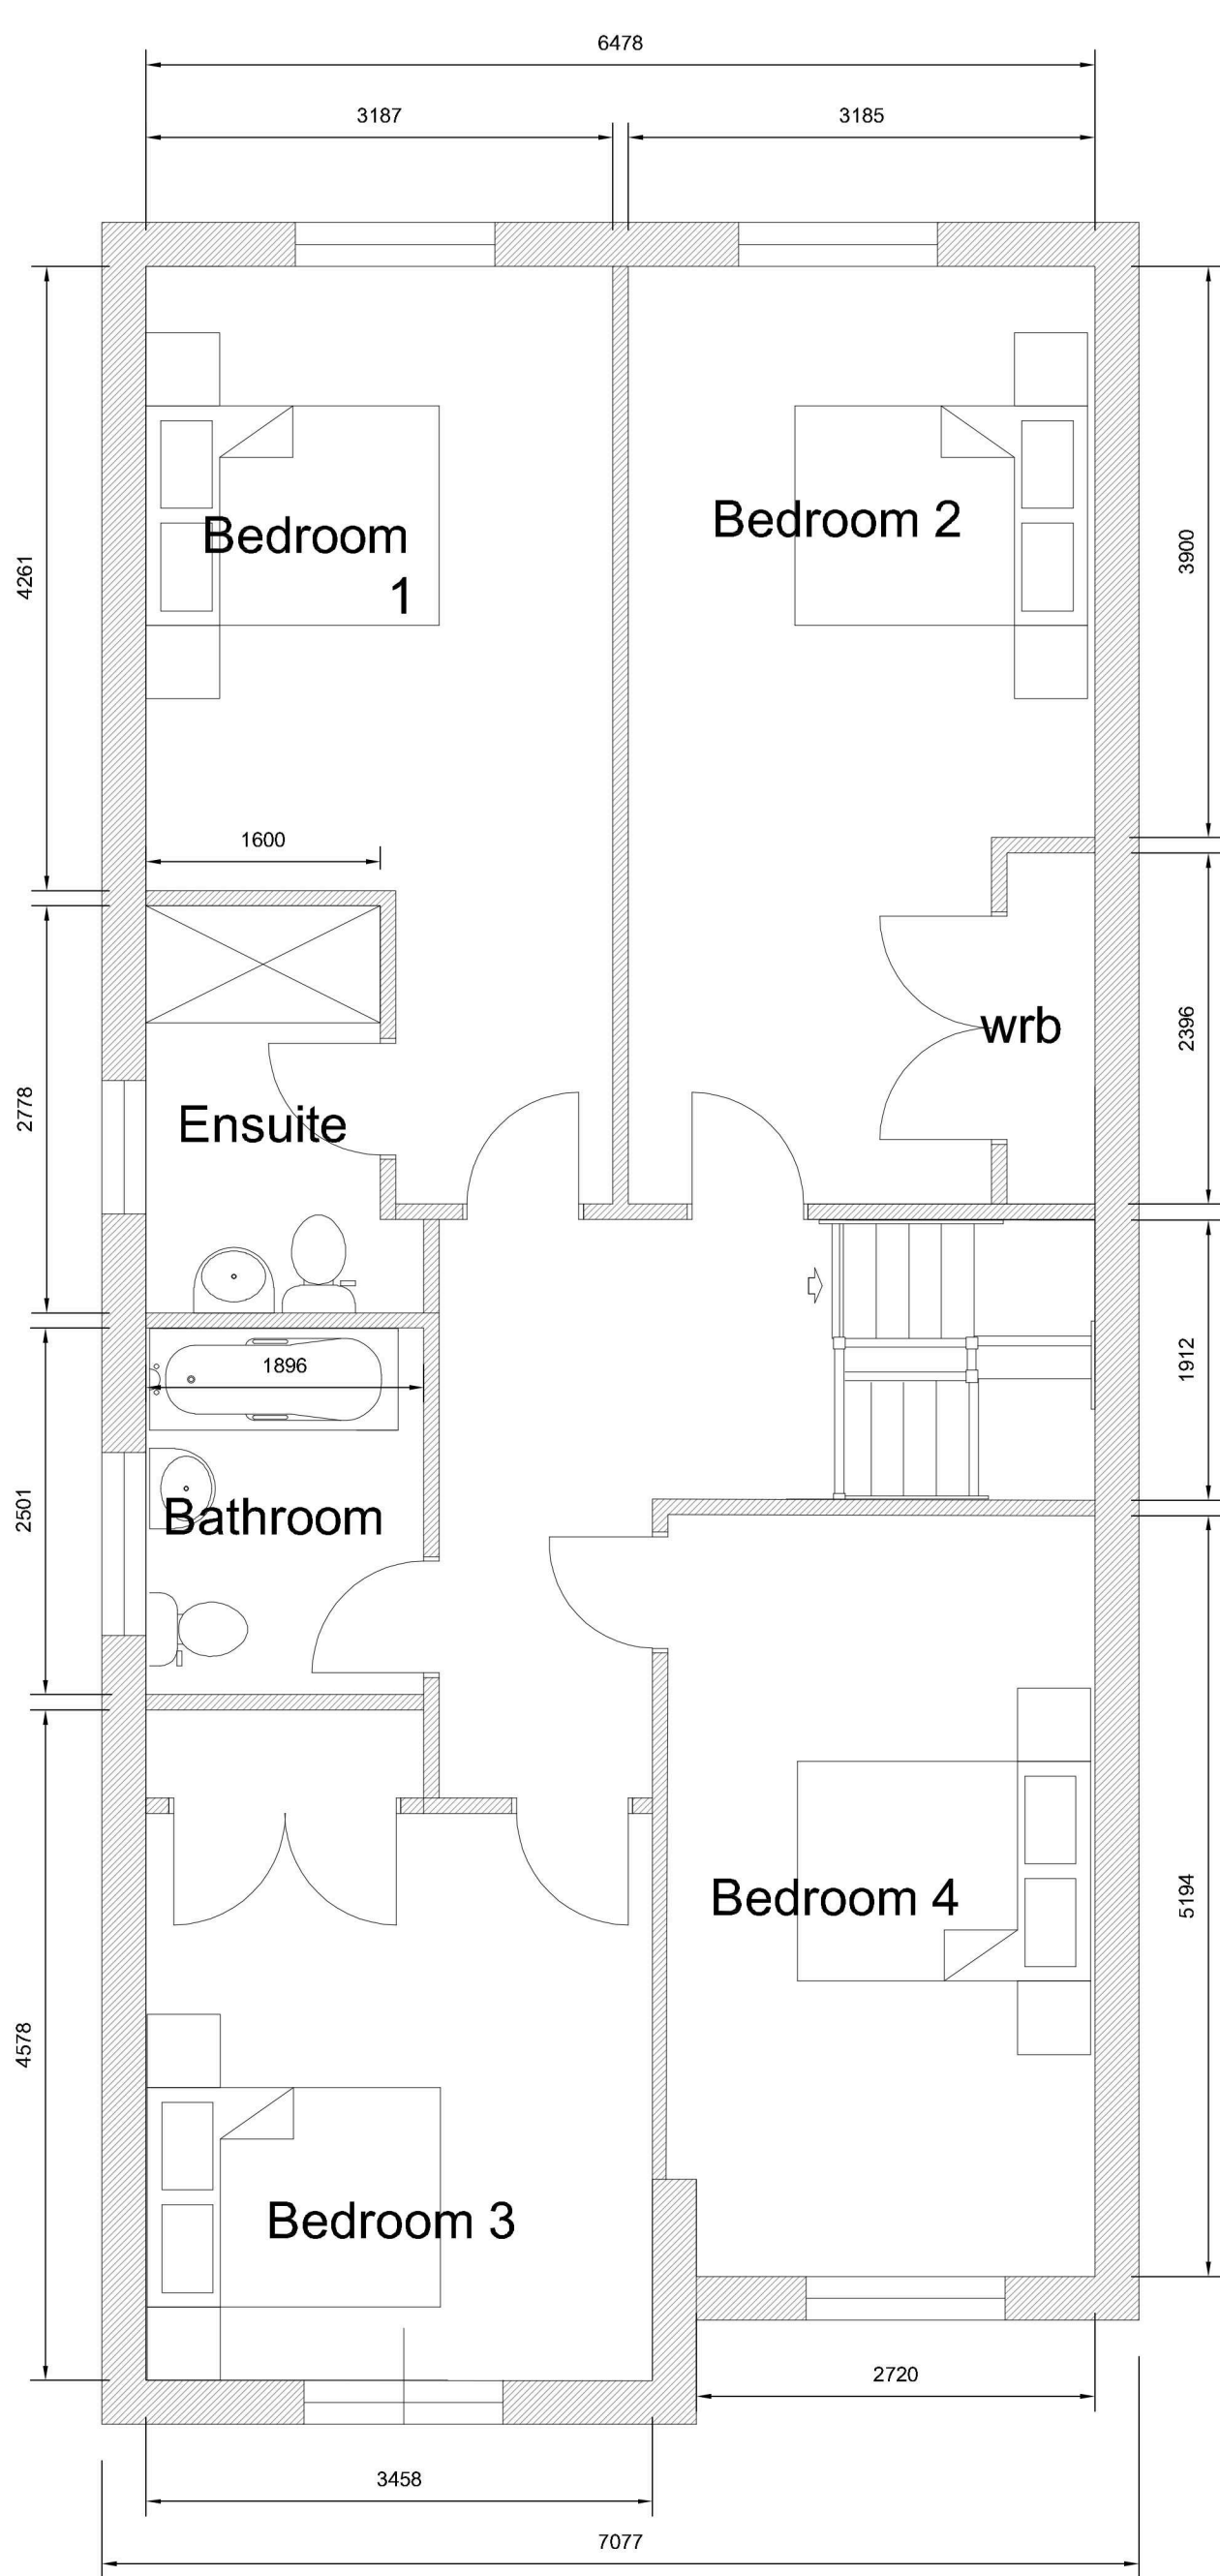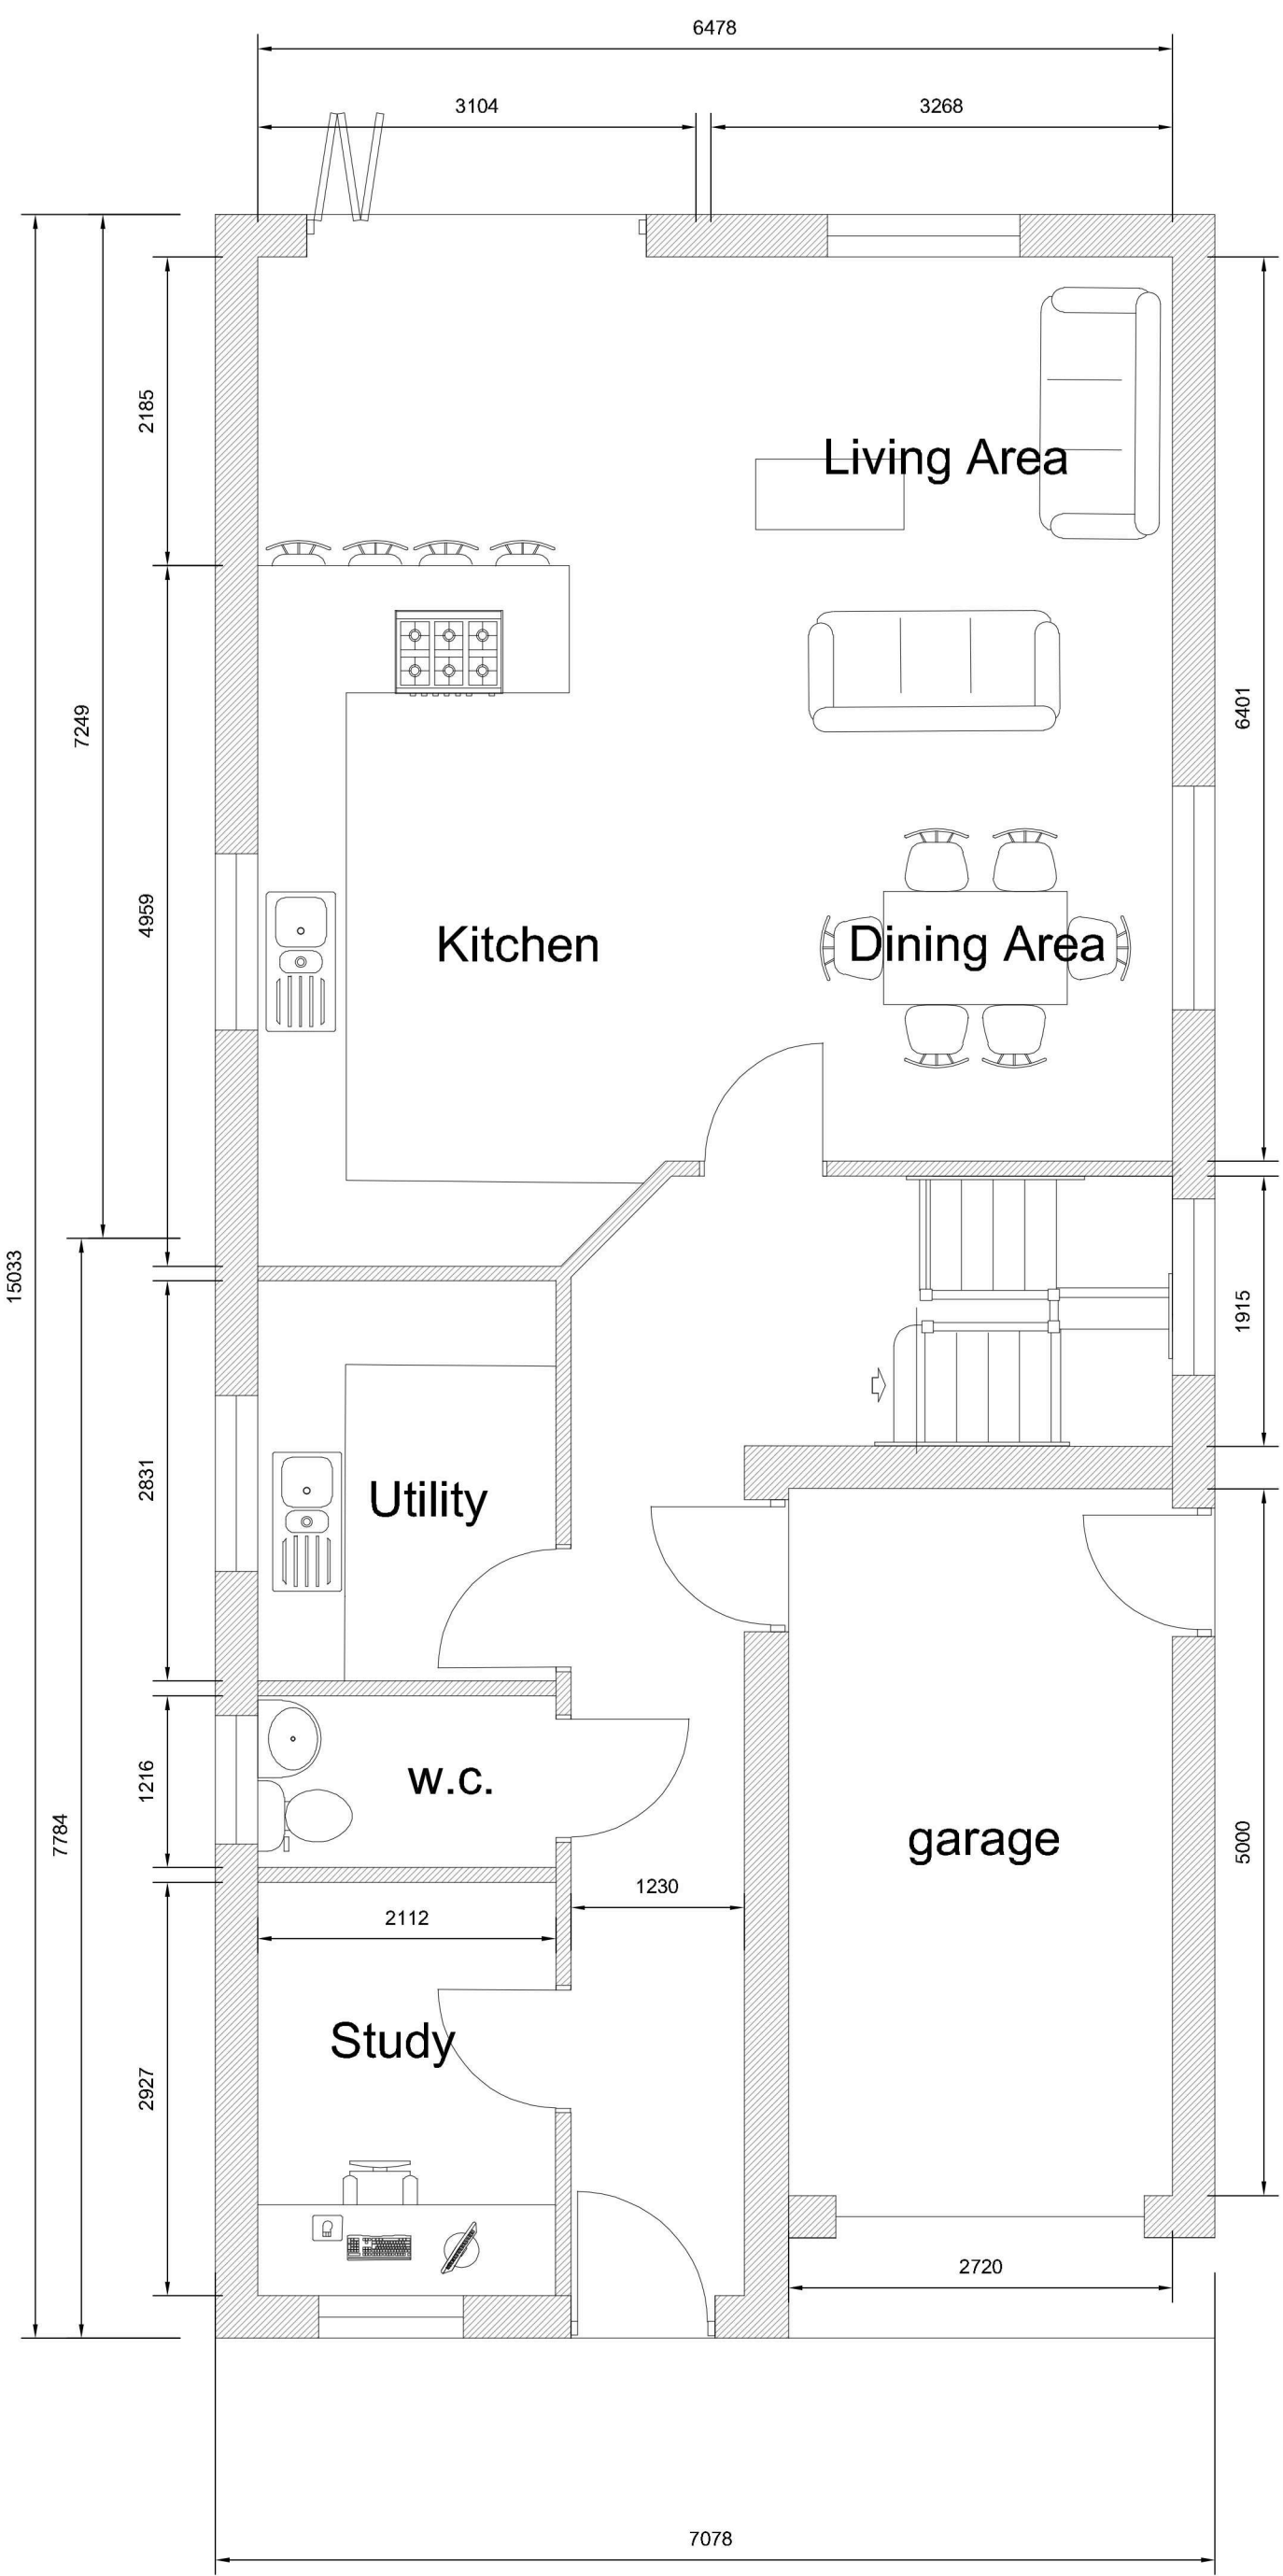

North
(Indicative)

PROPOSED LOCATION PLAN

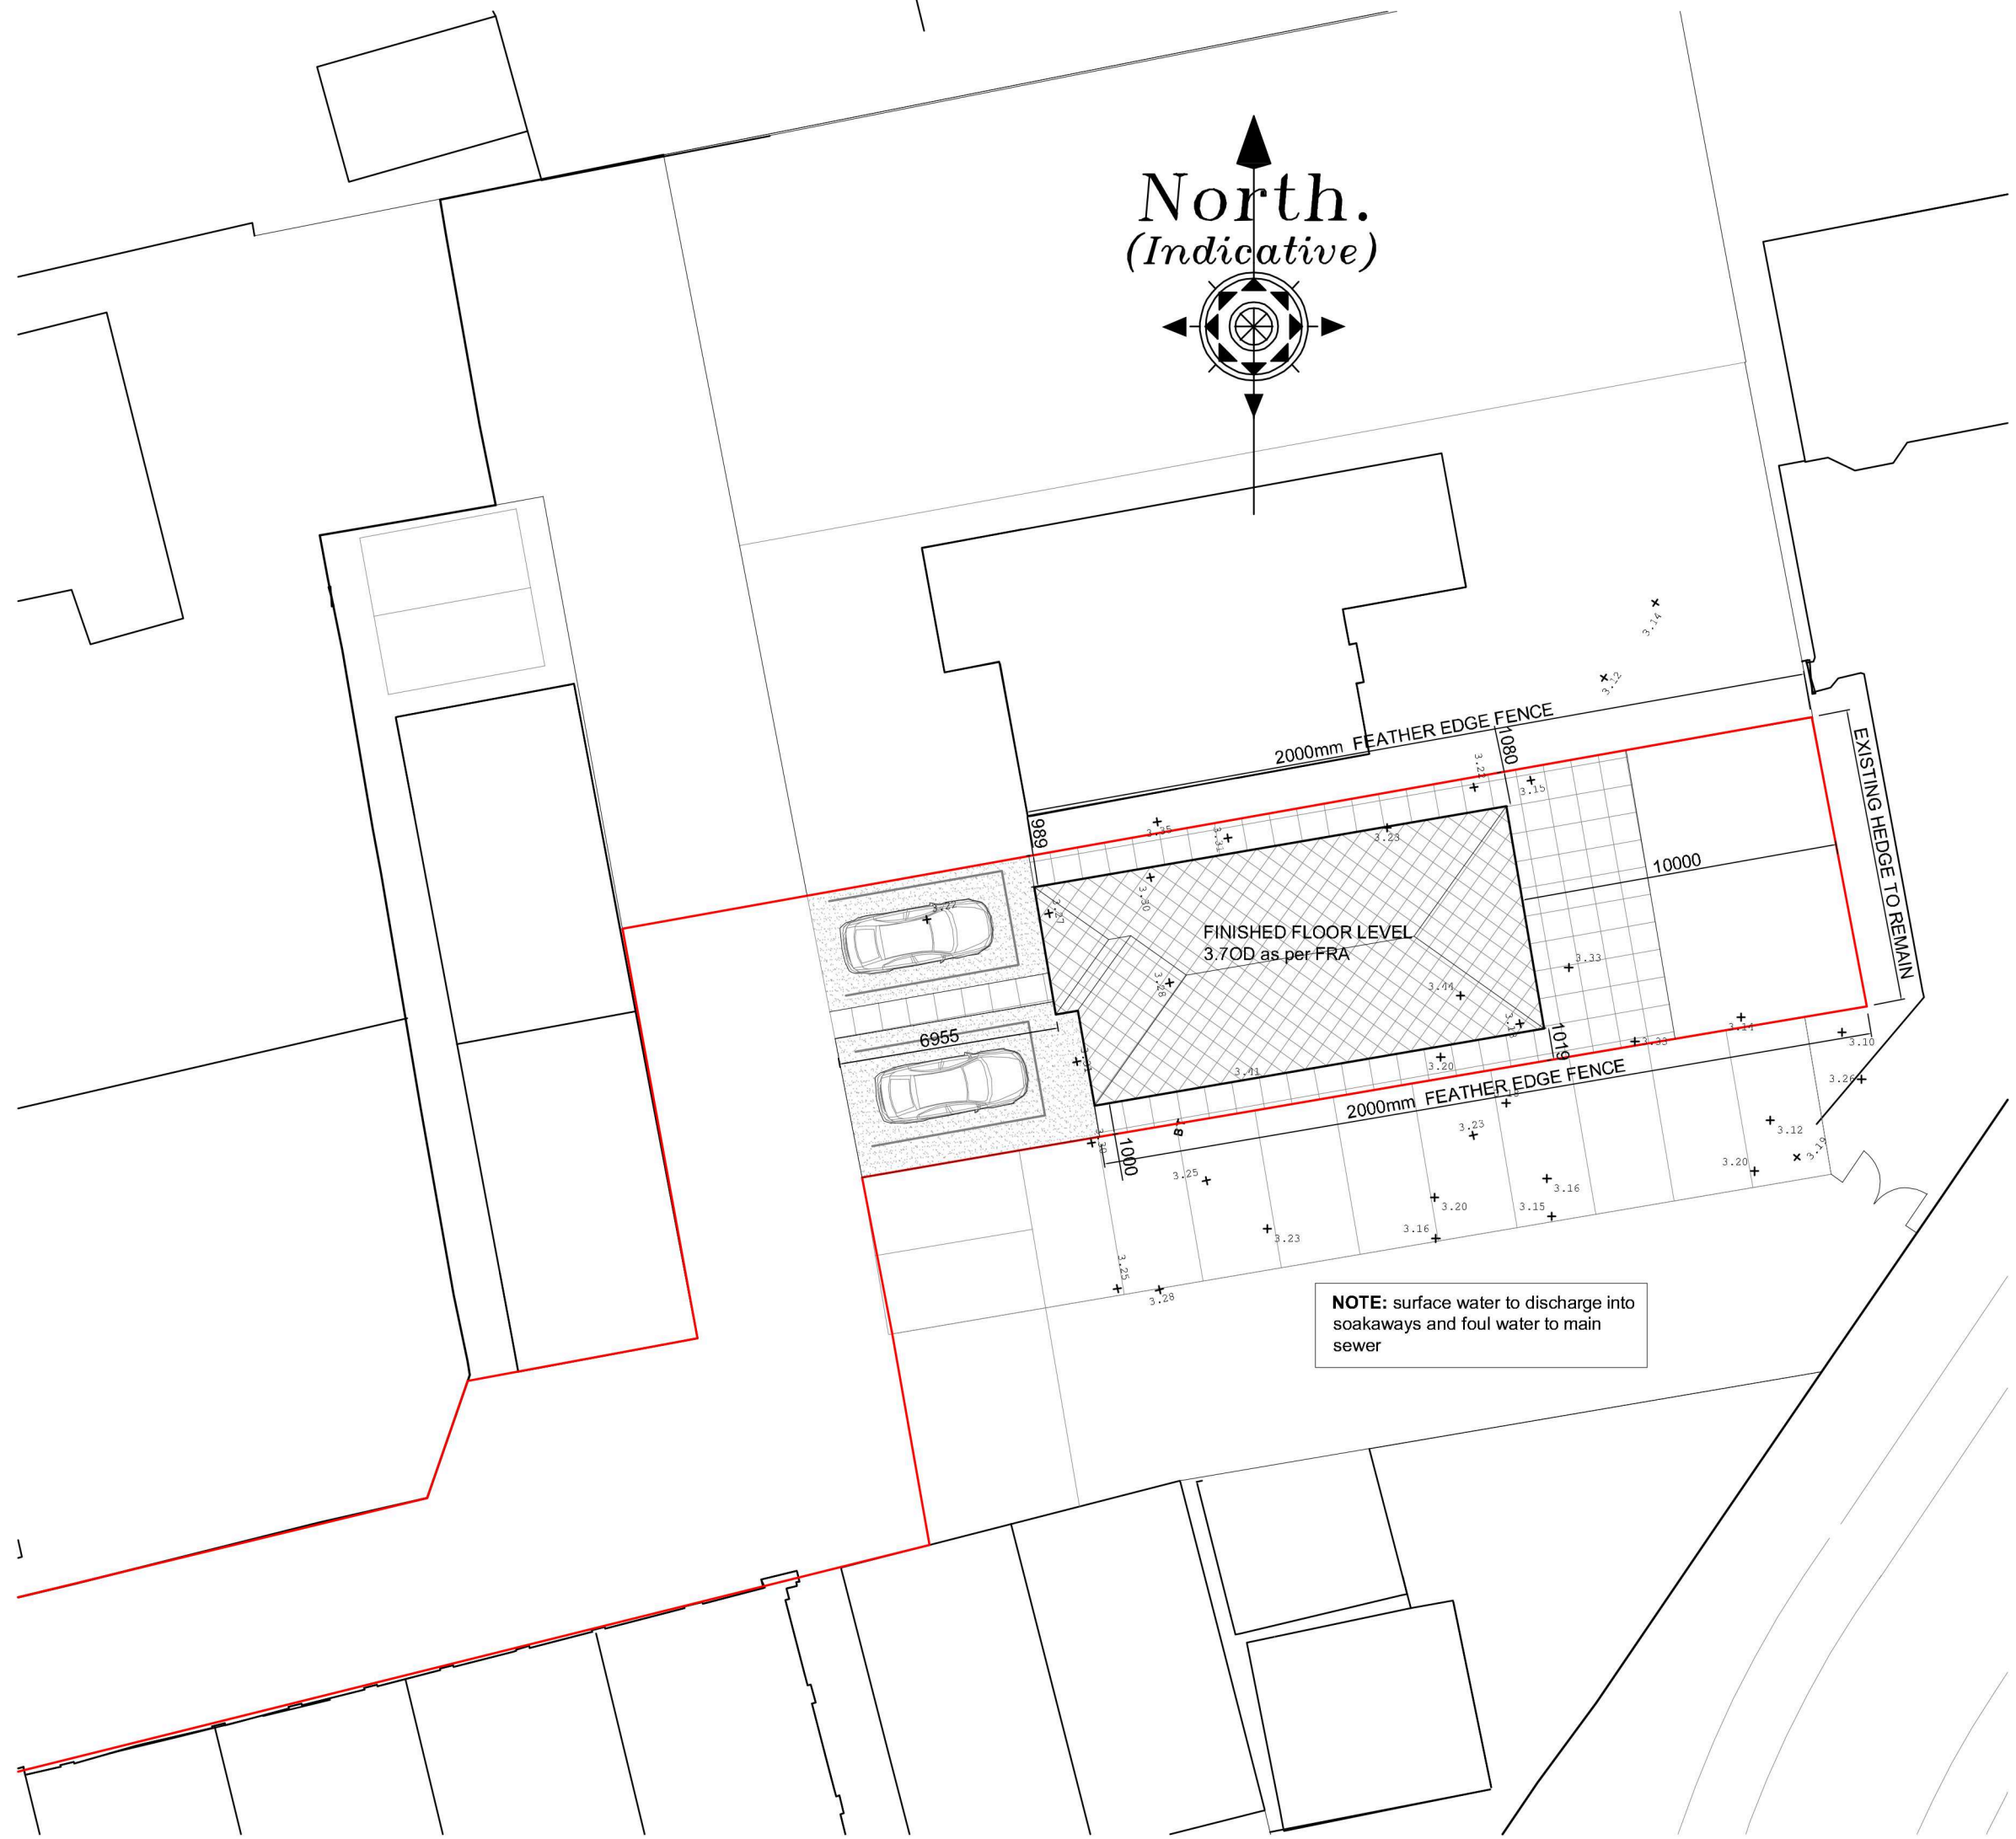

PROPOSED BLOCK PLAN

PROPOSED FLOOR PLANS

Revision	Date	Drawn	Description
----------	------	-------	-------------

Client	Mr M Brady
--------	------------

Project	Plot 2 @ 202 Spalding Road, Pinchbeck.
---------	--

Drawing	PLANNING
---------	----------

Scale	1:50, 1:100, 1:200	Drawn	AWM	Checked	TAC	Date	07/03/2023
	1:1250 @ A1						

Trevor A Clay RIBA Ltd, 14 Old Fendike Road, Weston Hills, Spalding, Lincs. PE126DD
01406 380027 07778 597975 trevor@tacarchitects.co.uk



Drawing No. 23/630/PA/002

www.tacarchitects.co.uk