



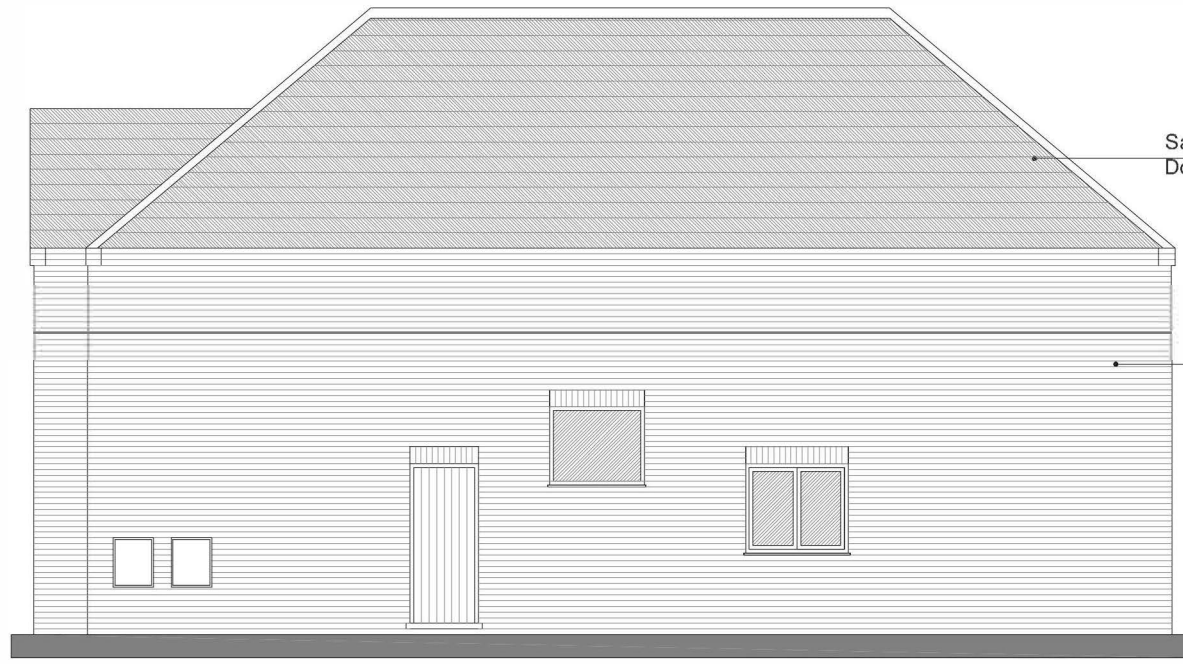


Cream upvc windows and doors


Sandtoft Wienerberger Concrete
Double Pantile Rustic Red

Vandersanden Flemish Antique
facing brick

PROPOSED ELEVATIONS

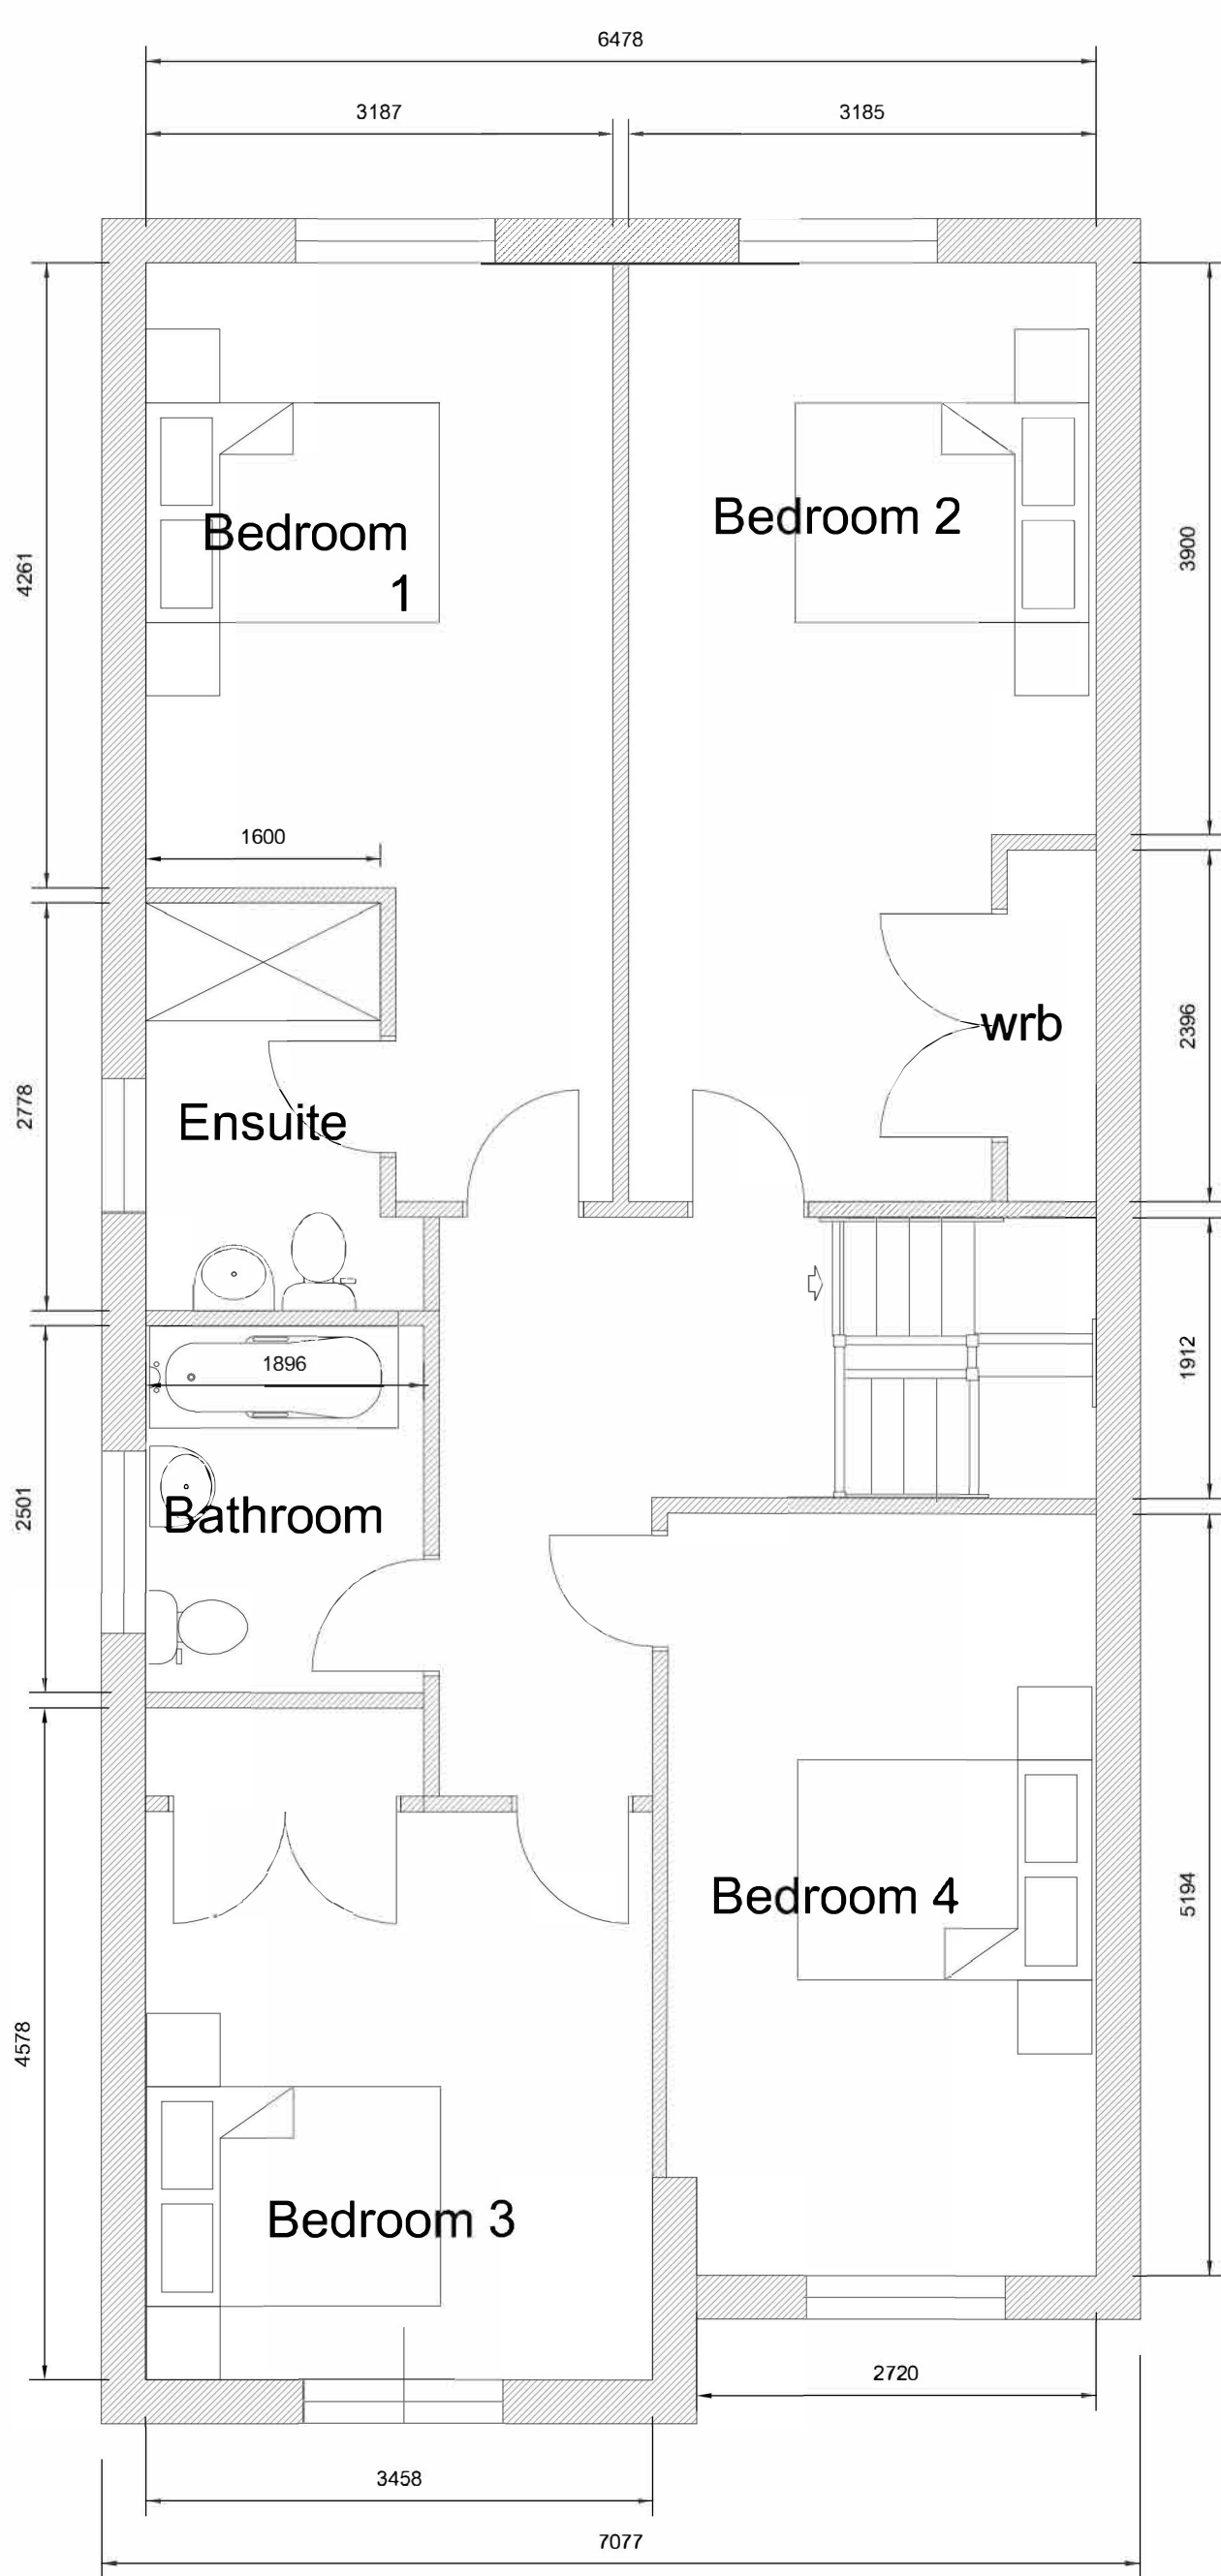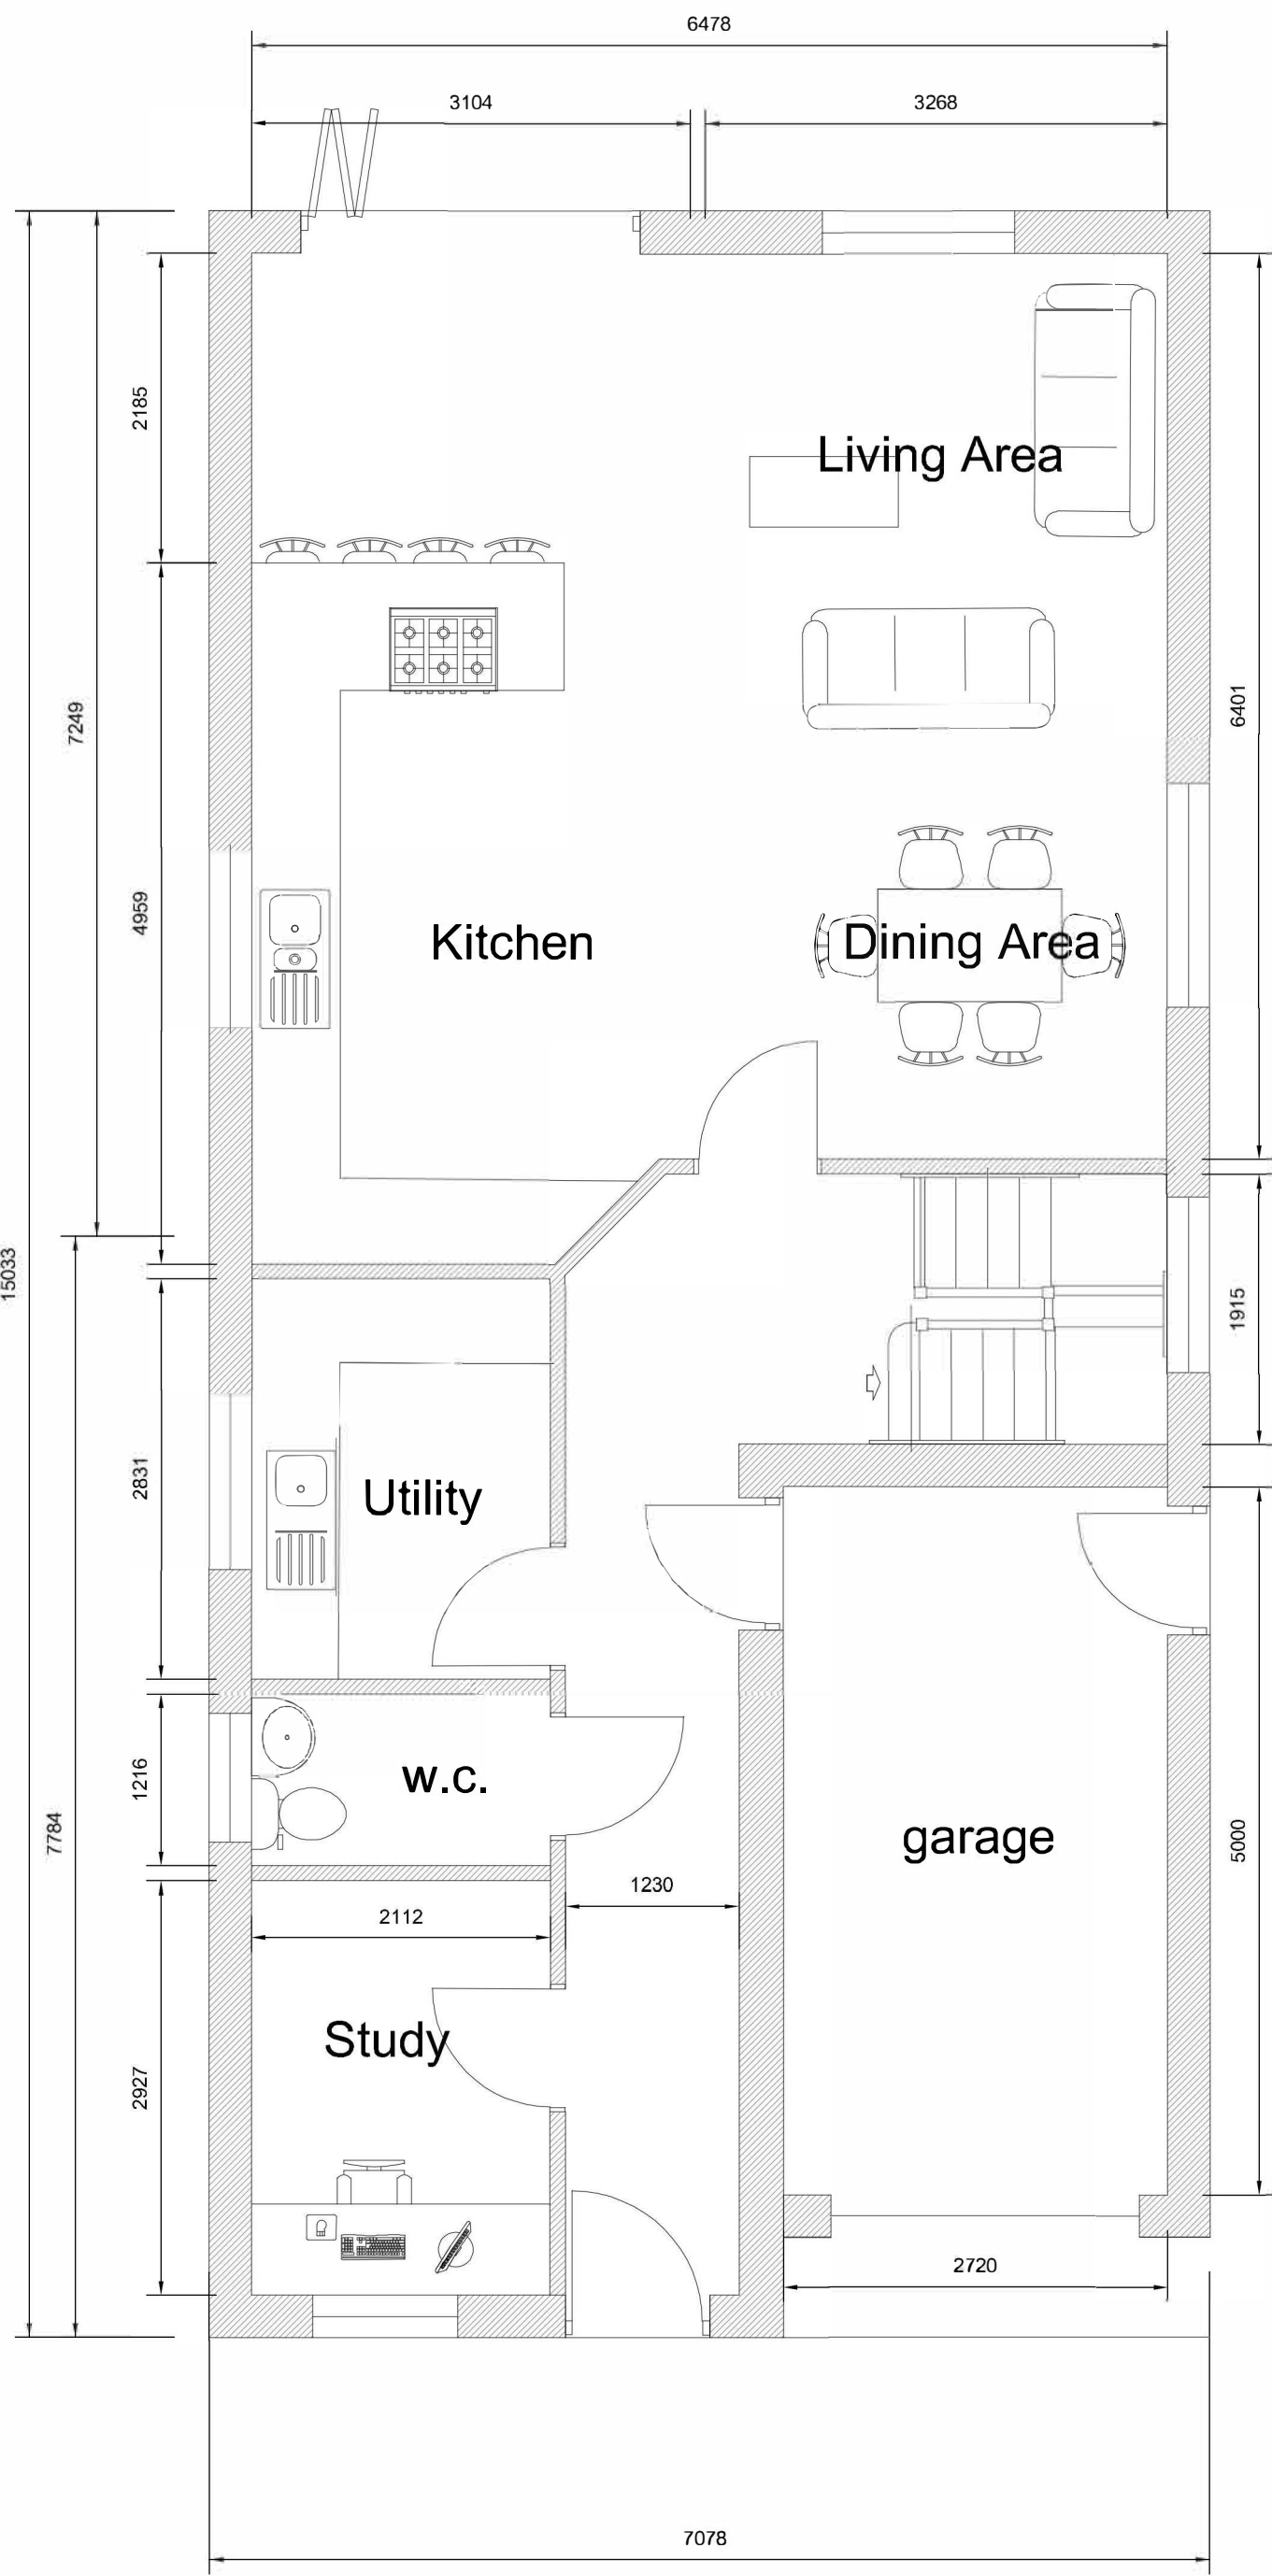

PROPOSED LOCATION PLAN

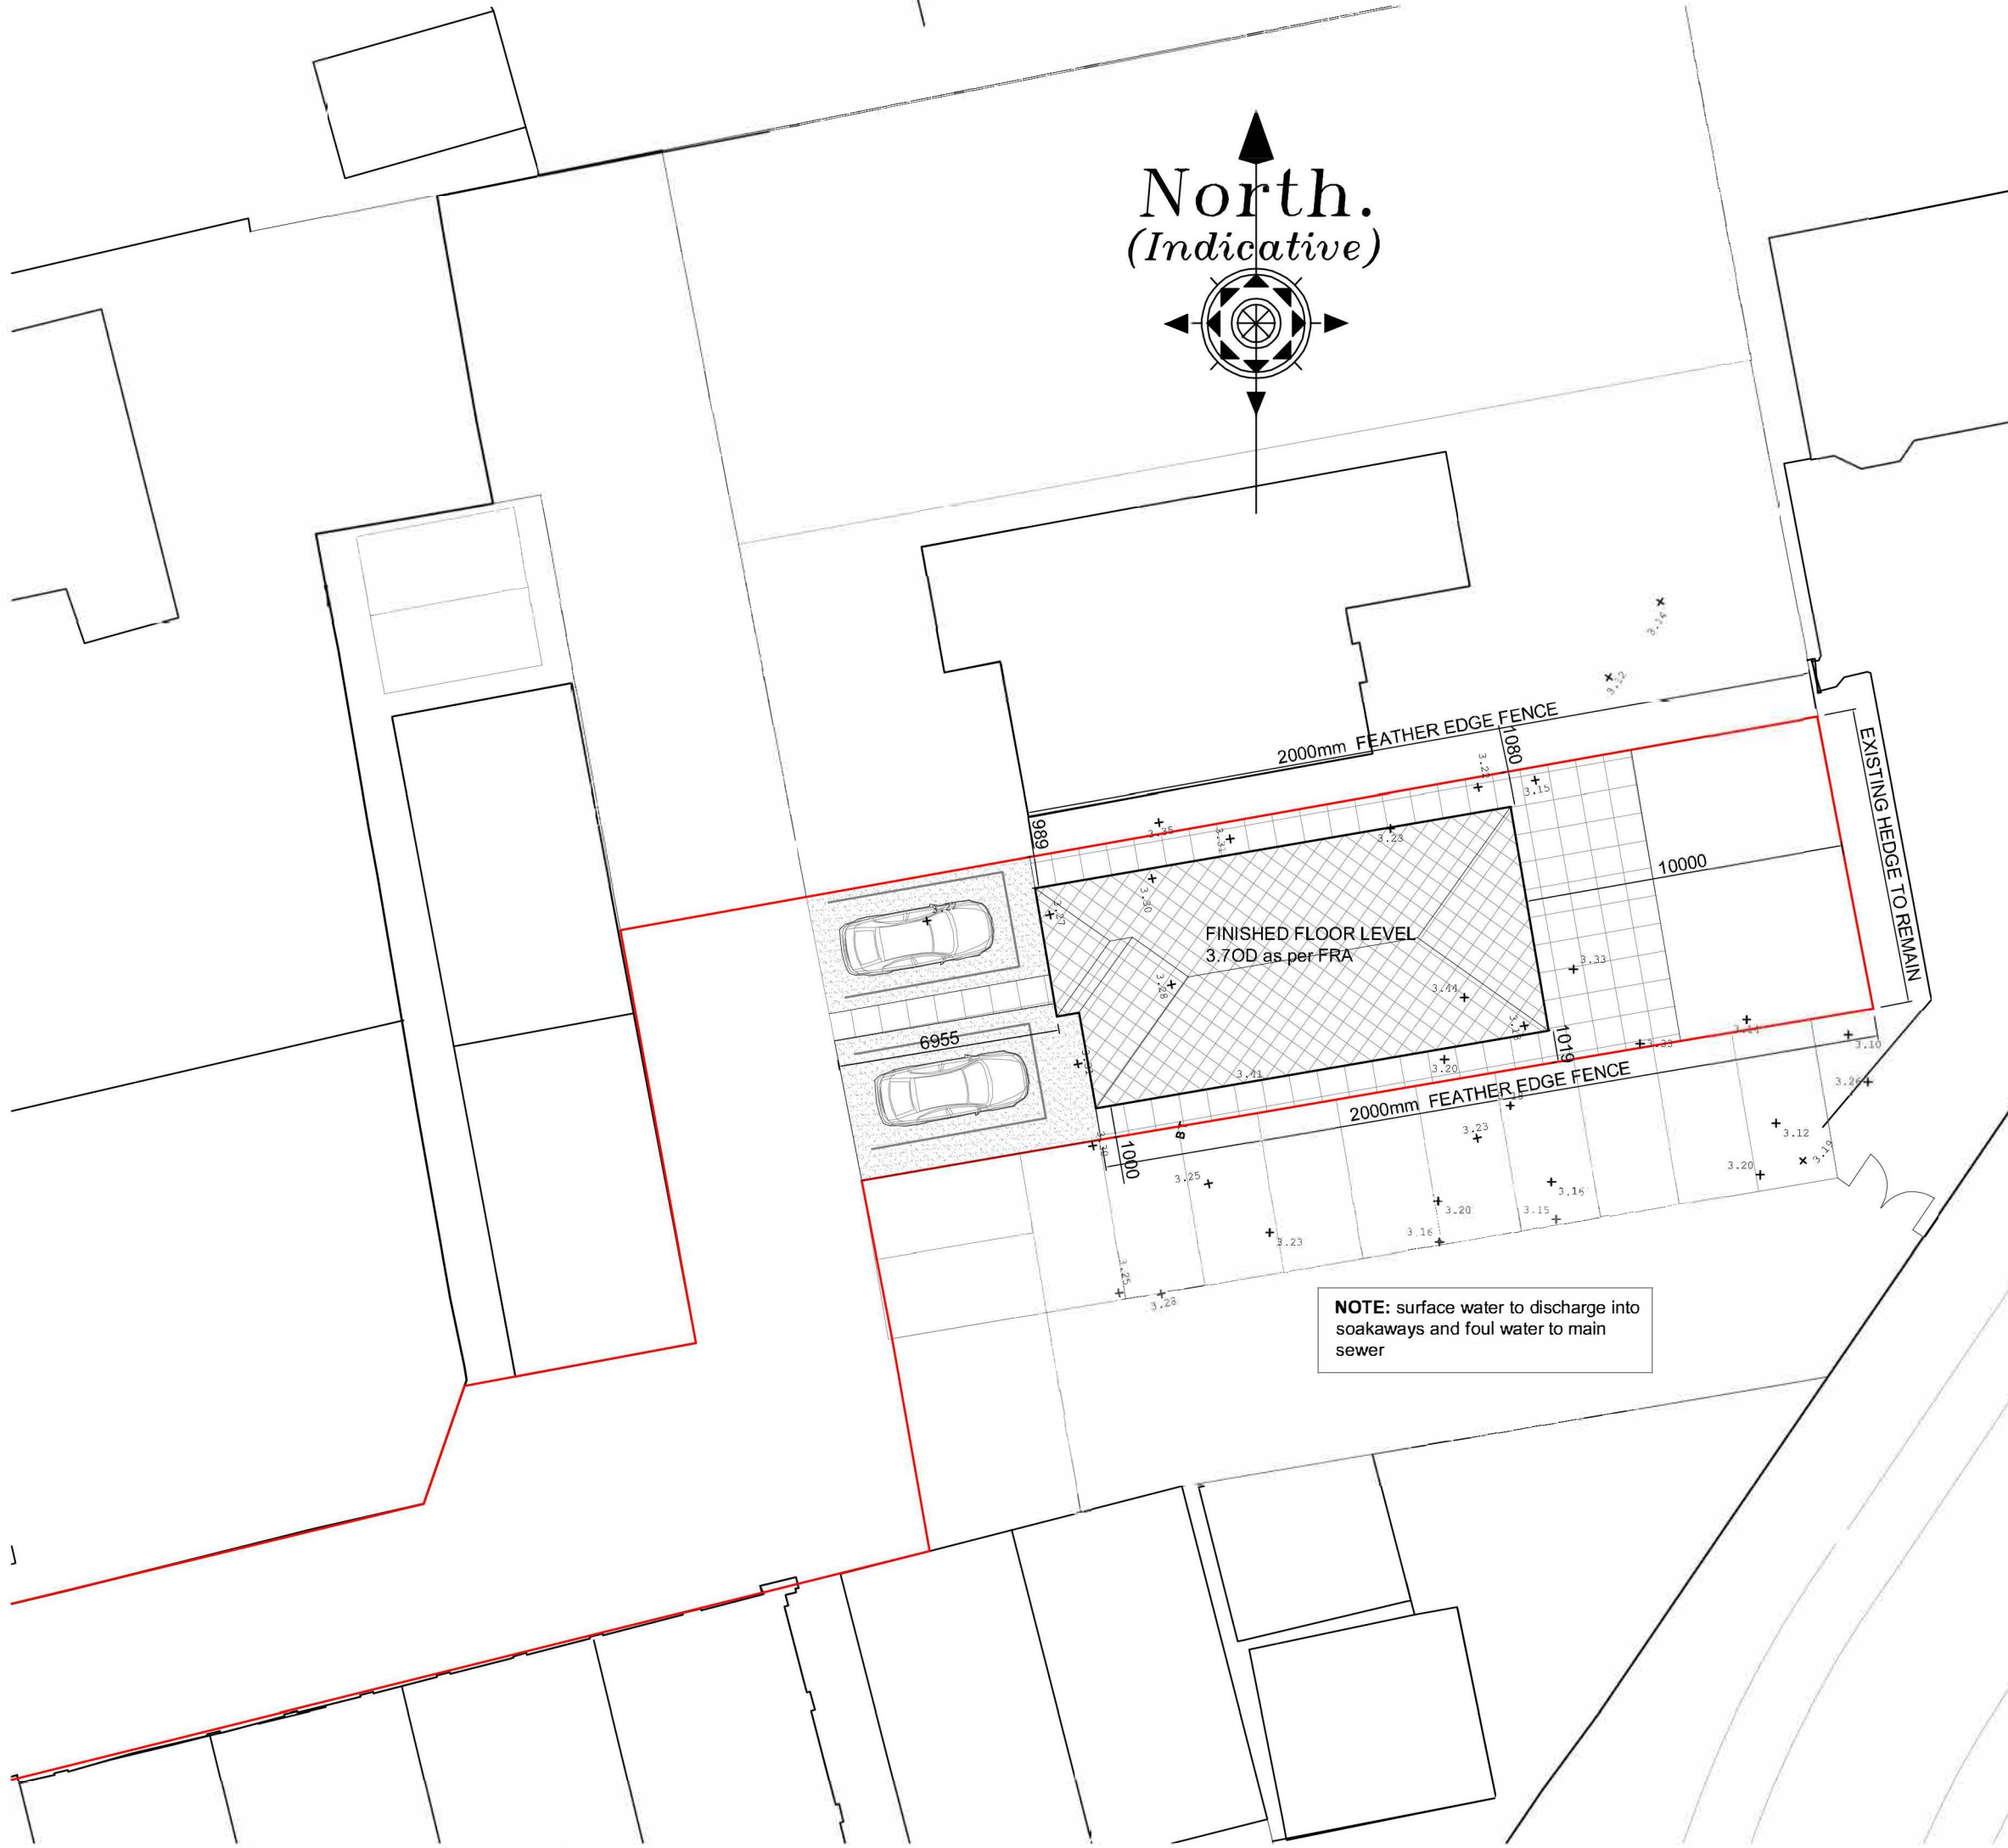

PROPOSED BLOCK PLAN

PROPOSED FLOOR PLANS

Revision Date Drawn Description

Client Mr M Brady

Project Plot 2 @ 202 Spalding Road, Pinchbeck.

Drawing PLANNING

Scale 1:50, 1:100, 1:200 Drawn AWM Checked TAC Date 07/03/2023
1:1250 @ A1

Trevor A Clay RIBA Ltd, 14 Old Fendike Road, Weston Hills, Spalding, Lincs. PE126DD
01406 380027 07778 597975 trevor@tacarchitects.co.uk



Drawing No. 23/633/PA/002

www.tacarchitects.co.uk