



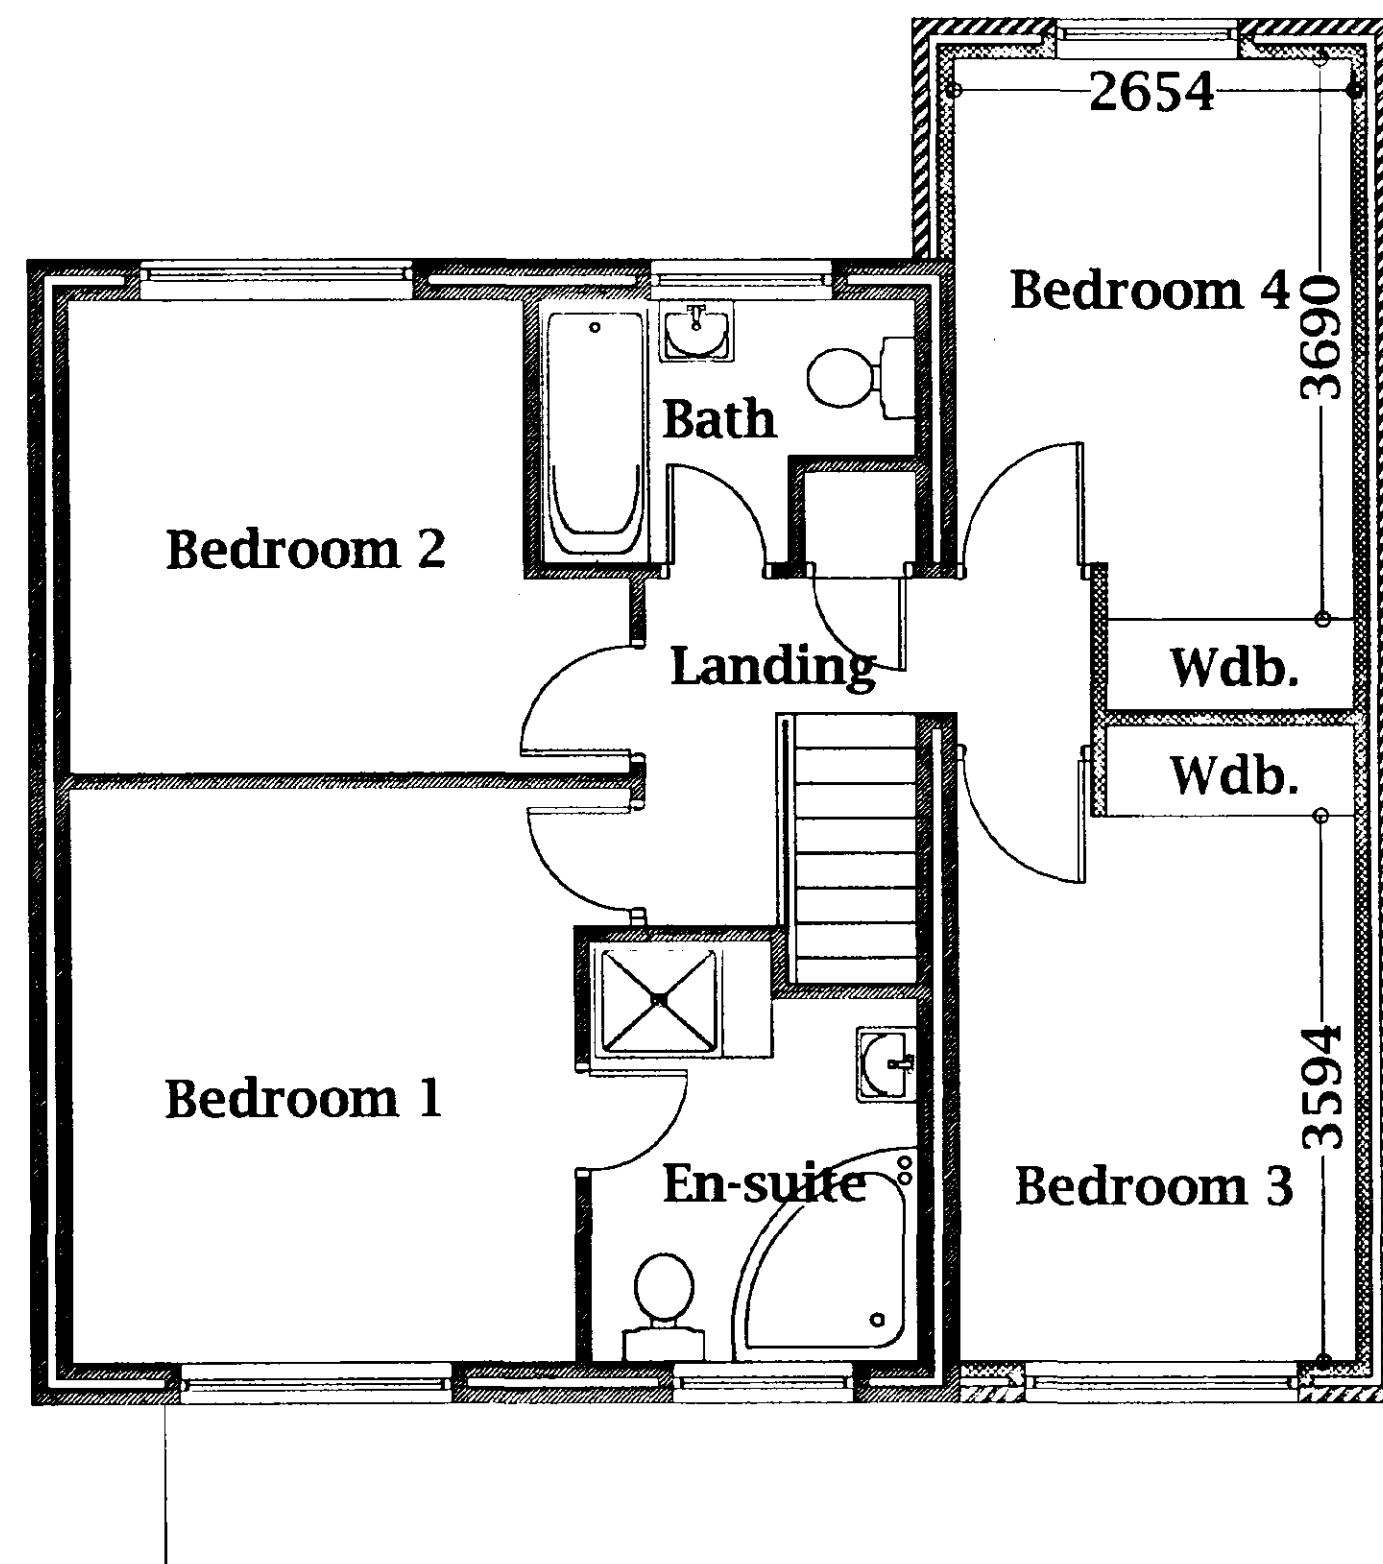

PROPOSED FIRST FLOOR

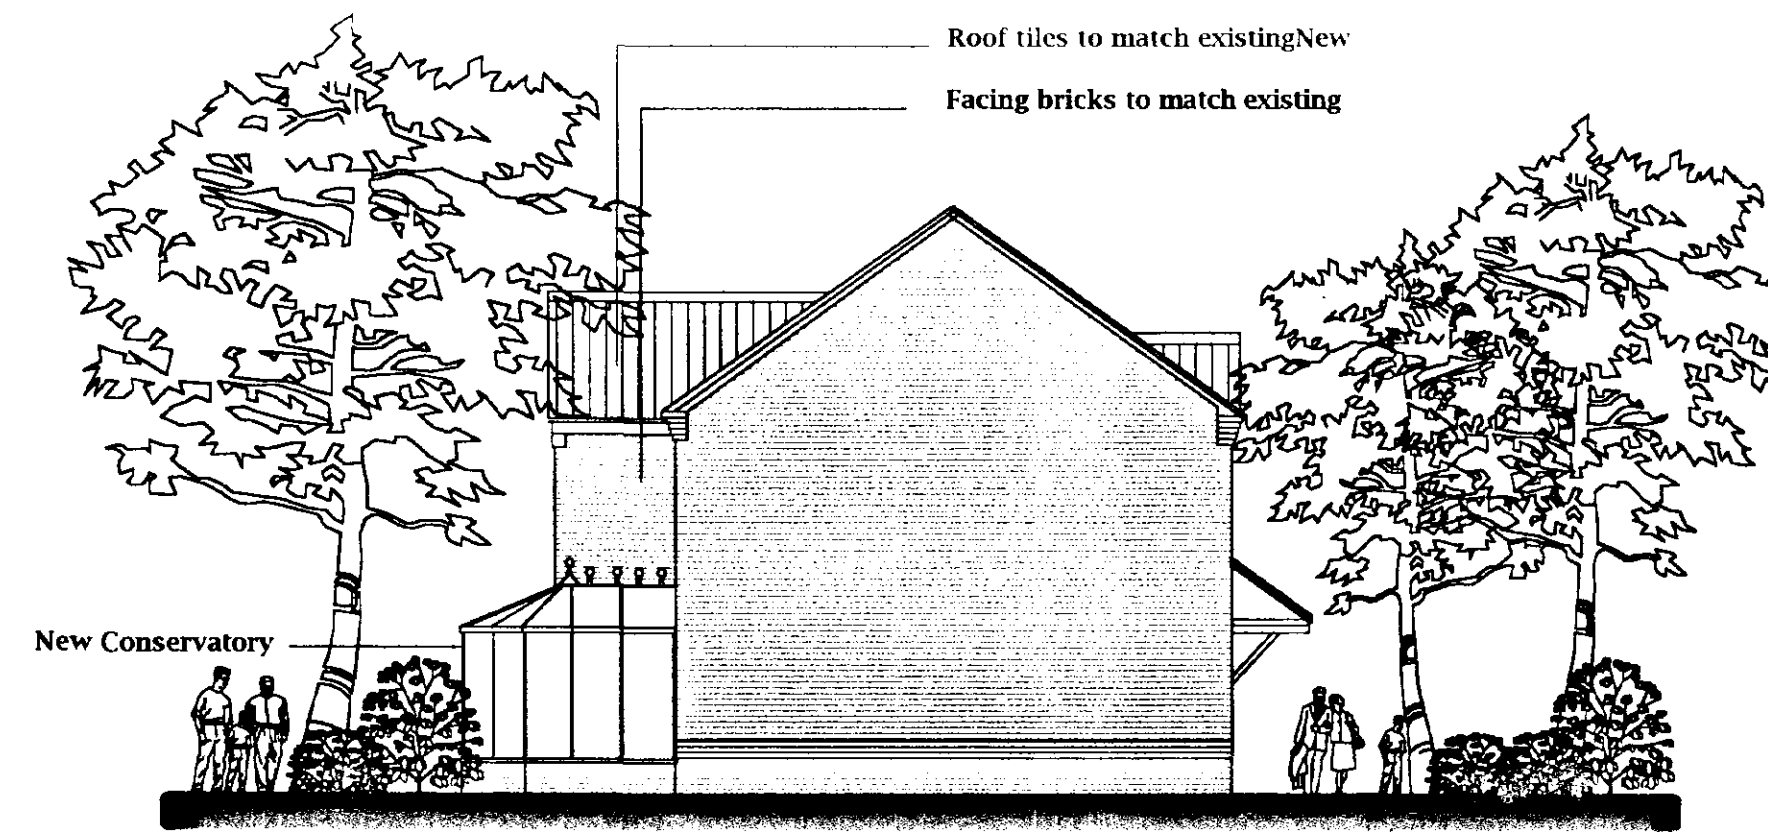


NORTH ELEVATION




EAST ELEVATION




WEST ELEVATION

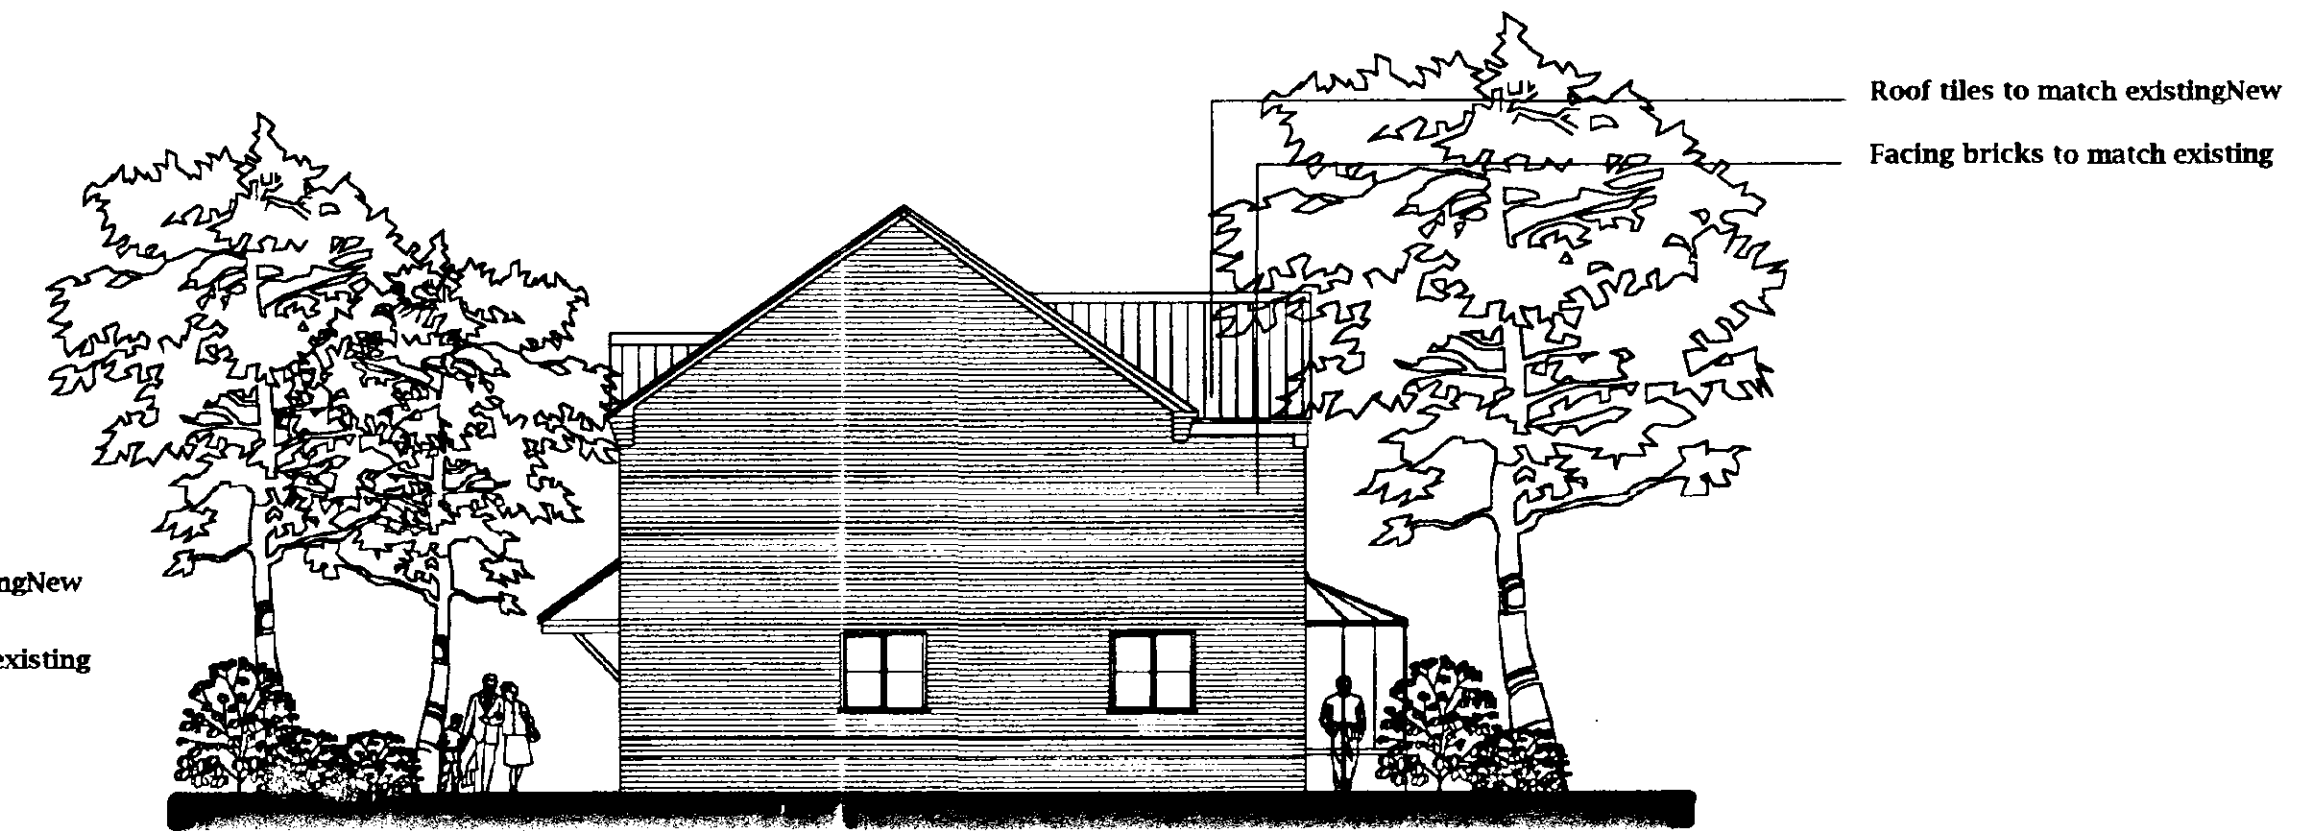

SOUTH ELEVATION

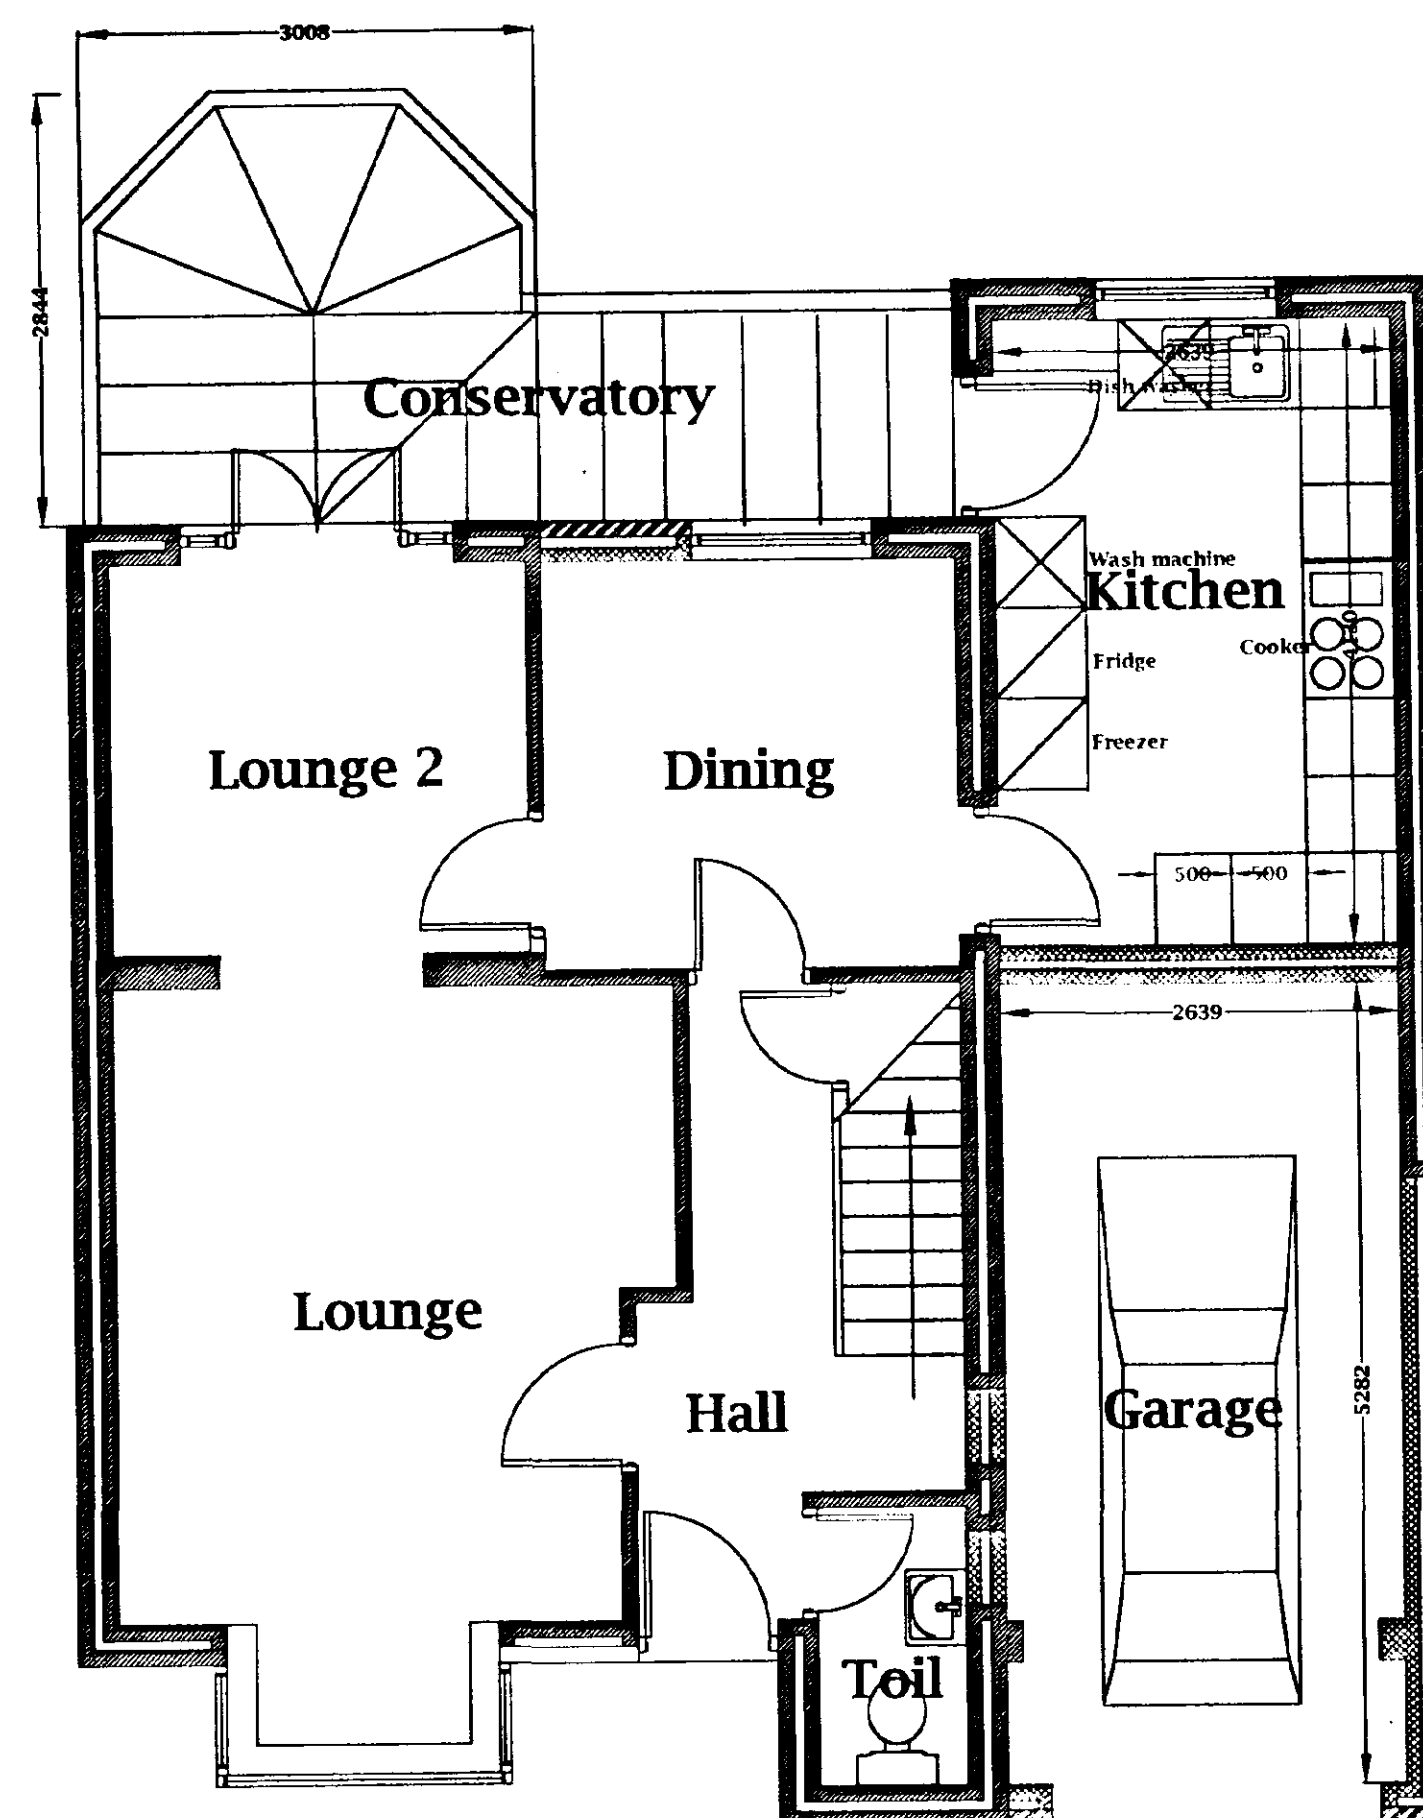

PROPOSED GROUND FLOOR

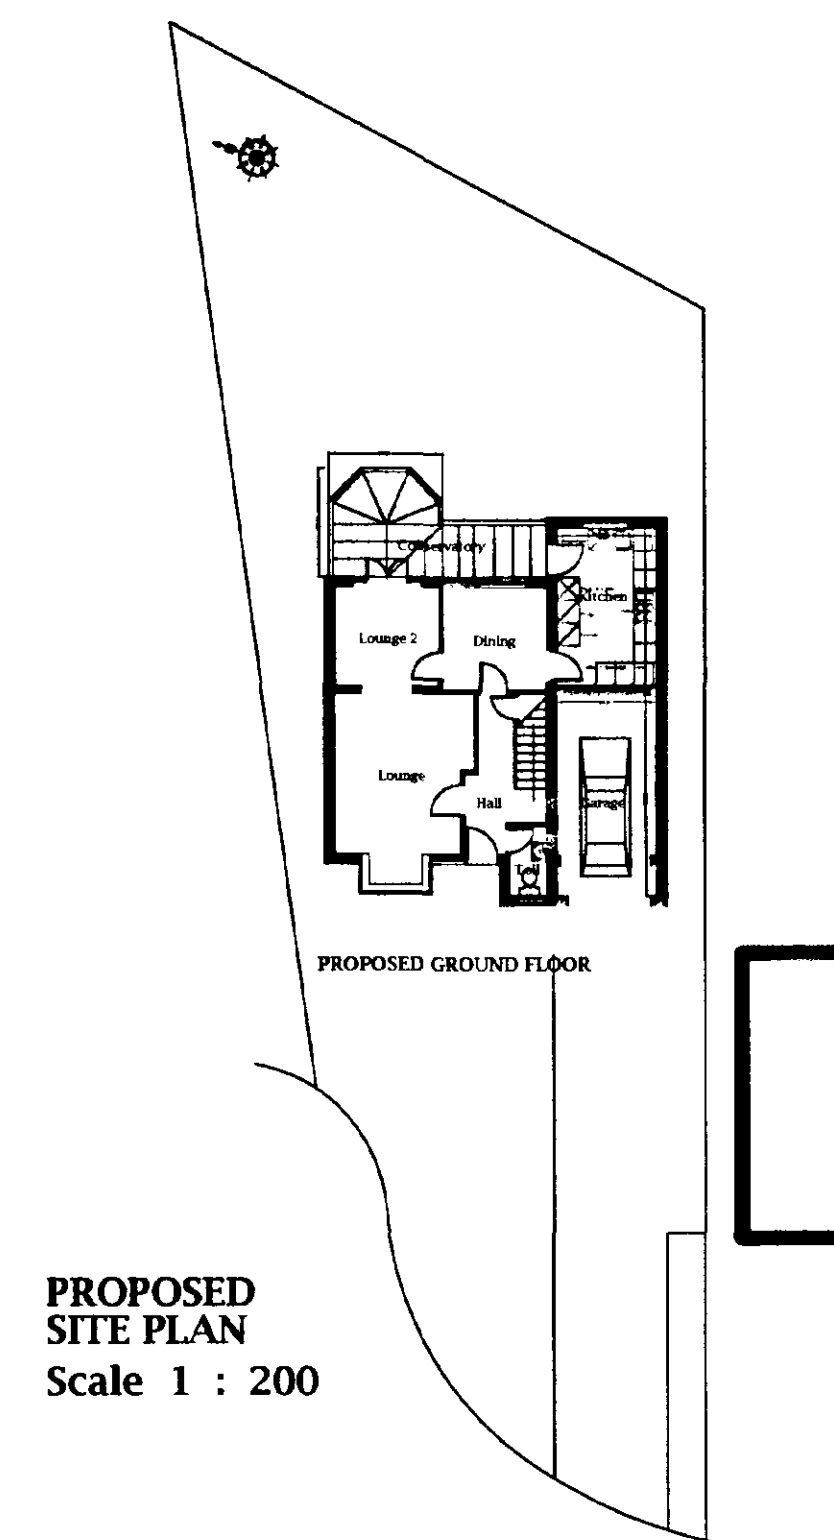

DETERMINED
PLAN

JOHN D LYNCH
partnership
CHARTERED ARCHITECTS

Client:-
Mr & Mrs McCartin

Project
Extension to No. 4 Keeper's
Close, Pinchbeck

Drawing
Proposed Plans &
Elevations

Date:
March 2002

Drawn
JDL

Job No.
1547

Drawing No.
AD1


Scale:
1:50, 1:100, 1:200

Revision No.

Planning & Environmental
12 APR 2002
Ref: 0426102




EXISTING WEST ELEVATION

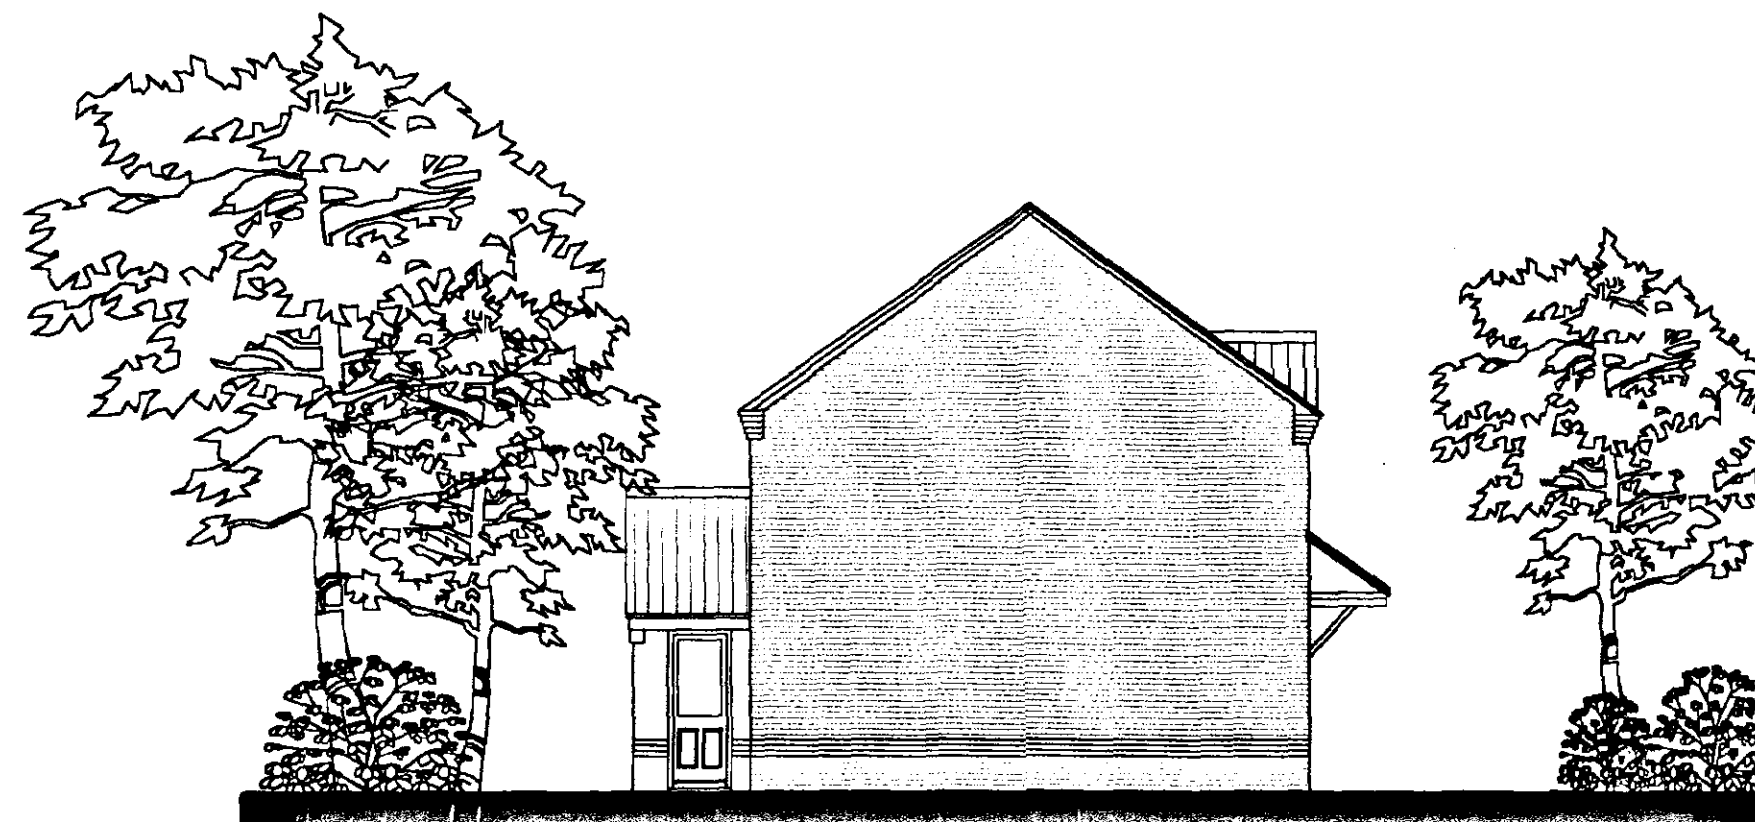


EXISTING NORTH ELEVATION




EXISTING SOUTH ELEVATION

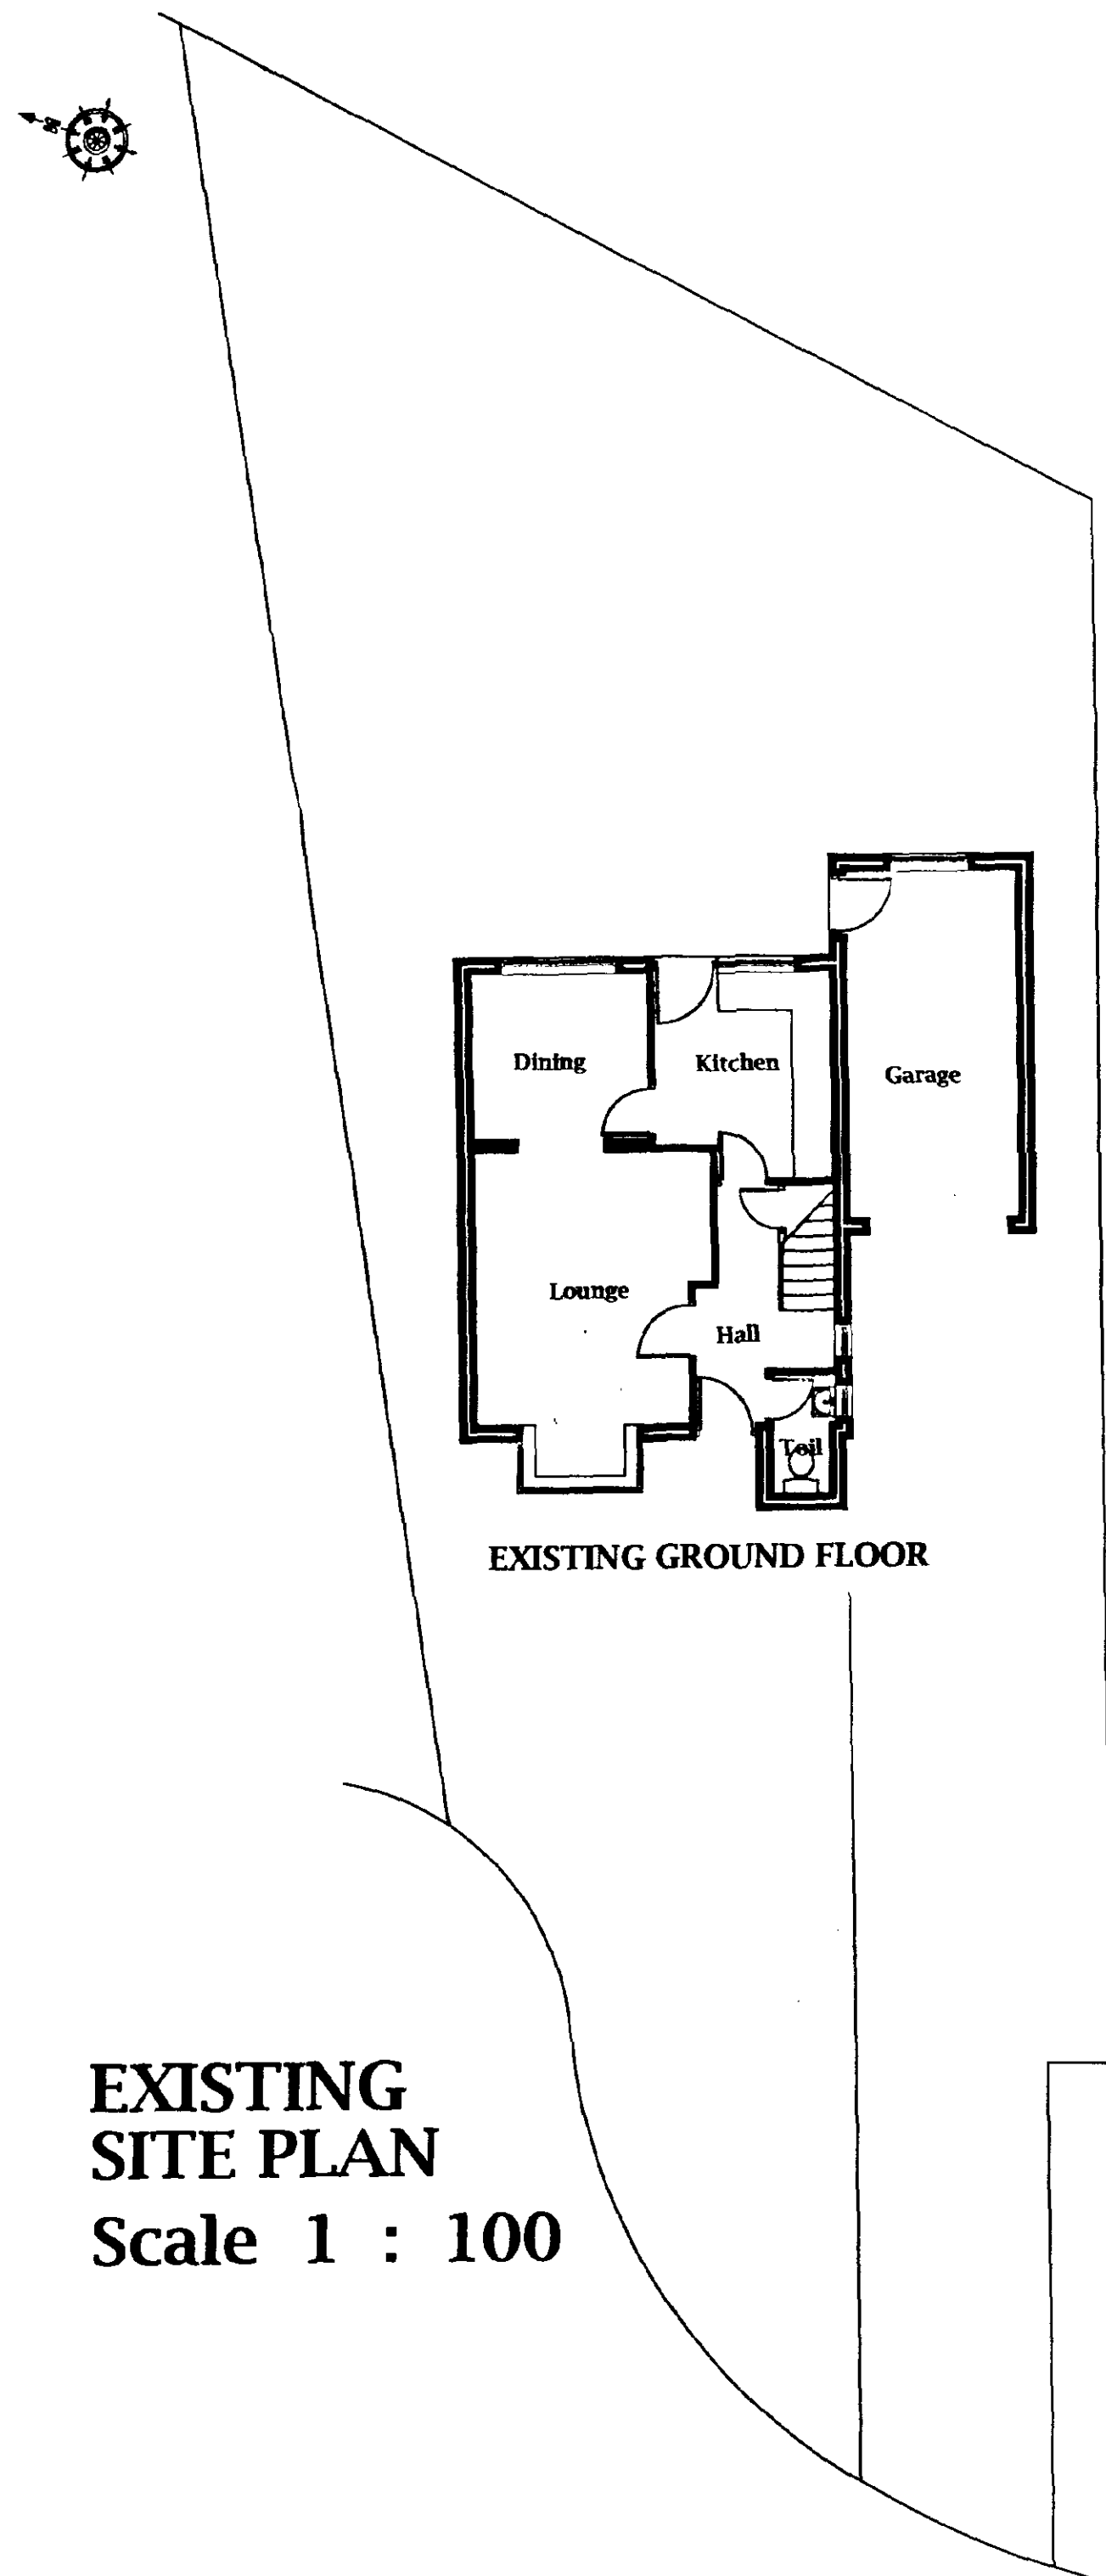


EXISTING
SITE PLAN
Scale 1 : 100

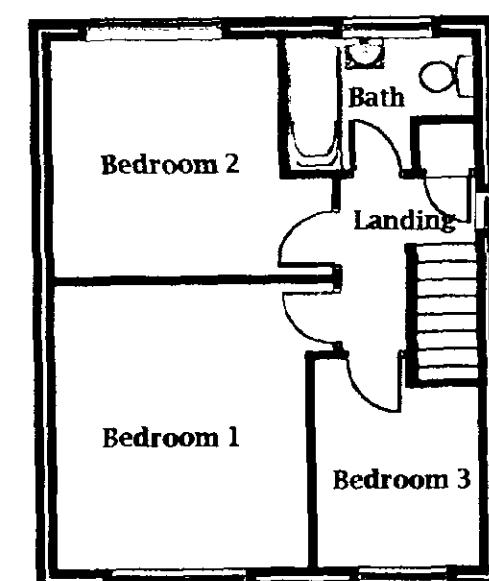

EXISTING FIRST FLOOR

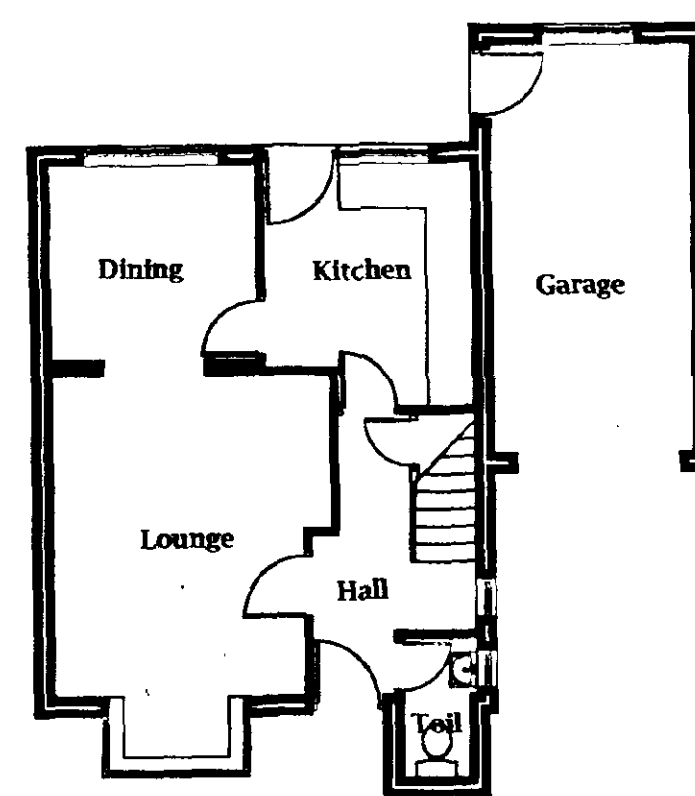

EXISTING GROUND FLOOR

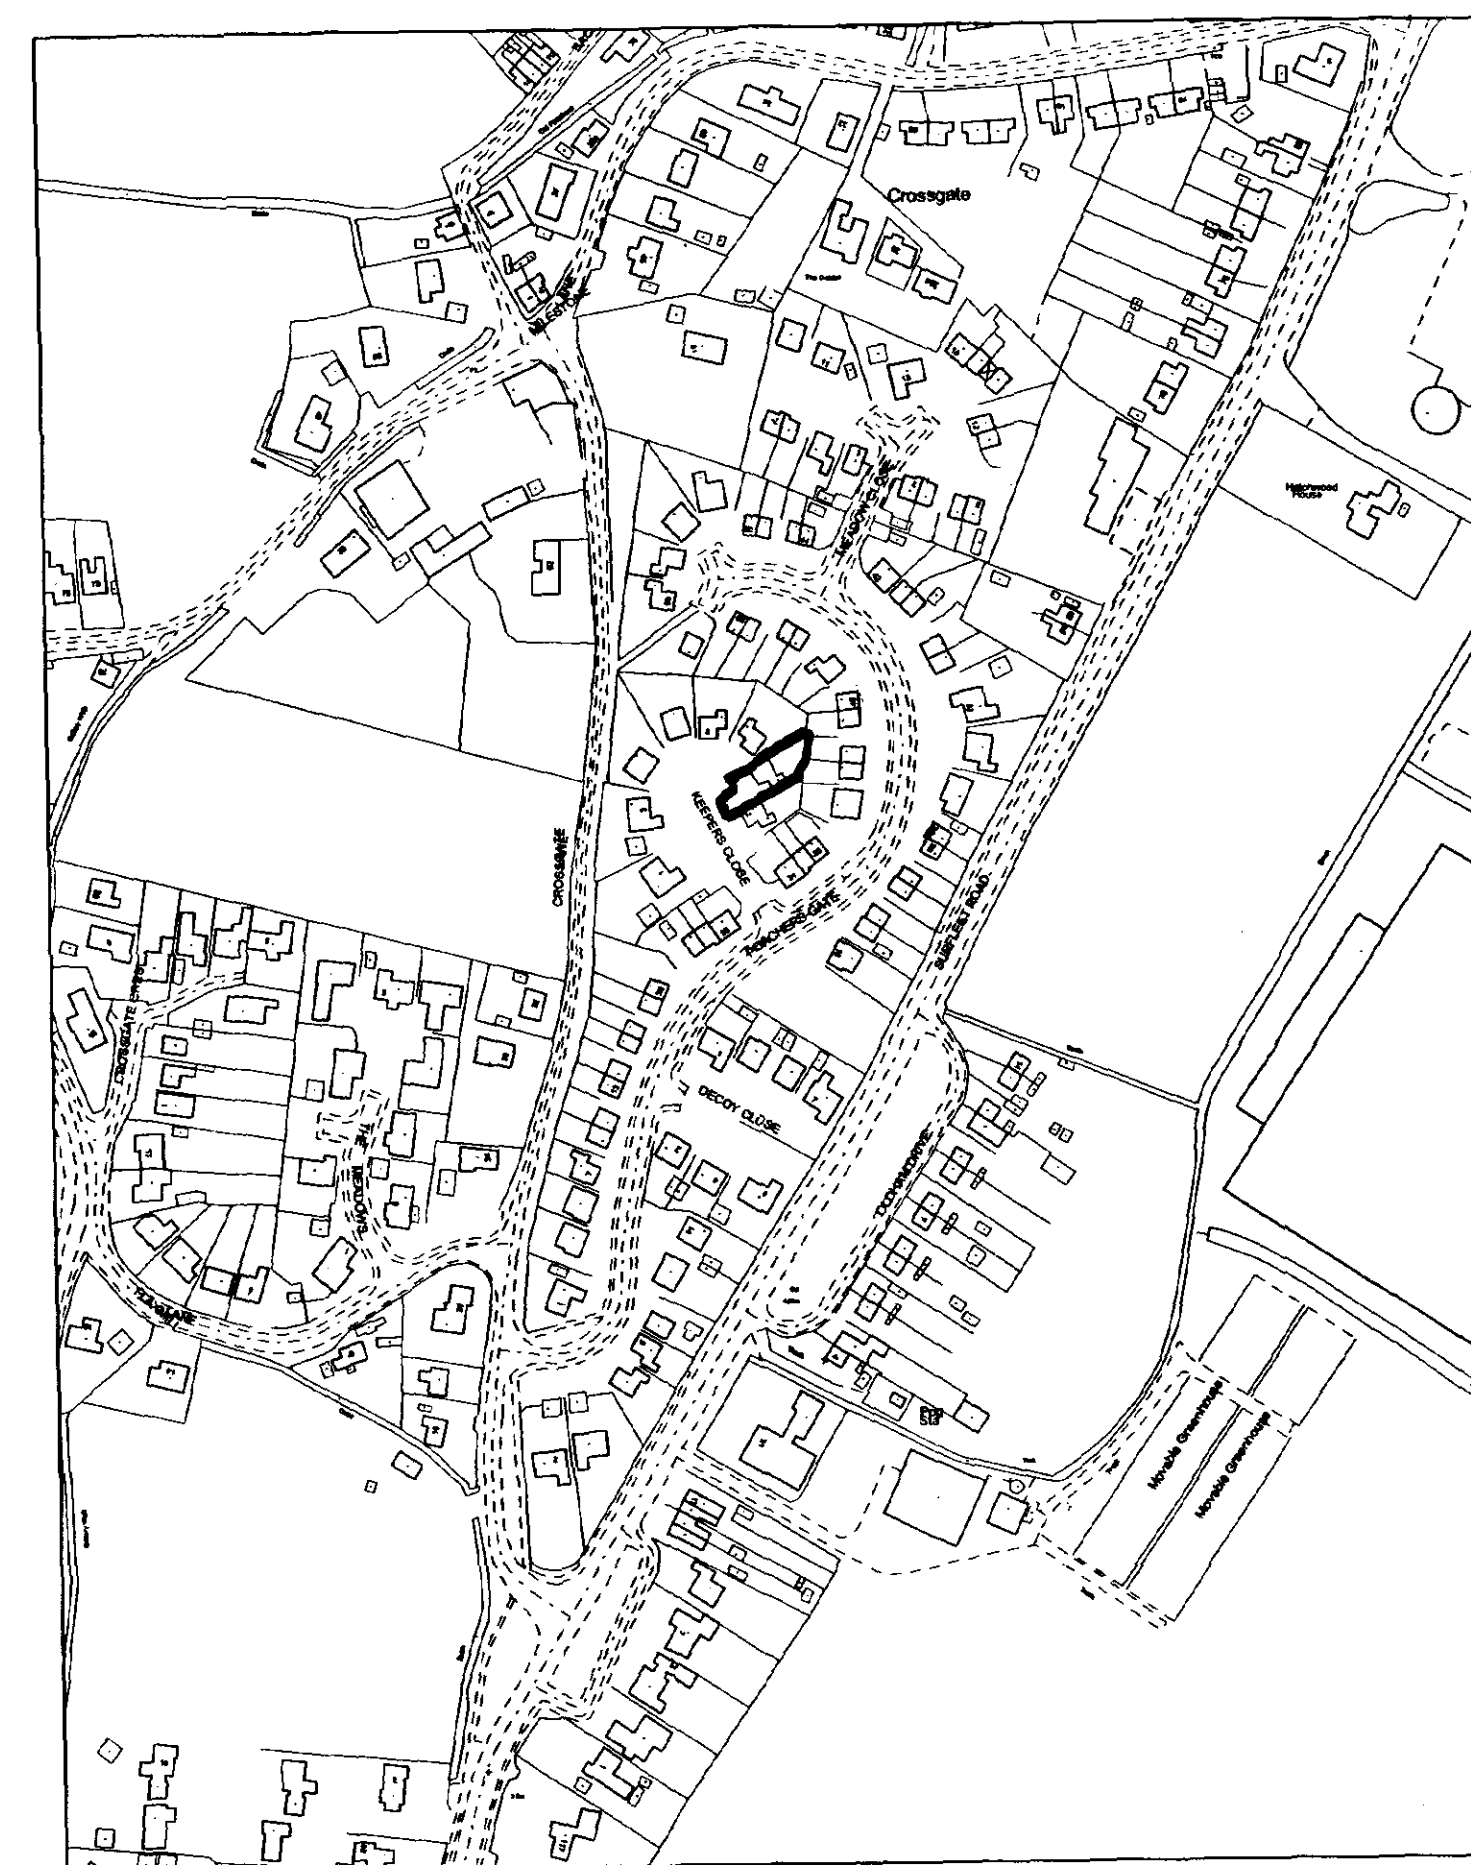

LOCATION PLAN
Scale 1:2500



EXISTING EAST ELEVATION

DETERMINED
PLAN

JOHN D LYNCH
partnership
CHARTERED ARCHITECTS

Client:-
Mr & Mrs McCartin

Project
Extension to No. 4 Keeper's
Close, Pinchbeck

Drawing
Existing Plans &
Elevations

Date:
March 2002

Drawn:
JDL

Job No.
1547

Drawing No.
AL1

Scale:
1:100, 1:2500

Revision No.

SWDC
Planning Development
12 APR 2002
Ref: 0426102