






FRONT ELEVATION

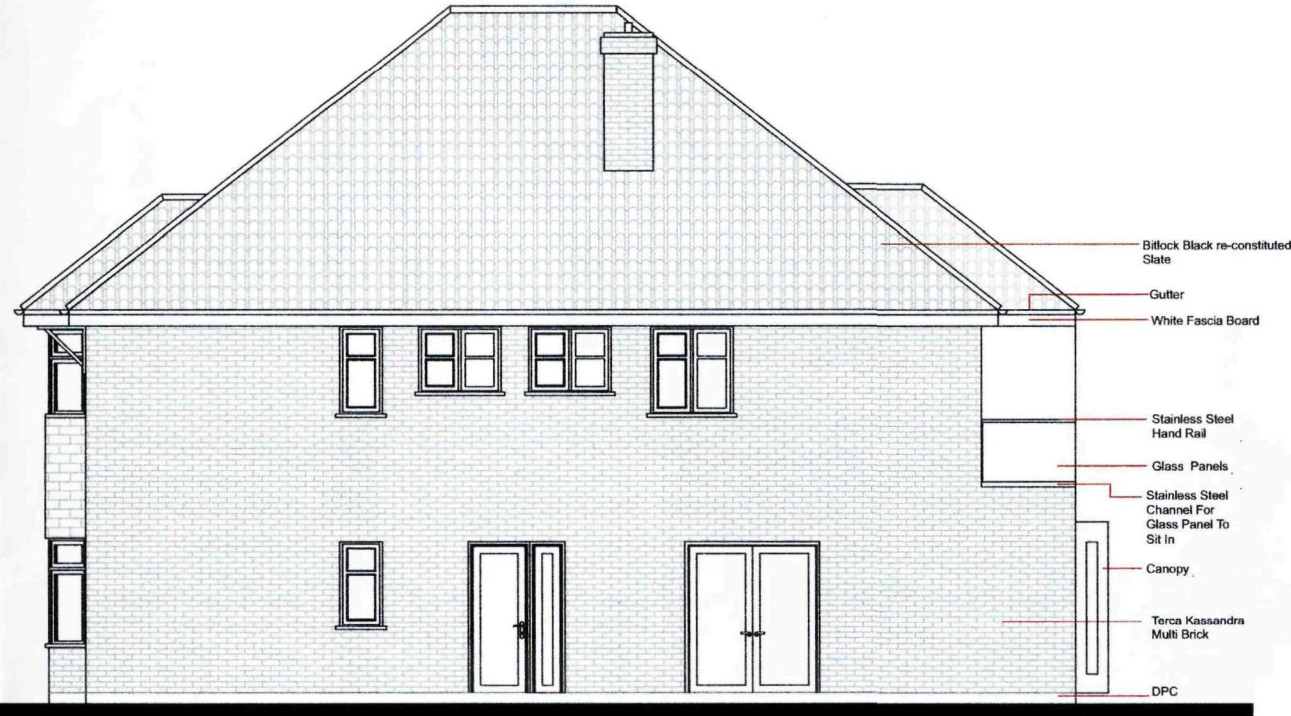


RHS ELEVATION

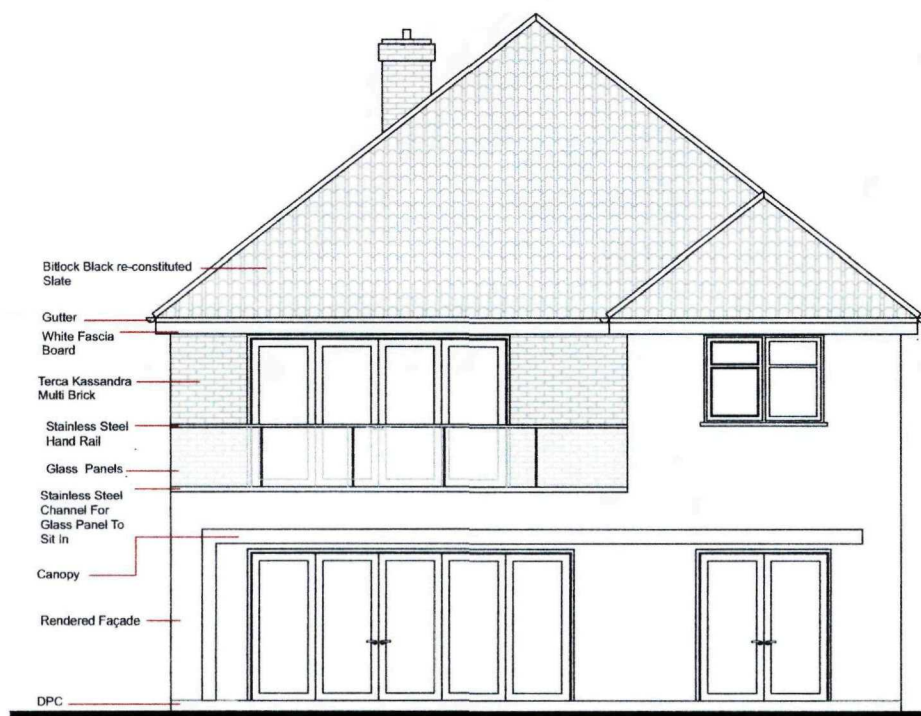


REAR ELEVATION

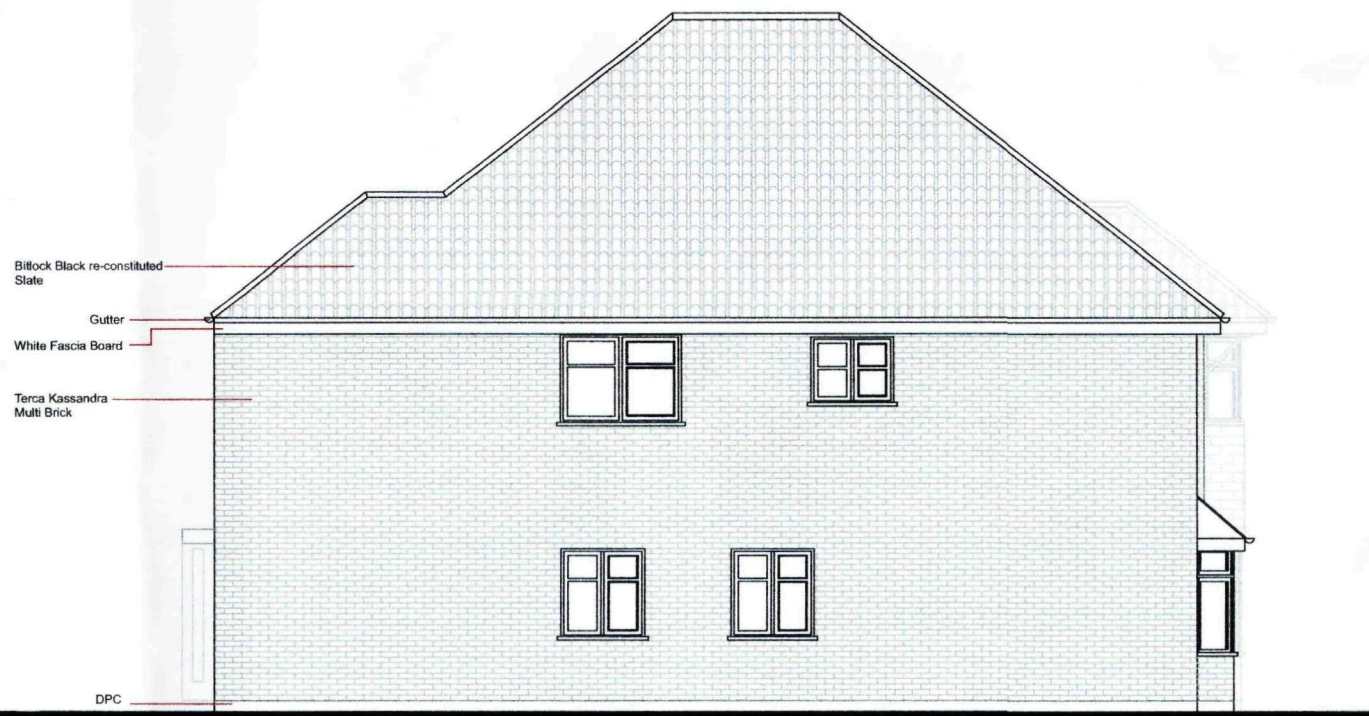

LHS ELEVATION

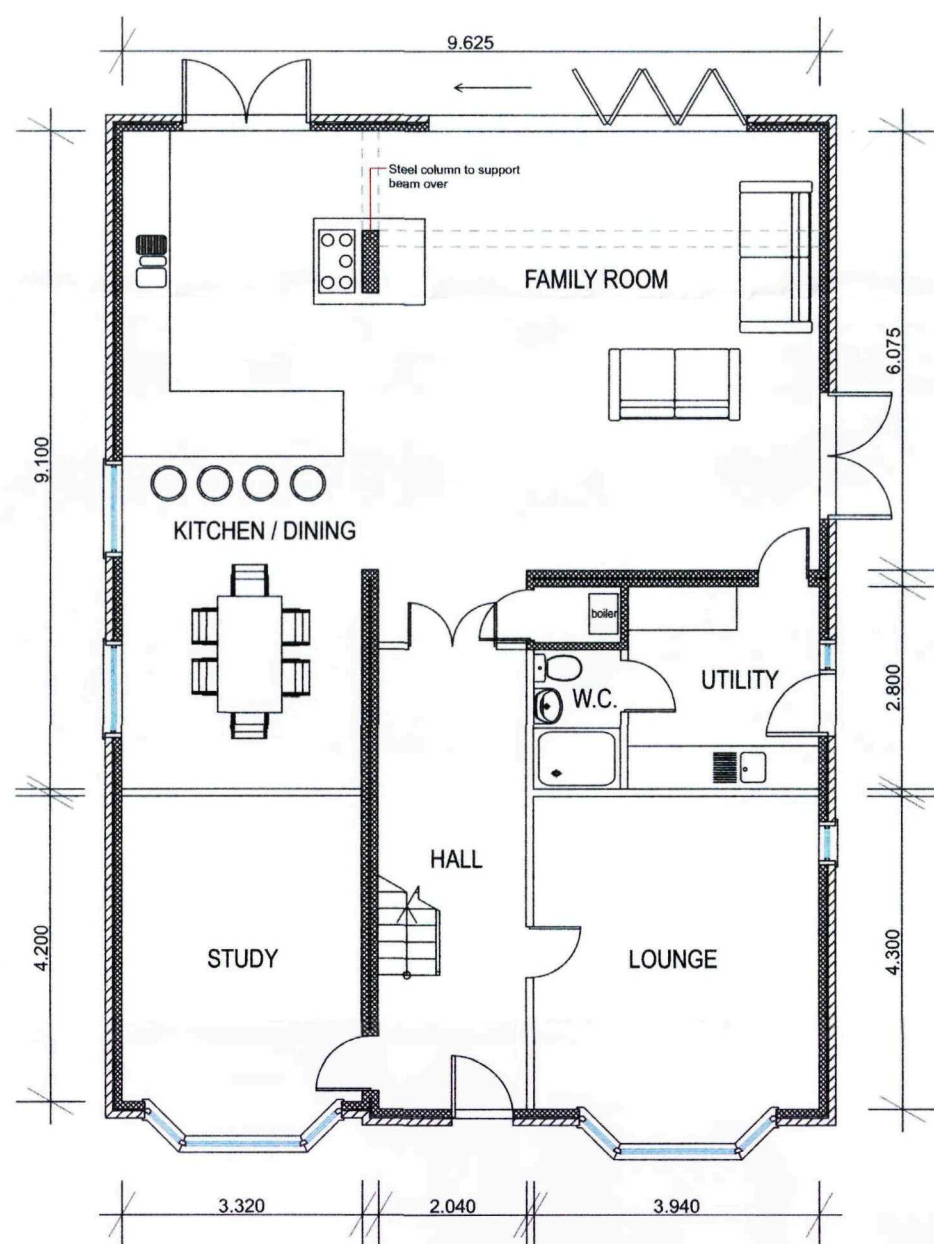

GROUND FLOOR PLAN

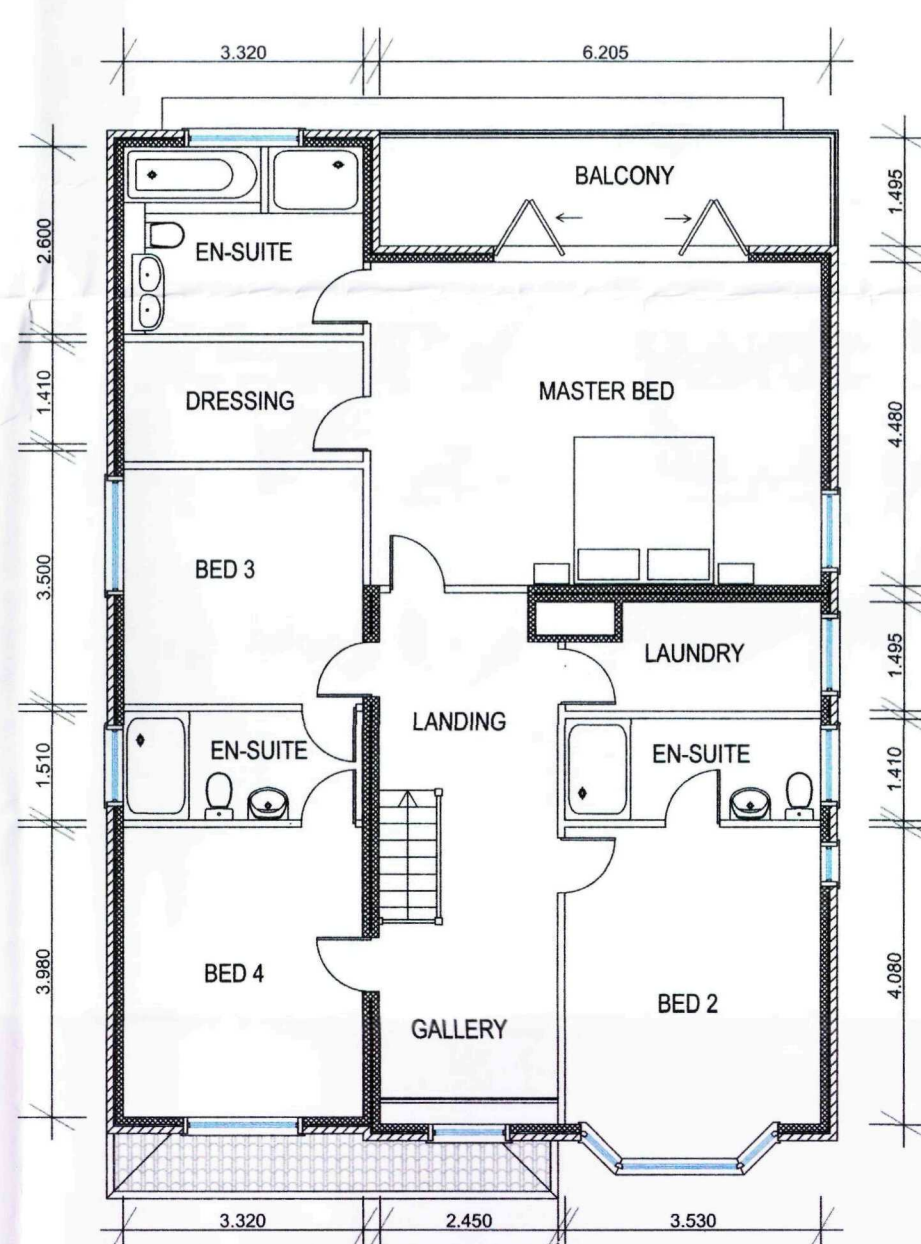

FIRST FLOOR PLAN

SHDC
Planning & Development
20 MAY 2010
Ref: 0429-10

This drawing is the copyright of Jazzmax Ltd Architectural Studio and must not be reproduced without written consent. The contractor is responsible for taking all dimensions on site prior to commencement of works and reporting back to the Architect any discrepancies. This includes figured dimensions, roof pitches and the like.

All materials specified on this drawing are to be used in strict accordance with manufacturers written instructions and current codes of practice.

DO NOT scale from this drawing. Check before proceeding.

Should the project fall under the scope of the Disabled Discrimination Act, Part Wall Act or the CDM Regulations, it is the Employer's responsibility to initiate the following:

- Disabled Access Audits.
- Party Wall Notices and surveys (if required).
- Pre-Construction health and safety plan.

INSPECTIONS AND SURVEYS

Where elements of the construction are not visible during the survey, it is the contractors responsibility to identify structural elements such as floor joist spans and supporting structures, prior to any demolition works and inform client / Architect. Additional works may therefore be necessary.

Our survey does not include any destructive investigation.

REV	DETAILS	DRAWN BY	APPV BY	DATE APPROVED

JAZZMAX LTD
ARCHITECTURAL STUDIO

**8 NEW STREET
LOUTH,
LINCOLNSHIRE,
ENGLAND.
LN11 9PU**
TEL: 01507 600150
EMAIL: ADAM@JAZZMAX.CO.UK
WEBSITE: WWW.JAZZMAX.CO.UK

DRAWING TITLE: PROPOSED PLANS & ELEVATIONS			
PROJECT TITLE: Mr & Mrs Ellis Post Office		DRAWN BY AJO	SCALE 1:100
		APPROVED BY AJO	DATE APPROVED 08.03.10
DRAWING NUMBER: JAZZ/057/02/005			REV:




FRONT ELEVATION




REAR ELEVATION




LHS ELEVATION

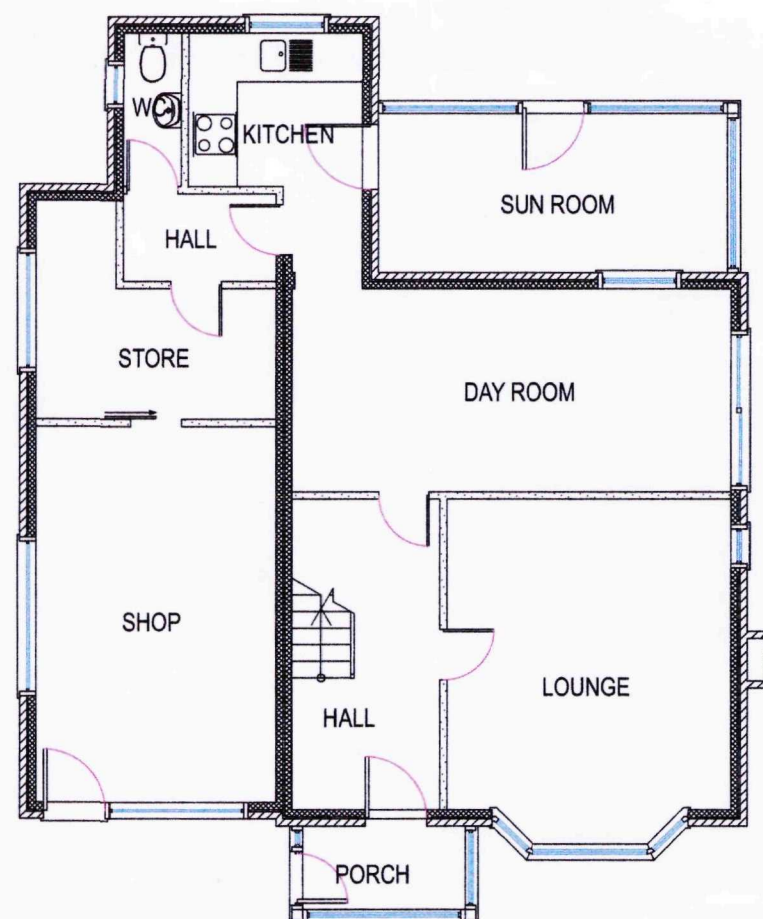

GROUND FLOOR PLAN

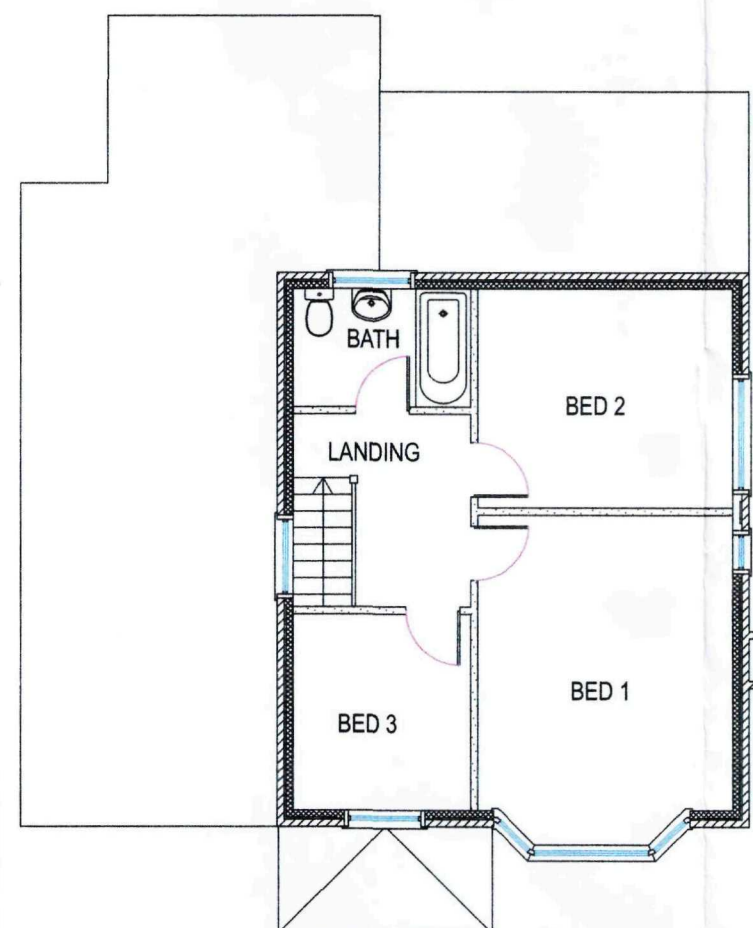

FIRST FLOOR PLAN

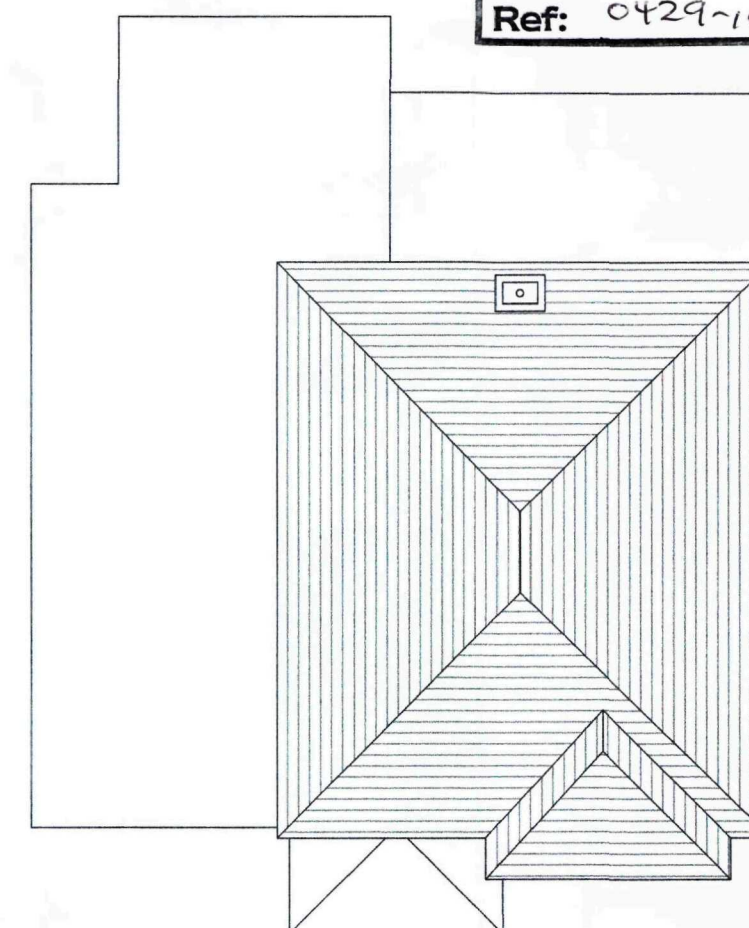

ROOF PLAN

SHDC
Planning & Development
20 MAY 2010
Ref: 0429-10

This drawing is the copyright of Jazzmax Ltd Architectural Studio and must not be reproduced without written consent. The contractor is responsible for taking all dimensions on site prior to commencement of works and reporting back to the Architect any discrepancies. This includes figured dimensions, roof pitches and the like.

All materials specified on this drawing are to be used in strict accordance with manufacturers written instructions and current codes of practice.

DO NOT scale from this drawing. Check before proceeding.

Should the project fall under the scope of the Disabled Discrimination Act, Part Wall Act or the CDM Regulations, it is the Employer's responsibility to initiate the following:

- Disabled Access Audits.
- Party Wall Notices and surveys (if required).
- Pre-Construction health and safety plan.

INSPECTIONS AND SURVEYS

Where elements of the construction are not visible during the survey, it is the contractors responsibility to identify structural elements such as floor joist spans and supporting structures, prior to any demolition works and inform client / Architect. Additional works may therefore be necessary.

Our survey does not include any destructive investigation.

REV	DETAILS	DRAWN BY	APPV BY	DATE APPROVED
-----	---------	----------	---------	---------------

JAZZMAX LTD
ARCHITECTURAL STUDIO

8 NEW STREET
LOUTH,
LINCOLNSHIRE,
ENGLAND.
LN11 9PU **TEL: 01507 600150**
EMAIL: ADAM@JAZZMAX.CO.UK
WEBSITE: WWW.JAZZMAX.CO.UK

PROJECT TITLE: Mr & Mrs Ellis
Post Office
Pinchbeck Bars Post Office
111 Six House Bank
West Pinchbeck
SPALDING
PE11 3QG

DRAWING TITLE:

EXISTING PLANS & ELEVATIONS

DRAWN BY	AJO	SCALE	1:100
APPROVED BY	AJO	DATE APPROVED	25 th OCTOBER 2009
DRAWING NUMBER:	JAZZ/057/01/003	REV:	



This drawing is the copyright of Jazzmax Ltd Architectural Studio and must not be reproduced without written consent. The contractor is responsible for taking all dimensions on site prior to commencement of works and reporting back to the Architect any discrepancies. This includes figured dimensions, roof pitches and the like.

All materials specified on this drawing are to be used in strict accordance with manufacturers written instructions and current codes of practice.

DO NOT scale from this drawing. Check before proceeding.

Should the project fall under the scope of the Disabled Discrimination Act, Part Wall Act or the CDM Regulations, it is the Employer's responsibility to initiate the following:

- Disabled Access Audits.
- Party Wall Notices and surveys (if required).
- Pre-Construction health and safety plan.

INSPECTIONS AND SURVEYS

Where elements of the construction are not visible during the survey, it is the contractors responsibility to identify structural elements such as floor joist spans and supporting structures, prior to any demolition works and inform client / Architect. Additional works may therefore be necessary.

Our survey does not include any destructive investigation.

REV	DETAILS	DRAWN BY	APPV BY	DATE APPROVED
-----	---------	----------	---------	---------------



8 NEW STREET
LOUTH,
LINCOLNSHIRE,
ENGLAND.
LN11 9PU **TEL: 01507 600150**
EMAIL: ADAM@JAZZMAX.CO.UK
WEBSITE: WWW.JAZZMAX.CO.UK

PROJECT TITLE:	SHDC Planning & Development
Mr & Mrs Ellis Post Office Pinchbeck Bars Post Office 111 Six House Bank West Pinchbeck SPALDING PE11 3QG	20 MAY 2010 Ref: 042910

DRAWING TITLE:	
Location and Block Plan	
DRAWN BY	AJO
APPROVED BY	AJO
DRAWING NUMBER:	JAZZ/057/01/001
SCALE	1:1250 & 1:500
DATE APPROVED	4 th May 2010
REV:	

Block Plan Scale 1:500



Block Plan Scale 1:500

Location Plan Scale 1:1250

This drawing is the copyright of Jazzmax Ltd. Architectural Studio and must not be reproduced without written consent. The contractor is responsible for taking all dimensions on site prior to commencement of works and reporting back to the Architect any discrepancies. This includes figured dimensions, roof pitches and the like.

All materials specified on this drawing are to be used in strict accordance with manufacturers written instructions and current codes of practice

DO NOT scale from this drawing. Check before proceeding.

Should the project fall under the scope of the Disabled Discrimination Act, Part Wall Act or the CDM Regulations, it is the Employer's responsibility to initiate the following:

- Disabled Access Audits
- Party Wall Notices and surveys (if required)
- Pre-Construction health and safety plan

INSPECTIONS AND SURVEYS

Where elements of the construction are not visible during the survey, it is the contractors responsibility to identify structural elements such as floor joist spans and supporting structures, prior to any demolition works and inform client / Architect. Additional works may therefore be necessary.

Our survey does not include any destructive investigation.

REV	DETAILS	DRAWN BY	APPV BY	DATE APPROVED
-----	---------	----------	---------	---------------

JAZZMAX LTD
ARCHITECTURAL STUDIO

**8 NEW STREET
LOUTH,
LICOLNSHIRE,
ENGLAND.
LN11 9PU** TEL: 01507 600150
EMAIL: ADAM@JAZZMAX.CO.UK
WEBSITE: WWW.JAZZMAX.CO.UK

PROJECT TITLE: Mr & Mrs Hood 23 Vicarage Lane Grasby DN38 6AU		SHDC Planning & Development 20 MAY 2010 Ref:	
DRAWING TITLE: Proposed Block Plan			
DRAWN BY AJO	SCALE 1:1250 & 1:500		
APPROVED BY AJO	DATE APPROVED 10 th May 2010		
DRAWING NUMBER: JAZZ/057/01/007		REV:	