



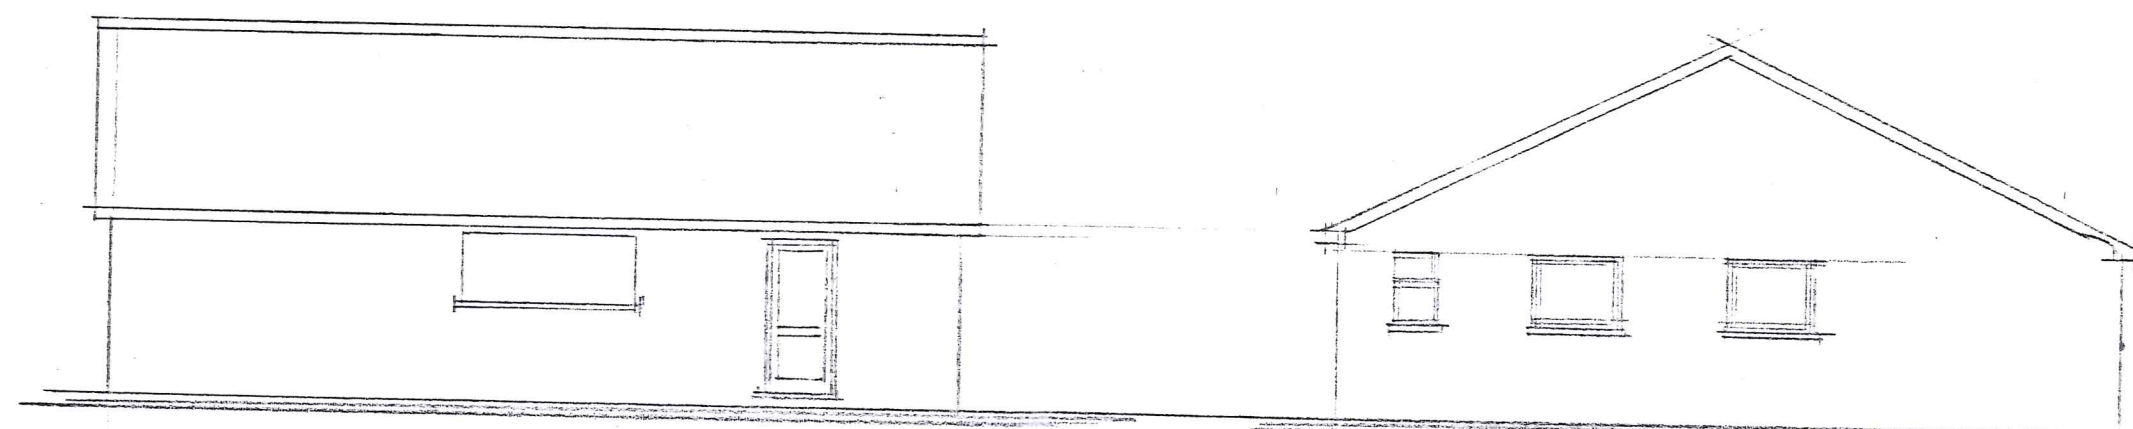


S EAST


N EAST

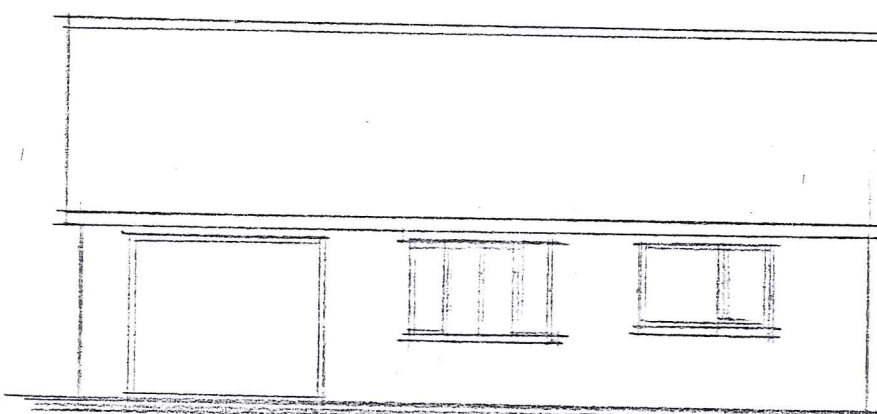



N WEST

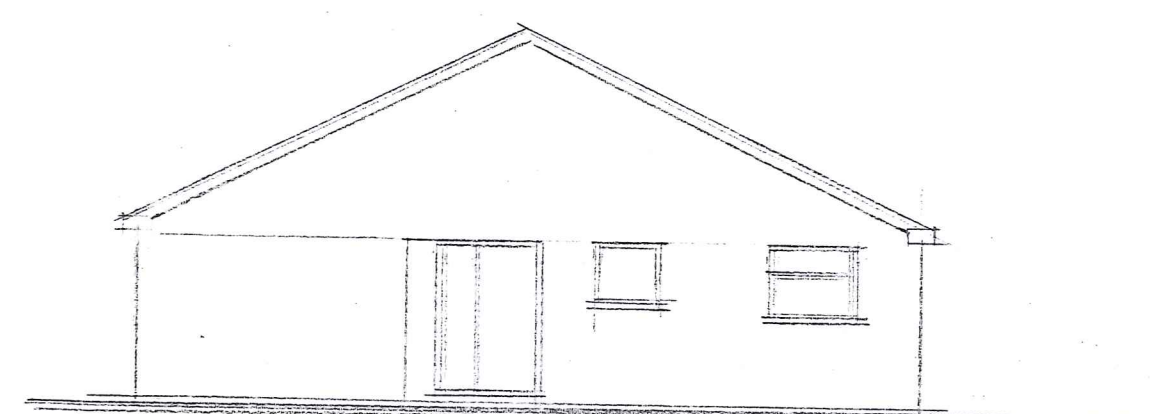

S WEST

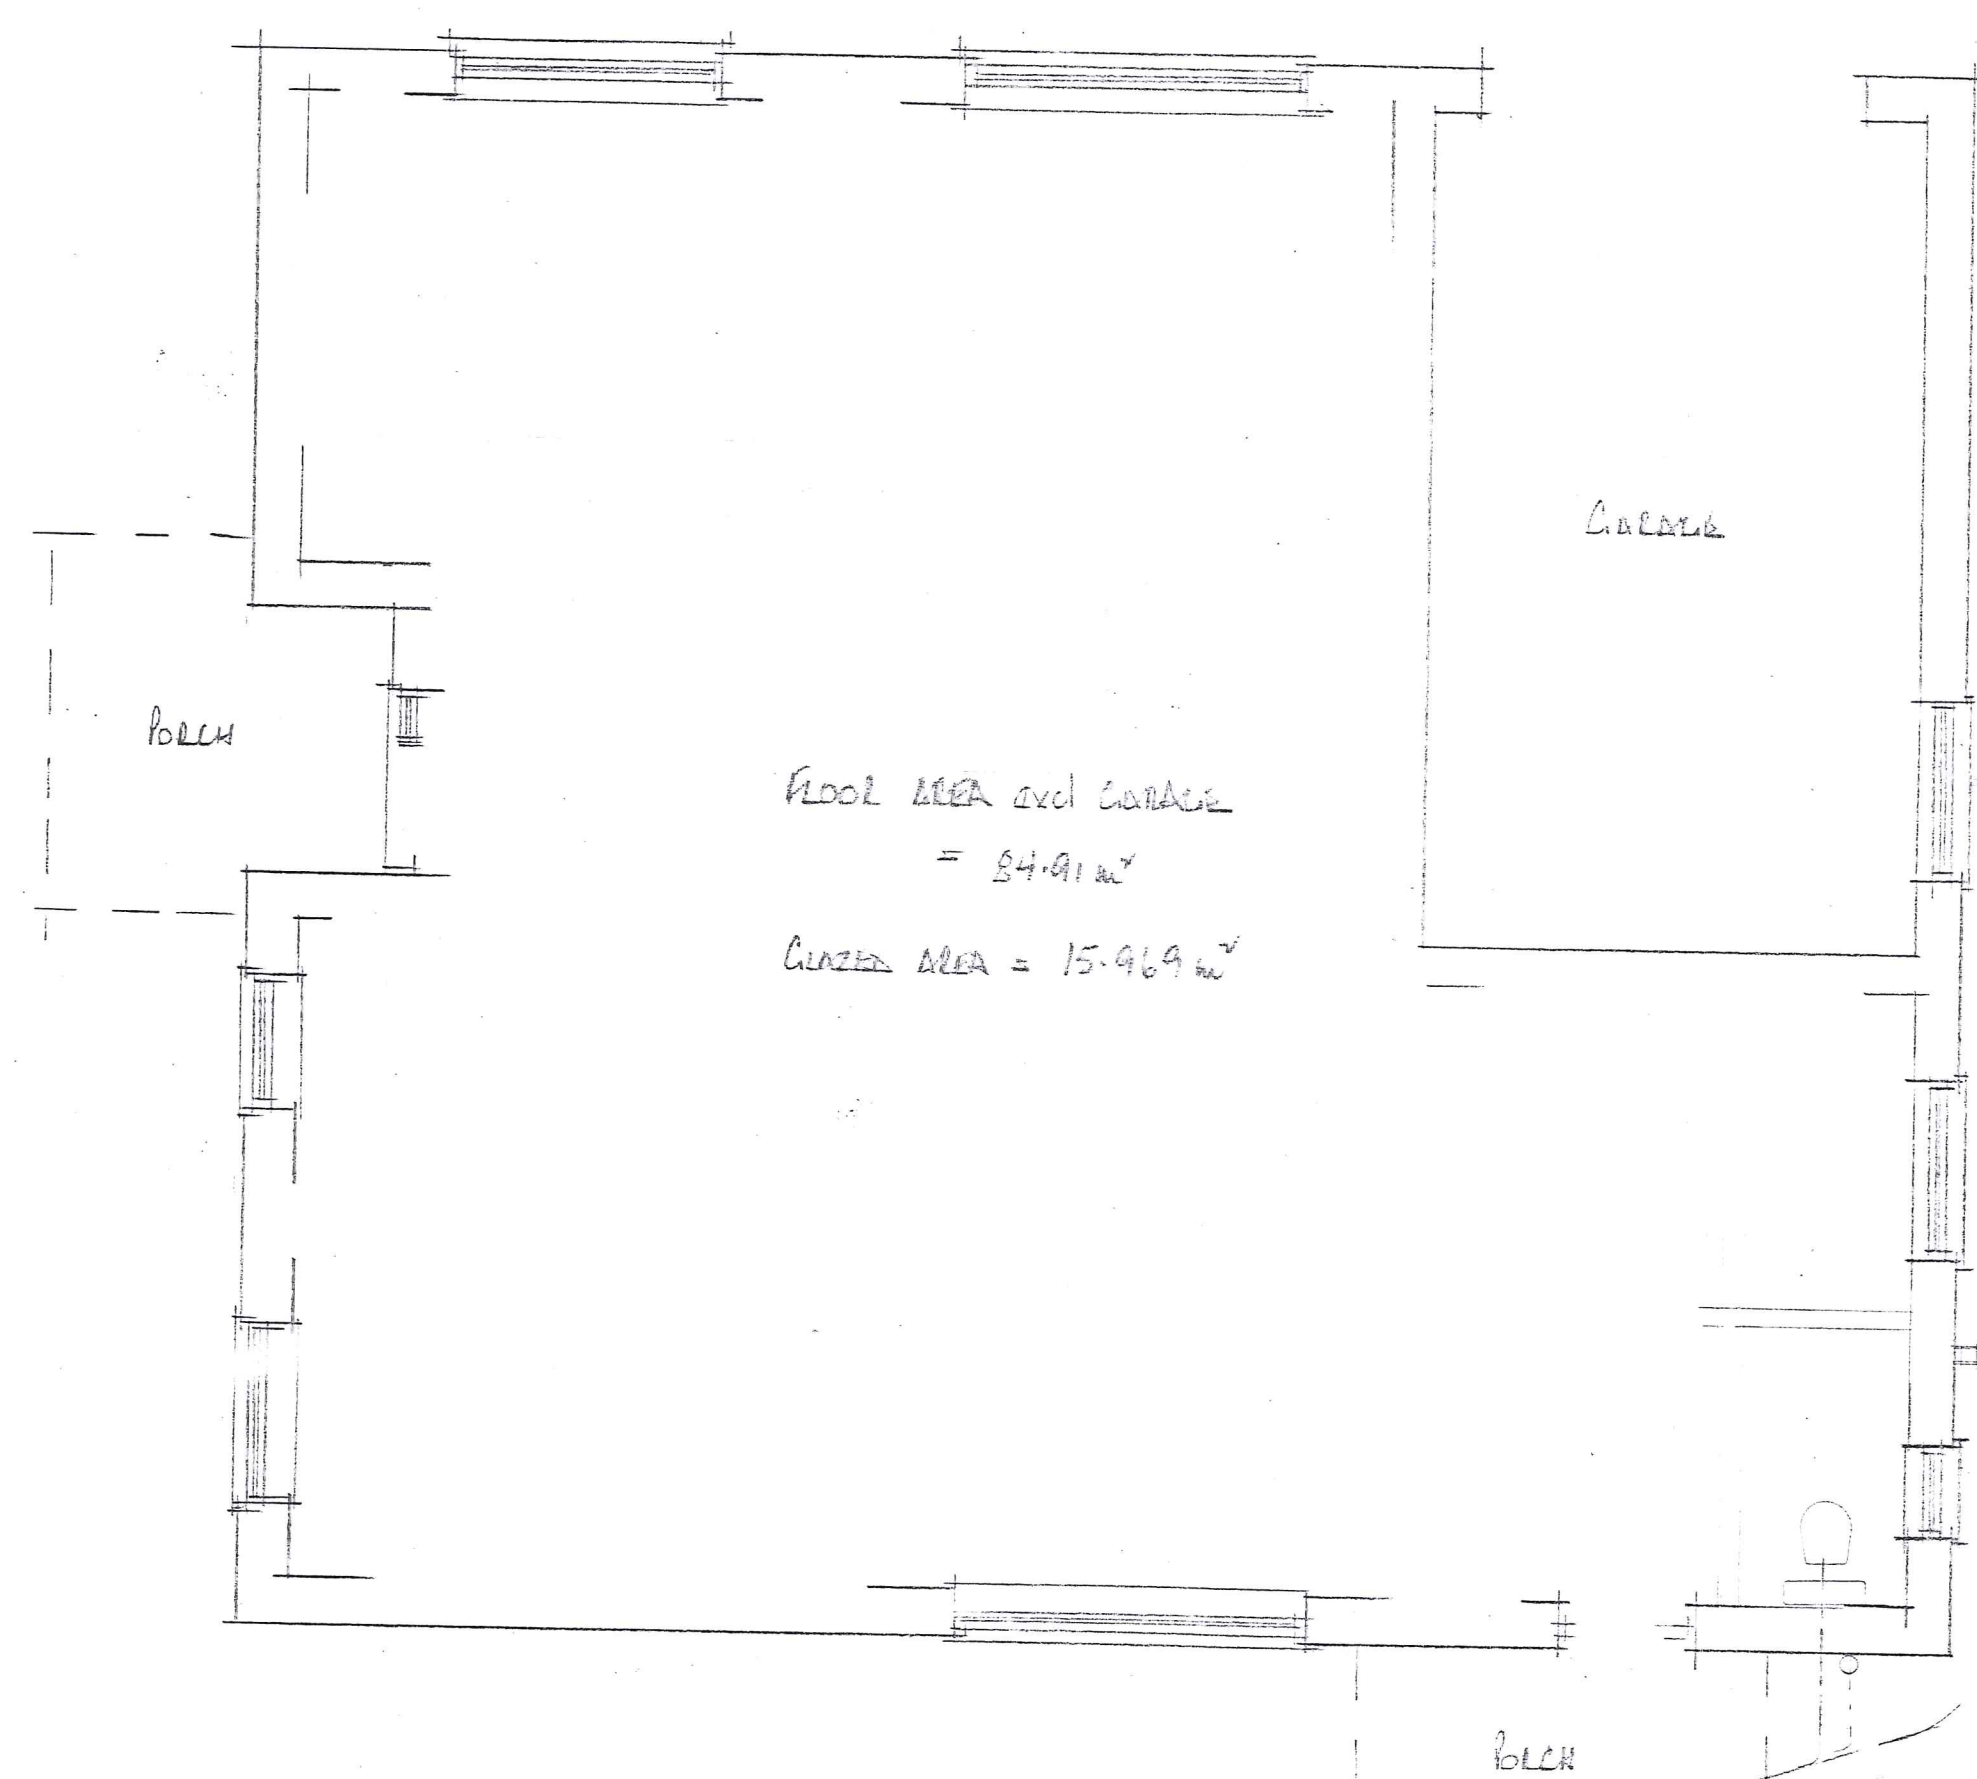

GROUND FLOOR PLAN

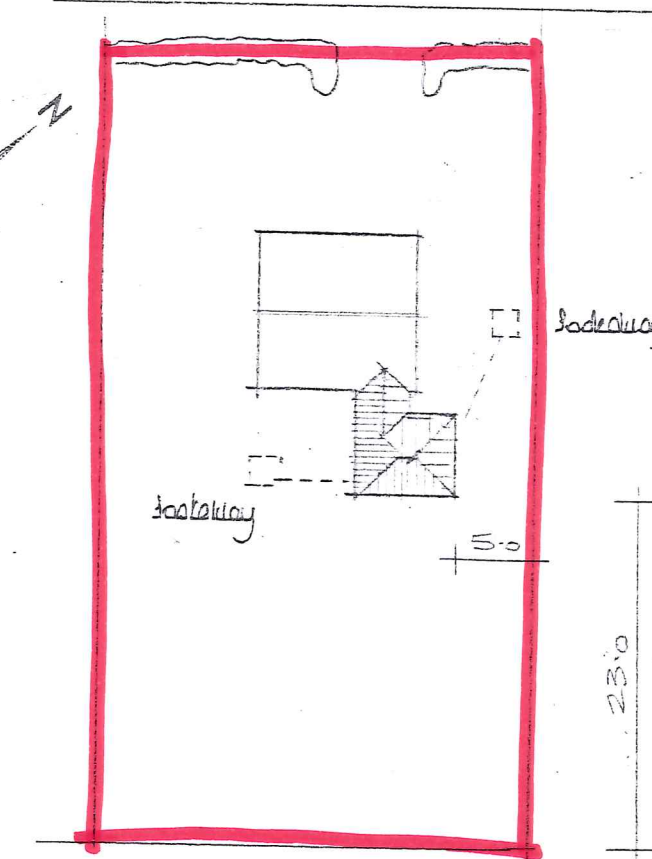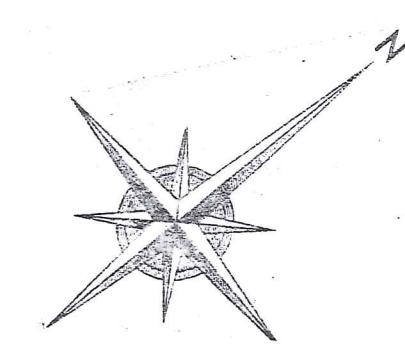

BLOCK PLAN

EAST MIDLANDS  
DESIGN ASSOC.

Architectural Consultants

Willow Lodge  
 Horseshoe Road  
 Spalding  
 Lincs  
 PE11 3JA

Tel :- 01775 767968  
 E-mail :- willowlodge@talktalk.net  
 Mobile phone :- 07710 815044

Client  
 Mr P Taylor & Miss J Mablesen

Project  
 Extension to dwelling at  
 Drift Lodge  
 Cuckoo Lane  
 Pinchbeck  
 Spalding PE11 3XT

Drawing  
 Ground floor plan & elevations as existing  
 Block plan showing proposal

Scale  
 1: 50, 1: 100 & 1: 500

Date  
 May 2023 AL Drawn

Dwg No. REV

1215/03

Assumed line of extra foul drain  
 to be exposed for confirmation  
 prior to commencement