
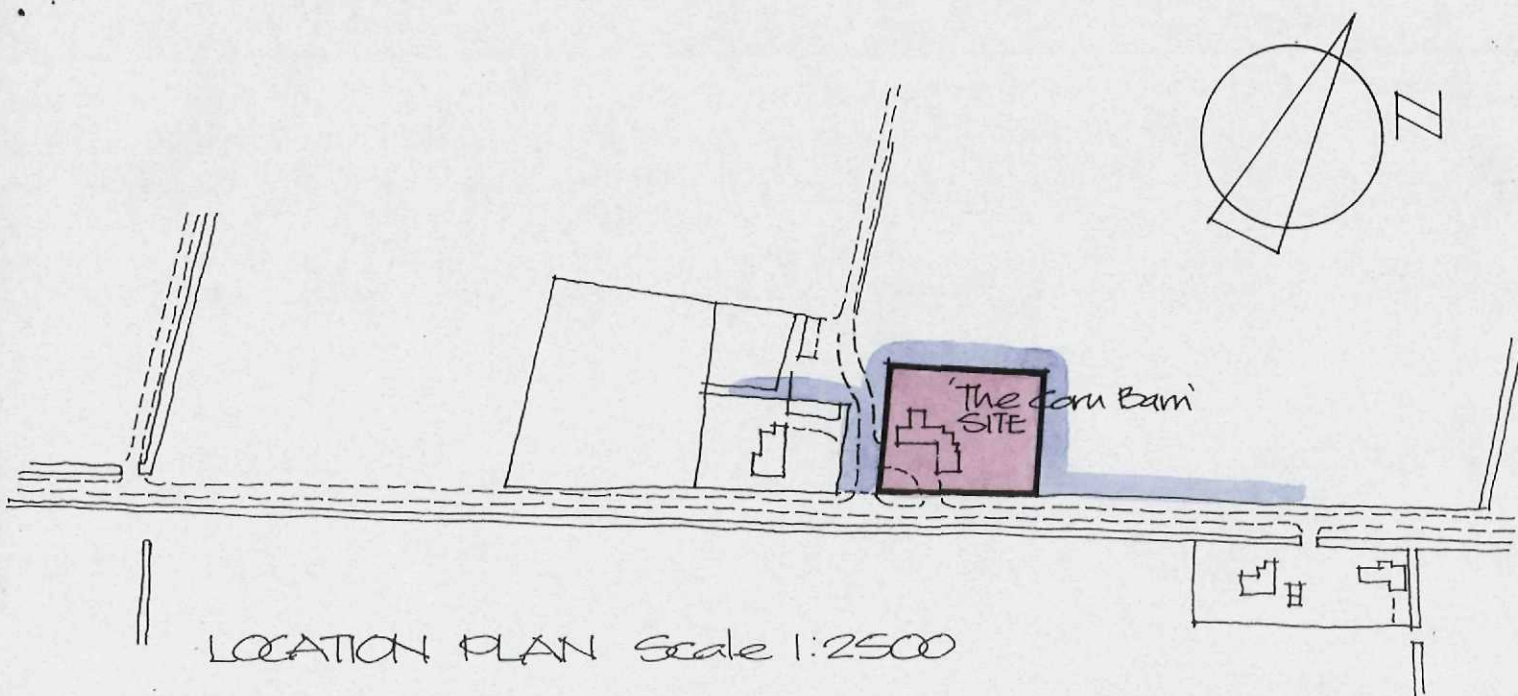


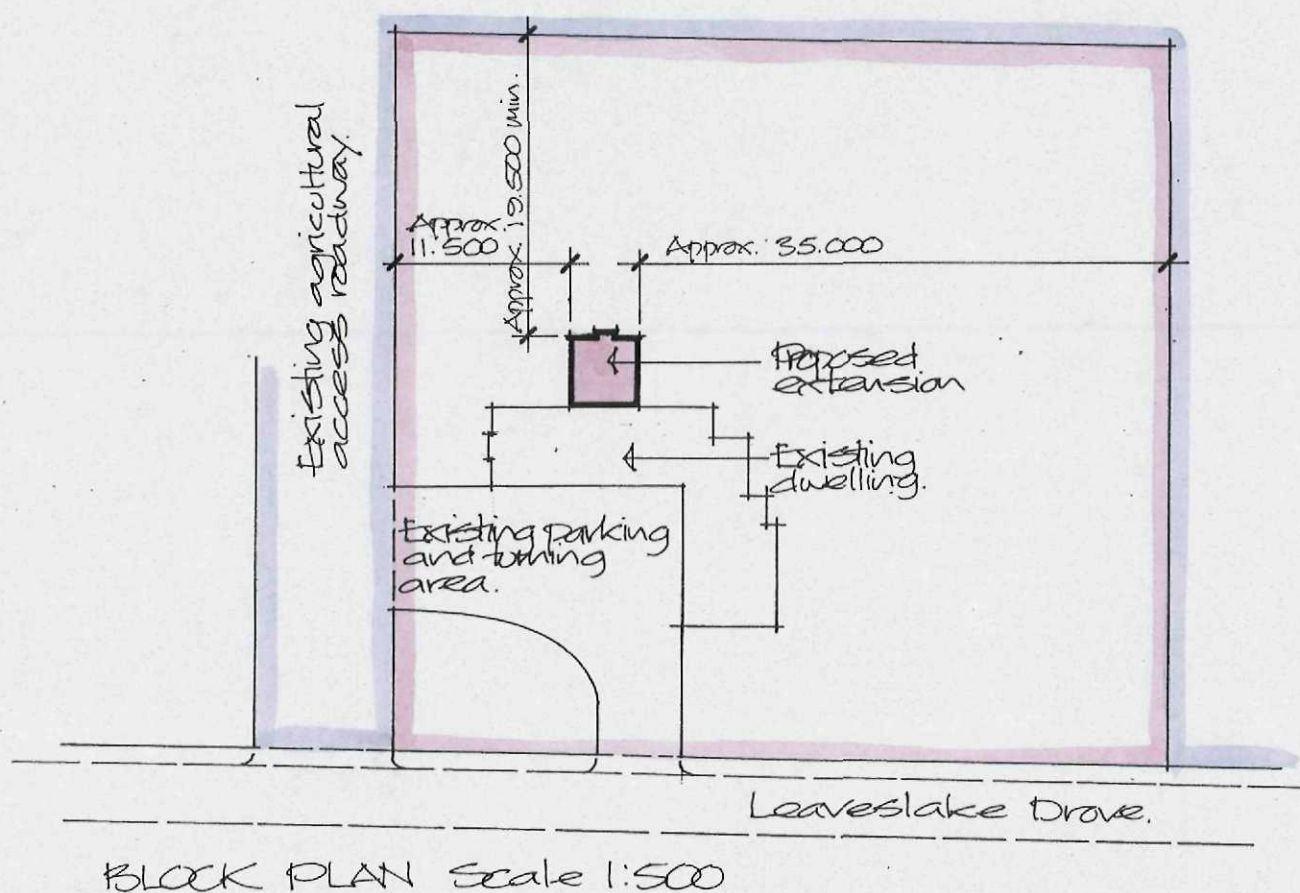

Project

**PROPOSED EXTENSION TO EXISTING
DWELLING, 'THE CORN BARN',
LEAVESLAKE DROVE, WEST
PINCHBECK, SPALDING.**

SITE PLANS

ALAN HORNSBY

ARCHITECTURAL SERVICES LTD

"Little Acre"

35 Peak Hill, Cowbit,
Spalding, Lincs. PE12 6AW
Tel. Holbeach (01406) 380591

Client

MR & MRS C J PEACH

Scale 1:500 & 1:2500 Drg. no. 14/30/03A
Date May 2015