



SIDE (west)




SIDE (east)


PROPOSED ELEVATIONS 1:100



1:2500 scale

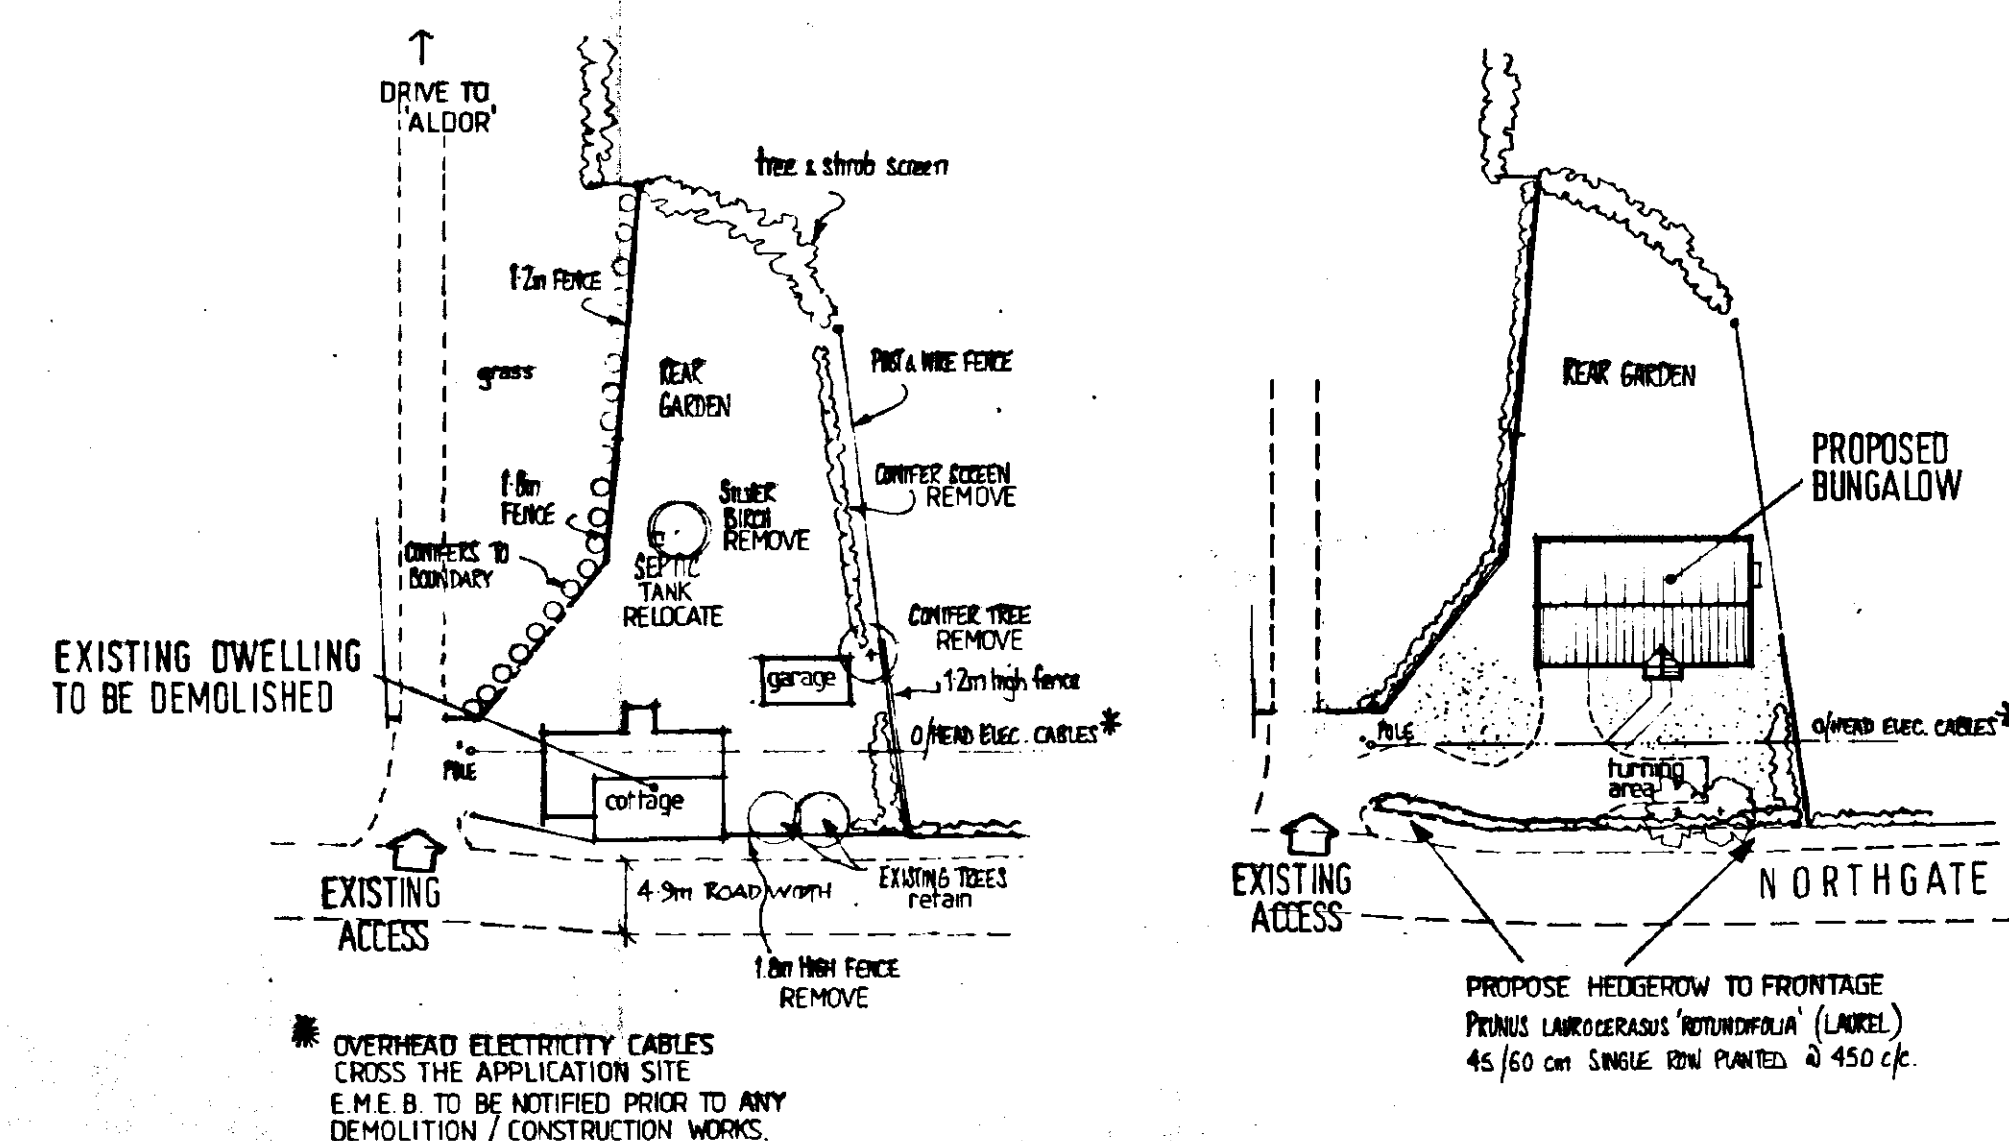

SITE PLAN EXISTING 1:500 SITE PLAN PROPOSED 1:500

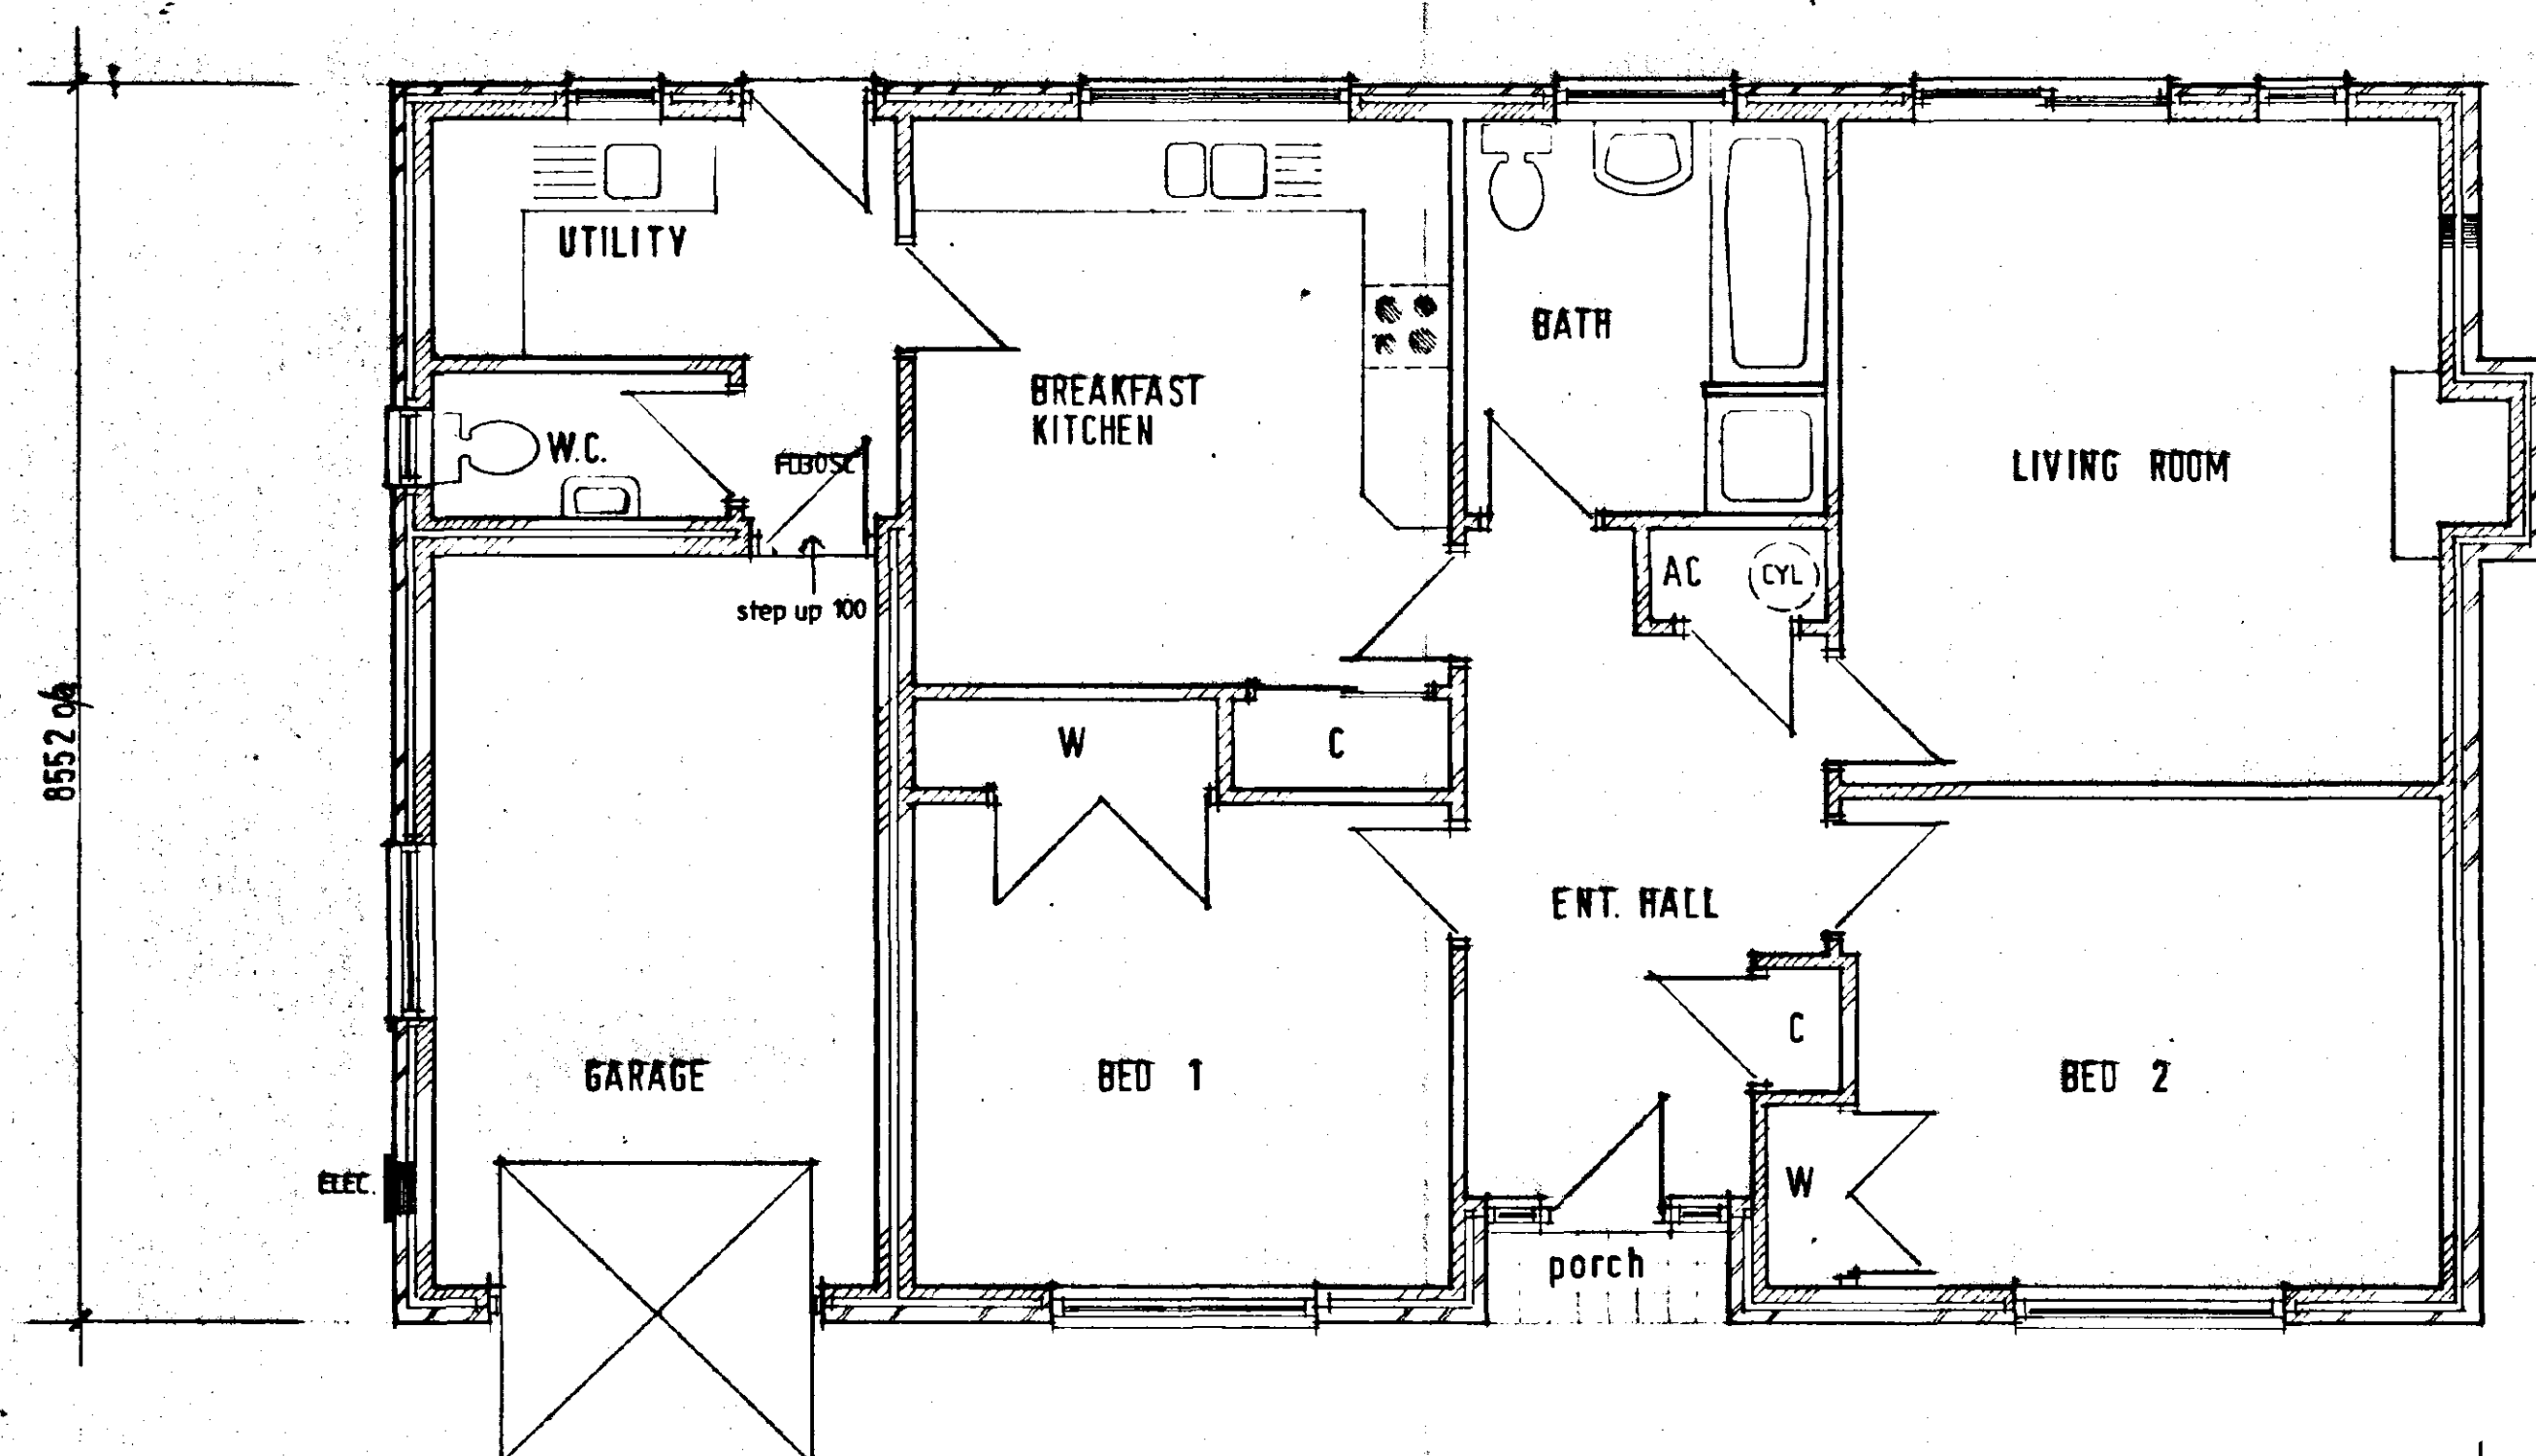

FLOOR PLAN 1:50

14 200 o/a



**DETERMINED
PLAN**

Moulton Design
Planning & Architecture

63 East Cob Gate, Moulton, Lincolnshire PE12 0QJ
Tel / Fax 01406 370081 Principal: Alan J. Finch

**PROPOSED REPLACEMENT DWELLING
WHITE HOUSE, NORTHGATE
PINCHBECK, SPALDING**

for Mr. & Mrs. R. J. Bates

**LOCATION PLAN,
SITE PLAN- Existing & Proposed
FLOOR LAYOUT , ELEVATIONS**

scale as indicated date april. 1998

STAN J. FINCH DTIC NO. 980401 / 01