



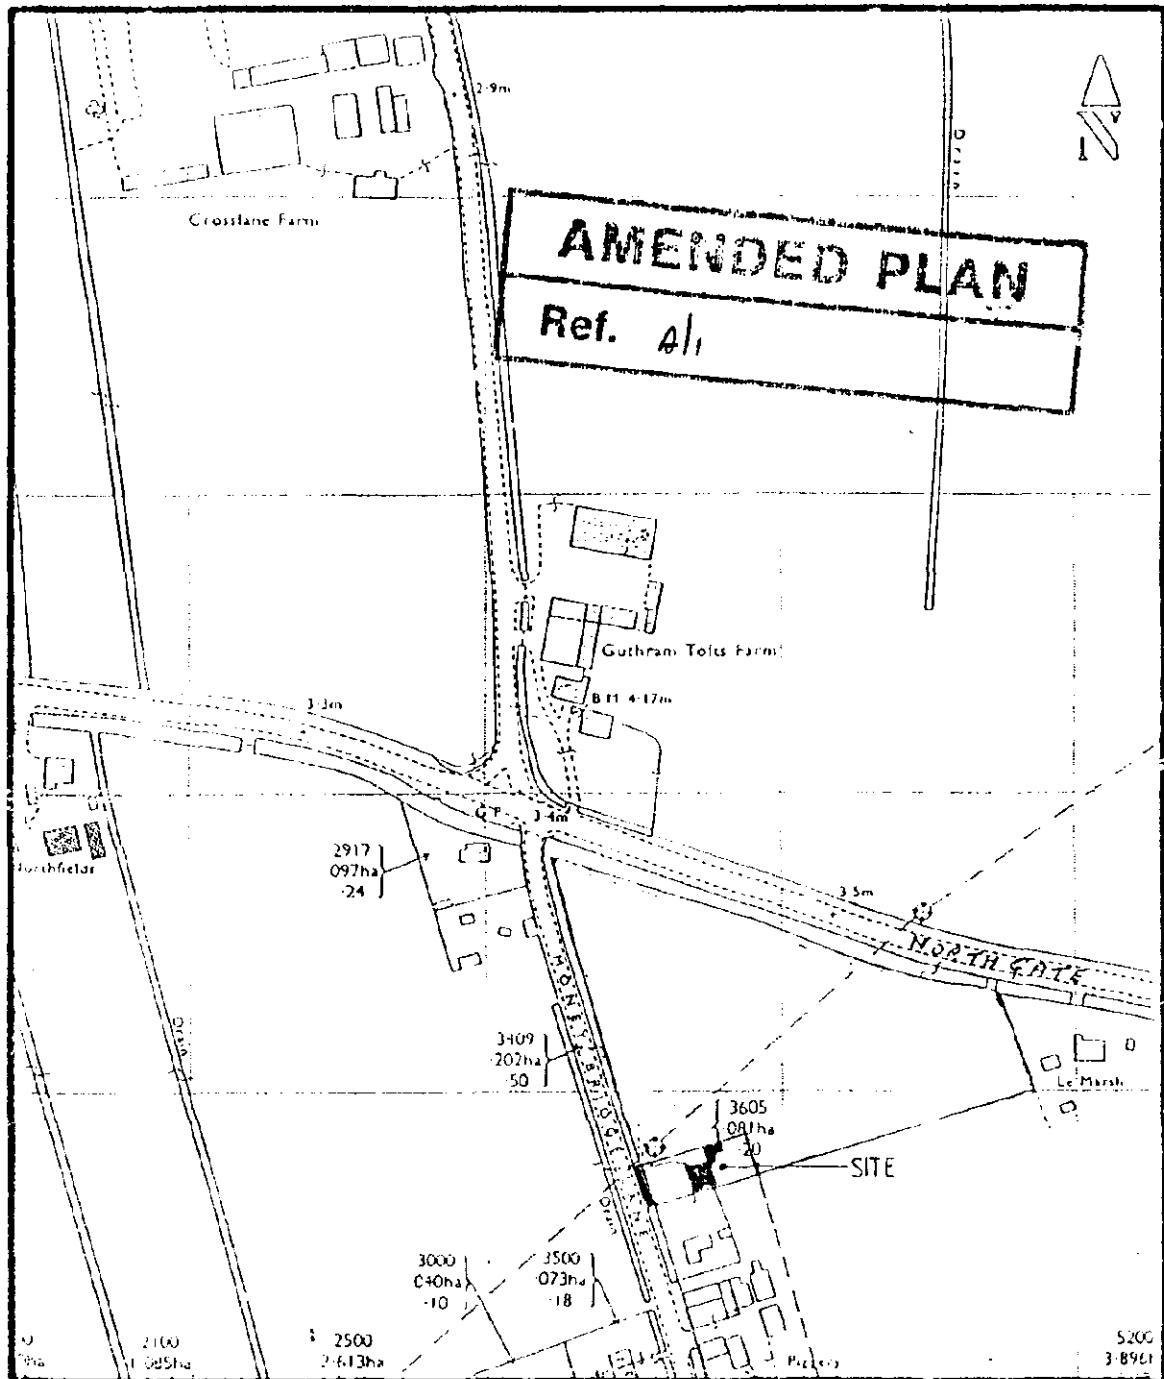

AREA TO BE FILLED MARKED IN RED
 LOCATION PLAN A 250000

GH/1

SOUTH
 04 JAN 1995
 REF 0439/95

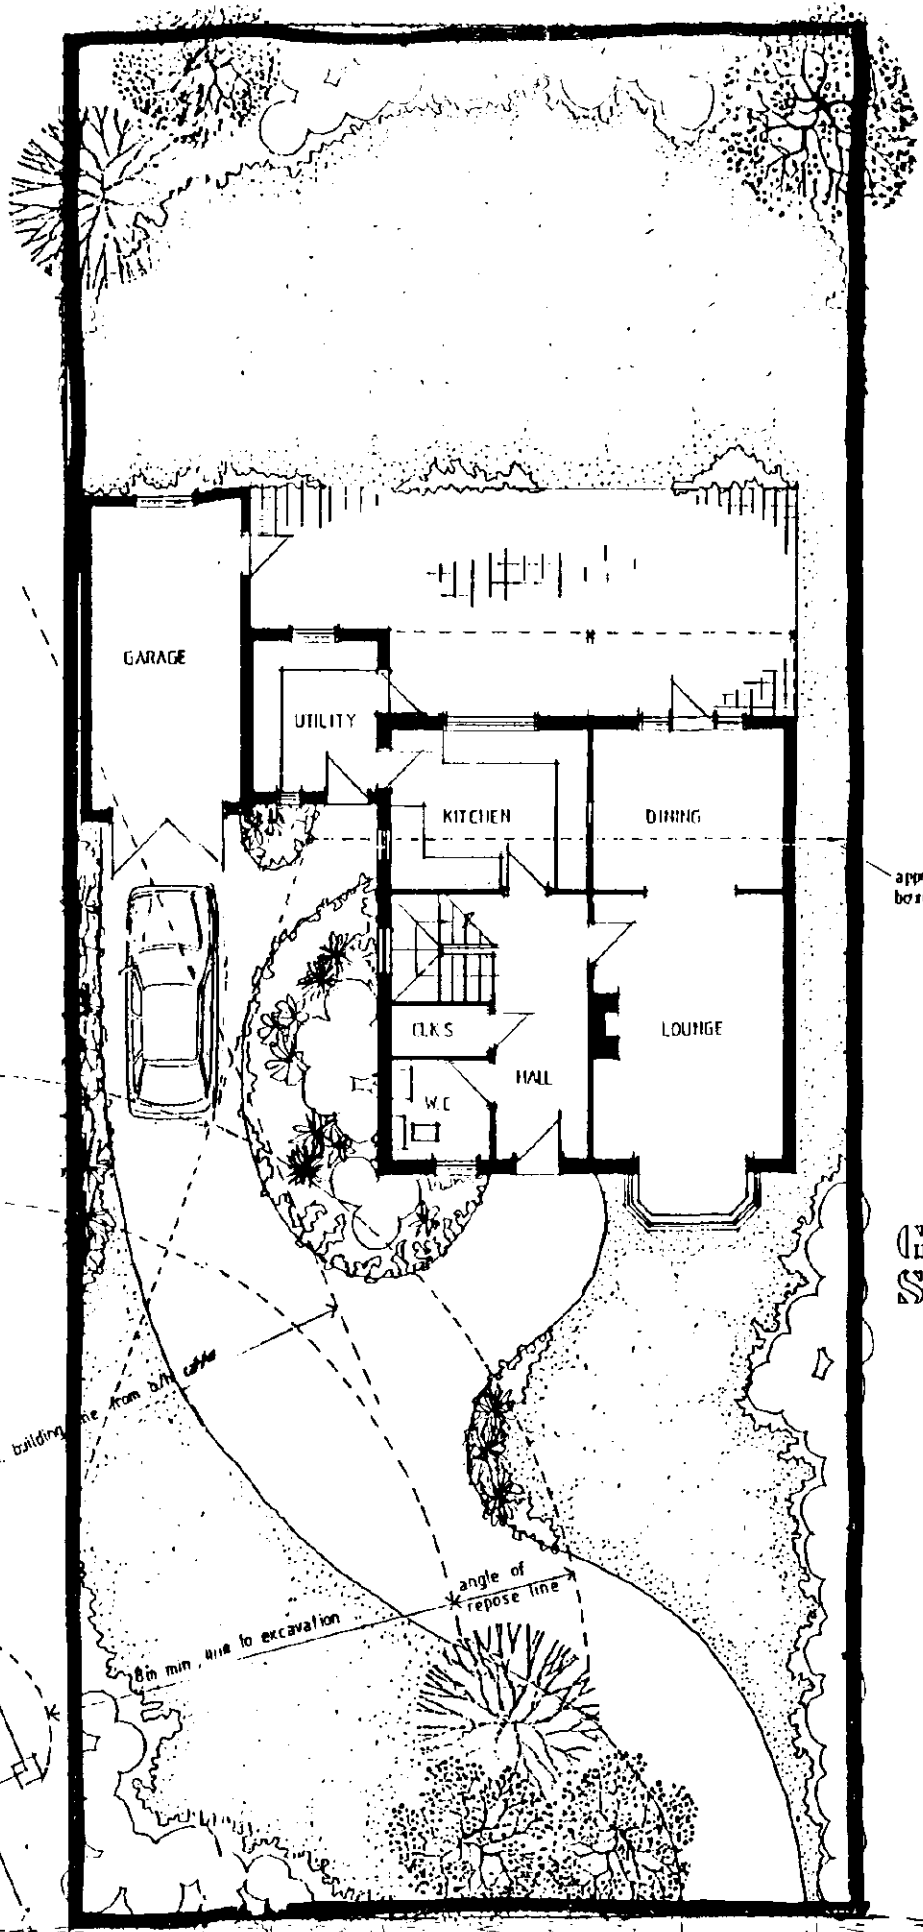


approx. line of existing boundary

GROUND LEVEL SITE PLAN

H14/439/94

notes
Do not scale from this drawing
This drawing is copyright and may not be altered, traced, photographed or used for any purpose other than that for which it is issued without written permission from the John D Lynch Partnership.

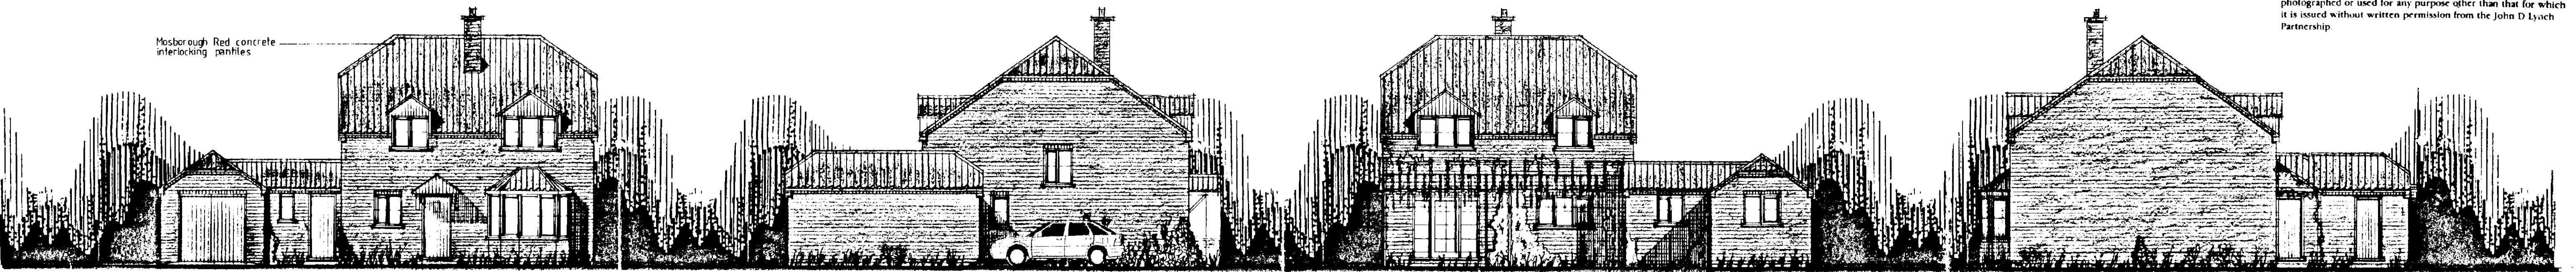


WEST ELEVATION

NORTH ELEVATION


EAST ELEVATION

SOUTH ELEVATION


Dark multi stock facing brickwork
Painted doors, windows, joinery, gables to dormer windows & porch - all in timber.

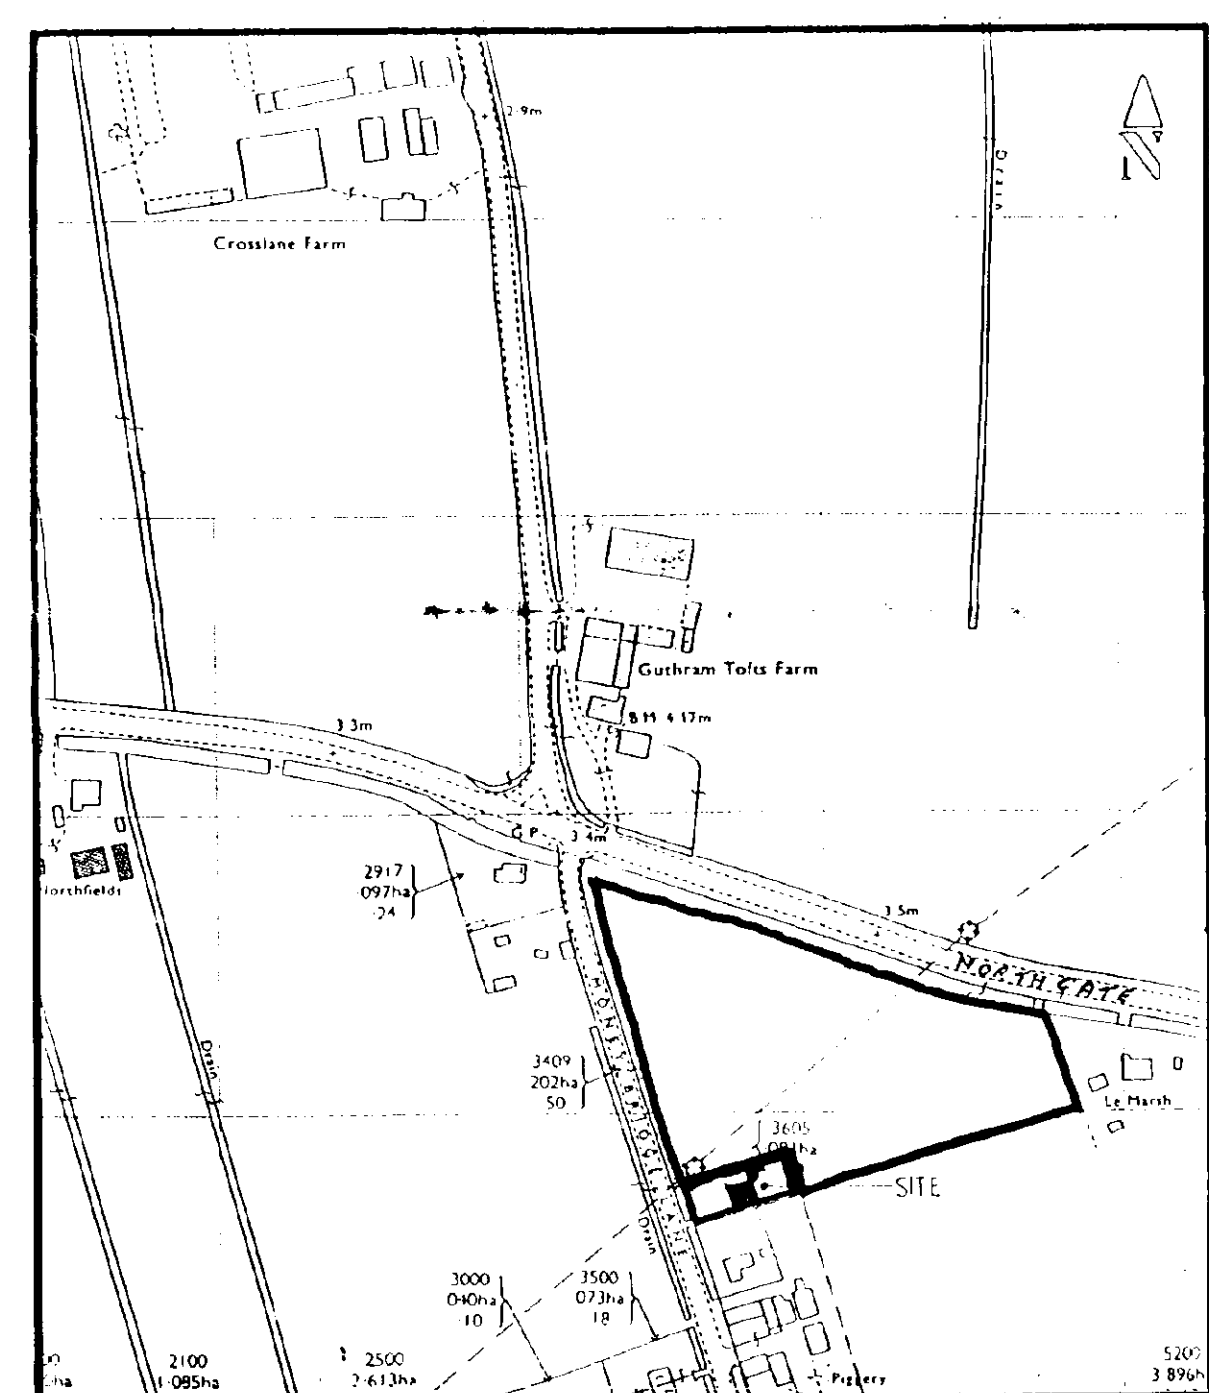

LOCATION PLAN & GRID

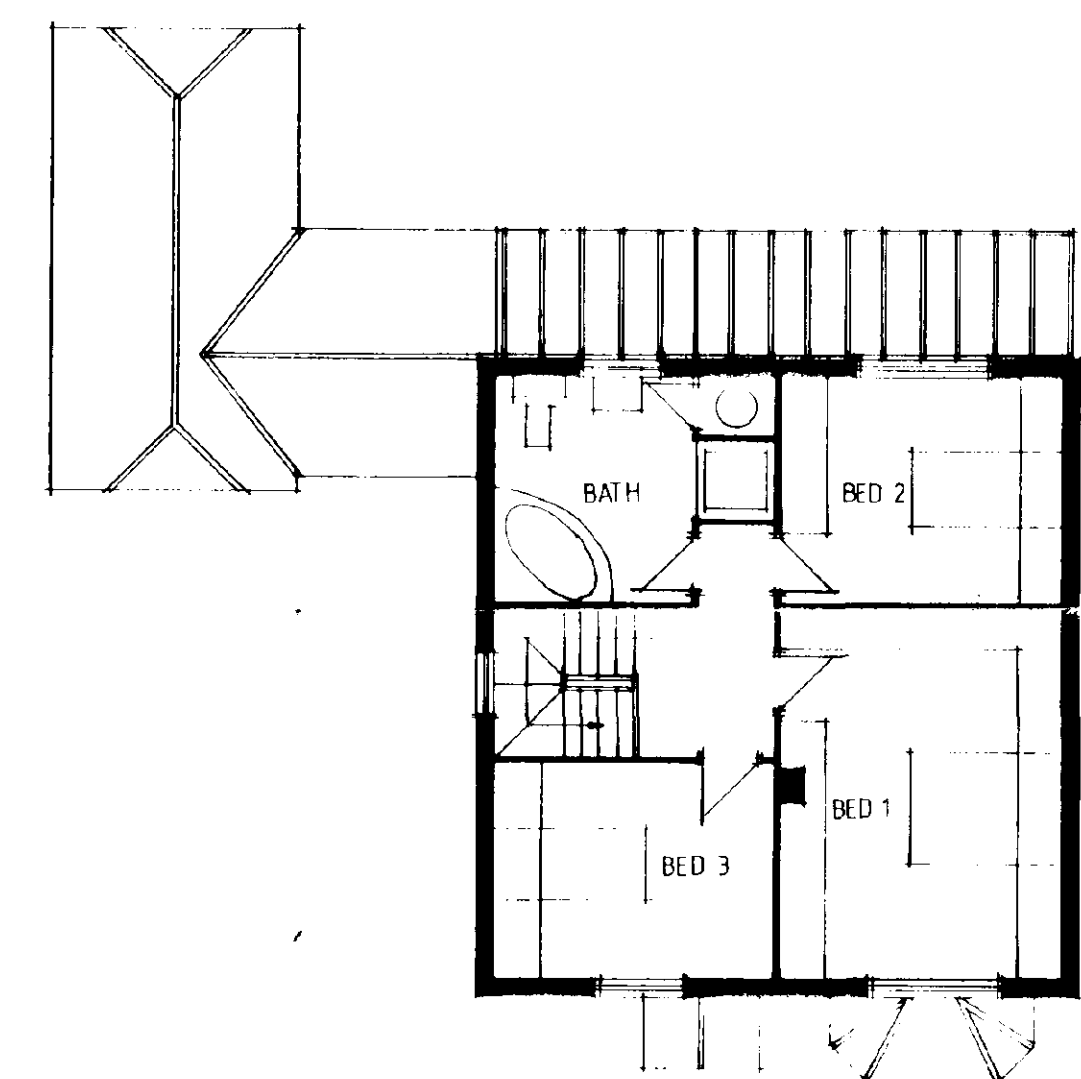

FIRST FLOOR PLAN

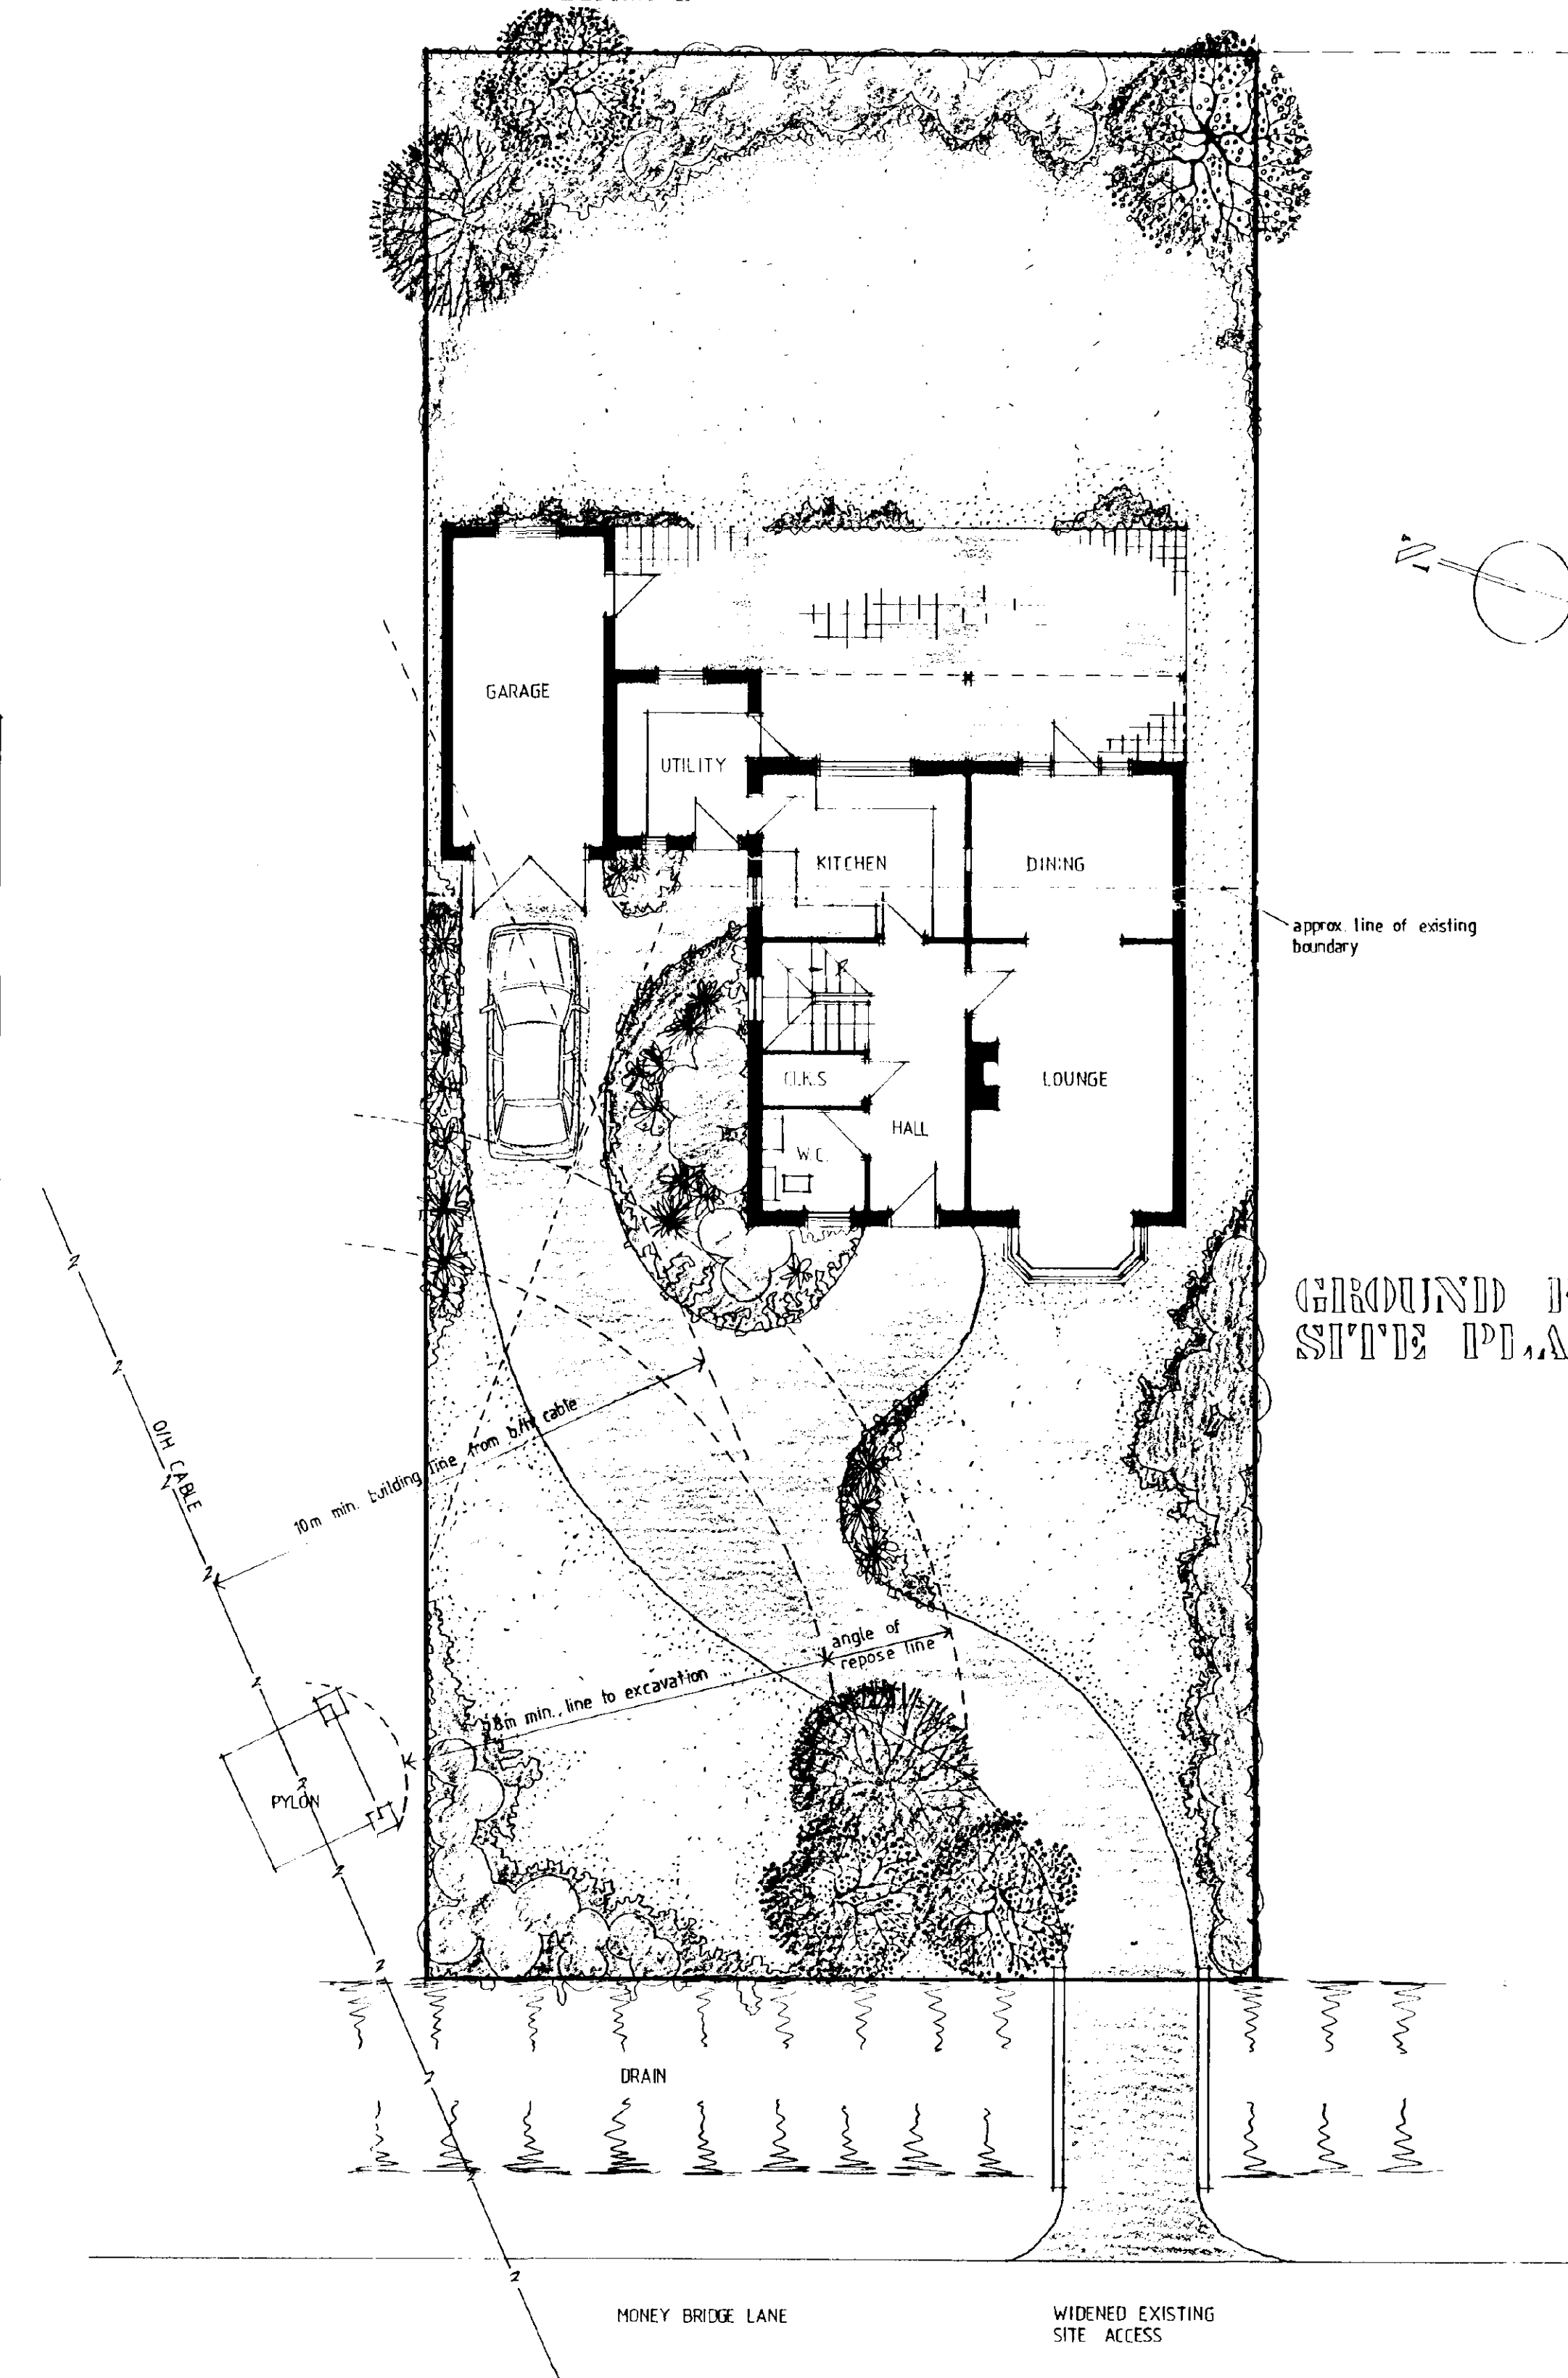

GROUND FLOOR / SITE PLAN

AMENDED PLAN
PLAN DEPT.
PROPERTY

DETERMINED PLAN

COLOURED COPY

JOHN D LYNCH
partnership
CHARTERED ARCHITECTS

SOUTH HOLLAND D.C.
PLAN DEPT.
15 JUL 1994
REF 0039/94

project/drawing PROPOSED DWELLING FOR MR G. HARRIS, MONEY BRIDGE LANE, PINCHBECK		
SKETCH PROPOSALS		
scale 1:100	date 7/94	drawn AMW
project no 1262		drawing no AK/3
revisions		