
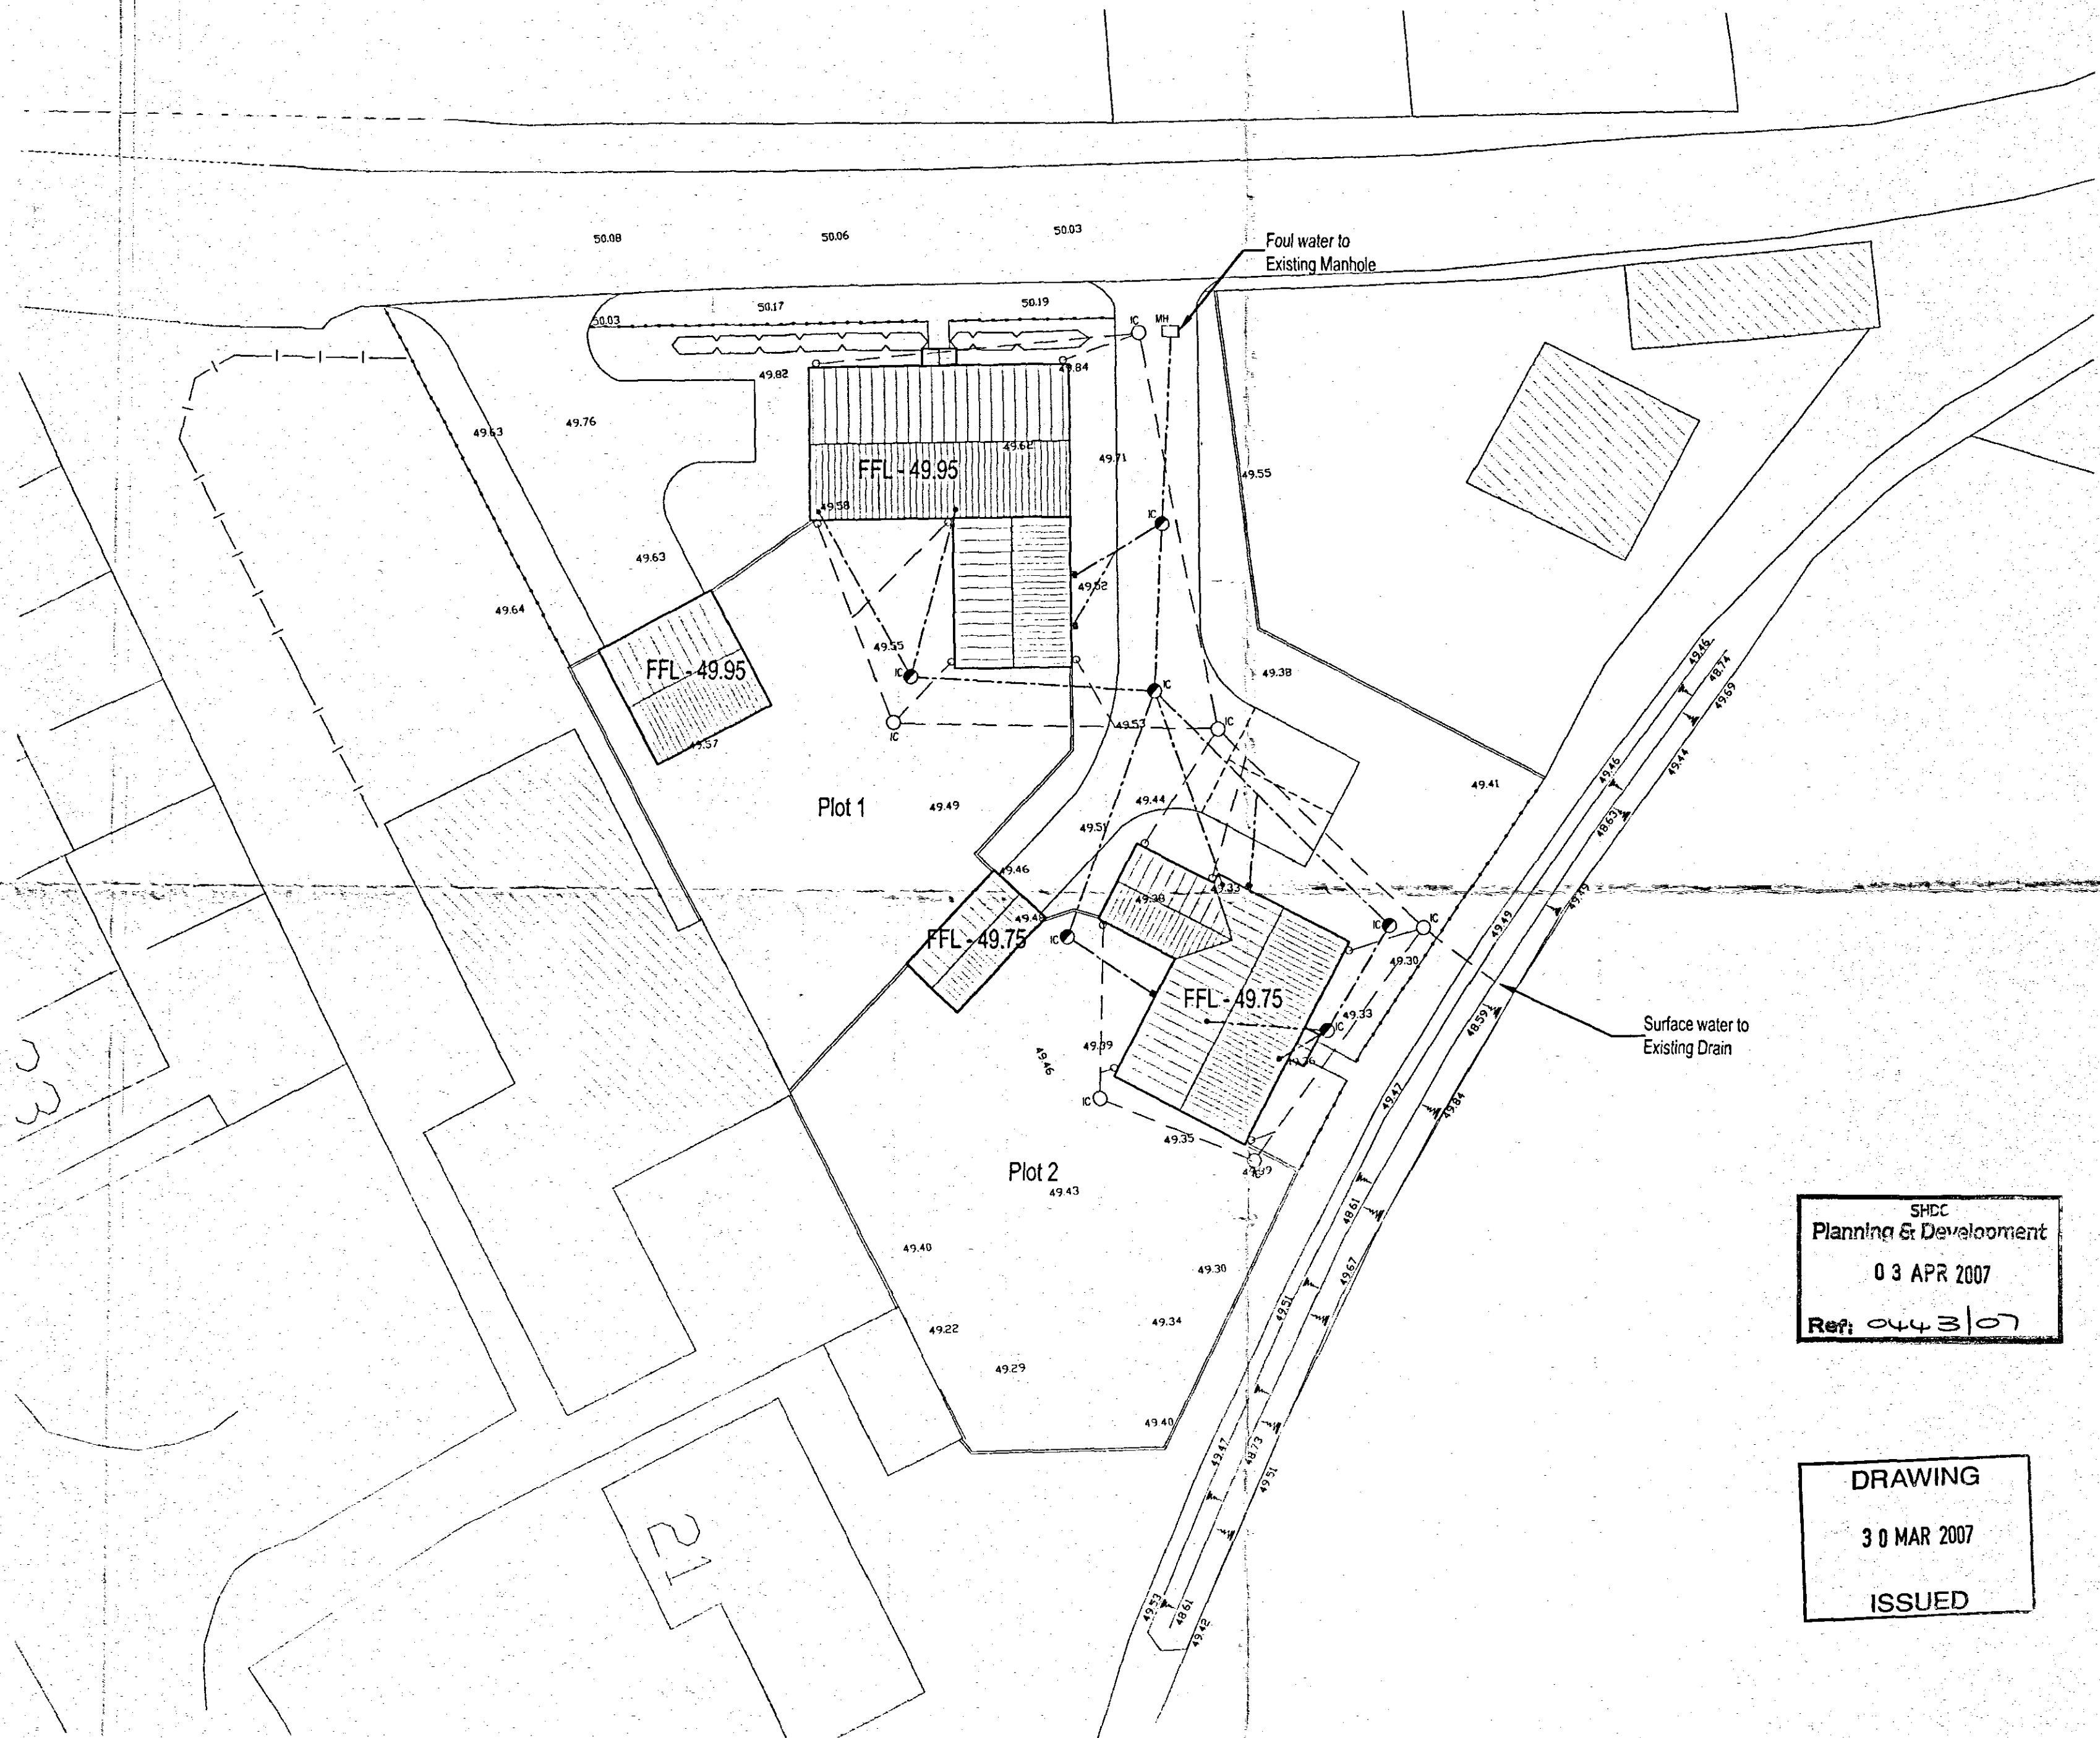
 


P:\Projects\700-799\788 Taylor Developments\788-1 Proposed development\Pinchbeck CAD Files\00-RDC Drawings\Current\site plan A.dwg, 28/03/2007 12:37:01

 

THIS DRAWING IS FOR THE
PURPOSE OF OBTAINING BUILDING
REGULATION APPROVAL ONLY

-  Foul water drainage
-  Surface water drainage
-  FFL Finished Floor Level

DETERMINED
PLAN

SHDC
Planning & Development
03 APR 2007
Ref: 0443/07

DRAWING
30 MAR 2007
ISSUED

B	KTC	FFL levels added and the site levels	28-03-07
A	KTC	added DPC levels added	07-03-07

Rev.	By	Notes	Date
------	----	-------	------

**Robert Doughty
Consultancy**

32 High Street, Helpham
Sinaford, Lincolnshire NG34 0RA
Tel: 01529 421646
Fax: 01529 421358
Email: admin@rdc-landplan.co.uk
Web: www.rdc-landplan.co.uk

Client:
Taylor Developments

Project:
Milestone Lane, Pinchbeck

Drawing title:
Drainage Plan

Job No.	Drawing No.	Rev.	Drawn
788-1	DP01	B	KTC

Scale	Date	Checked
1:200	27-02-07	

DO NOT SCALE from this drawing. All measurements should be checked against on site conditions and any discrepancies should be brought to the attention of the Robert Doughty Consultancy