



© Design Copyright reserved. Written consent must be obtained before copying or reproducing this drawing.  
Do not scale from this drawing, use dimensioned figures only. Contractors are responsible for taking and checking site dimensions. Any discrepancy must be reported to the architect immediately.


FIRST FLOOR LAYOUT

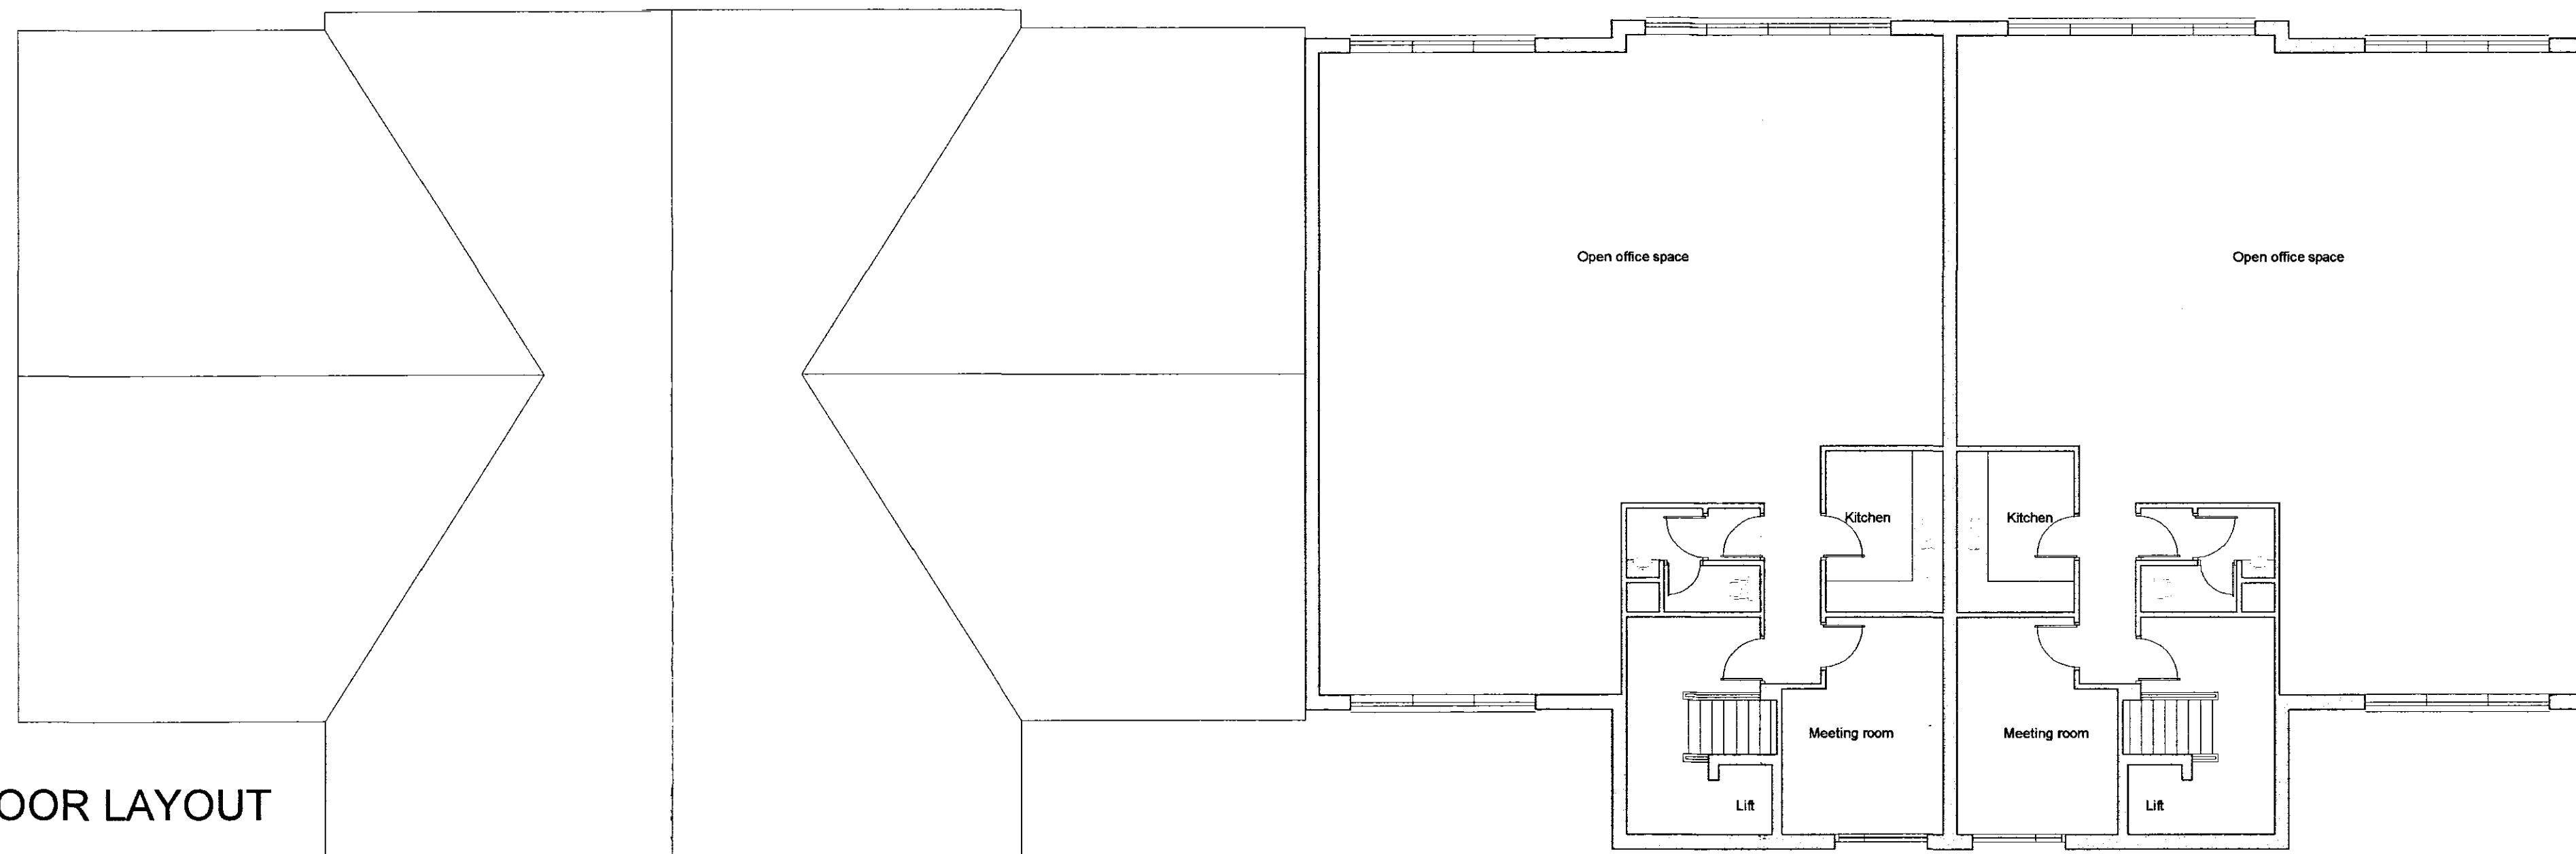


SOUTH WEST ELEVATION

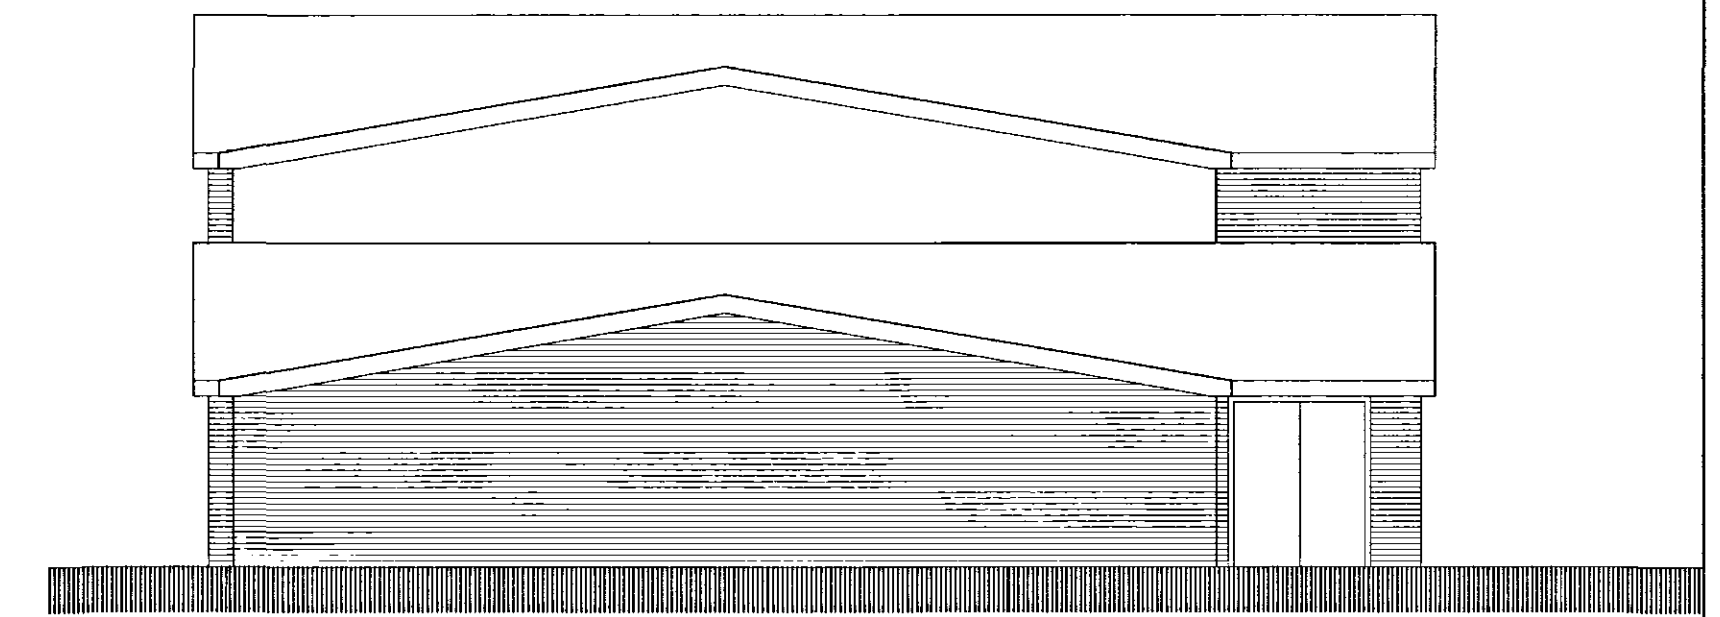


GROUND FLOOR LAYOUT

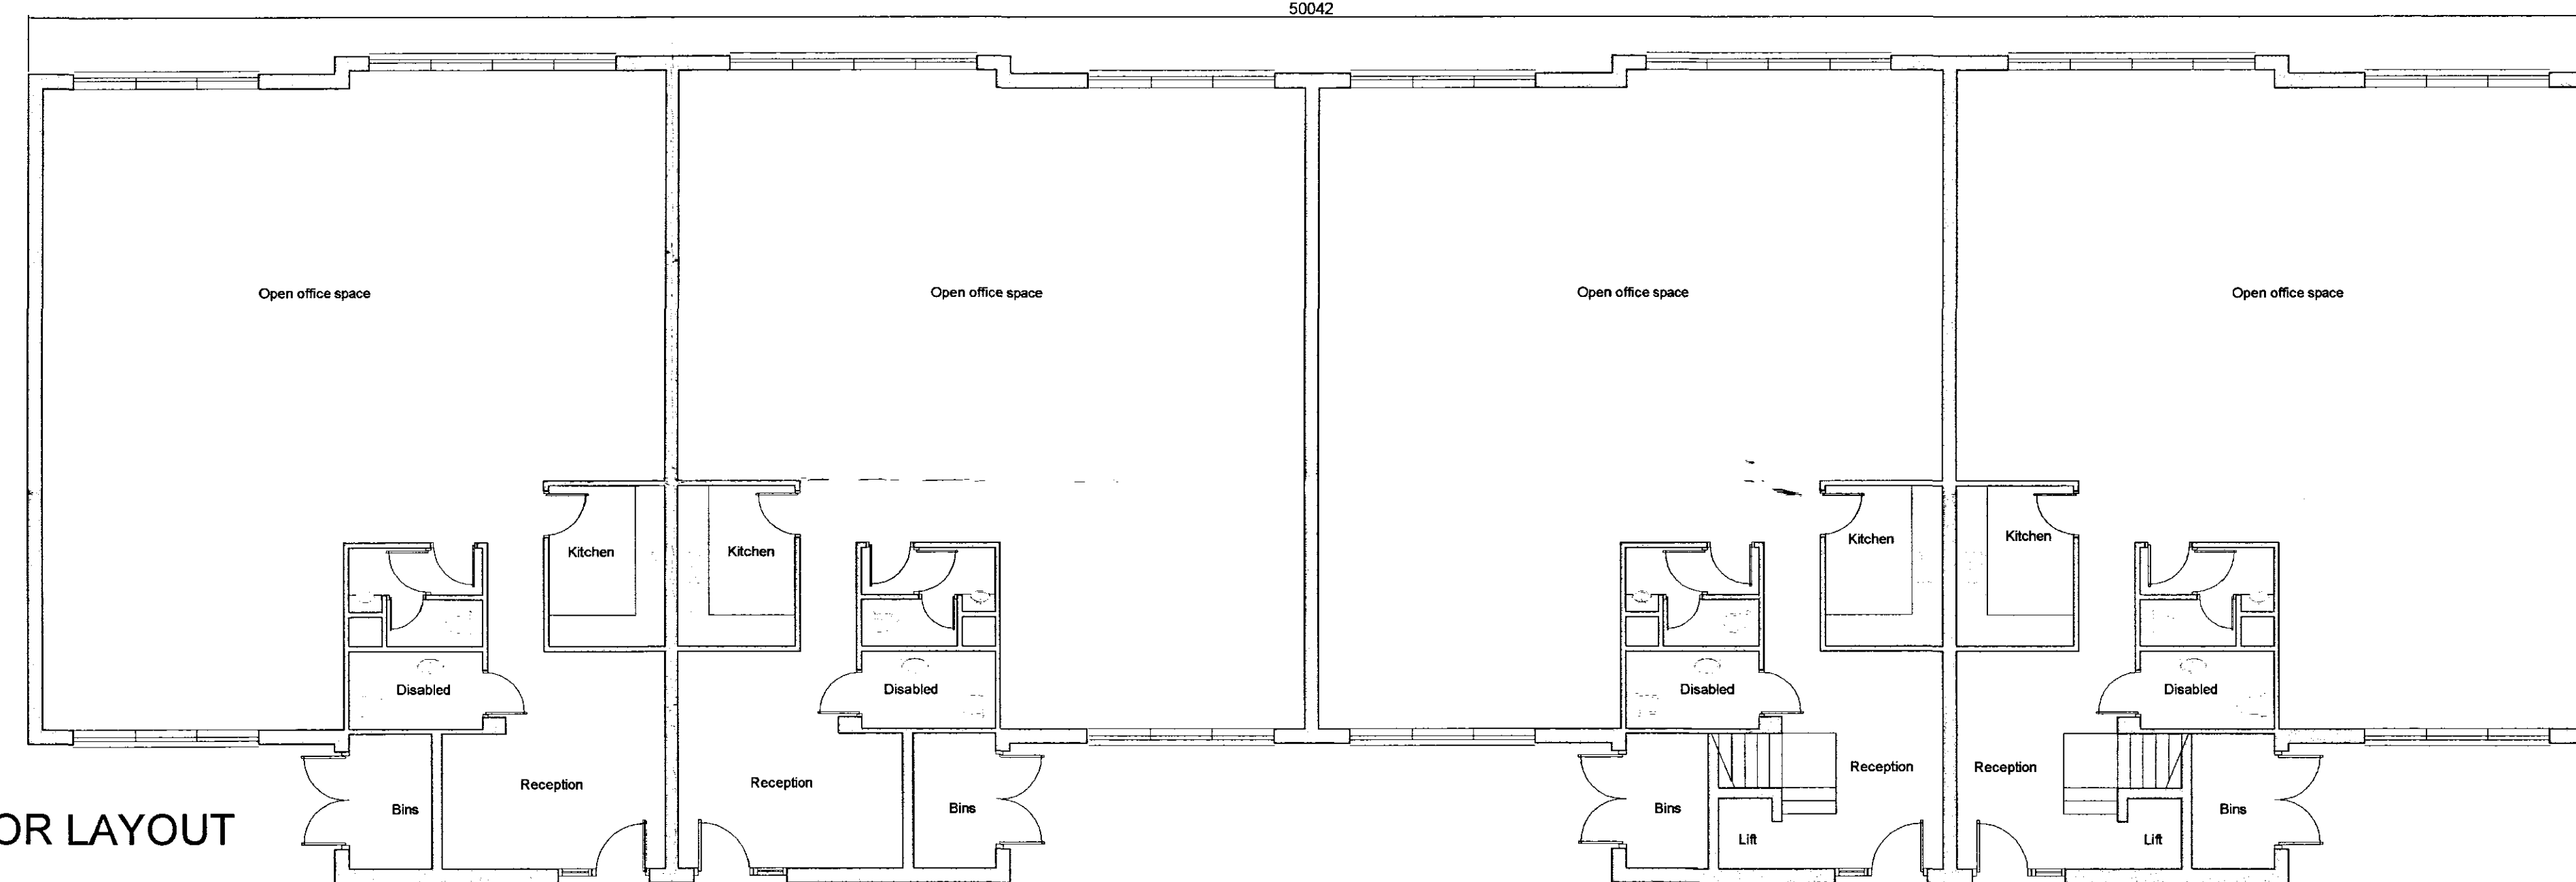


NORTH EAST ELEVATION

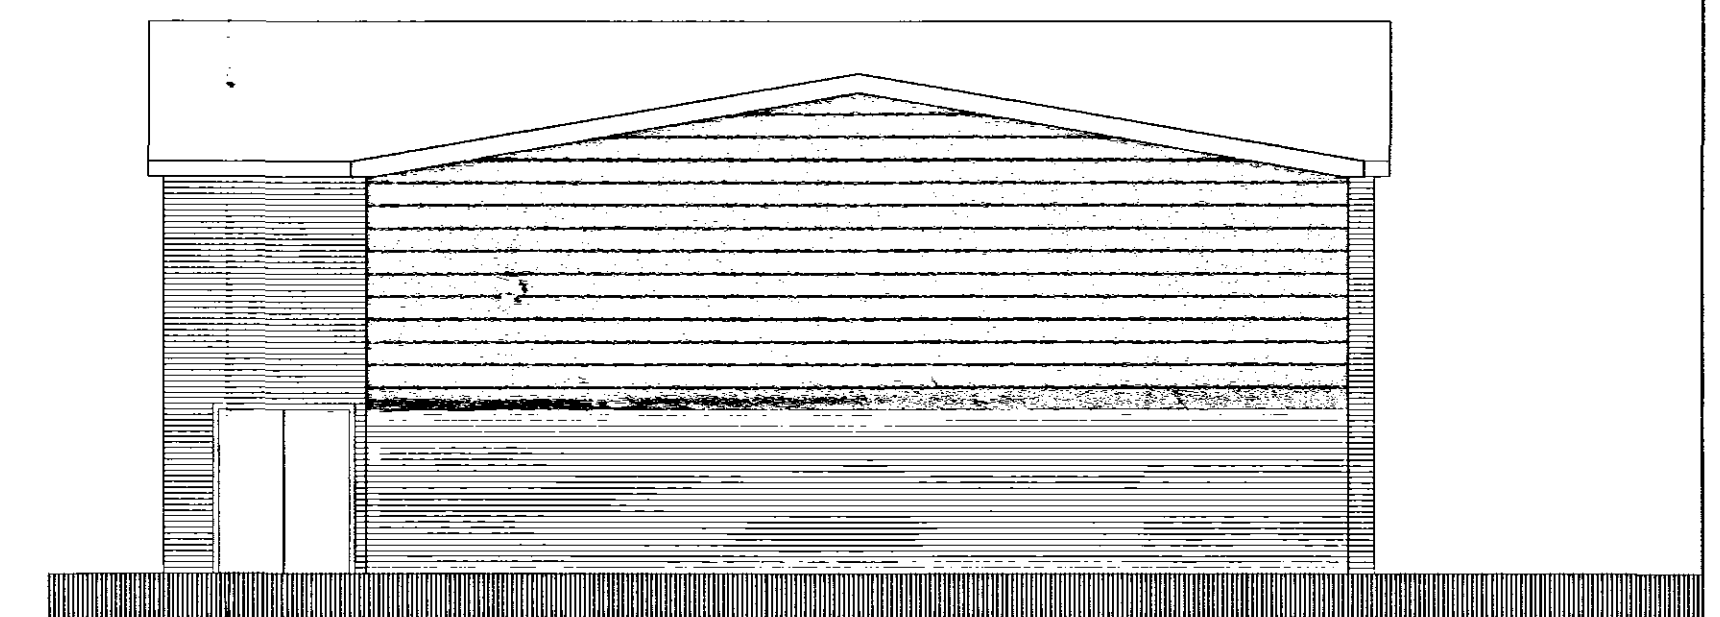

SOUTH EAST ELEVATION

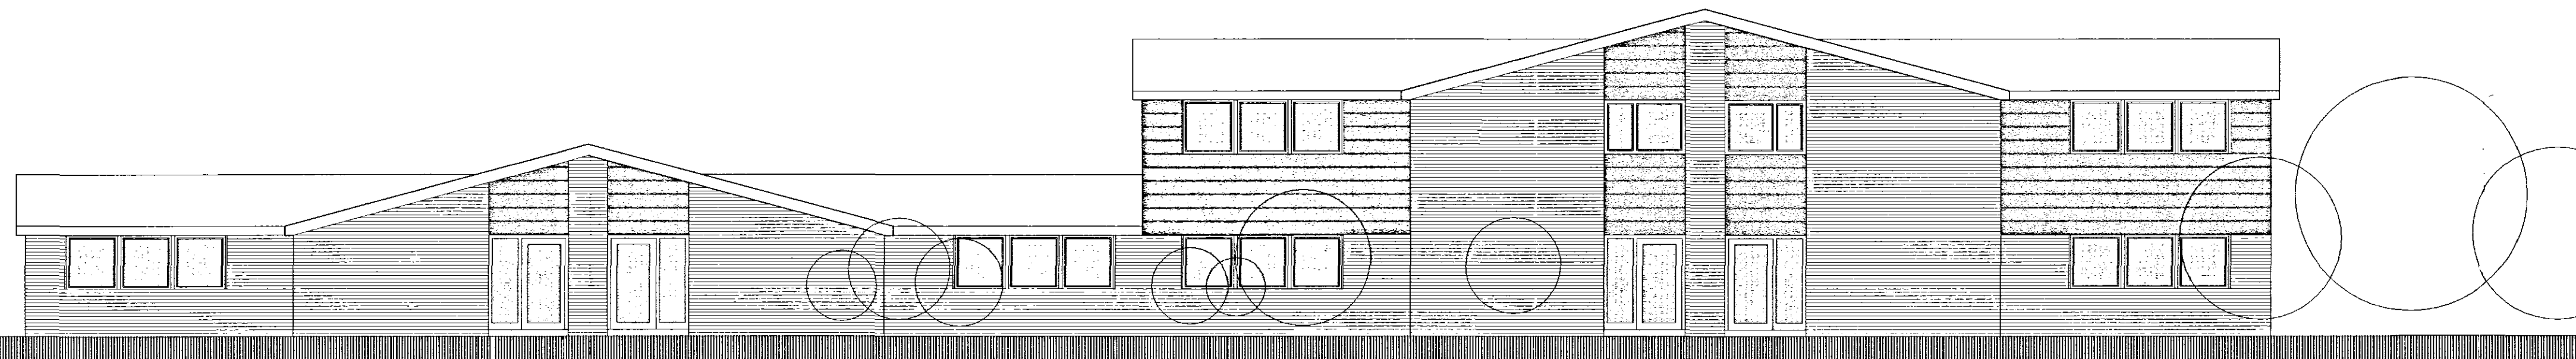

NORTH WEST ELEVATION

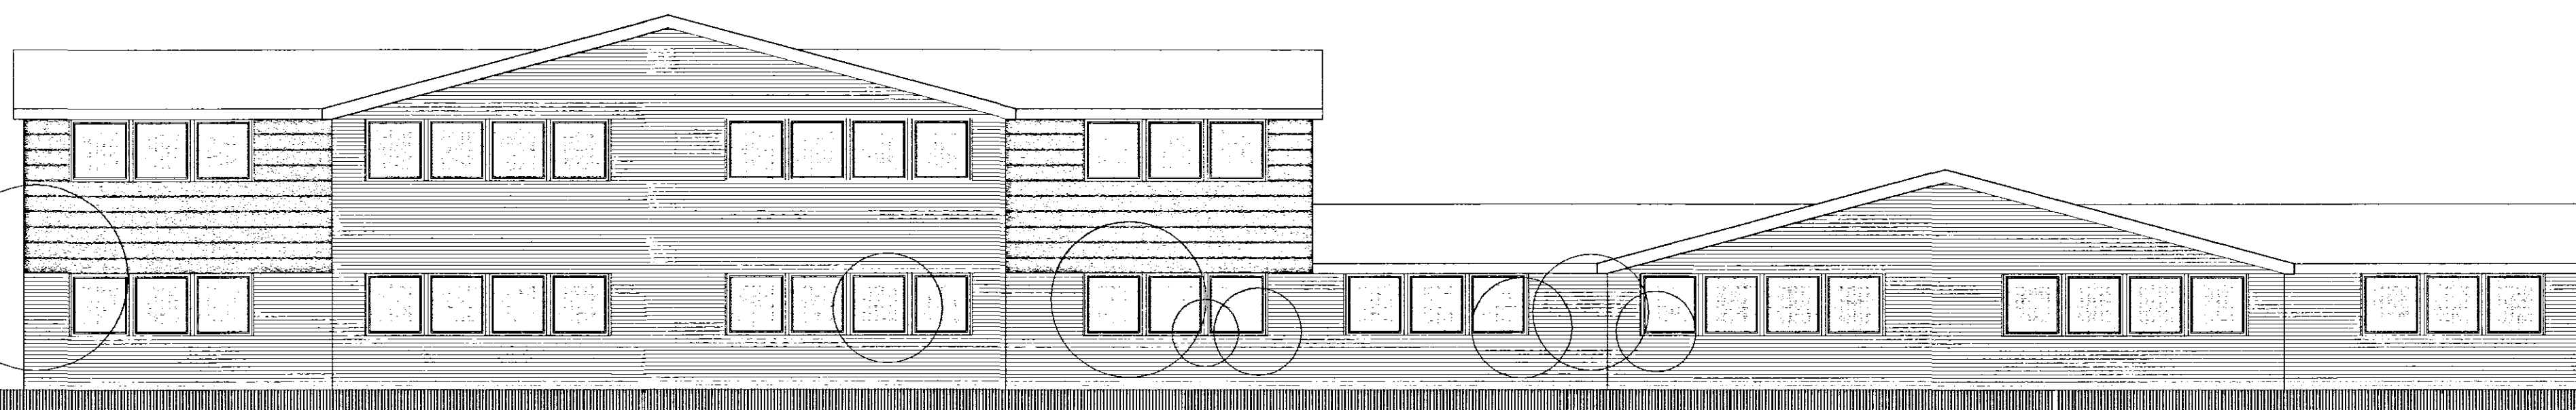


SHDC  
Planning & Development  
- 4 APR 2008  
Ref: 0447/08

## CB Design Group

Chartered Architects + Planning Consultants

NFU Buildings - Camelgate - Spalding - Lincolnshire PE12 6ET  
Telephone 01-775 722241 Fax 01-775 769986  
Email enquiries@cblnewhomes.co.uk

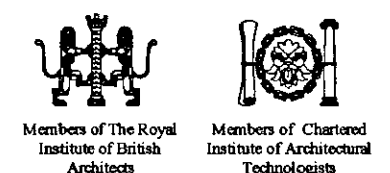

Client  
**Castle Building Limited**

Scale  
**1:100**

Project  
**Office Development at  
Enterprise Way - Spalding  
Lincolnshire**

Date  
**December 2007**  
Drawn by  
**PLH**  
Drawing No.  
**2036/07/04**

Title  
**Offices - Block C**

Revision