




© Design Copyright reserved. Written consent must be obtained before copying or reproducing this drawing.
Do not scale from this drawing, use dimensioned figures only. Contractors are responsible for taking and
checking site dimensions. Any discrepancy must be reported to the architect immediately.

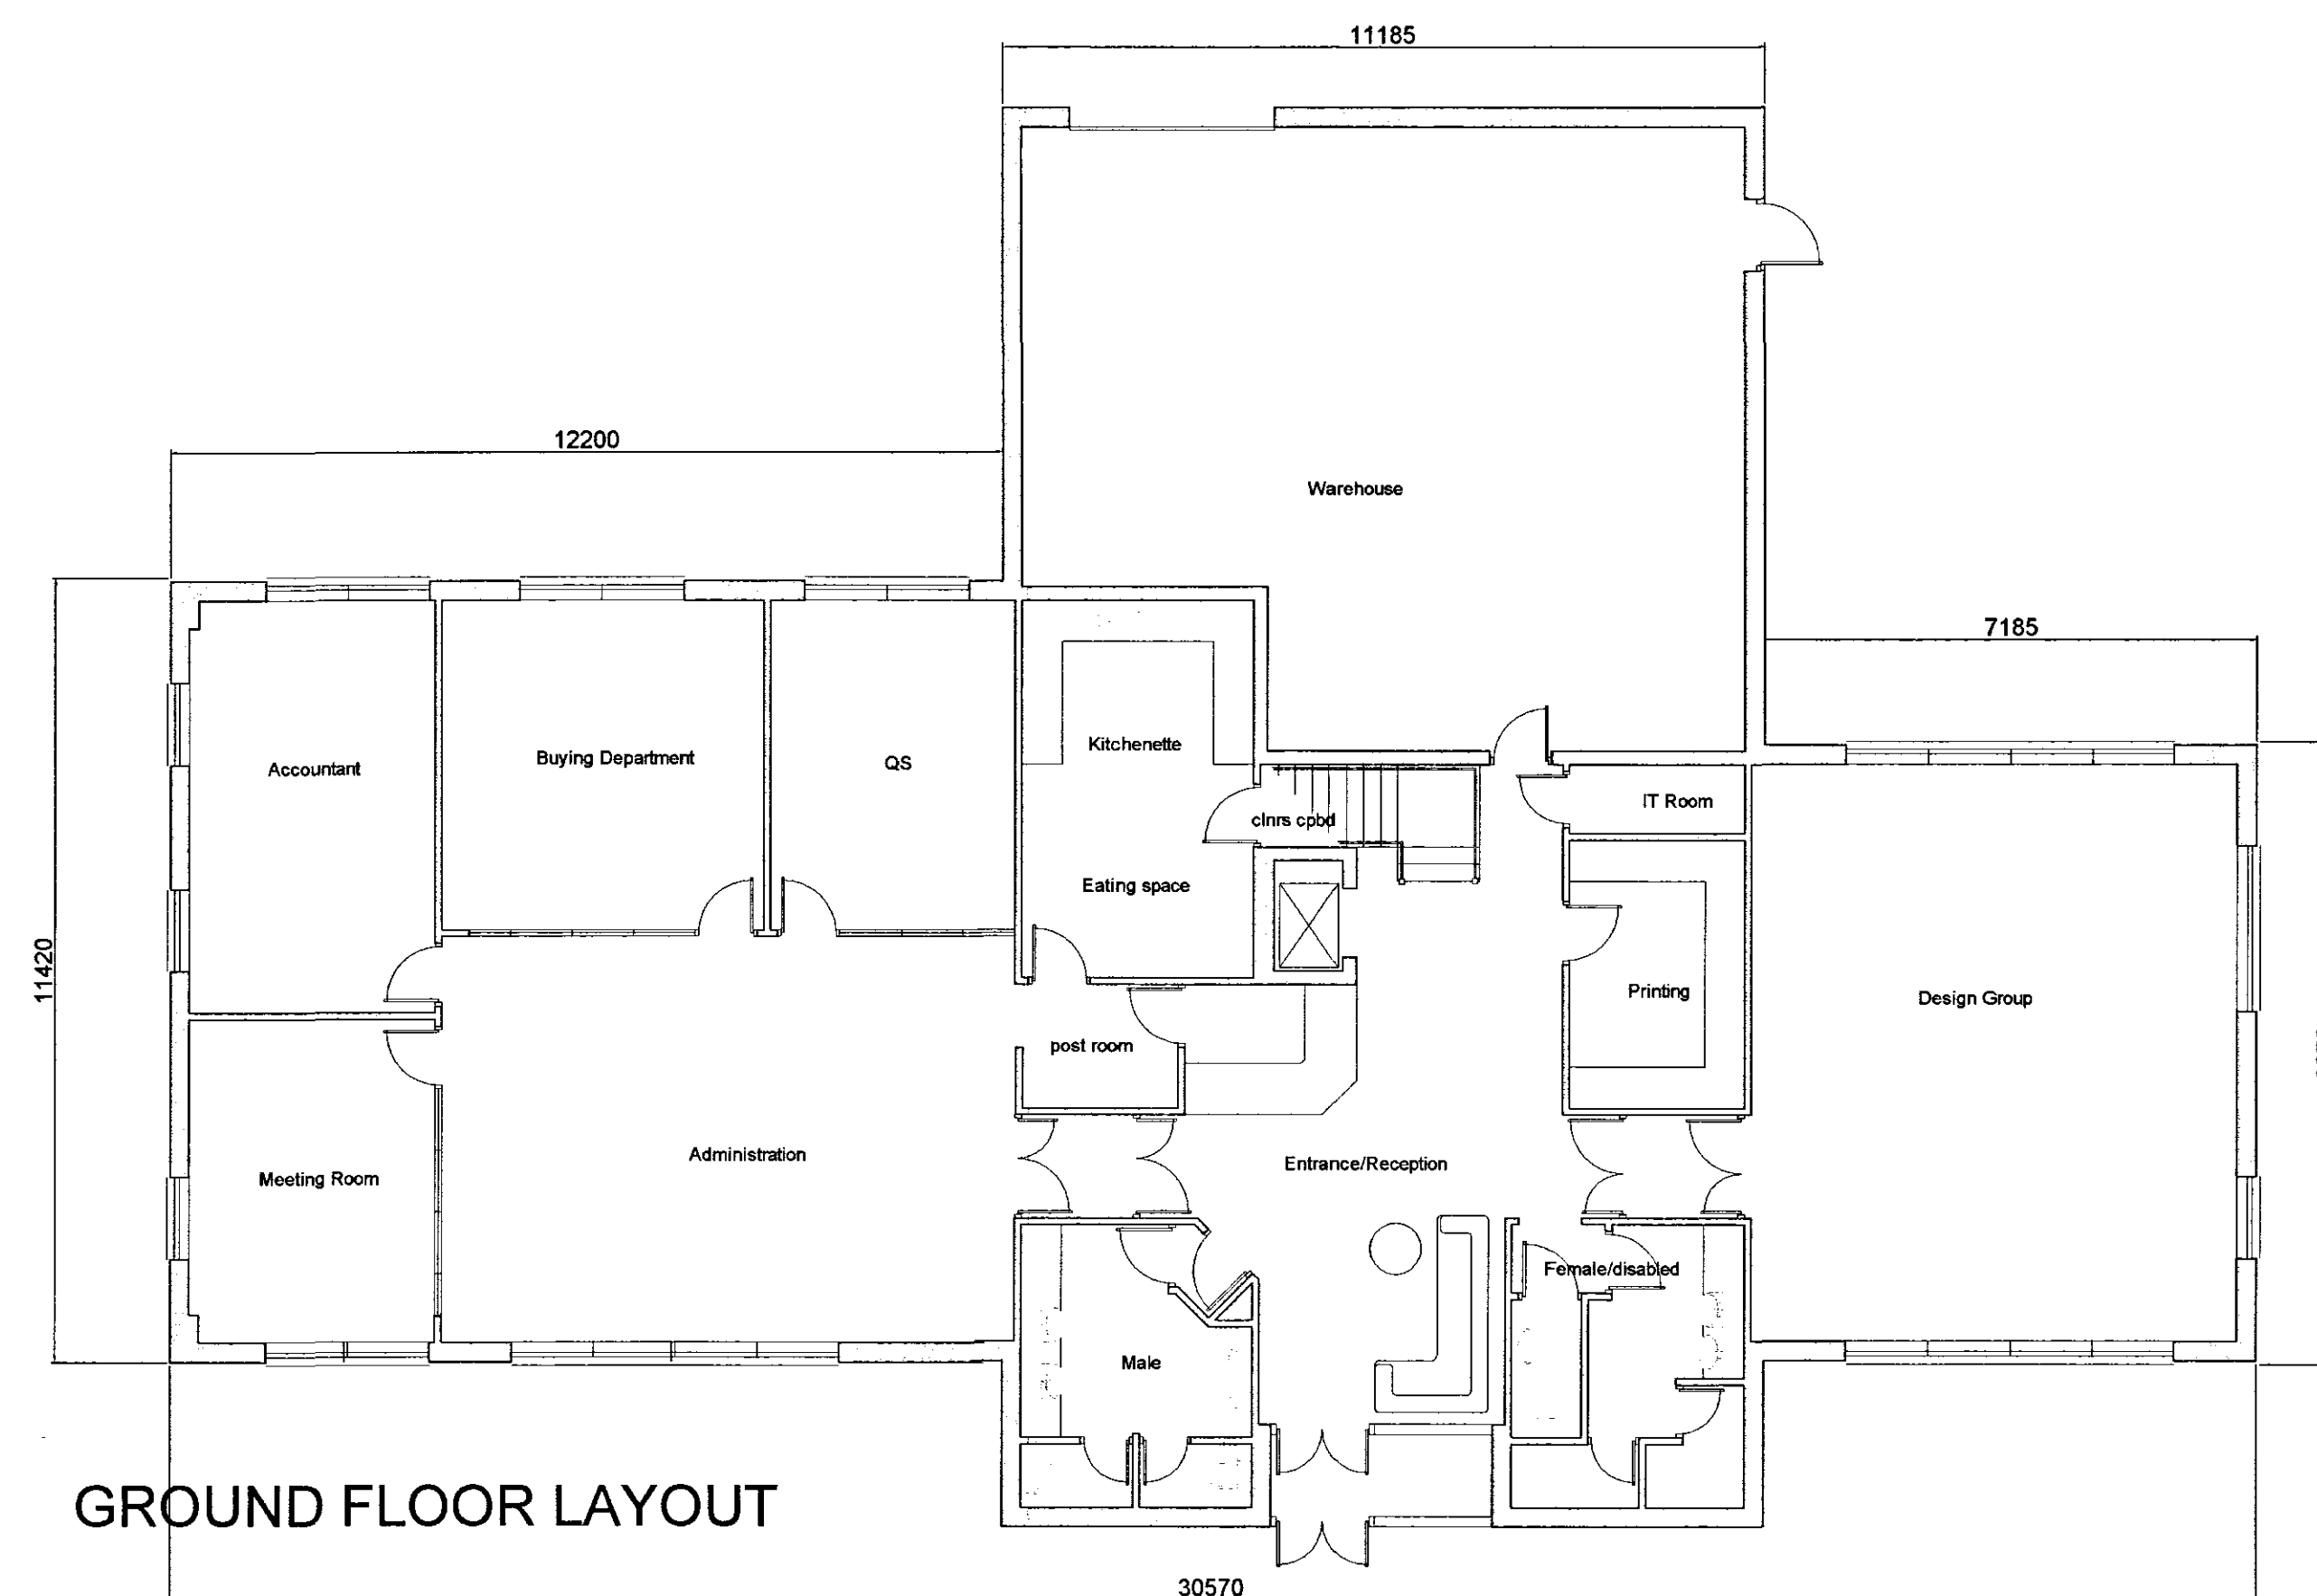


GROUND FLOOR LAYOUT

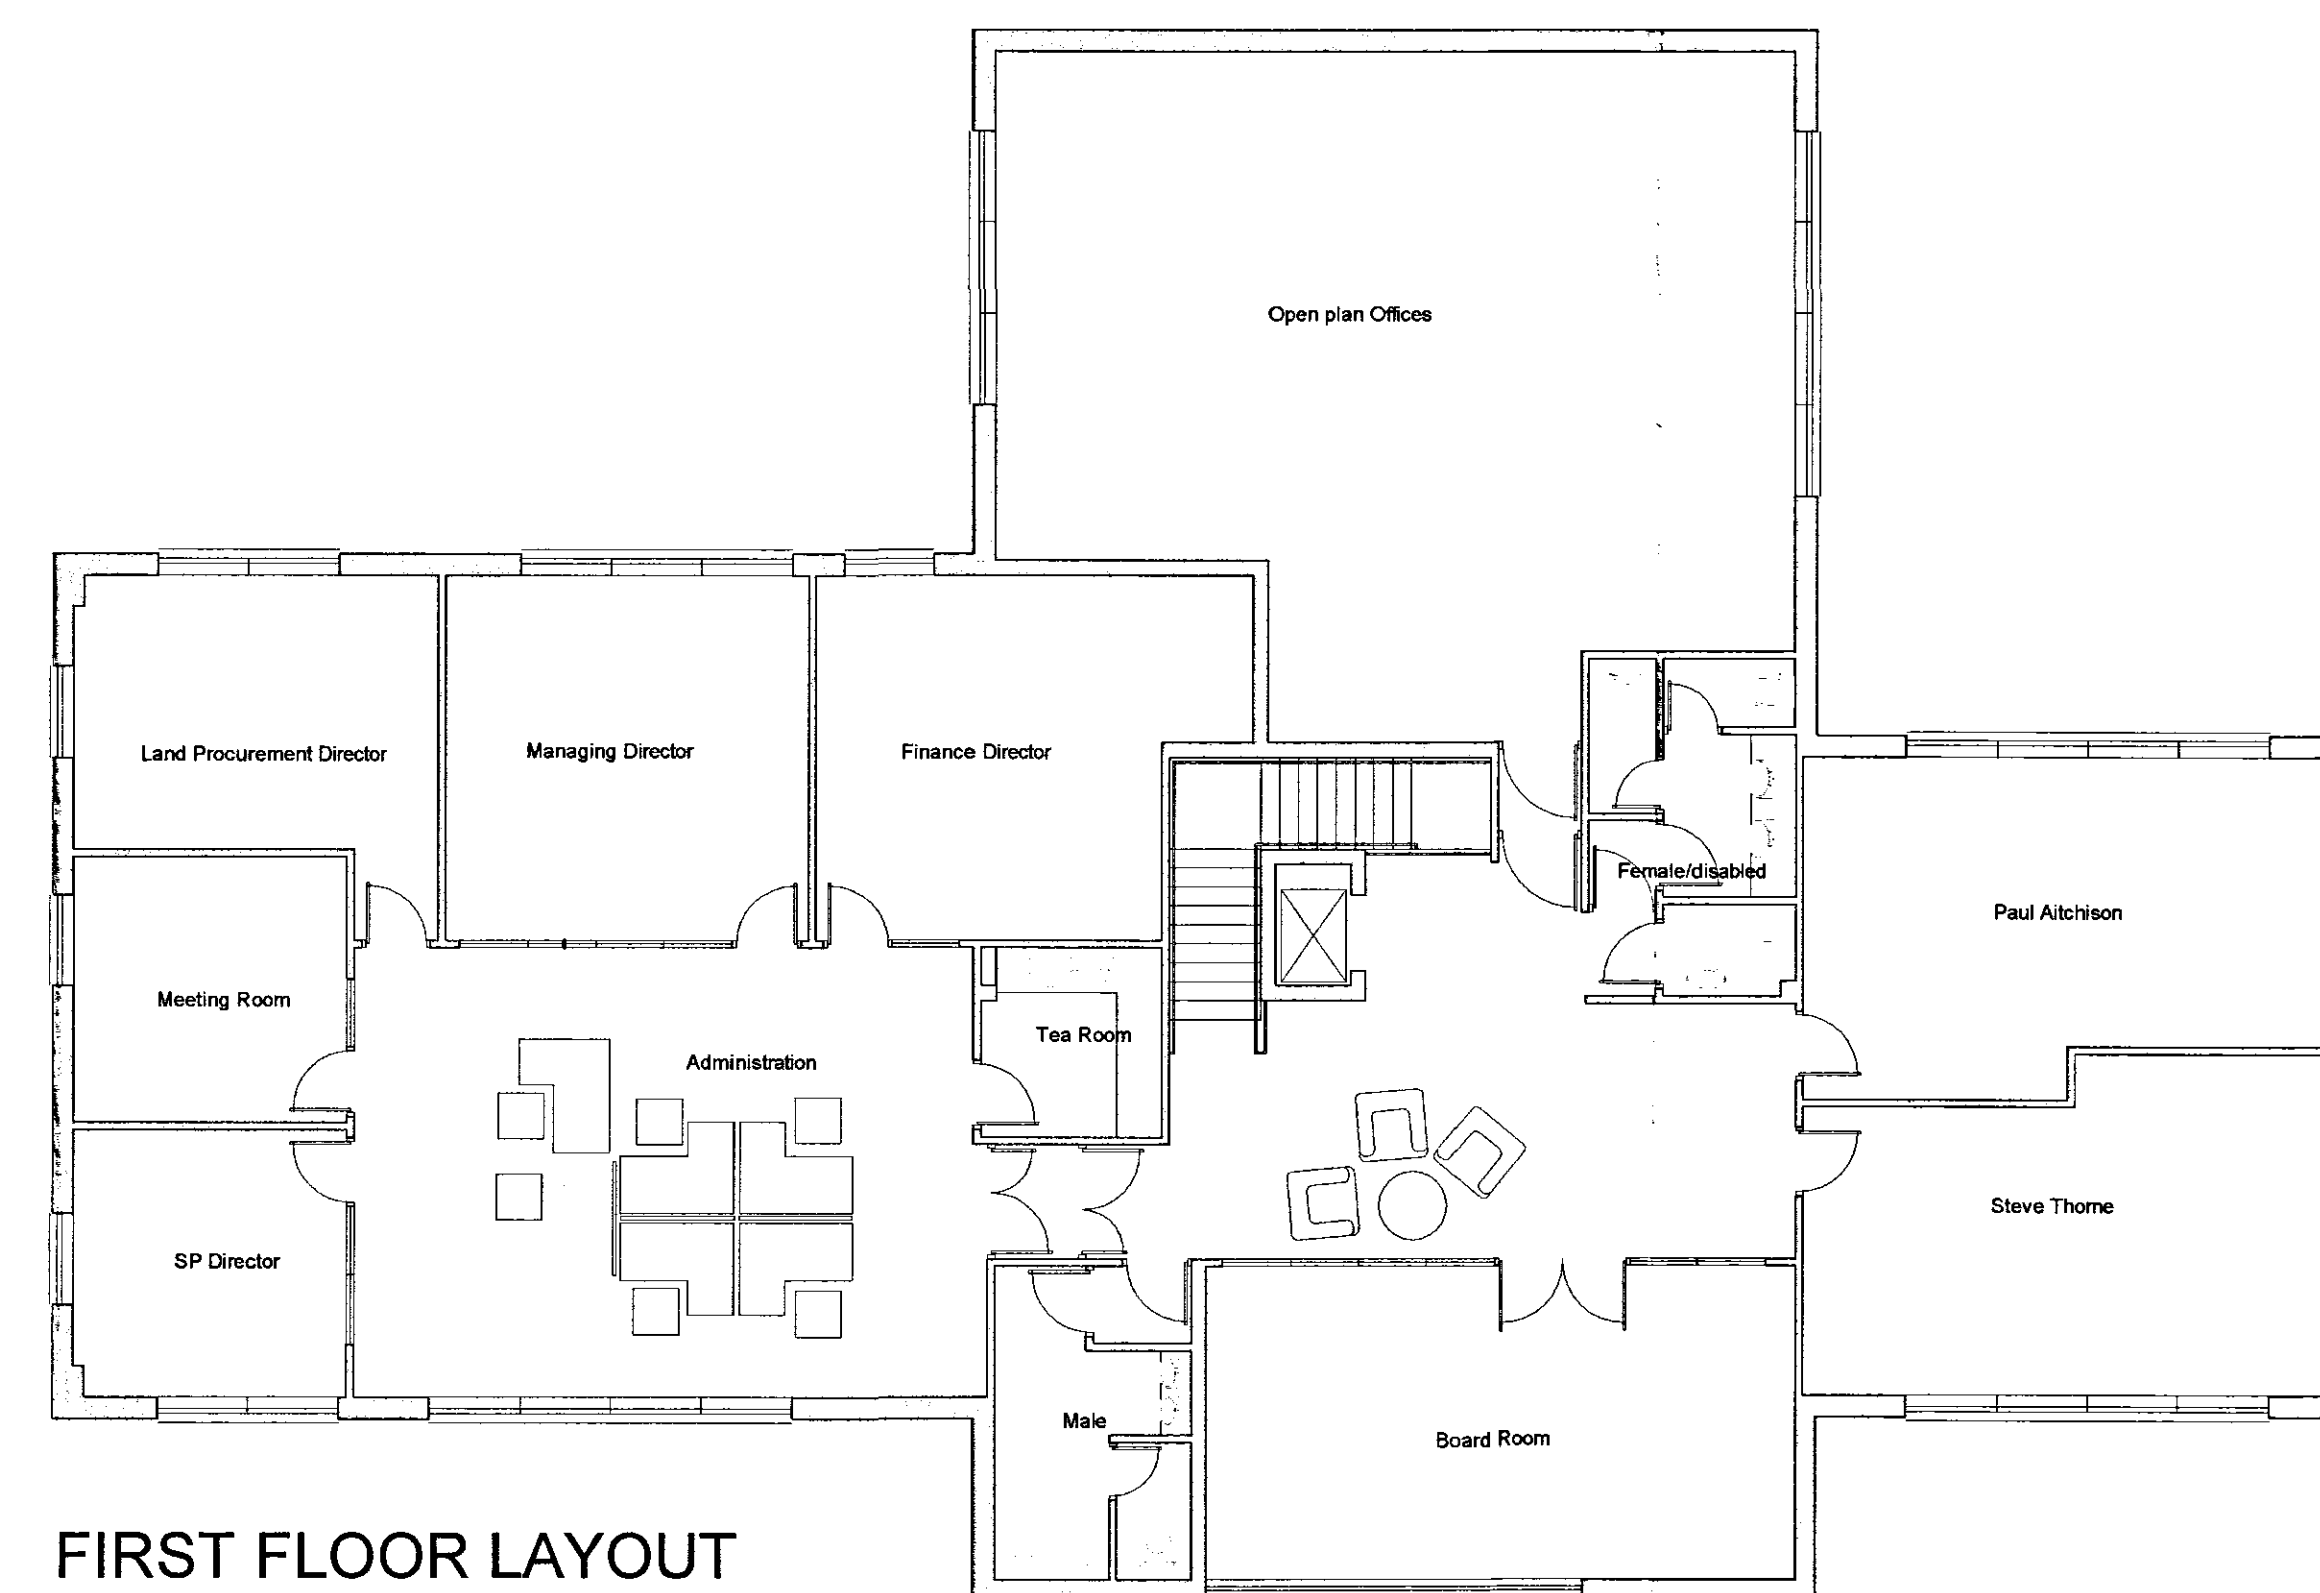


FIRST FLOOR LAYOUT

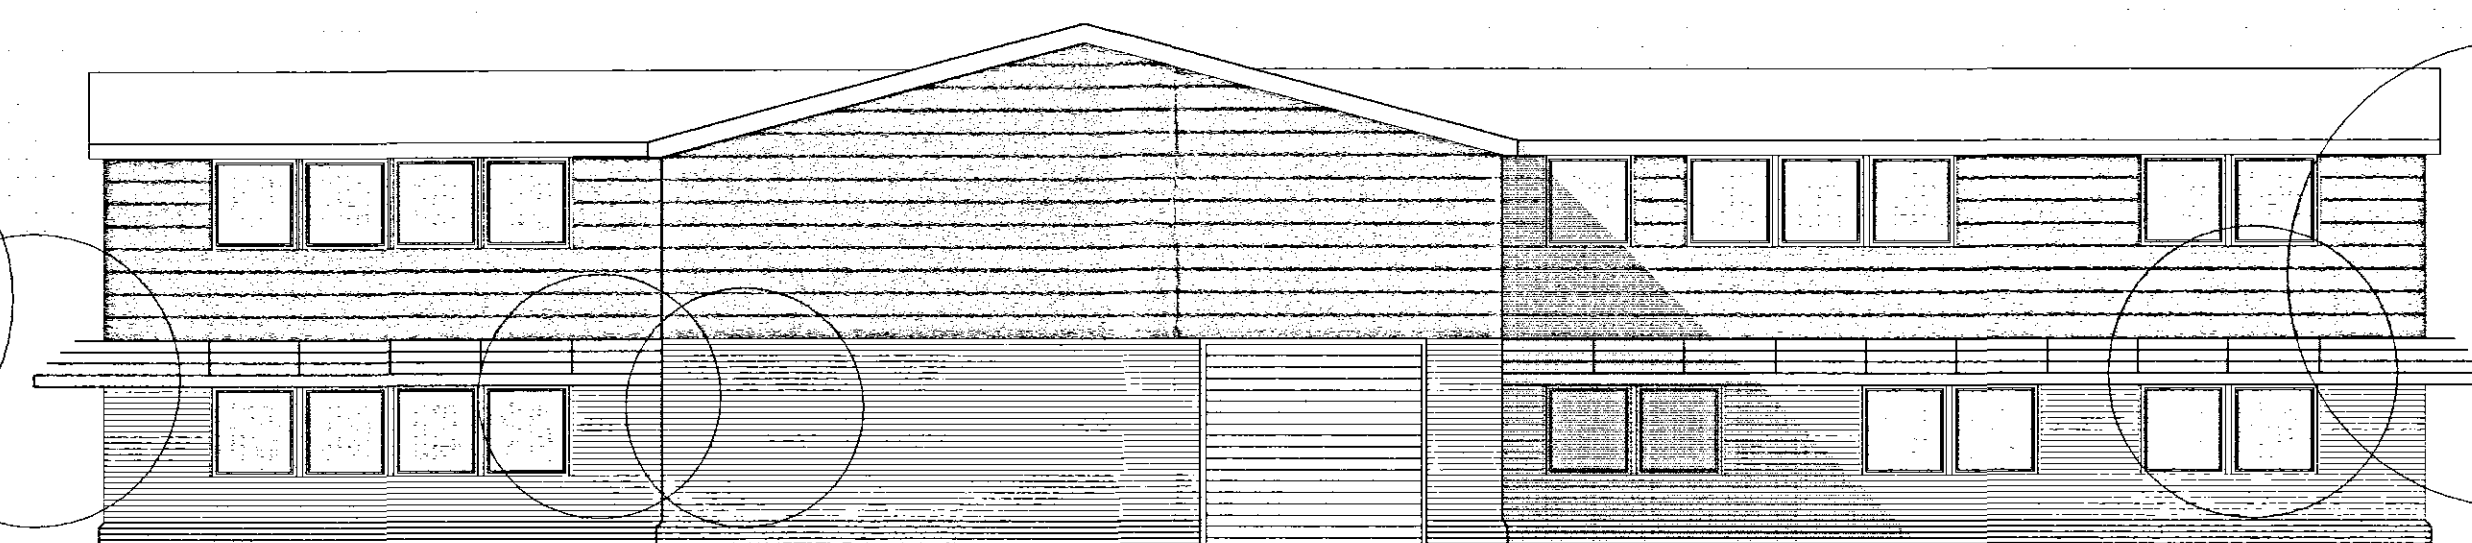


NORTH WEST ELEVATION

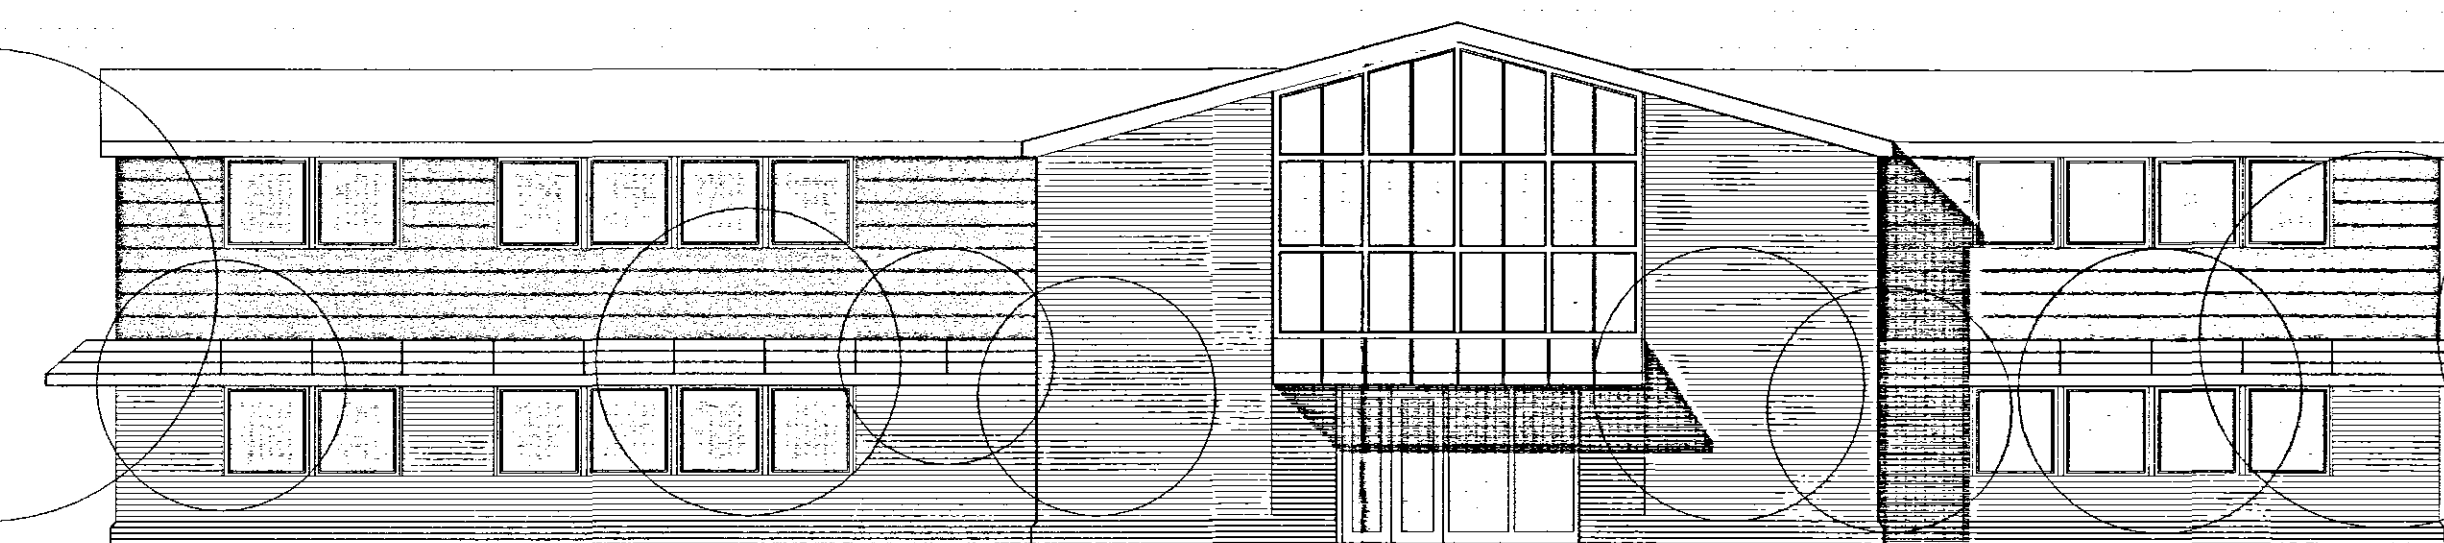

SOUTH EAST ELEVATION

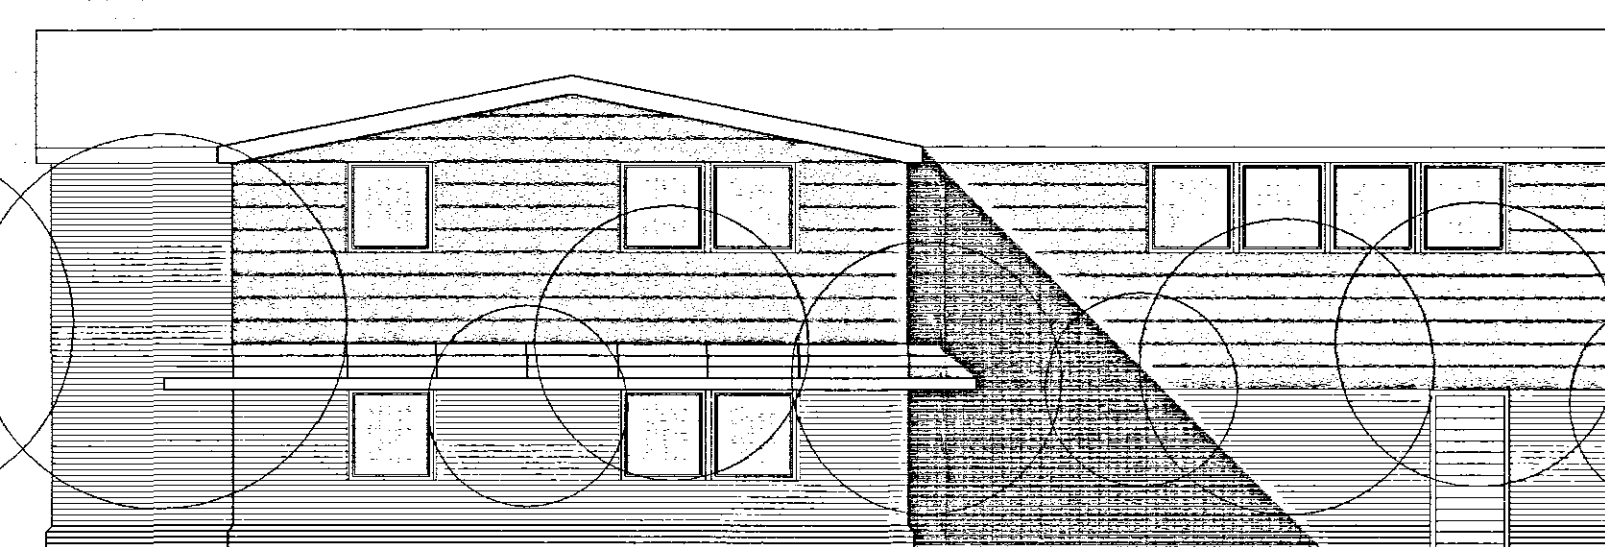

ELEVATION to ENTERPRISE WAY

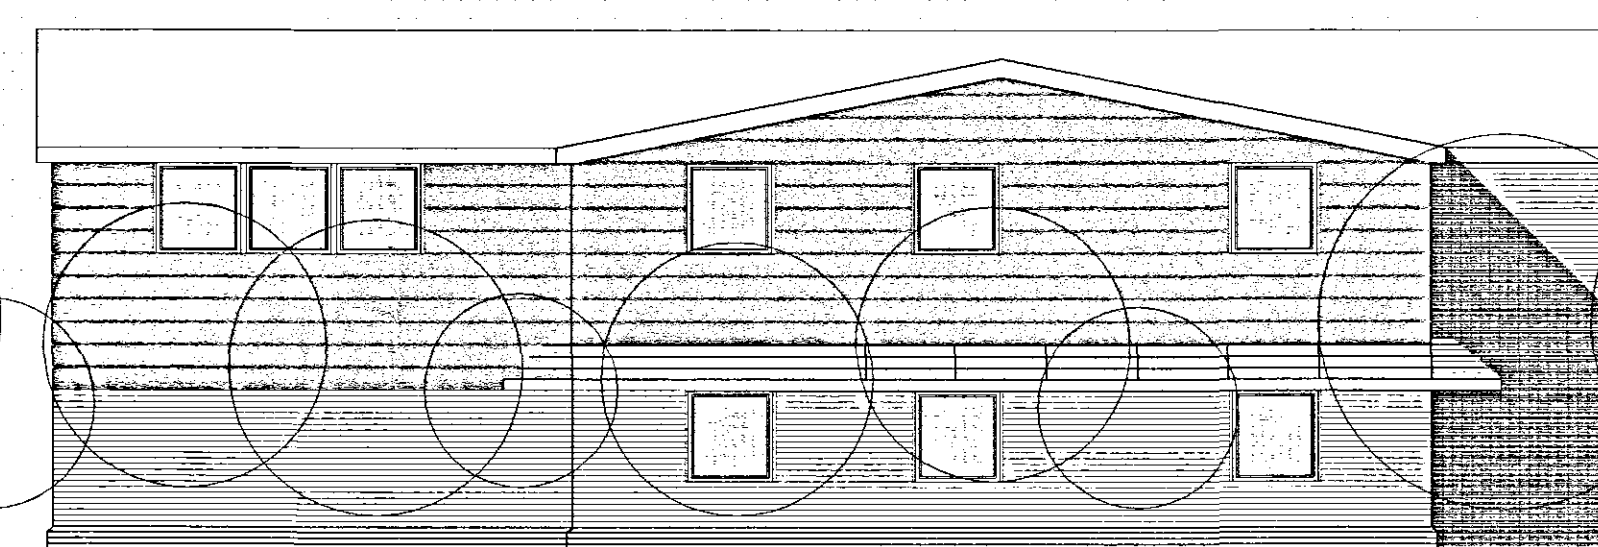


SOUTH WEST ELEVATION

SHDC
Planning & Development
- 4 APR 2008
Ref: 0447/08

CB Design Group

Chartered Architects + Planning Consultants

NFU Buildings - Camelgate - Spalding - Lincolnshire PE12 6ET
Telephone 01-775 722241 Fax 01-775 769986
Email enquiries@cbnewhomes.co.uk

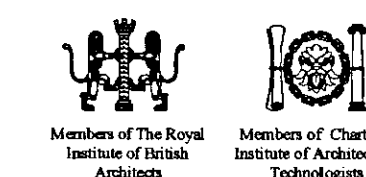

Client
Castle Building Limited

Scale
1:100

Project
**Office Development at
Enterprise Way - Spalding
Lincolnshire**

Date
December 2007
Drawn by
PLH

Drawing No.
2036/07/02

Title
BLOCK A - Corporate

Revision