




© Design Copyright reserved. Written consent must be obtained before copying or reproducing this drawing.
Do not scale from this drawing. Use dimensioned figures only. Contractors are responsible for taking and checking site dimensions. Any discrepancy must be reported to the architect immediately.

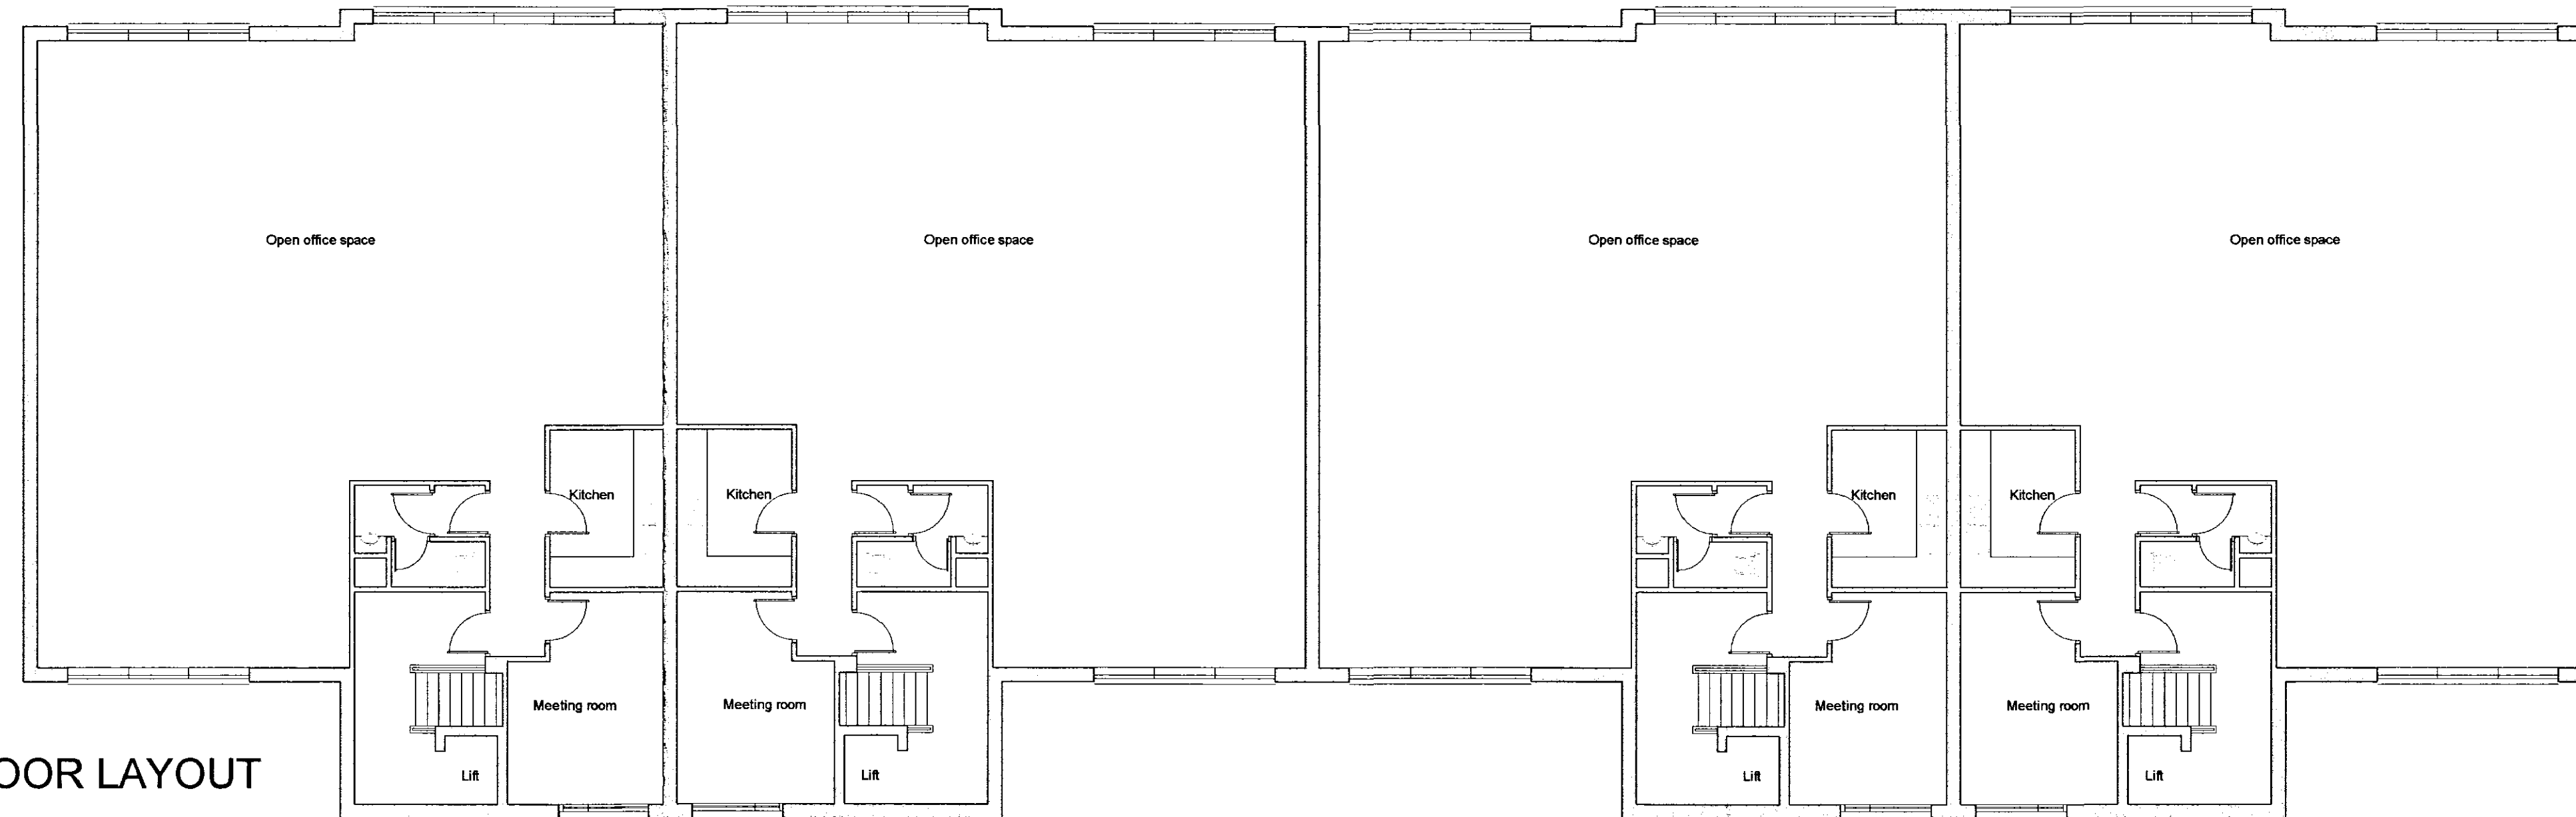


FIRST FLOOR LAYOUT

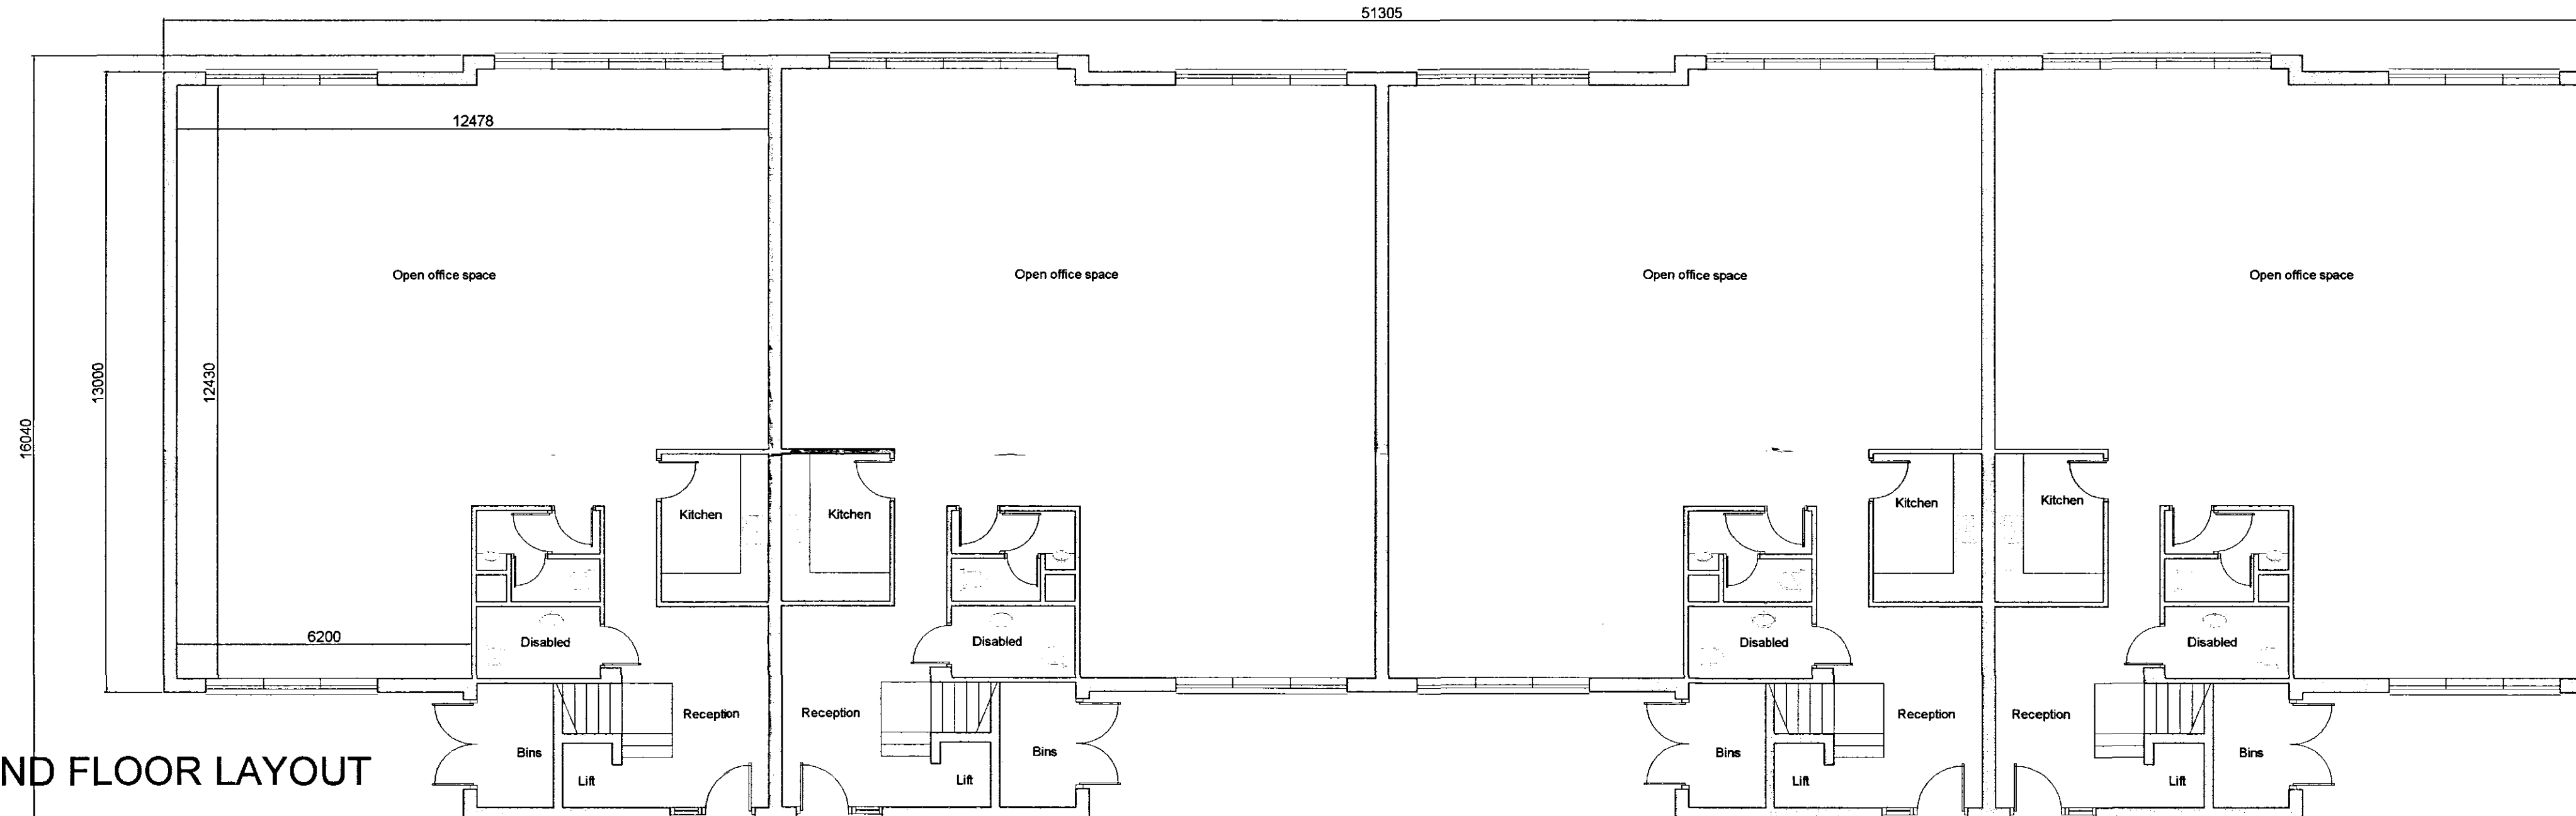


GROUND FLOOR LAYOUT

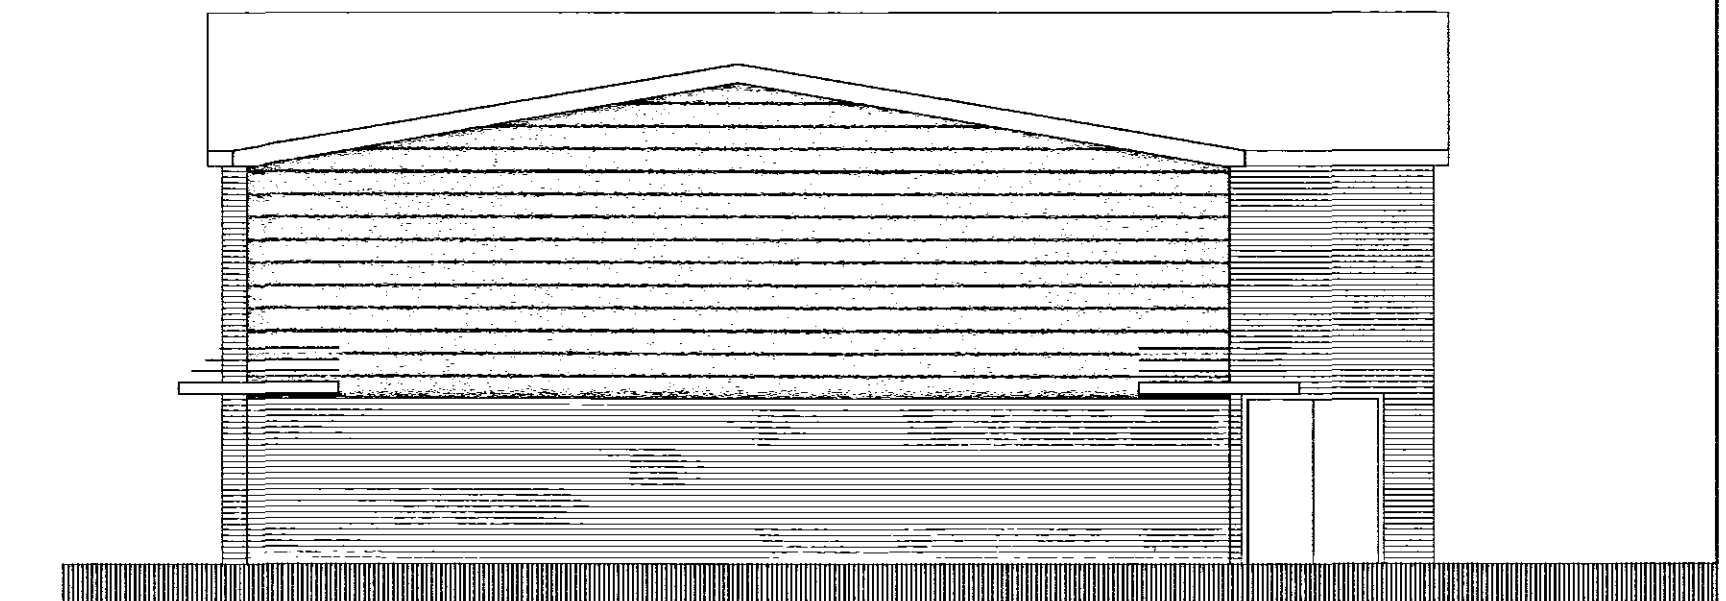


NORTH EAST ELEVATION

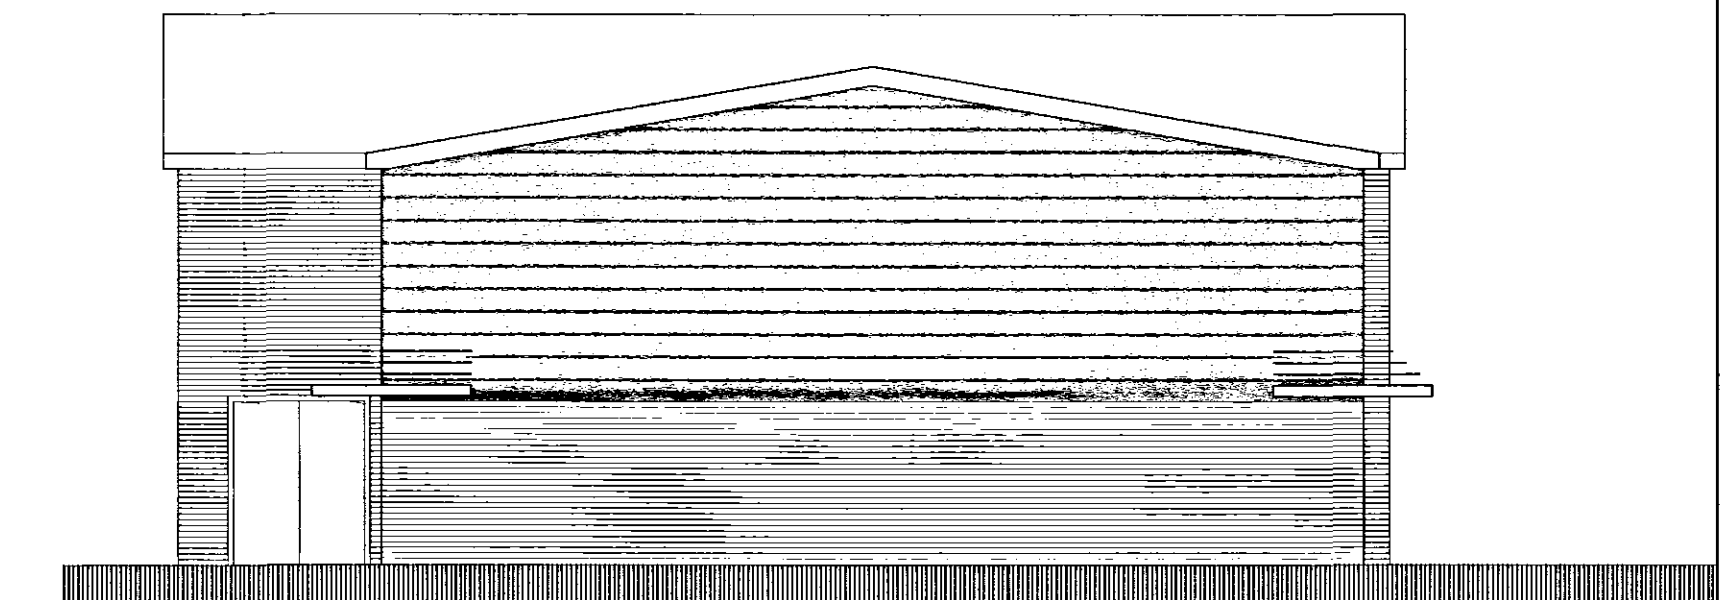

SOUTH WEST ELEVATION

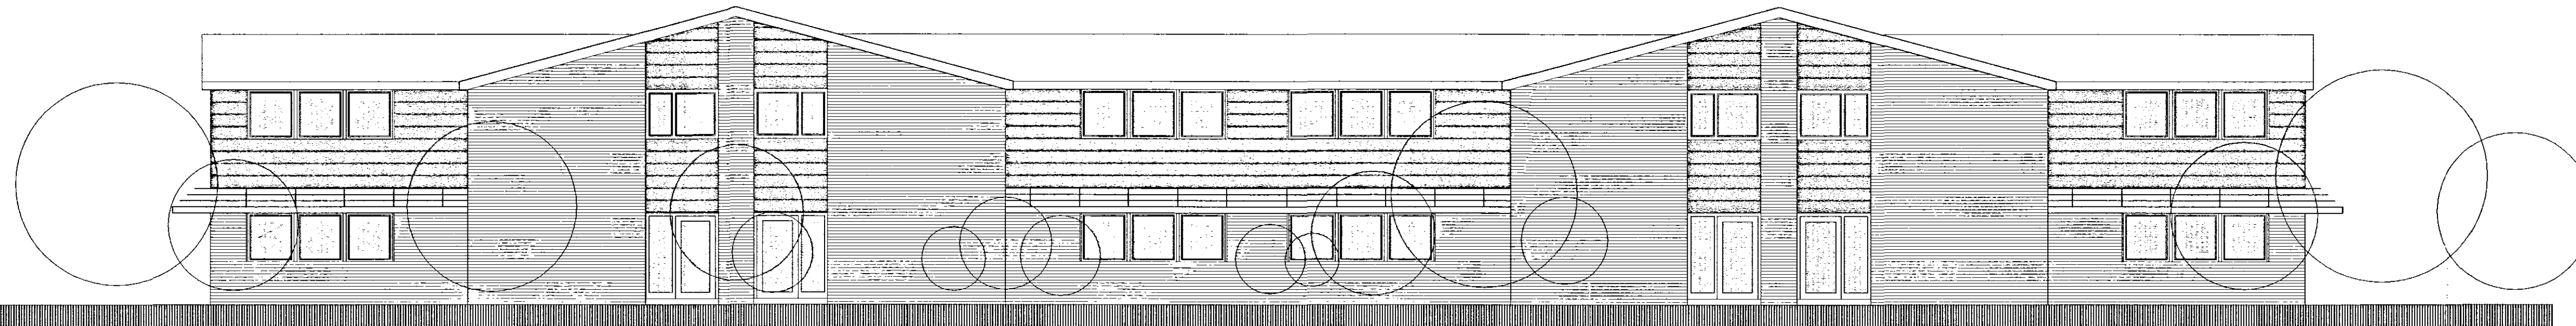

NORTH WEST ELEVATION

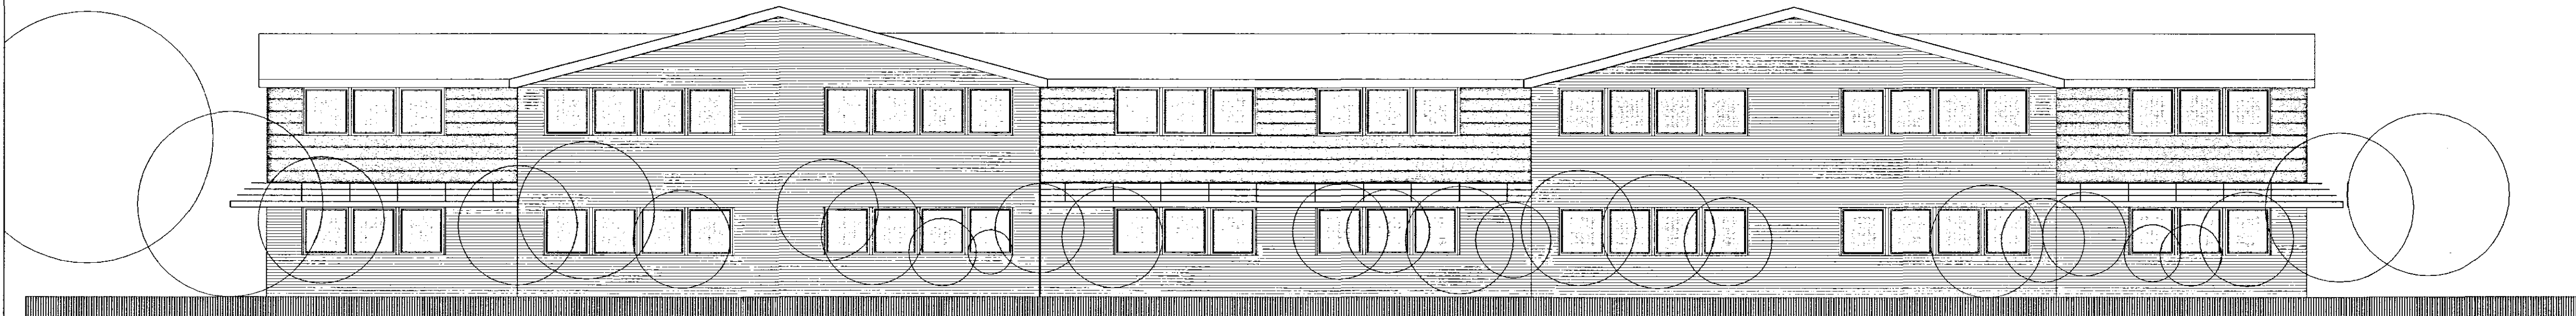


SOUTH EAST ELEVATION

SHDC
Planning & Development
- 4 APR 2008
Ref: 0447/08

CB Design Group

Chartered Architects + Planning Consultants

NFU Buildings - Camelgate - Spalding - Lincolnshire PE12 6ET
Telephone 01-775 722241 Fax 01-775 769986
Email enquiries@cbnewhomes.co.uk

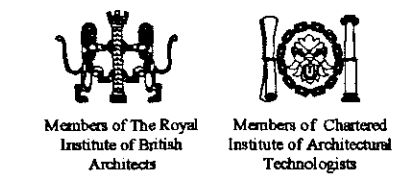

Client	Castle Building Limited	Scale	1:100
Project	Office Development at Enterprise Way - Spalding Lincolnshire	Date	December 2007
		Drawn by	PLH
		Drawing No.	2036/07/03
		Revision	
Title	Offices - Block B		