




Existing Side (South) Elevation
Scale 1:100

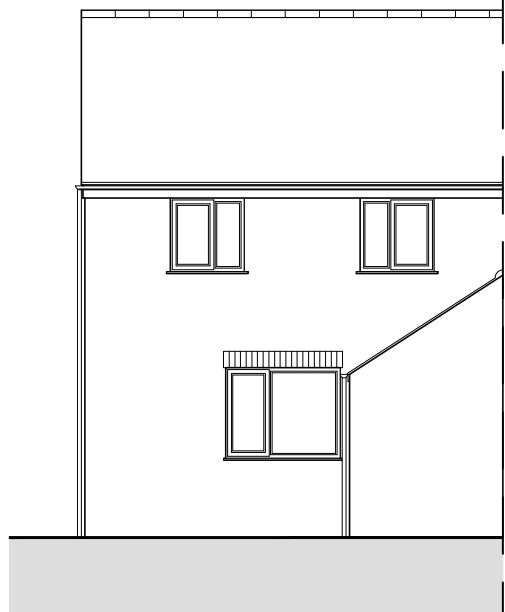


Existing Rear (East) Elevation
Scale 1:100




Proposed Side (South) Elevation
Scale 1:100





Proposed Rear (East) Elevation
Scale 1:100

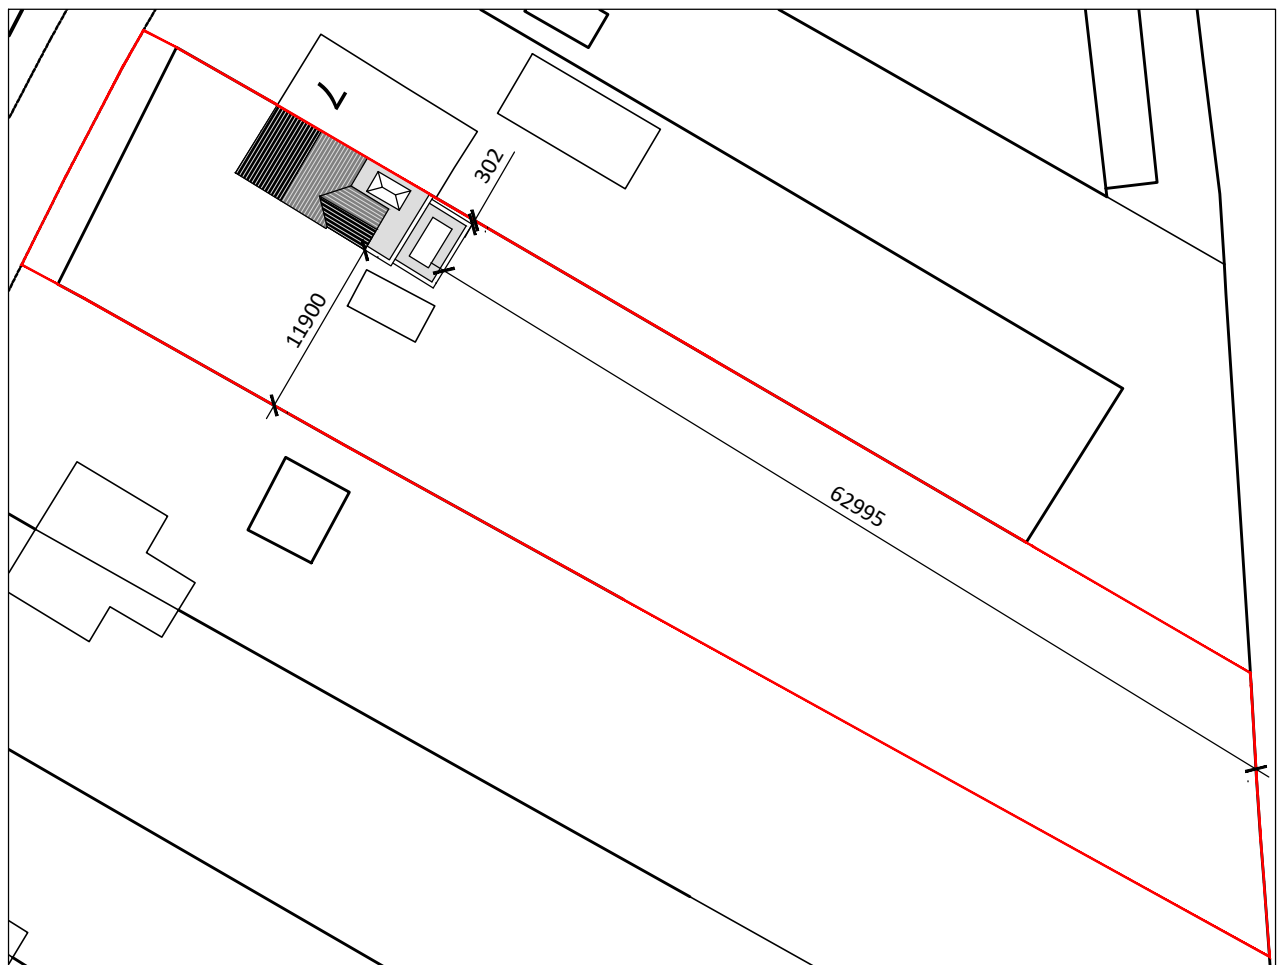


Proposed Block Plan
Scale 1:500

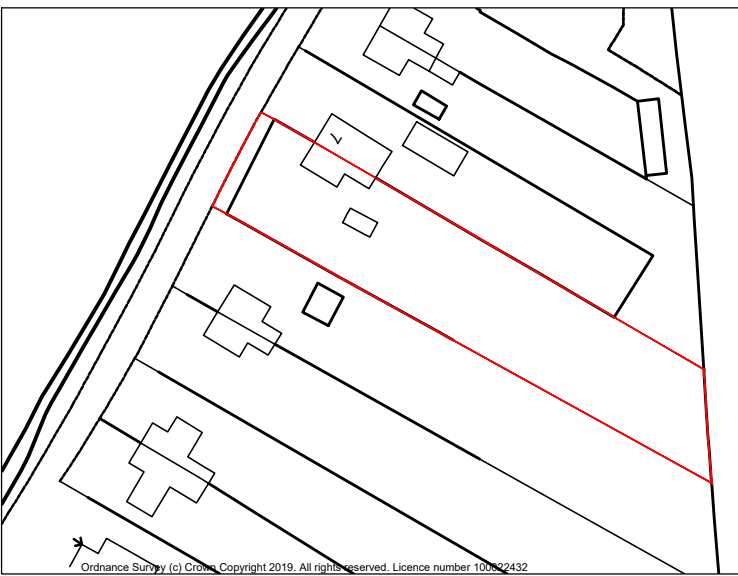


Site Location Plan
Scale 1:1250

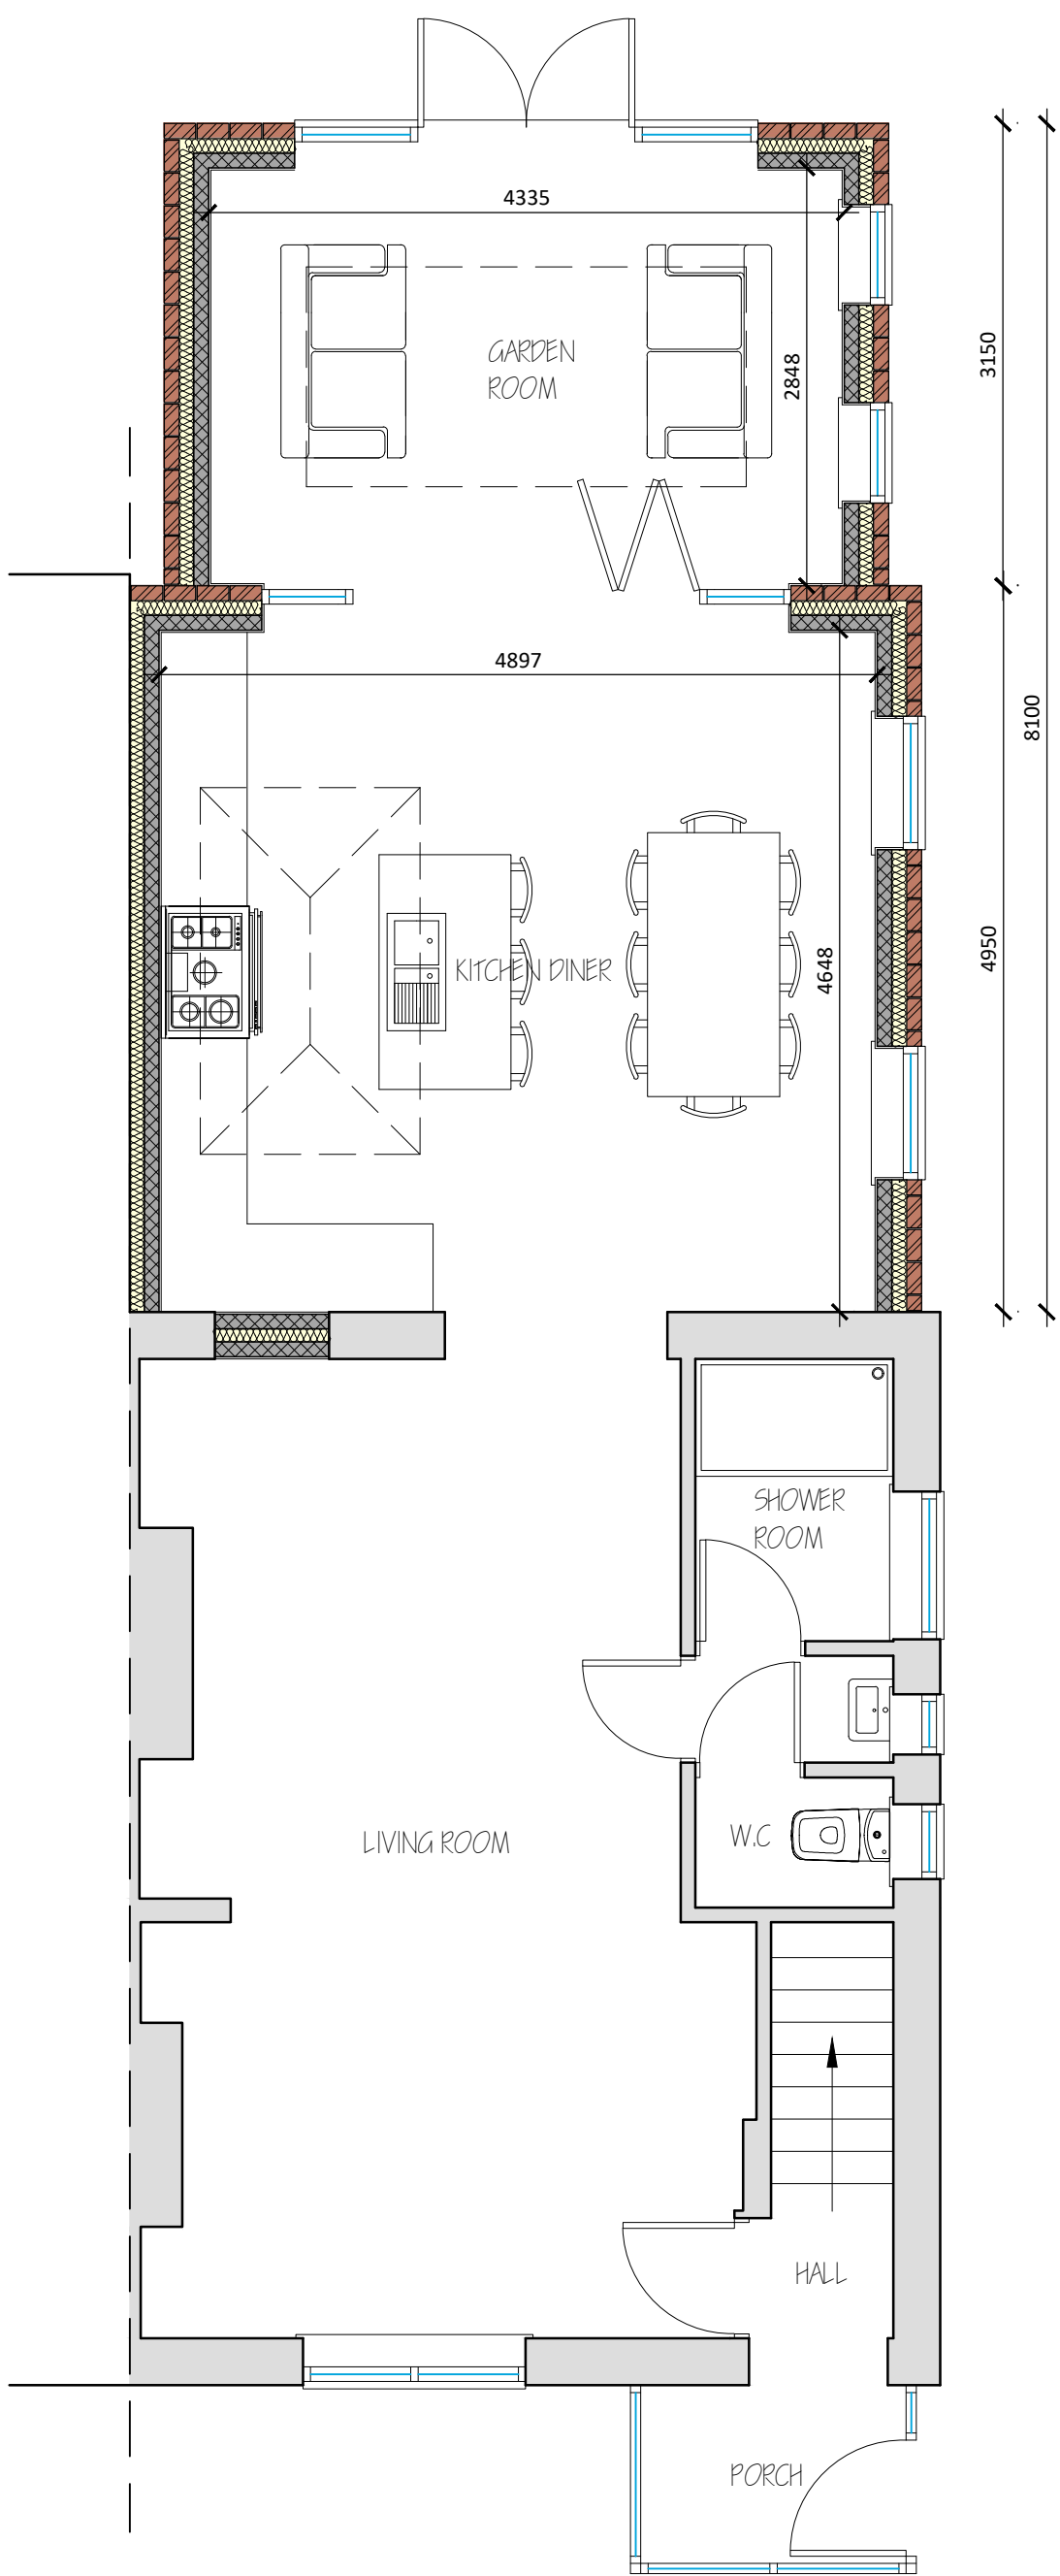 


Proposed Ground Floor Plan
Scale 1:50

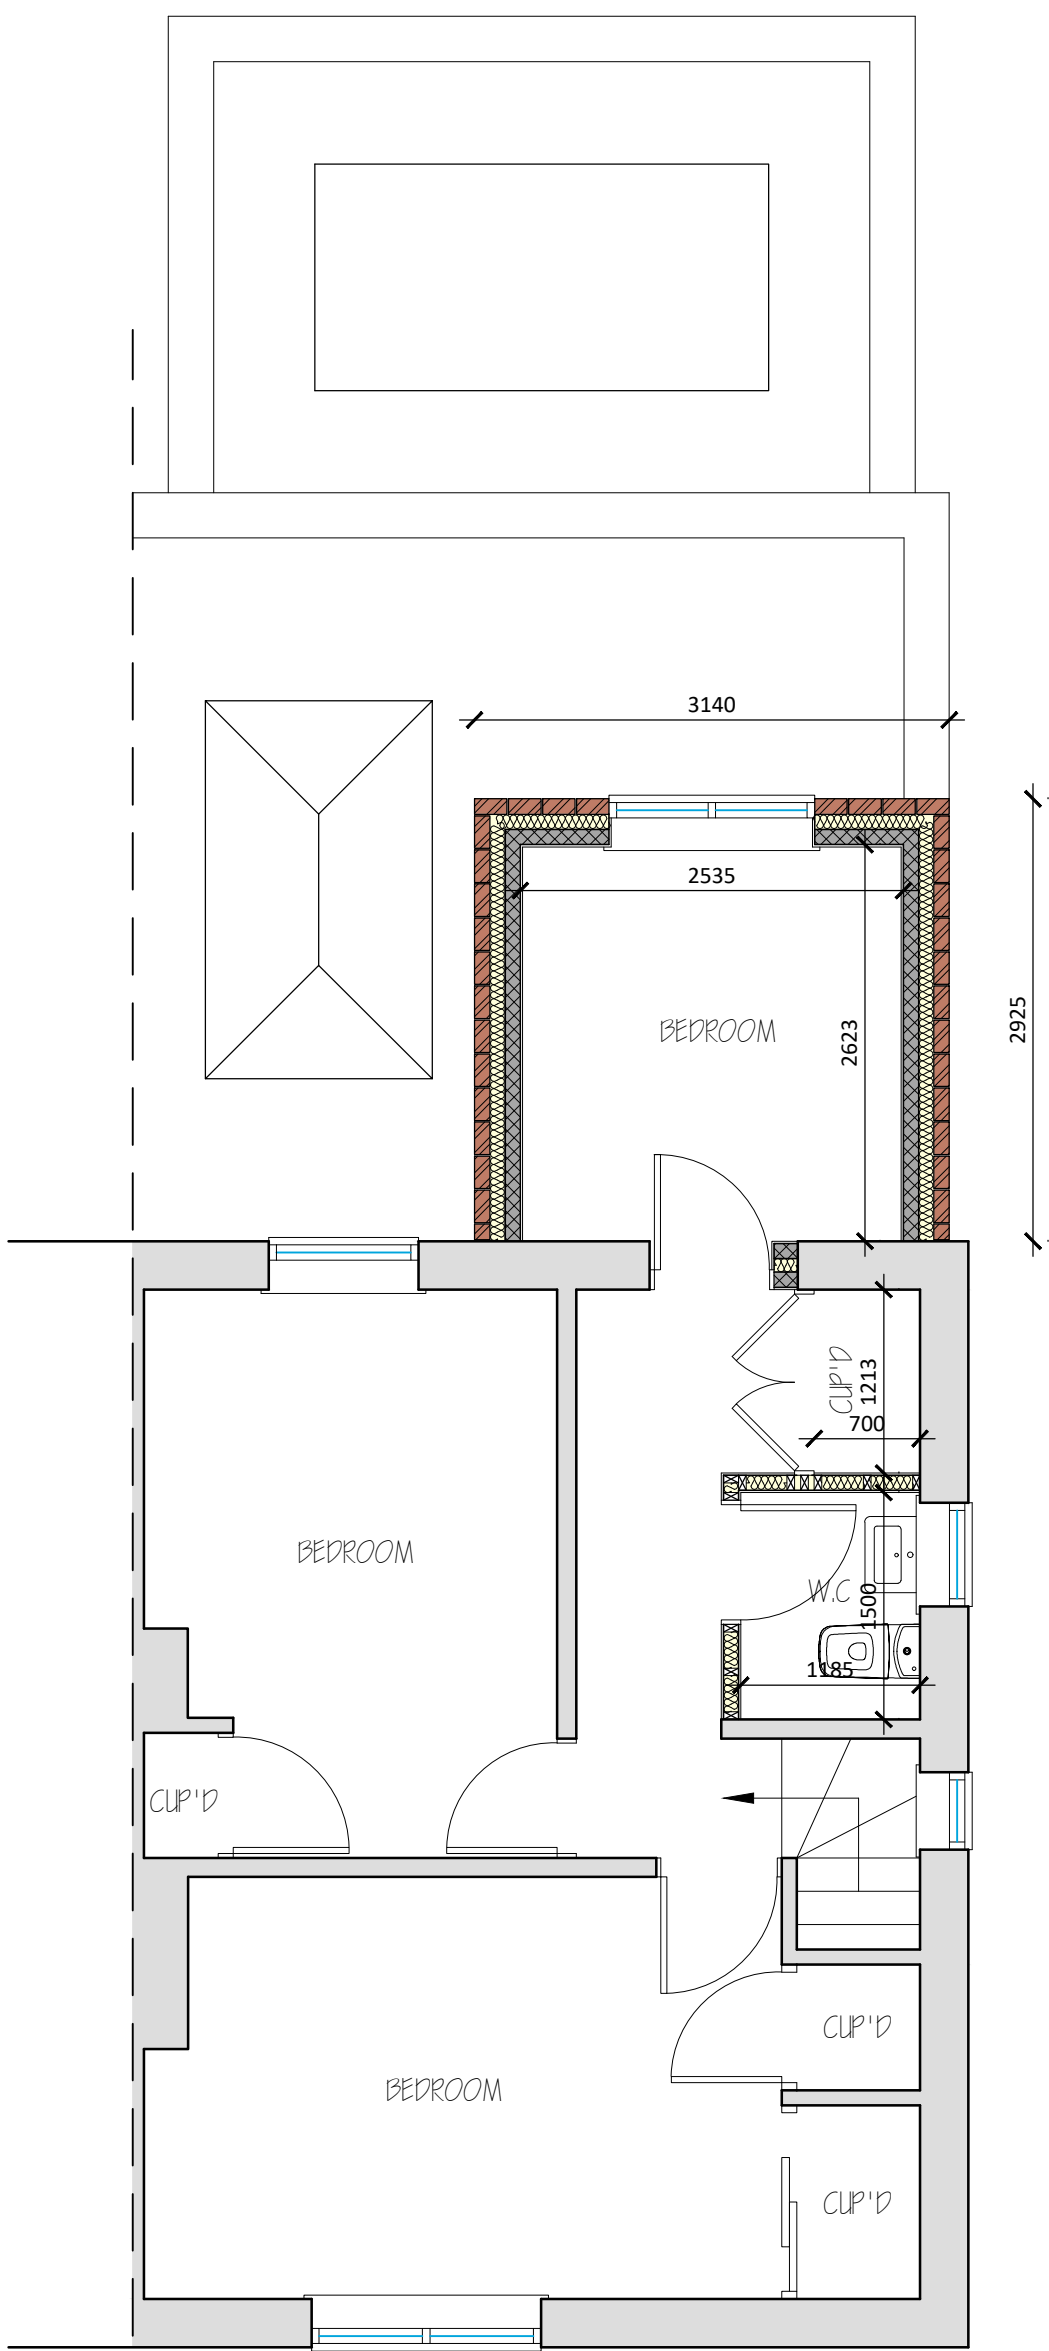

Proposed First Floor Plan
Scale 1:50

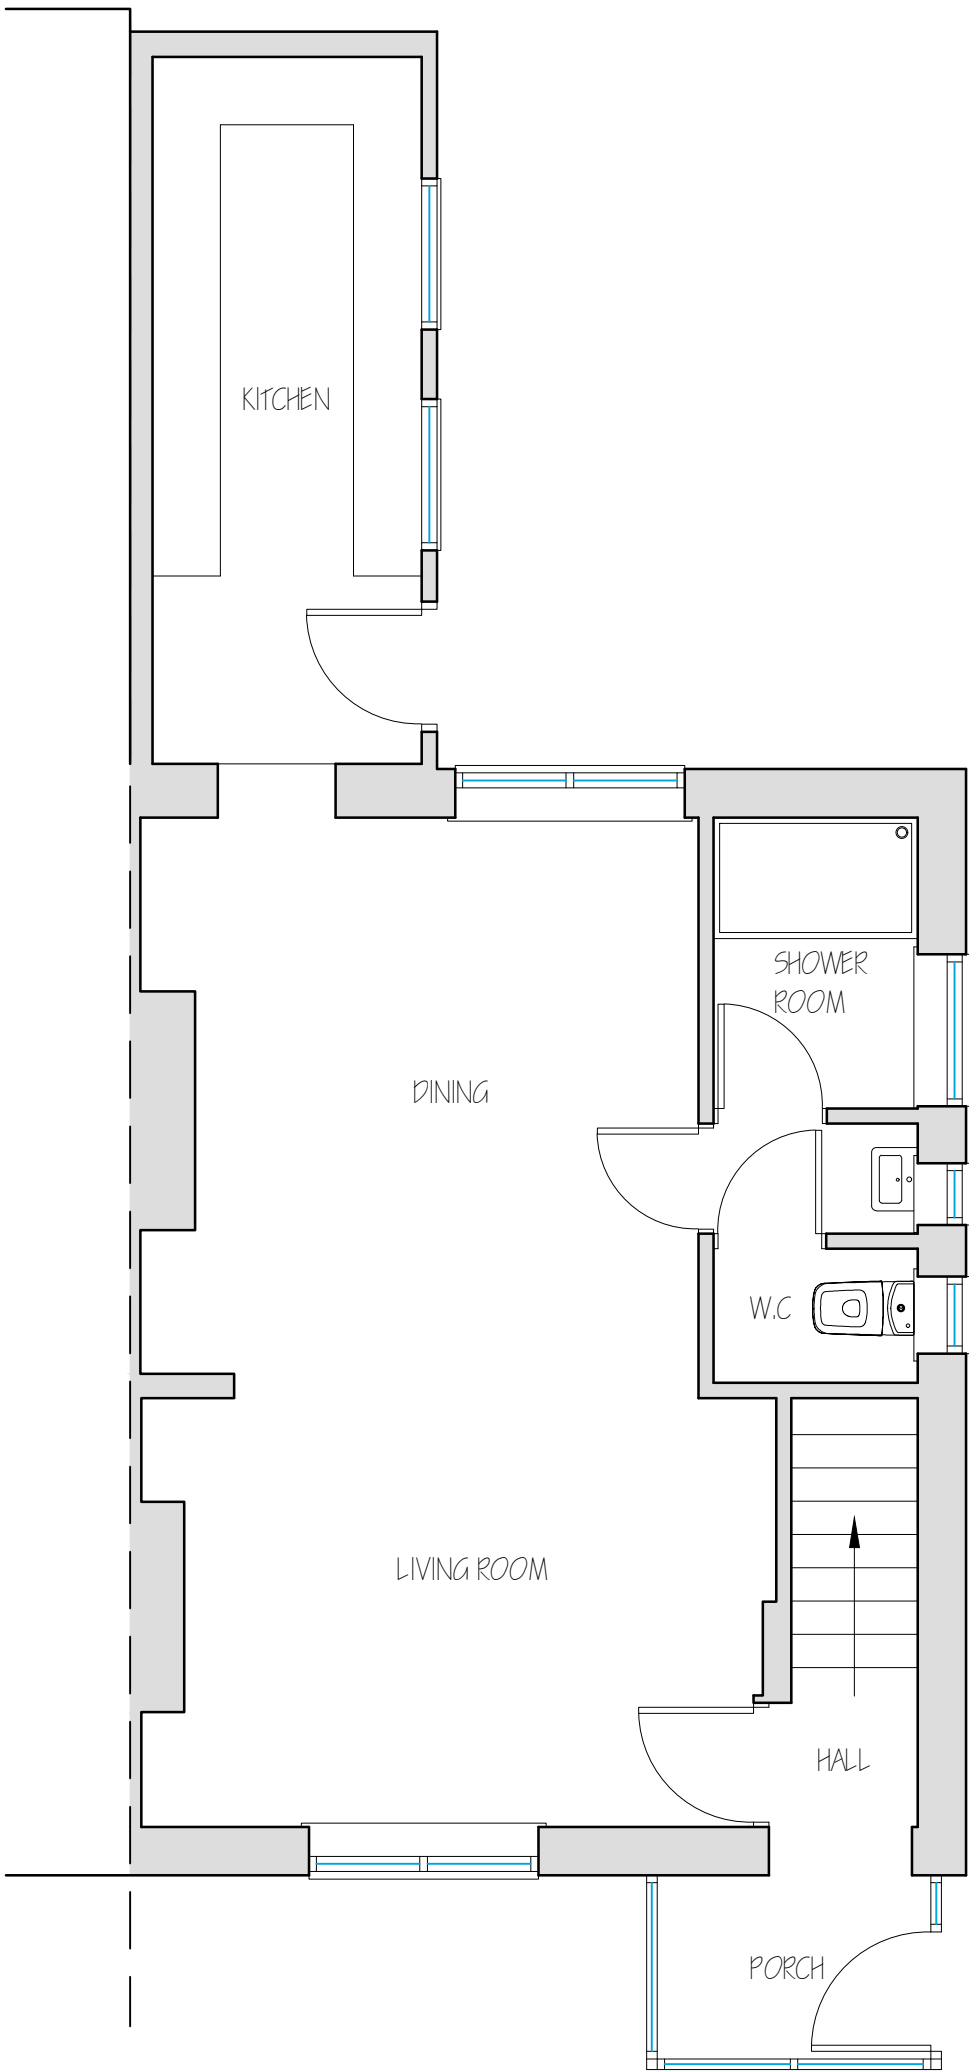

Existing Ground Floor Plan
Scale 1:50

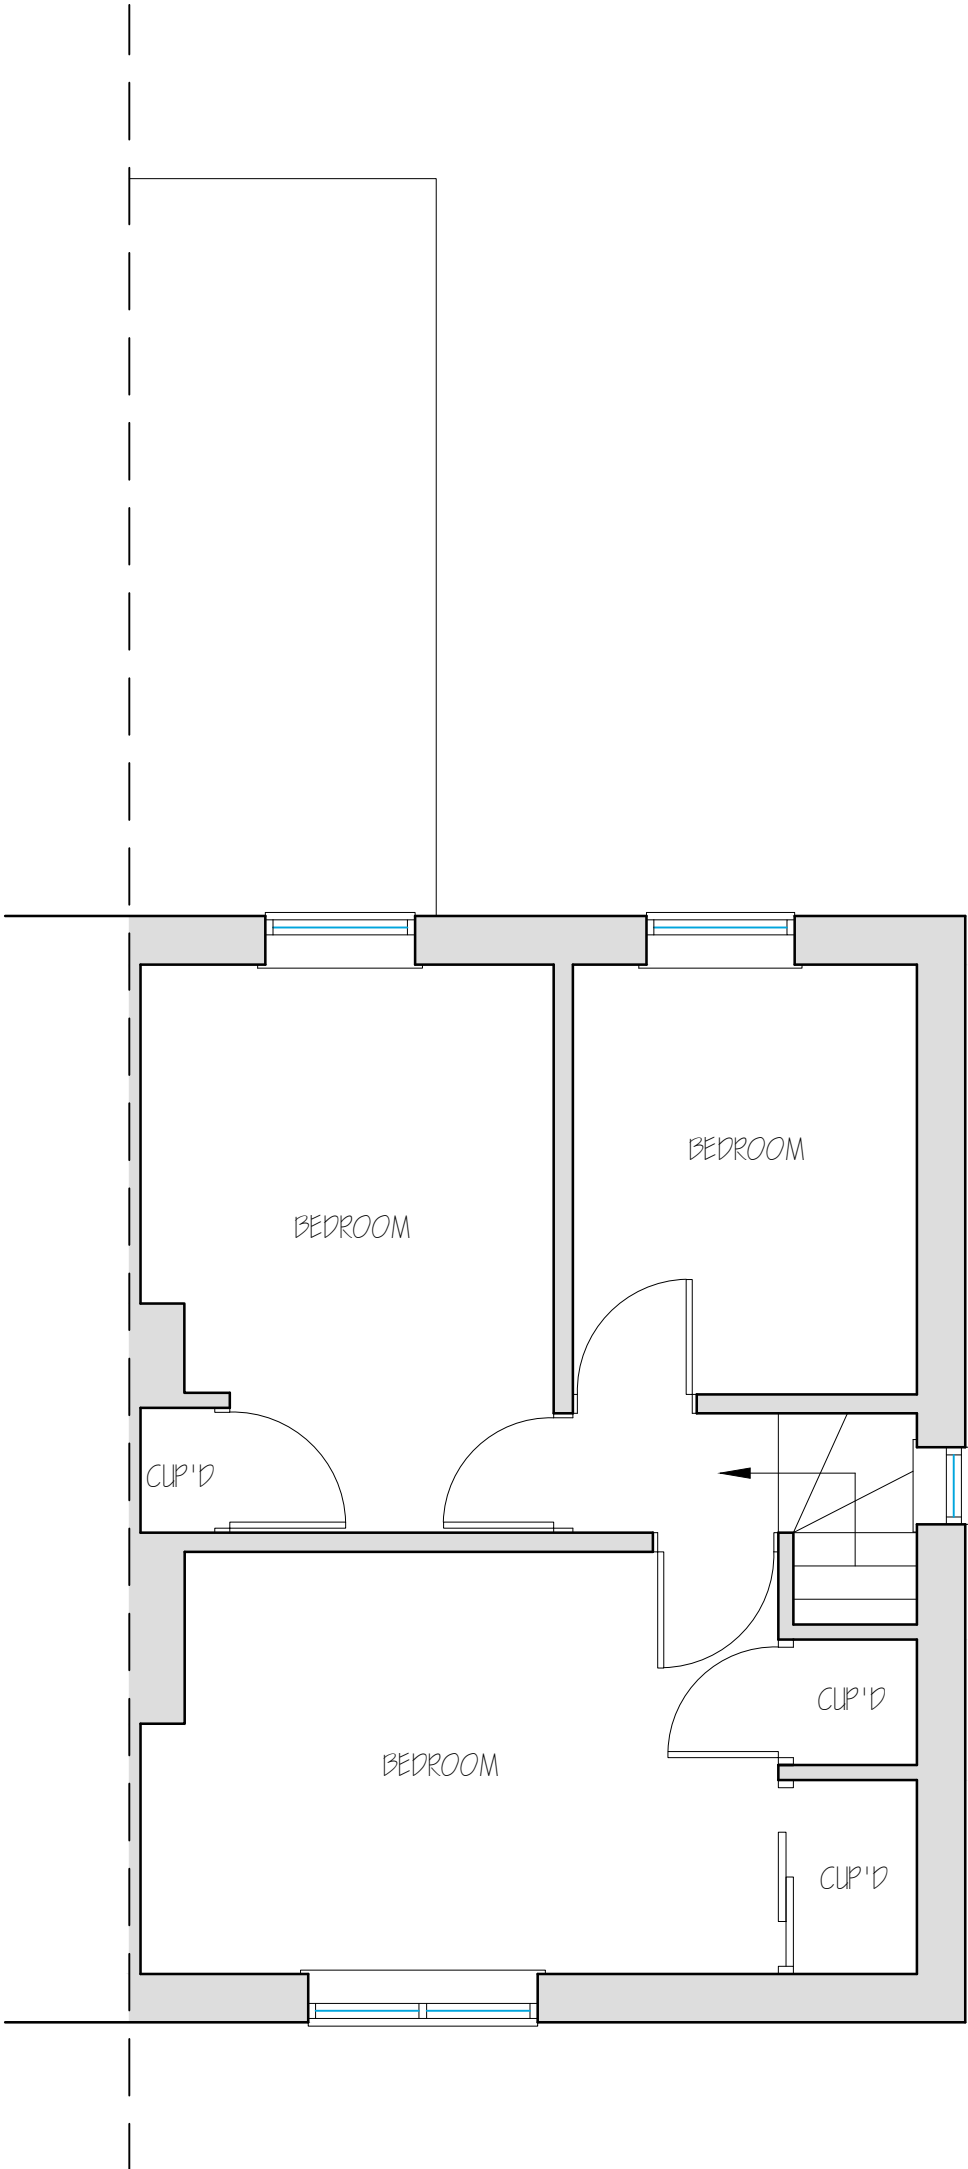

Existing First Floor Plan
Scale 1:50

REV.	DESCRIPTION	DATE
B	Client amendments to internal layout	Apr 19
A	Client amendments to layout	Apr 19

PROJECT:
REAR SINGLE AND TWO STOREY EXTENSIONS
DRAWING:
EXISTING & PROPOSED FLOORPLANS & ELEVATIONS
SITE LOCATION PLAN
BLOCK PLAN

SIZE:	A1	CLIENT:	Mr & Mrs Hitchen
SCALE:	as shown	DRAWN BY:	JC
DATE:	19/04/19	APPROVED BY:	JC
REVISION:	0158/19/01B		



Do Not Scale From This Drawing