



South Elevation




East Elevation




North Elevation



West Elevation

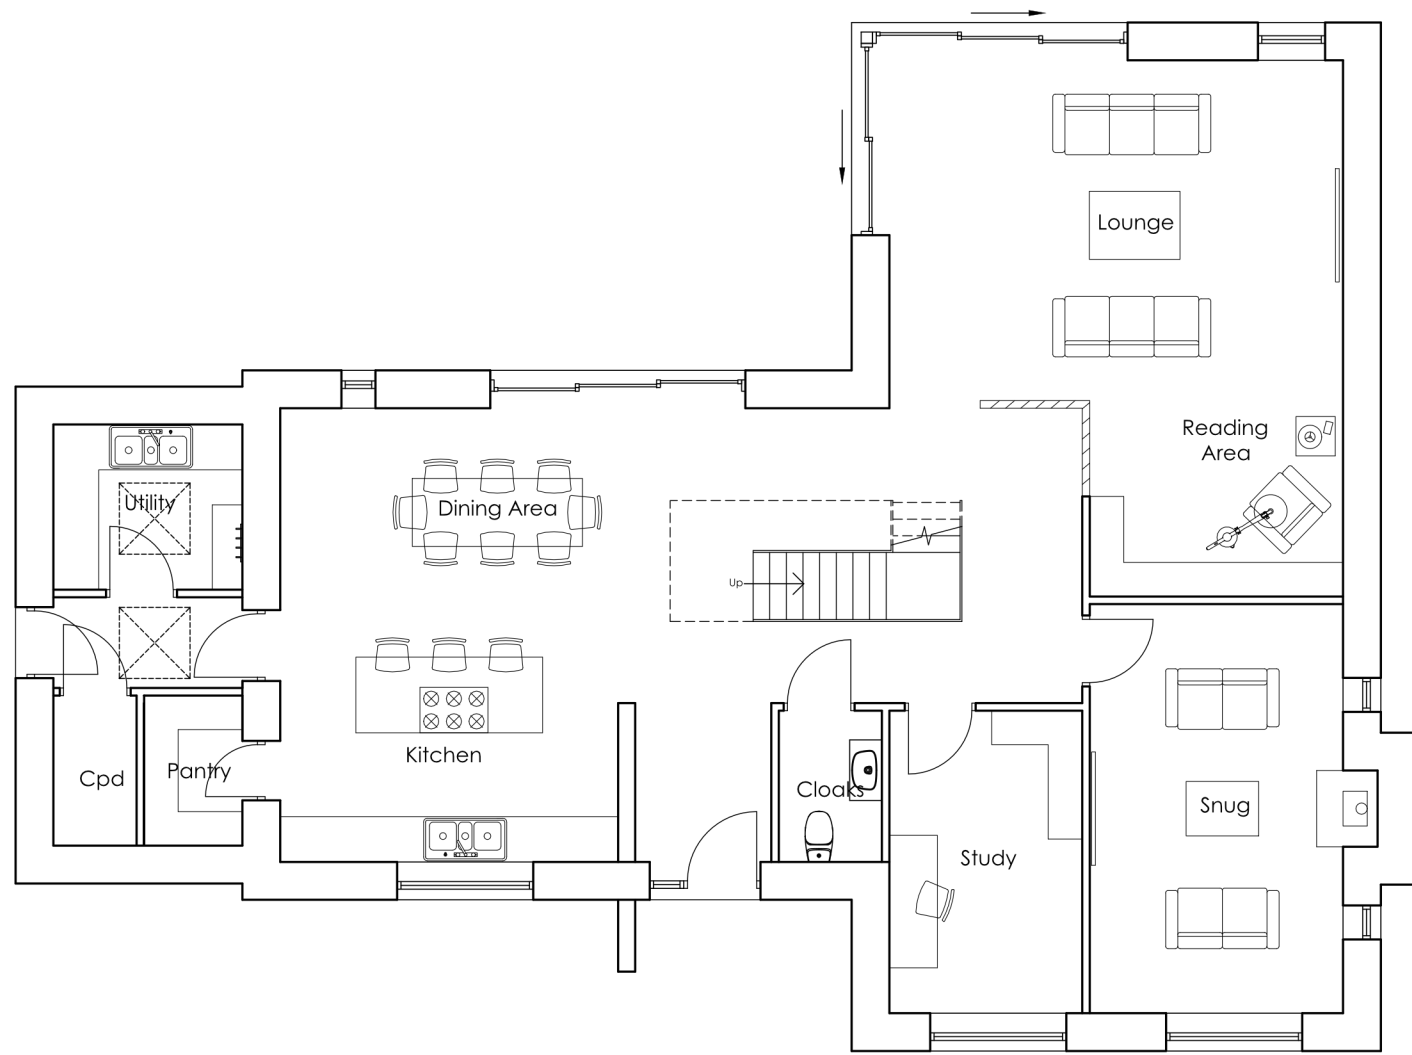

Ground Floor Plan

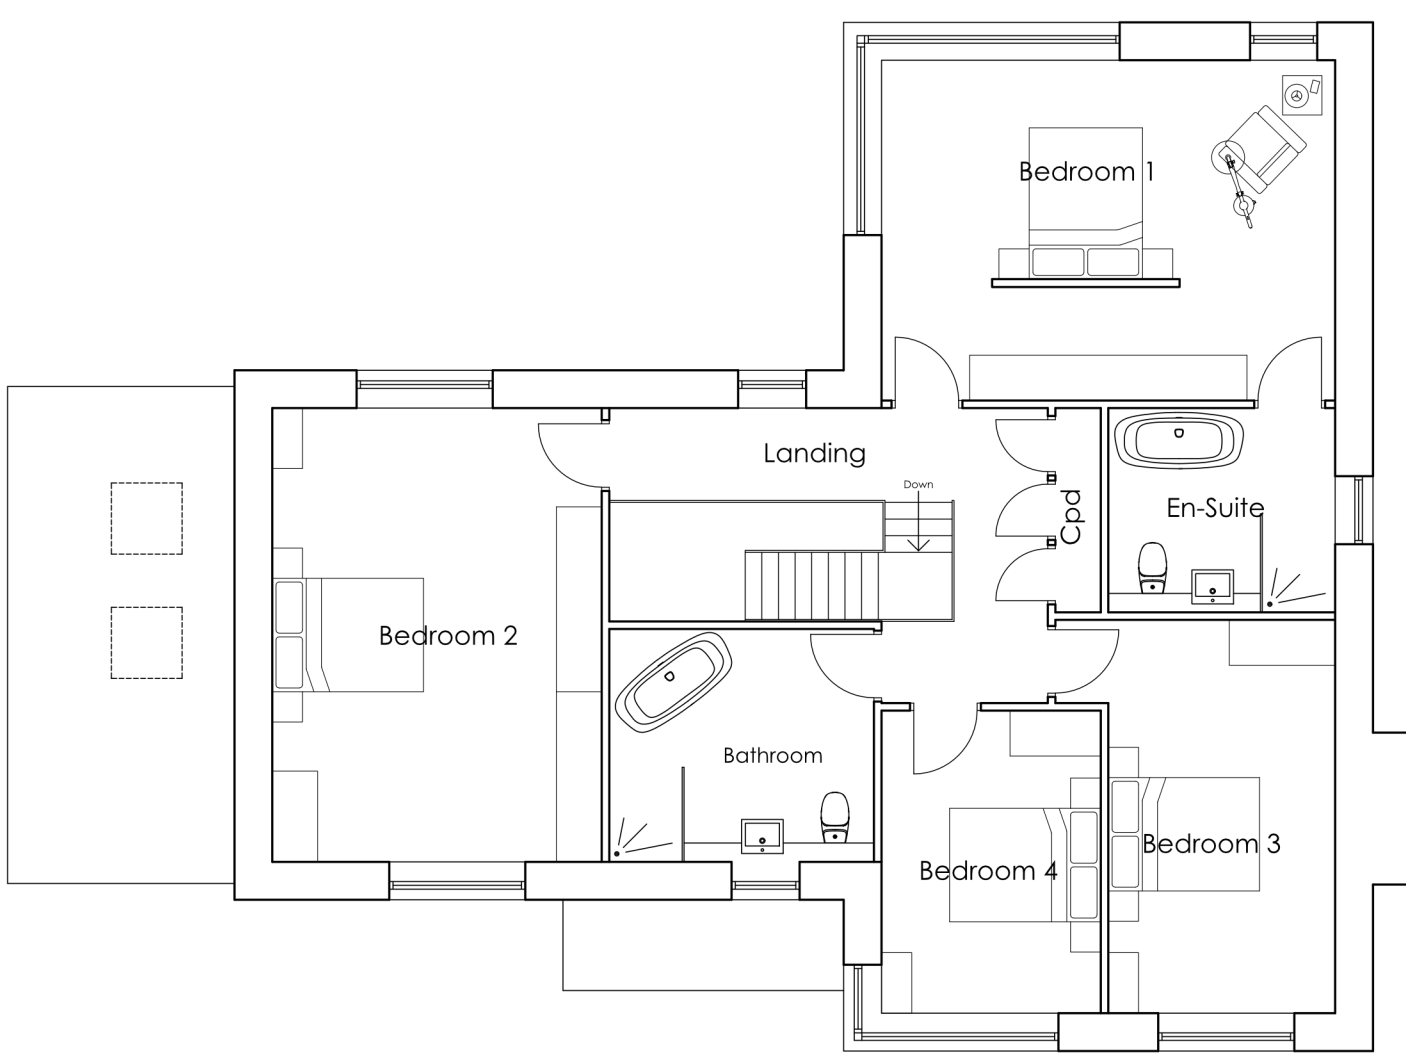

First Floor Plan

All discrepancies are to be brought to the attention of the below office.
The copyright to this drawing is owned by Studio 11 Architecture.

Materials Key

- ① Black Standing Seam Cladding
- ② Grey Facing Brickwork
- ③ Black Window/Doors
- ④ Perforated Brickwork to Porch

A 11.04.2022 EG Car Port detached and scheme revised.
REVISION DATE DRAWN DESCRIPTION



KING'S LYNN INNOVATION CENTRE,
INNOVATION DRIVE, KING'S LYNN,
PE30 5BY

T: 01553 970033
E: design@studio11architecture.co.uk
W: www.studio11architecture.co.uk

CLIENT Mr & Mrs M Thomas

PROJECT Proposed Self-build home on land off
Glenside North, Pinchbeck

DRAWING Floor Plans & Elevations

DRAWN	PROJECT DESIGNER	PROJECT DIRECTOR
EG	KB	KB
DATE	SCALE	PAPER SIZE
06.10.2021	1:100	A1

DRAWING NUMBER 542.PD.01

Working in partnership with Ralph Charman Associates & Eleven Consultants

