



The Copyright of this drawing belongs to Livecrest Design Limited and no part thereof may be reproduced or utilised in any way whatsoever without the prior written consent of Livecrest Design Limited

FIRST FLOOR LAYOUT (1:100)

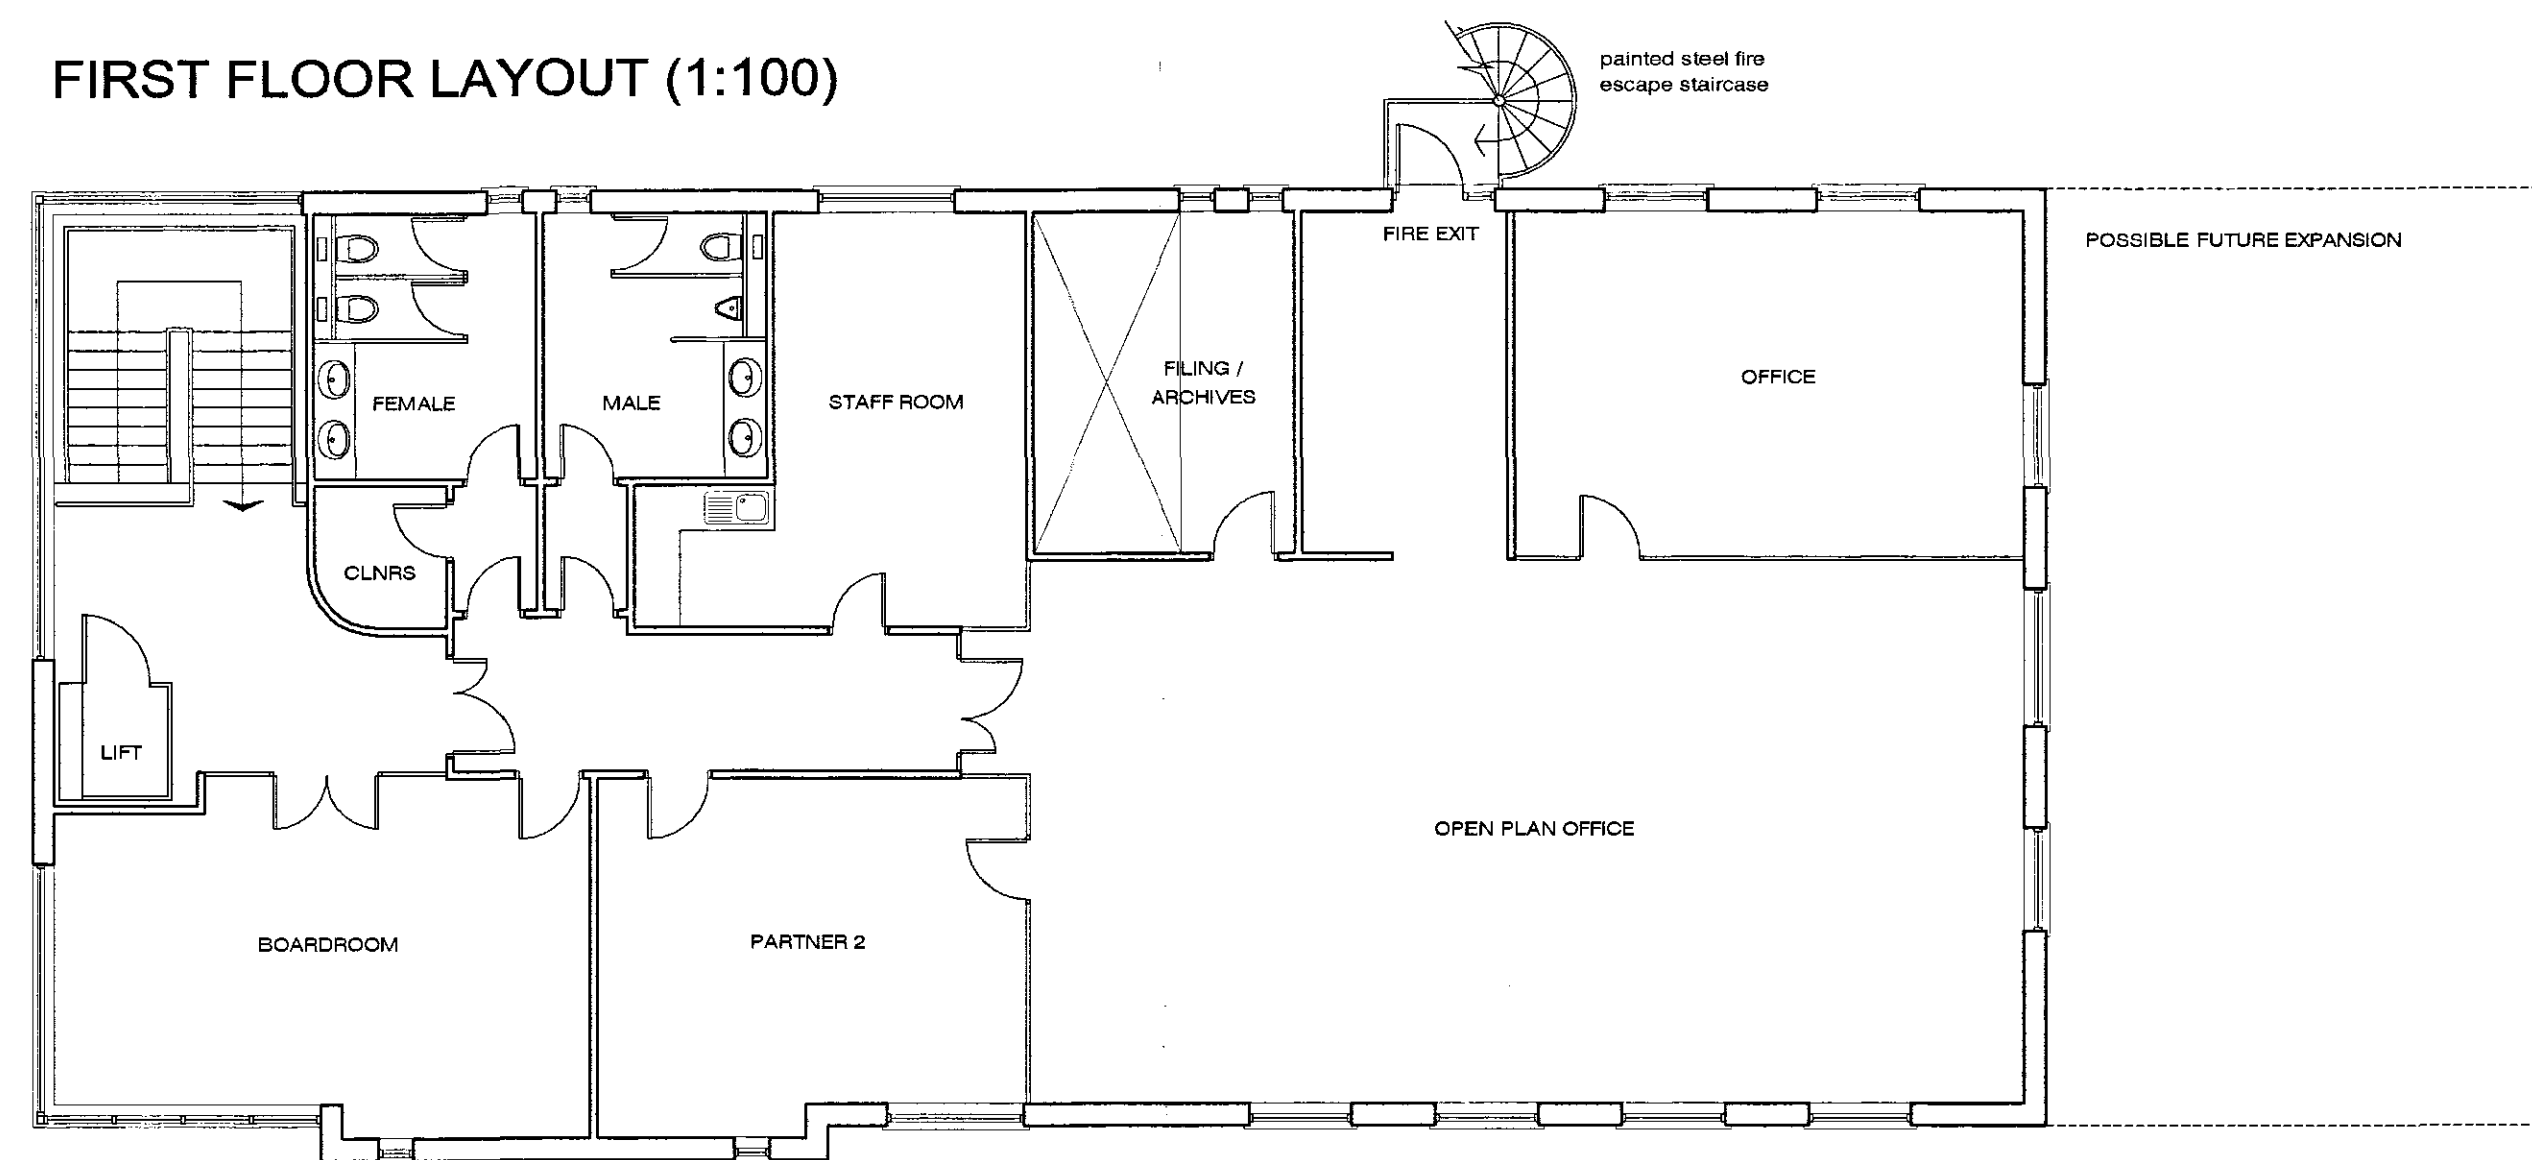


SITE LAYOUT (1:500)

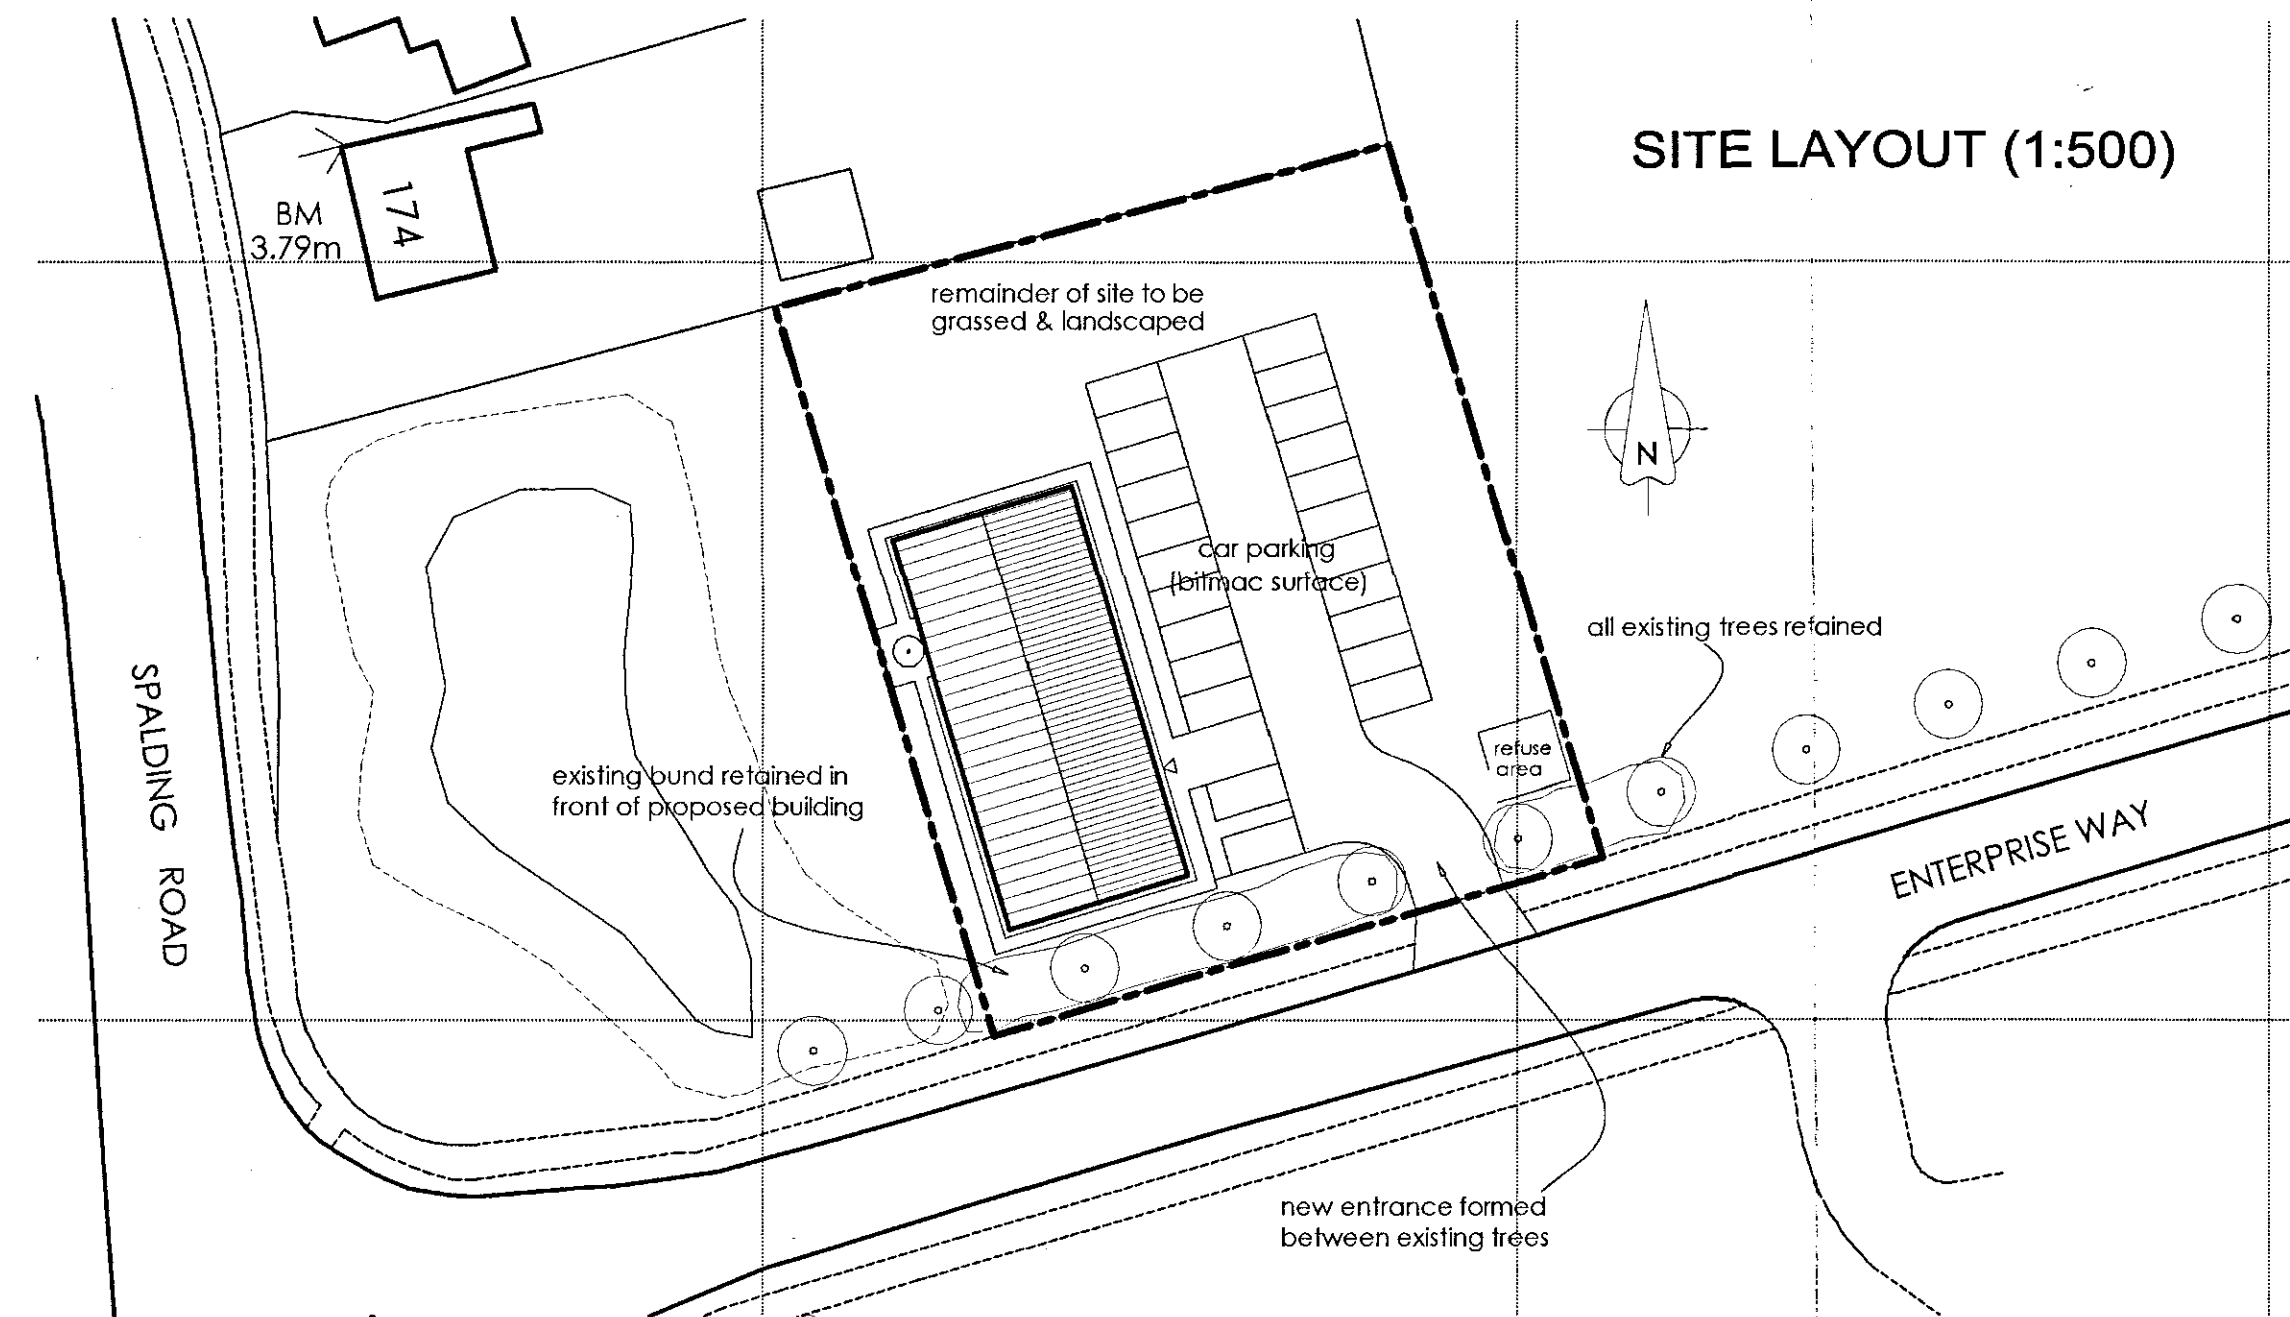


SITE LOCATION (1:1250)

© Crown Copyright. All rights reserved. Licence number 100020449

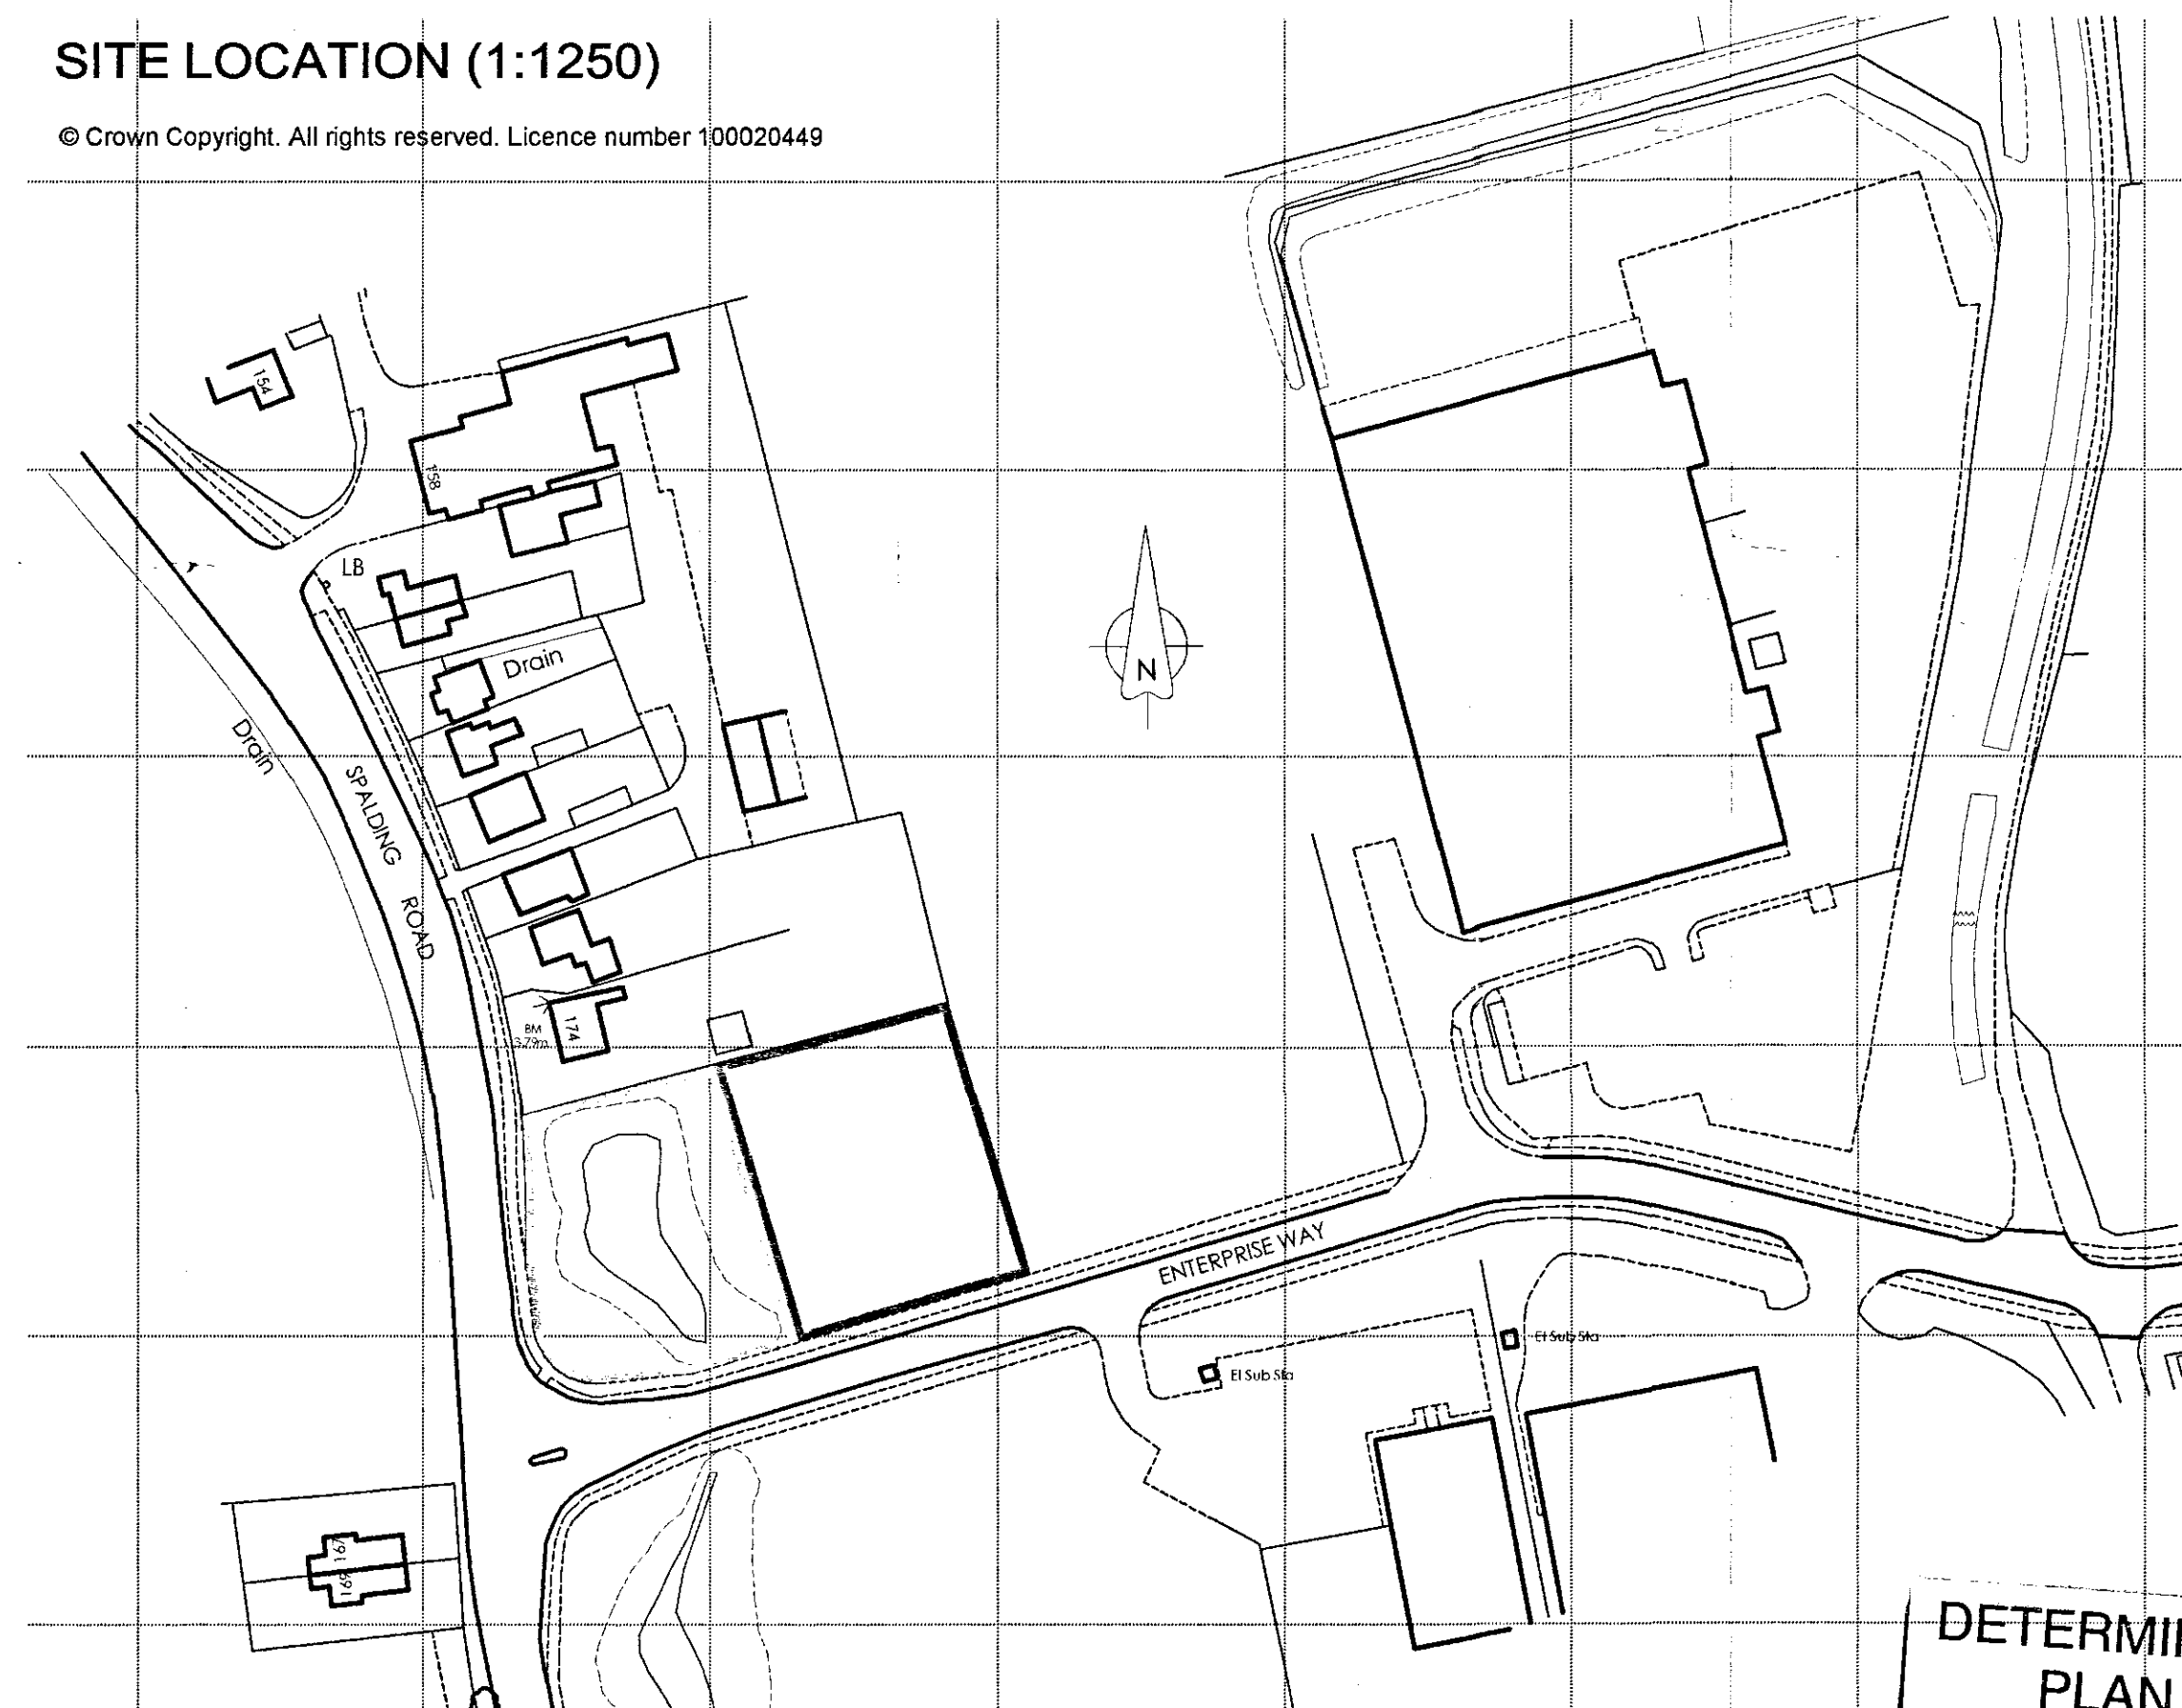


GROUND FLOOR LAYOUT (1:100)

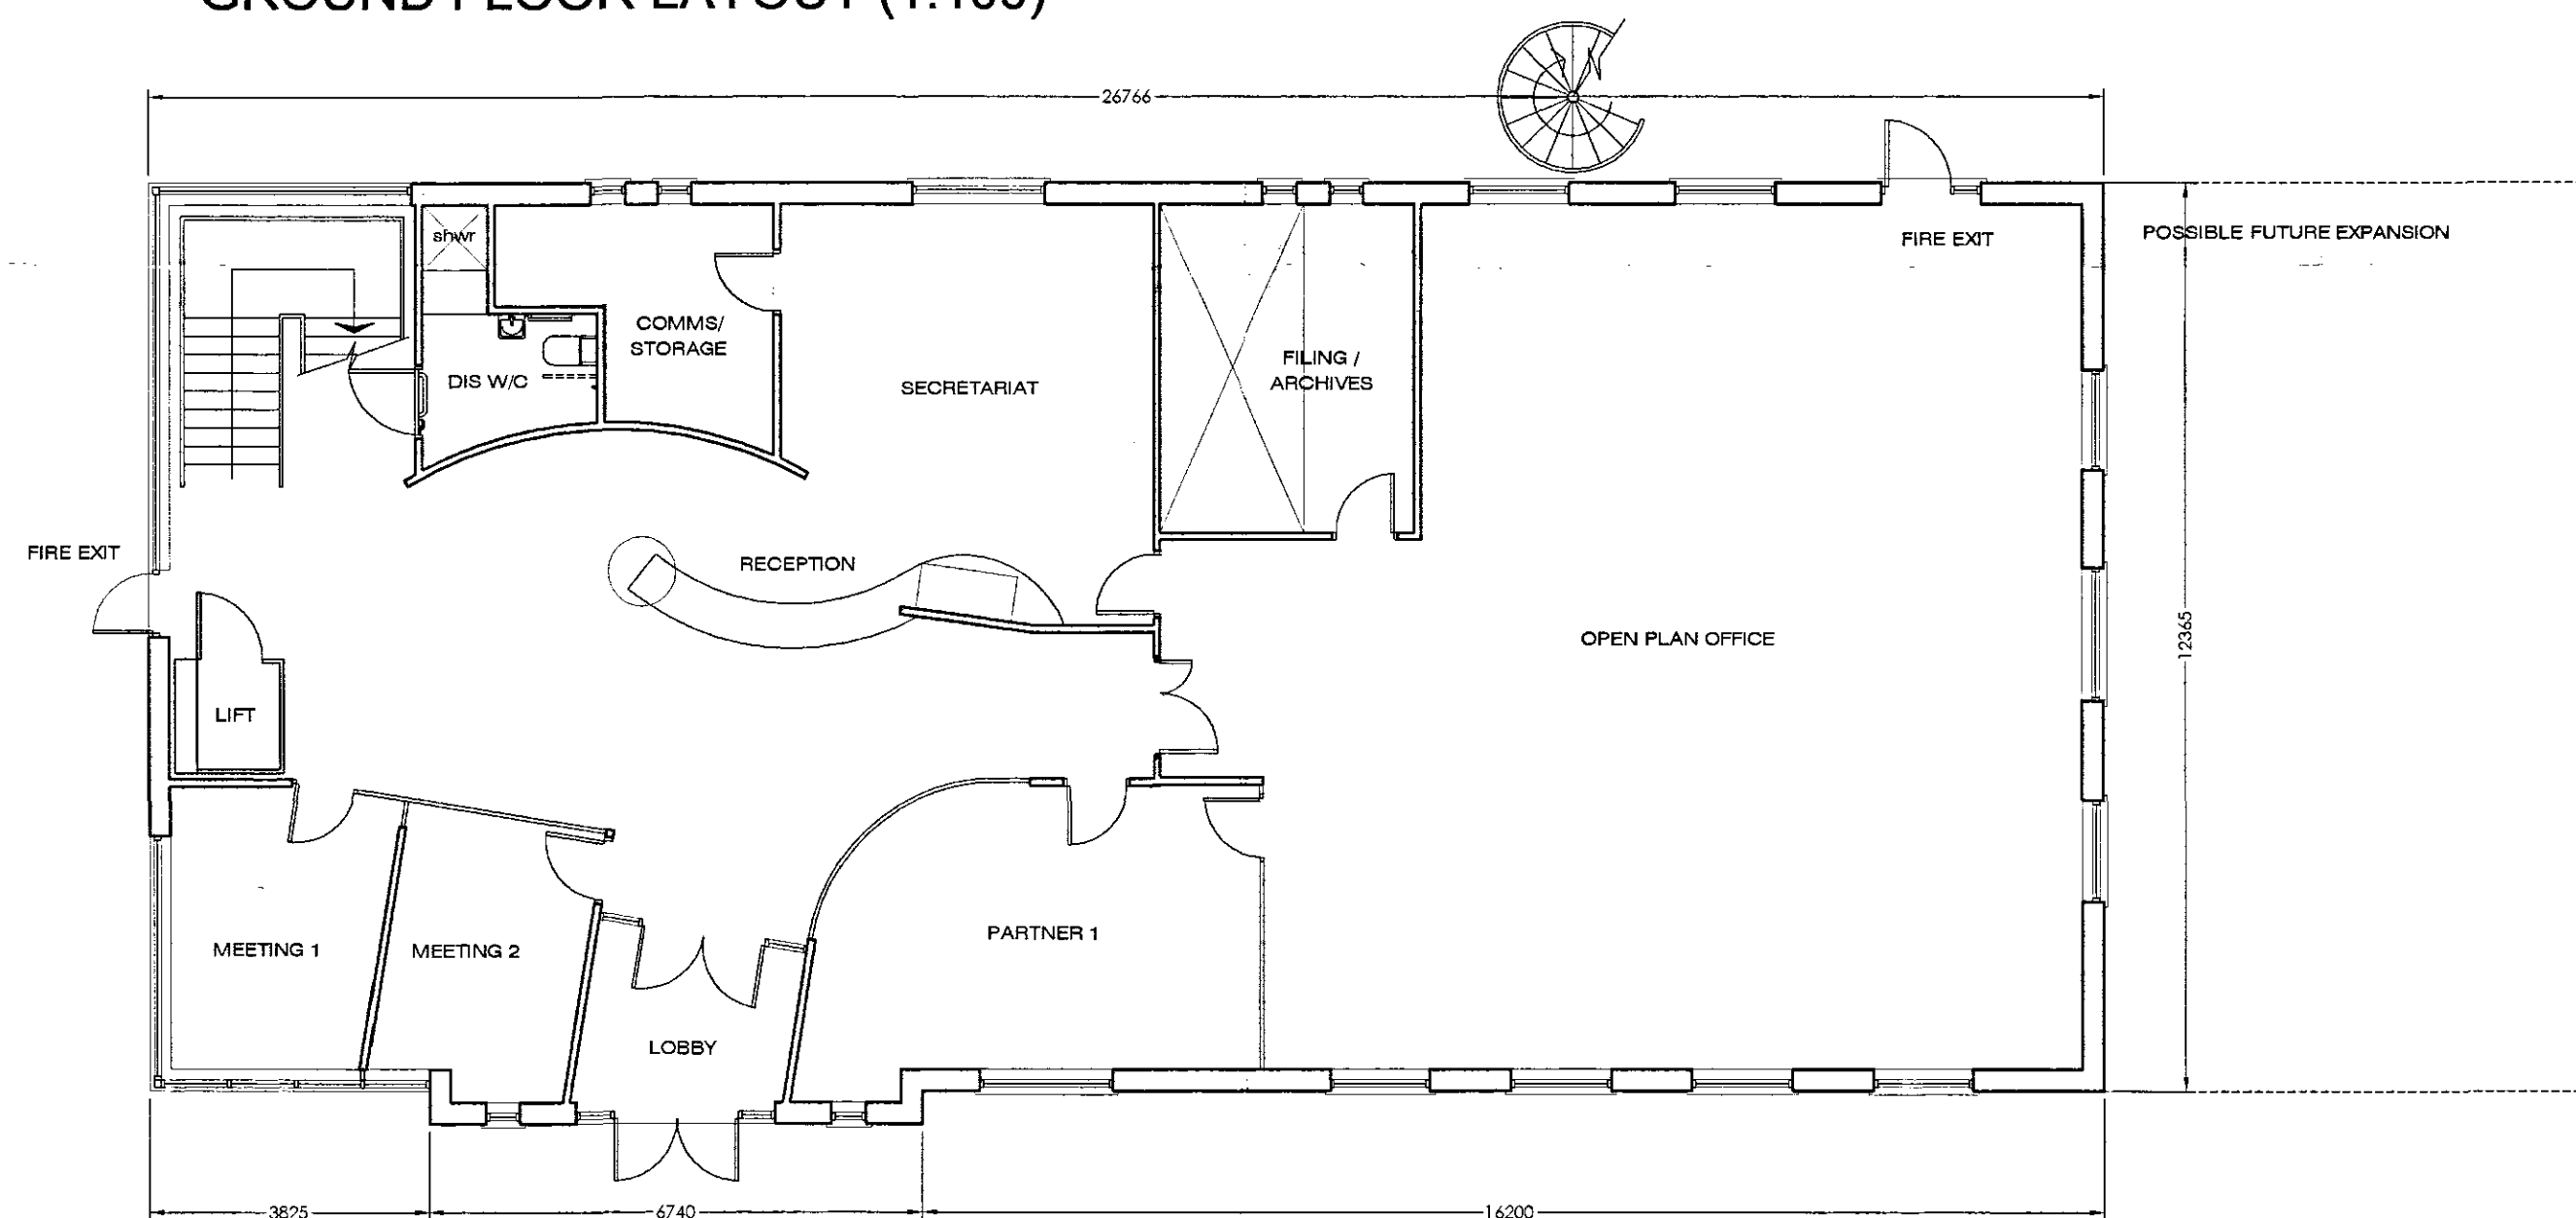


- D. 05/06/07: Overall building height reduced by 600mm.
- C. 15/05/07: Site location and site layout updated.
- B. 19/04/07: North & South elevations revised, site entrance altered
- A. 30/03/07: Planning Issue
- P1. 17/02/07: Initial issue of latest design.


LIVECREST DESIGN LTD Architecture + Project Management 55 London Road, Bracebridge Heath, Lincoln, LN4 2JW tel / fax: 01522 532785 e-mail: neil.reynolds1@ukonline.co.uk	
client	DUNCAN & TOPLIS
project	New Offices
drawing title	Enterprise Way Enterprise Park, Spalding
date	February 2007
scale	As Shown
drawing number	LCD-46/100
revision	D

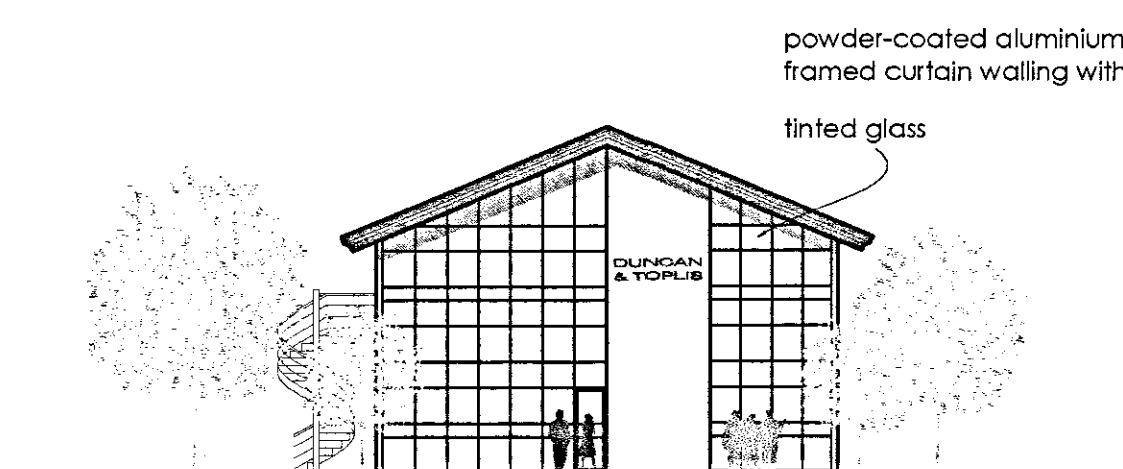


South Elevation

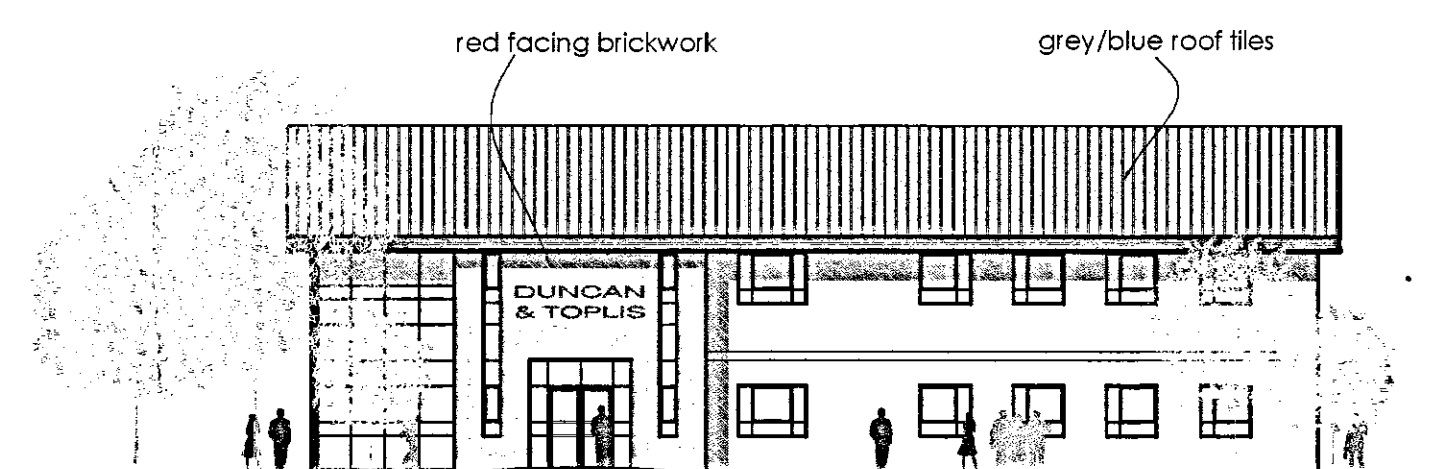

East Elevation

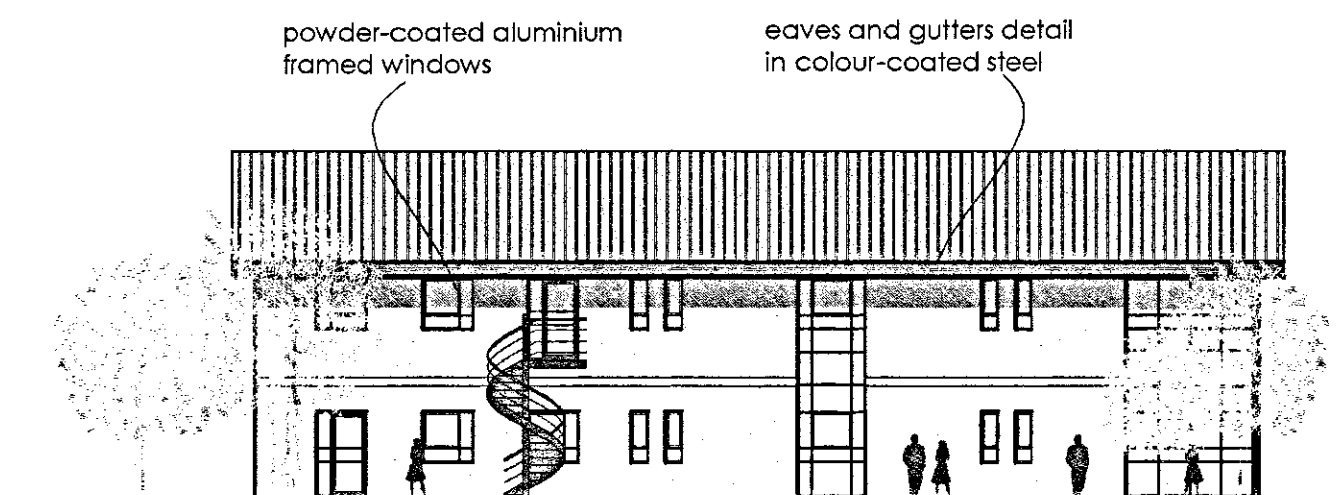

West Elevation

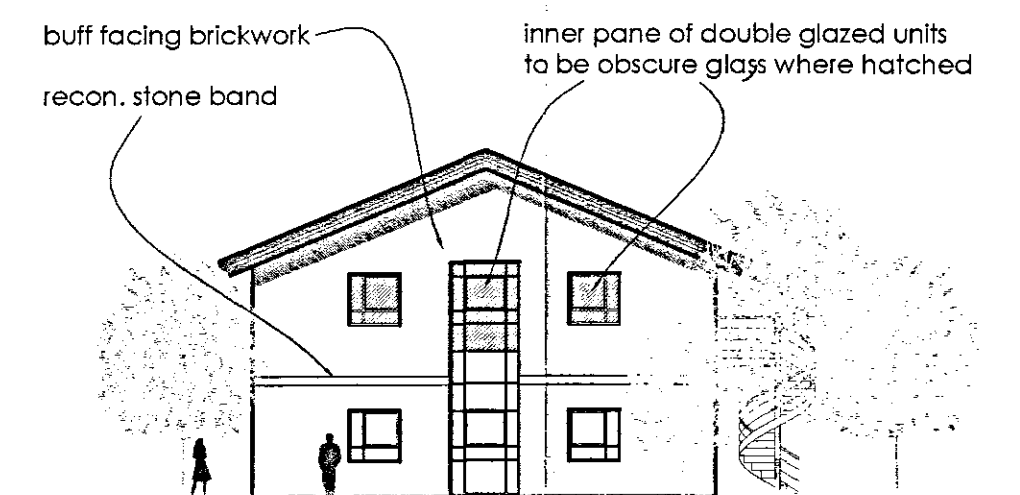

North Elevation

ELEVATIONS (1:200)